

Planning Commission

Official Agenda



AGENDA

City of Greenville
Planning Commission
Regular Meeting
4:00 PM February 17, 2022

Greenville Convention Center, 1 Exposition Drive

AGENDA

1. Call to Order
2. Welcome and Opening Remarks from the Chair
3. Roll Call
4. Approval of Minutes
 - a. January 5, 2022 Special Called Workshop
 - b. January 18, 2022 Agenda Workshop
 - c. January 20, 2022 Public Hearing
5. Call for Public Notice Affidavit from Applicants
6. Acceptance of Agenda
7. Conflict of Interest Statement
8. OLD BUSINESS

A. SD-21-890 *Applicant has withdrawn this request*

Application by Saint Capital, LLC for a **SUBDIVISION** of 3.18 acres located at **100, 102, 104, 106, 108 PERRY AVENUE AND 121, 125, 127 WARE STREET** from **10 LOTS to 47 LOTS**. ("Mosaic Townhomes") (TM# 007900-02-01100, 007900-02-01200, 007900-02-01300, portion of 007900-02-02800, 007900-02-03500, 007900-02-03506, 007900-02-03507, 007900-02-03508, 007900-02-03509, 007900-02-03510)

B. MD-21-1004

Application by DHD Riley, LLC/Drew Schaumber for a **MULTI-FAMILY DEVELOPMENT** on approximately 5.75 acres located at **LOWNDES HILL ROAD AND I-385** for 88 units ("The Riley Overbrook") (TM# 019500-01-00201).

Documents:

--

C. SN-21-1005

Application by DHD Riley, LLC/Drew Schaumber for a **STREET NAME CHANGE** from Woodlark Street to Oakley Drive between Lowndes Hill Road and I-385.

Documents:

[AGENDA PACKET SN-21-1005 WOODLARK STREET TO OAKLEY DRIVE.PDF](#)

9. NEW BUSINESS

A. AEC-21-810M

Application by Jeff Dezen/Dup Oz LLC for an **ALTERNATIVE EQUIVALENT COMPLIANCE** modification located at **1114 PENDLETON STREET**. (TM# 007700-01-00200)

Documents:

[AGENDA PACKET AEC-21-810M FOR 1114 PENDLETON ST MODIFICATION.PDF](#)

B. MD-22-55

Application by McMillan Pazdan Smith/Rob Couch for a **MULTI-FAMILY DEVELOPMENT** on approximately 1.0 acre located at **846, 850 WEST WASHINGTON STREET** for 54 units ("Washington Senior Apartments") (TM# 0023000202900, 0023000203000, 0023000203100, 0023000203200).

Documents:

[AGENDA PACKET MD-22-55 WASHINGTON SENIOR HOUSING.PDF](#)

C. MD-22-56

Application by McMillan Pazdan Smith/Rob Couch for a **MULTI-FAMILY DEVELOPMENT** on approximately 2.1 acres located at **WEST WASHINGTON STREET, SOUTH HUDSON STREET, AND OSCAR STREET** for 93 units ("Southernside Senior Apartments") (TM# 0052000100200, 0052000100300, 0052000101500, 0052000101600).

Documents:

[AGENDA PACKET MD-22-56 SOUTHERNSIDE SENIOR HOUSING.PDF](#)

D. MD-22-57

Application by Luke Perry for a **MULTI-FAMILY DEVELOPMENT** on approximately 0.26 acre located at **301 SHAW STREET** for 5 units ("Chesser Place") (TM# 0150001301200).

Documents:

[AGENDA PACKET MD-22-57 CHESSER PLACE.PDF](#)

E. Z-1-2022 *Applicant requests deferral of the item*

Application by City of Greenville for a **TEXT AMENDMENT** to (1) Amend and replace Section 19-6.9. *Single-family residential infill standards* in order to modify single-family use standards that pertain to the construction of new homes, additions, garages, carports, and driveways within established single-family residential areas; and, (2) Amend Section 19-2.3.18 *Alternative Equivalent Compliance* to allow application availability to Section 19-6.9 for the purpose of requesting alternatives to 19-6.9.2(A) *Mass and Form Analysis*.

10. Other Business

A. Staff Update on Current Planning Processes

B. SolSmart Program Zoning Review

Documents:

[AGENDA PACKET SOLSMART ZONING MEMO STAFF REPORT.PDF](#)

C. Upcoming Dates:

March 15, 2022 – PC Workshop

March 17, 2022 – PC Public Hearing

11. Executive Session, if required

12. Adjournment



Planning Staff Report
Greenville Planning Commission
February 7, 2022
for the February 16, 2022 Public Hearing

Docket Number:	MD 21-1004
Applicant:	DHD Riley, LLC / Drew Schaumber
Property Owner:	Wells Home Loan Servicing, LLC
Property Location:	South of Lowndes Hill Rd at Lockwood Ave, Adjacent to I-385
Tax Map Number:	0195000100201
Acreage:	5.89 acres
Zoning:	RM-3, Single- & Multi-Family Residential District
Proposal:	88-unit multifamily affordable housing development
Staff Recommendation:	Approve with Conditions

Applicable Sections of the City of Greenville Code of Ordinances:

Sec. 2-372, Function, Powers, and Duties of the Planning Commission

Sec. 19-2.1.2, Planning Commission Powers and Duties

Sec. 19-6, Development and Design Standards

Sec. 19-6.8, Design Standards for Multifamily Residential Development

Project Overview:

The proposed project is an 88-unit multifamily affordable housing development located south of Lowndes Hill Rd. at Lockwood Ave. and adjacent to I-385. As a multifamily project, the design and architecture require informal review before the Design Review Board – Urban Panel, and formal approval by the Planning Commission.

Procedural Requirements:

Pre-Application and Development Meetings

Pre-application meetings were held on November 5, 2021 and December 20, 2021, between the applicant and Planning staff about the property and its redevelopment. Discussions centered around general multifamily requirements, vehicular and pedestrian access, use and ownership of the adjacent Right of Way, and setbacks.

An additional meeting was held on January 13, 2022, between the applicant and Planning staff regarding the architectural design and concerns voiced by residents. Discussions focused on massing, improvements to the façade and detailing, and color selection.

Neighborhood Meeting

The applicant presented their project at a neighborhood meeting on December 6, 2021 at the Overbrook Gospel Chapel. Discussions primarily focused on traffic, affordable housing, design concerns, and other

communities the applicant manages in the area. A list of meeting attendees and meeting summary provided by the applicant are included with the Planning Commission packet.

Site Information:

The proposed multifamily affordable housing development is located south of Lowndes Hill Rd. at Lockwood Ave., between an existing multifamily development and I-385.

The subject property is zoned RM-3, Single- & Multi-Family Residential District and is not located within a Neighborhood Revitalization Overlay District or Special Emphasis Neighborhood. The lot is currently vacant. Adjacent land uses are primarily single-family detached residential and multifamily residential.

The GVL2040 Future Land Use designation for the property is "Sub-urban Residential." Land within this designation is largely comprised of single-family homes, with a range of 5-8 housing units per acre. Lots are generally larger than what is in Urban Residential areas and many streets do not have sidewalks or streetlights. Complementary uses customarily found in residential districts, such as community recreation facilities, places of worship, and schools, may be allowed in areas adjacent to Corridors and Urban Nodes.

Staff Analysis:

- Acres – The subject property is 5.89 acres in size according to the applicant provided survey.
- Zoning – The properties are zoned RM-3, Single- & Multifamily Residential District. Multifamily is a permitted use in the RM-3 district.
- Density – The proposed project consists of 88 units across two multifamily buildings and a separate clubhouse structure. At 5.89 acres, the density is 14.9 units/acre. This is under the RM-3 zoning district maximum of 20 units/acre.
- Height – The standard maximum height in the RM-3 zoning district is 40 feet. Based on the plans provided, the height of each building is 46'-3", exceeding the maximum height by 6'-3". The increase in height is allowable per Section 19-5.2.9(C).
- Parking – A total of 140 surface parking spaces are provided on site. This exceeds the minimum requirement of 132 based on the number of units. No garages are provided. Parking spaces above the minimum requirement are to be designed with Low Impact Design (LID) or fee-in-lieu is provided at the time of site permit.

Staff reviewed the application for compliance with the Land Management Ordinance (LMO), specifically, Section 19-6.8, Design Principles and Standards for Multifamily Residential Development. The analysis on project compliance is as follows:

19-6.8.9. Multifamily Design Standards**(A) Orientation**

- The project site is located behind an existing multifamily lot and does not front any existing public streets. The project proposes construction of a new internal street, Oakley Drive, which the buildings will front.
- The buildings are configured in a manner that activates street frontages and enhances pedestrian activity through orientation of buildings and entrances towards adjacent streets, sidewalks, and open spaces. Buildings along the proposed Oakley Drive are activated by the building front facades and front doors that open towards the street.
- The proposed four-story buildings are configured on the perimeter of the site adjacent to an existing two-story multifamily complex. All proposed buildings have been located away from any adjacent single family detached dwellings. Staff finds that the use of four-story buildings is within an appropriate scale given the grade differential between the adjacent multifamily buildings and the

variation of the roofline to give the appearance of several smaller structures. The scale of the clubhouse, centrally located, is appropriate.

- The buildings are sited to maximize natural ventilation, solar access, and access to views, to the maximum extent practicable.

(B) Setbacks & Height

- The development is located adjacent to two existing multi-family developments, three single-family detached developments, and I-385. The provided plans appear to indicate I-385 as the front for setback purposes.
- The provided site plan indicates the required 25-foot setback along the abutting property line adjacent to single family detached residential, and also sites all proposed buildings away from that portion of the site.
- The remaining setbacks appear to comply with the RM-3 zoning district standards.
- The maximum allowable height within the RM-3 zoning district is 40 feet. The proposed structures are 46'-3" in height, exceeding the standard maximum allowable height. An increase in height is allowable for buildings facing property improved with other than a single-family detached use with an increase in setback at a minimum ratio of one horizontal foot for each two vertical feet of additional building height above the maximum. Given the additional 6'-3" of building height, the 15-foot rear setback should be increased to 18 feet. The provided plans reflect a 20-foot setback, and all proposed buildings satisfy this requirement.

(C) Entrances

- All entrances are to be adequately illuminated and oriented to promote natural surveillance. The provided plans indicate that an exterior light fixture will be provided at the entrances.
- Shared building entrances are pedestrian-scale and are covered. There is an open-air central corridor that provides access to each unit from the building's interior.

(D) Building Facades

- The architecture of the main buildings feature a consistent color pattern and styling across all facades. The clubhouse design is not consistent with the design of the larger buildings, and should be updated for consistency across the entire project.
- The front façade mass is broken into smaller modules and recesses; however, some of the modules and recesses are between 10 and 15 feet in width. Per code requirement, individual building modules, wings, recesses, or projections from the primary façade shall each be a minimum of 15 feet and a maximum of 30 feet in width.
- Most modules, wings, recesses, or bump outs deviate from the primary building facade plane by a distance of at least four feet, but there are some minor projections that vary 12-18 inches. The applicant has requested a variance from the 4-foot projection requirement citing state housing constraints for unit sizing, and noting that if the units increased in size, it would reduce affordability.
- Façade treatment includes changes in wall plane depth, distinct, roofline changes, and distinct changes in texture and color of wall surfaces.
- All building facades incorporate a base, middle, and cap, and visually lighter elements progress from base to cap. Distinctive vertical elements and architectural features such as projecting eaves and shed roofs have been incorporated to add unique definition to the building.

(E) Service Areas

- Garbage collection is provided via a dumpster located within a brick enclosure away from the adjacent residential dwellings.
- HVAC units are shown along the front and rear sides of the buildings and are screened with planting material. Final satisfaction of this requirement will be verified during building plan review.

(F) Roof Form

- The proposed pitched roofs include variation in planes, slope, and features. A hip roof system is used for each building, with each façade featuring a combination of shed roofs and gables that accentuate the main vertical elements.

- All roof vents have been indicated to match the color of the roofing material.

(G) Transparency

- The development appears to fall short of the 20% transparency requirement for street and parking-facing facades; the frontage for each building contains about 15% transparency. The 10% requirement for all other facades has been satisfied.
- With the buffering requirements, it is not anticipated that the windows on side facades will have direct views into the windows of an existing adjacent residential dwelling.
- Windows and doors of proposed dwelling units allow for casual surveillance of the parking and common open space areas.
- Windows appear to complement the rhythm, size, proportion, and trim of adjacent residential buildings.

(H) Materials

- The proposed exteriors include a coordinated color scheme with consistent colors and finishes throughout the development.
- The primary building materials include brick, fiber cement board and batten and lap siding, fiber cement paneling, and architectural shingle roof material. These materials are like those already being used in the immediate area.
- Material changes occur along a horizontal line or where two forms meet. Brick is used for the base of the building, and fiber cement is used for the middle elements.
- There are 6 different combinations of materials and patterns being applied to the façade of the building. Staff recommends reducing the variation slightly to prevent visual clutter, per DRB comments on 2/3/22.

(I) Open Space

- A minimum of 200 square feet of open space per dwelling is required (17,600 sf), one-half of which may be private. Approximately 27,000 sf of open space has been provided, located between and around the buildings and streets.
- An internal sidewalk system connects all open space and connects to the adjacent neighborhood streets.
- The playground and clubhouse are centrally located on the site, and away from all residences to limit adverse impacts on residents.
- Some form of private open space is encouraged for each dwelling with boundaries between private and common open space established by elements such as low walls and landscaping. No balconies or ground-level private spaces are indicated in the plans provided; however, there is a significant amount of common open space provided in the plan.

(J) Parking Lot Location

- Surface parking will be utilized on the site. No garages are proposed.
- Parking areas are located and designed to reduce or eliminate visual and operational impacts on surrounding lands through landscaping and through internal positioning.
- A space has been dedicated for auto maintenance.

(K) Access and Circulation

- The project site has a single vehicular access point from Lowndes Hill Rd. Parking is provided around the private drive. The applicant has provided for a future potential drive connection to the large parcel directly east of the project.
- Three bike rack locations are provided on site for a total of 6 bike racks.
- The development is not located adjacent to a bus route. The closest bus stop is located .57 miles away at Lowndes Hill Rd. and Keith Dr., but there are no sidewalks along Lowndes Hill Rd.

(L) Landscaping and Screening

- The provided plan accounts for a 20-foot landscape buffer and as well as a solid masonry wall per landscape screening and buffer requirements.
- Building foundations are landscaped along the full length of each front and rear façade.

- Stormwater detention basins have been incorporated into the landscape design. Existing grades have dictated the only possible locations for the proposed detention basins.
- Full compliance with landscaping requirements in the zoning ordinance will be verified at the time of site plan permitting.
- Screen plantings have been indicated to conceal ground-level mechanical units.

(M) Exterior Lighting

- A schematic lighting plan was provided; however, lighting levels and fixture choices will need to be evaluated at time of permit to determine compliance.
- Parking lot light poles shall not exceed a maximum height of 15 feet above grade. There were no heights indicated for the City street light fixtures, but the internal fixtures are shown as 12 feet in height.
- Exterior lighting will be provided at both the front and rear entrances of the individual units according to the plans.

(N) Pedestrian Walkways

- Pedestrian circulation is reasonably provided throughout the site. A connection is provided to Lowndes Hill Rd., but there are no surrounding sidewalks to connect to.

(O) Fences and Walls

- A 6-foot wall has been provided along the adjacent single-family detached residential property line.
- A retaining wall is provided the rear of the property to address grading. A detail on the retaining wall was not provided.
- Black decorative fencing is indicated around the primary stormwater detention basin.

Design Review Board Comments

The project design was presented to the Design Review Board – Urban Panel for informal review on February 3, 2022. The board provided the following comments:

- The effort to minimize the roof and add vertical elements has been successful, but the effort to minimize the scale by adding new materials has maybe gone too far. The color selections are appreciated.
- Noted that if a local jurisdiction states that something needs to be changed, the State may relent on some of the housing requirements related to the sloped roof.
- Taller buildings are appropriate as the City continues to grow. I'm pleased with it as an entrance into the City.
- The site plan and massing of the buildings will allow the more intense use to buffer the neighborhood with the interstate, which is the most intense use of all.
- The clubhouse should reflect similar design style to the main buildings.
- The statement that this is gateway architecture is a little amiss.
- The perspective drawings should show the buildings with the actual roofs as they are from a lower level so you can see what the actual view would be.

STAFF RECOMMENDATION:

Recommend Approval with conditions and comments

Staff Comments and Conditions

Planning Comments and Conditions

Comments:

- 1) While the proposed buildings are 2 stories higher than those in the adjacent complex, staff finds that the proposed massing is acceptable given the existing grades in relation to adjacent structures as well as the added variation in the roofline to provide visual relief as required by Section 19-6.8.9.A.2.

- 2) Prior to permitting, the applicant shall work with staff to provide updated façade materials for the clubhouse that are in keeping with those of the main buildings.
- 3) Prior to permitting, the applicant shall work with staff to reduce the amount of differing siding types to reduce visual clutter.
- 4) At the time of permit, transparency on the street-facing facades of all buildings shall be increased to achieve a minimum glazed area of 20 percent to comply with Section 19-6.8.9.G.1.
- 5) While some façade projections fall below the minimum dimensions set forth in Section 19-6.8.9.D.2, staff finds that the design of the façade reads as several vertical elements and meets the intent of the ordinance for massing and articulation, and recommends acceptance of the variance request for this requirement.
- 6) All signage shall obtain a sign permit. Each sign is required to obtain its own individual permit. Signage must meet the requirements of Appendix J: Sign Standards and Design Guidelines.
- 7) At the time of CO, the applicant shall install a sign at the stub-out indicating it is to be used for future connectivity.
- 8) Prior to receipt of a Certificate of Occupancy, an Affidavit of Substantial Compliance shall be provided at the time of Final Zoning Inspection.

City Engineer Comments and Conditions

Recommend: Approve

Comments:

Application review approval is subject to the applicant satisfying all conditions and requirements of the engineering divisions.

Civil Engineer Comments and Conditions

Recommend: Approve w/ Comments

Comments:

Standard Comments

- 1) All proposed public and private improvements shall meet the requirements of Section 19-6.7 Site Development and Related Infrastructure of the City's Land Management Ordinance. The design and construction of the public and private infrastructure shall conform to all applicable federal and state regulations and the requirements of the City's design and specifications manual.
- 2) All improvements proposed within the City's public right of way shall be subject to the requirements of Articles I and II of Chapter 36 – Streets, Sidewalks and Other Public Places of the City of Greenville Code of Ordinances. As required, all improvements or construction activity performed within the public right of way require an approved encroachment permit.
- 3) A Site Plan Permit will be required for the development detailing the demolition, grading and stormwater, utility improvements and site access.
- 4) A traffic impact analysis will be required as a condition of site permit approval if the administrator determines that a proposed development will generate 100 or more traffic trips during the peak hour or if the administrator determines that a proposed development involving substantial improvement or change of use will generate 125 or more traffic trips during the peak hour. Improvements to the existing transportation infrastructure by a developer will be required as a condition of permit issuance if the projected level of service for the build-out year of the development descends below level "D" for any intersection within the study area as a result of the proposed development.
- 5) The improvements shall comply with Chapter 11 of the International Building Code for site accessibility. Per Section 1104, a minimum of one accessible route shall be provided from each site arrival point (public transportation stops, accessible parking, accessible passenger loading zones and public streets or sidewalks) to the accessible building entrance served. Additionally, an

accessible route shall be provided within the site to connect accessible buildings, facilities, elements and spaces on the site.

Site Specific Comments

- 6) Woodlark Street/Oakley Drive Right of Way Abandonment - The development proposes to abandon a portion of existing public right of way of Woodlark Street/Oakley Drive. Woodlark Street/Oakley Drive is an existing dead-end street owned by the City. The developer must submit a formal petition to abandon the public right of way and City Council must approve the abandonment.
- 7) Right of way abandonments are administered by the Engineering Department. The petition has to be signed by the applicant and preferably by as many supporting property owners having frontage on the section of right of way to be abandoned. There is a \$150 application fee and the application requires a plat to be submitted showing the area of abandonment. The petition, plat, and application fee can be submitted to Eddie Littleton in the City Engineering Division. The scheduling involves typically a 2-week review period by all utilities/agencies that may be impacted by the abandonment to be followed by a public hearing and two Council readings for final approval. A typical abandonment application takes 10-12 weeks for review and approval from the application date. Upon approval by City Council, our Legal Department will prepare quit-claim deeds to transfer the City's right, title, and interest in the right of way.
- 8) The existing sewer line on Woodlark Street/Oakley Drive will require a permanent easement to be shown on the plat and recorded.

Environmental Engineer Comments

Recommend: Approve w/ Comments

Comments:

- 1) Wastewater – Wastewater service for the development will be subject to the following conditions:
 - a. There are existing City sewer mains available to serve this development. The developer must confirm that the existing sewer system/treatment plant has available flow from the City and ReWa by submitting a Sewer Capacity Request Form (Service Lateral Fillable Form aka PSSAR).
 - b. The wastewater permitting and acceptance process shall meet those requirements set forth in the City of Greenville Design and Specifications Manual Chapter 8.
 - c. Each building shall have a separate and direct connection to the City's sanitary sewer main.
 - d. Prior to using an existing lateral, the existing lateral must be tested to ensure that it conforms to City of Greenville performance requirements. Provide a video documenting the condition of the existing service connection prior to its reuse. A new lateral will be required if the existing lateral is in poor condition. The final Certificate of Occupancy will not be issued until the lateral is shown to be in good condition or a new lateral is installed.
 - e. Each building shall require a new service fee through ReWa.
- 2) Stormwater Management – The development is considered a larger common plan and must be performed in conformance with the City's stormwater ordinance (Article 19-7: Stormwater Management). Specifically, you will need to have a Professional Engineer prepare a non-single family site plan for the development and it will be subject to the following conditions:
 - a. A stormwater plan is required to be submitted with the non-single family site plan permit. Submit the major, minor or the soil erosion and sediment control stormwater plan as appropriate.
 - b. At a minimum, a stormwater plan should include:

- i. Proposed layout.
 - ii. Appropriate erosion control best management practice standard details.
 - iii. A construction entrance.
 - iv. A concrete washout.
 - v. Silt fence
 - c. The plan should also show any drainage details needed to ensure the development will not adversely impact adjacent properties and will adequately control runoff from offsite.
 - a. If the proposed development creates a new impervious surface greater than or equal to 0.25 acres, water quantity will be required for the 2,10 & 25 year 24 hour storm event with no significant increase in the 100 year 24 hour storm event.
 - b. Any stormwater drainage system conveying offsite water shall be designed in compliance with the Stormwater Ordinance.
 - c. Water quality treatment is required when either:
 - The proposed development has a total impervious surface area ratio of 60% or greater and disturbs 50% or more of the parcel or larger common plan over a five year period; or;
 - The proposed development creates a new impervious surface greater than or equal to 0.25 acres.
- 3) Floodplain – A portion of the subject property is not located in a FEMA floodplain as determined utilizing 2019 Flood Insurance Rate Maps, however some of the ROW for Oakley Drive does have regulated floodplain.
 - a. Compensatory storage is required for all storage lost or displaced in a regulatory floodplain. Hydraulically equivalent compensatory storage requirements for fill or structures in a riverine regulatory floodplain shall be at least equal to 1.5 times the volume of regulatory floodplain storage lost or displaced. Such compensation areas shall be designed to drain freely and openly to the channel and shall be located opposite or adjacent to fill areas. A deed or plat restriction is required to prohibit any modification to the compensation area. The regulatory floodplain storage volume lost below the existing ten-year frequency flood elevation must be replaced below the proposed ten-year frequency flood elevation. The regulatory floodplain storage volume lost above the ten-year existing frequency flood elevation must be replaced above the proposed ten-year frequency elevation.
 - b. If the proposed development would result in a change in the mapped regulatory floodplain, regulatory floodway, or the BFE on a site, the applicant shall submit sufficient data to the city and FEMA to obtain the appropriate letter of map change (LOMC). All adjacent property owners, communities, and the state department of natural resources shall be notified prior to any alteration or relocation of a floodplain, and submit copies of such notifications to the city. A LOMC due to fill does not preclude a development from meeting the compensatory storage requirements.
- 4) *Wetland provisions:* All impacts to jurisdictional waters of the U.S. and waters of the state must be permitted in compliance with all federal and state standards. This includes any permits from the Army Corp of Engineers and any mitigation requirements.
 - a. *Submittal requirements:*
 1. The applicant shall delineate all wetland area boundaries in accordance with the current federal wetland determination methodology on the plans.
 2. All federal and state permitting documents relating to wetlands shall be provided to the city along with all permits issued.
 3. All federal and state wetland monitoring reports shall be provided to the city.

Restrictions: Preservation of wetlands shall be provided by deed or plat restrictions.

Traffic Engineer Conditions

Recommend: Approve w/ Conditions

Comments:

Approval of the site plan does not constitute approval of the lighting plan. Lighting plan shall include photometric data and information regarding mounting height, fixture wattages, and lighting levels. Cut sheet information is preferred. Site lighting must comply with Section 19-6.4 of the Land Management Ordinance. No new site lighting shall be installed without an approved lighting plan.

Please revise site lighting plan to include min, max and avg. lighting levels on the photometric plan. Lighting plan is not approved at this time.

Fire Department Comments and Conditions

Recommend: Approve w/ Comments

Comments:

At time of site plan submittal, ensure compliance with 2018 IFC D105.1 is met for road widths in front of building 1 and 2 for aerial access.

Parks & Recreation Comments

Recommend: Approve

Comments:

Reviewed, no comment.

Trees & Landscape Comments

Recommend: Approve w/ Comments

Comments:

A tree mitigation package will need to be submitted with site plan permits showing how the applicant intends to mitigate any trees removed for construction.

Community Development Comments

The Riley at Overbrook" development has been awarded 2021 SC State Low Income Tax Credits by providing 88 affordable rental units to families, non-age restricted. Units will service families up to 60% of the Area Median Income. SC Housing 2021 Income limits for 60% Standard is capped at \$32,460 – 1 person household; \$37,080 – 2 person household; \$42,780 – 3 person household; and \$46,320 – 4 person household. Income and rent limits are subject to change as data is updated. Development exceeds affordable housing goals in GVL 2040 and will increase available affordable housing stock at 60% AMI and below.



city of greenville

APPLICATION FOR MULTIFAMILY DEVELOPMENT

Contact Planning & Development (864) 467-4476

Office Use Only:

Application# _____ Fees Paid _____
Date Received _____ Accepted By _____
Date Complete _____ App Deny Conditions _____

APPLICANT/OWNER INFORMATION

*Indicates Required Field

	APPLICANT	PROPERTY OWNER
*Name:	DHD Riley, LLC / Drew Schaumber	Wells Home Loan Servicing, LLC
*Title:	Member	Owners
*Address:	709 N. Main Street, Anyor	PO Box 8838
*State:	South Carolina	South Carolina
*Zip:	29511	29604
*Phone:	202-905-7722	864-505-6950
*Email:	drew@schaumberdevelopment.com	shawn@newcitydevelopment.com

PROPERTY INFORMATION

*STREET ADDRESS No 911 Designation for street address at this time - Proposed street name change to Oakley Drive

*TAX MAP # 0195000100201

*CURRENT ZONING DESIGNATION RM-3

*TOTAL ACREAGE +/- 5.75

PROPOSED DEVELOPMENT INFORMATION

*TYPE OF APPLICATION: ☒ New ☐ Modification – Major ☐ Modification – Minor

*ORIGINAL APPLICATION # (put N/A if new application) N/A

*NUMBER OF UNITS 88 Units - Building 1 (48 units) Building 2 (40 units)

*MULTIFAMILY DEVELOPMENT TYPE Two (2) buildings - four (4) stories each & (1) story clubhouse

*AGE RESTRICTED HOUSING (Y / N) No

NUMBER OF UNITS AND/OR PERCENTAGE OF AGE RESTRICTED UNITS (If applicable) _____

INSTRUCTIONS

1. The applicant is **required** to schedule a pre-application meeting according to the dates outlined on the Board calendar. Call (864) 467-4476 to schedule an appointment.

*PREAPPLICATION MEETING DATE November 5, 2021

2. If the application includes more than one (1) parcel and/or more than one (1) owner, the applicant must provide the appropriate deed book/page references, tax parcel numbers, and owner signatures as an attachment.
3. All applications and fees (made payable to the City of Greenville) for designation as a Multifamily Development must be received by **no later than 2:00 pm** of the date reflected on the Board schedule.

- A. Multifamily development - New \$550.00 – public hearing required
- B. Multifamily development – Major Modification \$275.00 – public hearing required
- C. Multifamily development – Minor Modification \$150.00 – administrative review

4. Staff will review the application for "sufficiency" pursuant to Section 19-2.2.6, Determination of Sufficiency. If the application is deemed insufficient, staff will notify the applicant and request that the application be revised and resubmitted to address insufficiency comments. In this event, the item will go back into the queue for review. Please refer to **section 19-2.3.13 (D), Multifamily residential development** for additional information.
5. **Public Notice Requirements.** Multifamily development applications require a Planning Commission public hearing. There is also an informal review from the Design Review Board required prior to the planning commission hearing.
6. The applicant is responsible for sign posting the subject property. Instructions will be provided at the time of submission.
7. Multifamily development applications also **require** a developer-led neighborhood meeting which is to be held at least eight (8) days prior to the scheduled Planning Commission hearing (Sec. 19-2.2.4, Neighborhood meetings). Information will be emailed within a few days of submittal to the listed applicant email provided on page one of this application.
8. Upon planning commission recommendation, the application item will be scheduled for city council hearing.

To be filled out at time of application submittal


- _____ Public Hearing signs are acknowledged as received by the applicant
- _____ Posting sign instructions and affidavit are acknowledged as received by the applicant

***APPLICANT SIGNATURE** _____

9. Please verify that all required information is reflected on the plan(s), and **submit one (1) paper copy and one (1) electronic version** of the application submittal package.
10. **Please read carefully:** The applicant and property owner affirm that all information submitted with this application; including any/all supplemental information is true and correct to the best of their knowledge and they have provided full disclosure of the relevant facts.

In addition, the applicant affirms that the applicant or someone acting on the applicant's behalf has made a reasonable effort to determine whether a deed or other document places one or more restrictions on the property that preclude or impede the intended use and has found no record of such a restriction.

If the planning office by separate inquiry determines that such a restriction exists, it shall notify the applicant. If the applicant does not withdraw or modify the application in a timely manner, or act to have the restriction terminated or waived, then the planning office will indicate in its report to the planning commission that granting the requested change would not likely result in the benefit the applicant seeks.

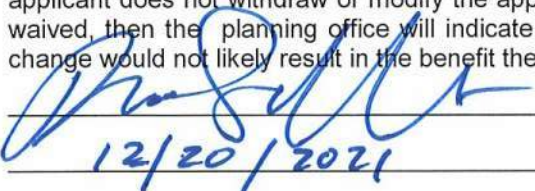
12/20/2021

***APPLICANT ACKNOWLEDGEMENT SIGNATURE** _____

***DATE** _____

11. Per acknowledgement and understanding of item #8, the applicant hereby affirms that the tract or parcel of land subject of the attached application is ___ or is not **X** restricted by any recorded covenant that is contrary to, conflicts with, or prohibits the requested activity.


*Signatures	
*Applicant	Drew Schamber DHO Riley
*Date	12/20/2021
*Property Owner/Authorized Agent	Michael S. Thomas
*Date	12/20/2021

APPLICATION REQUIREMENTS


1. Multifamily development format and content requirements are reflected in the City of Greenville Administrative Manual at Appendix 'H'.
2. The submitted information shall include at a minimum:
 - a. Completed application for Multifamily development;
 - b. Context map, showing relationship of proposed development to the surrounding neighborhood;
 - c. Photographs of surrounding area;
 - d. Site plan, showing building(s) footprint, parking lot layout, pedestrian and vehicular access, internal walkways, amenities (i.e. pool, playground, picnic area, etc.), and service areas (i.e. dumpster pad/trash collection area, HVAC units, car wash area, etc.);
 - e. Grading plan, showing existing and proposed topographic contours, storm drainage collection facilities, existing and proposed retaining walls (with top-of-wall and bottom-of-wall elevations for at least the ends of the walls and the high point of the walls);
 - f. Building elevations, of all sides of the building(s), with exterior materials and colors indicated;
 - g. Plan showing elevation of proposed buildings in relation to adjoining structures;
 - h. Building floor plans;
 - i. Landscape plan, showing existing vegetation that will remain and the new plants to be added;
 - j. Lighting plan, showing location of light fixtures (on the site and on the building), cut sheets of the proposed light fixtures, and wattage; and
 - k. Materials board.
3. Please refer to ***Section 19-6.8, Design standards for multifamily residential development*** for additional information.

MD-21-1004 • LOWNDES HILL ROAD AND I-385


AERIAL VIEW

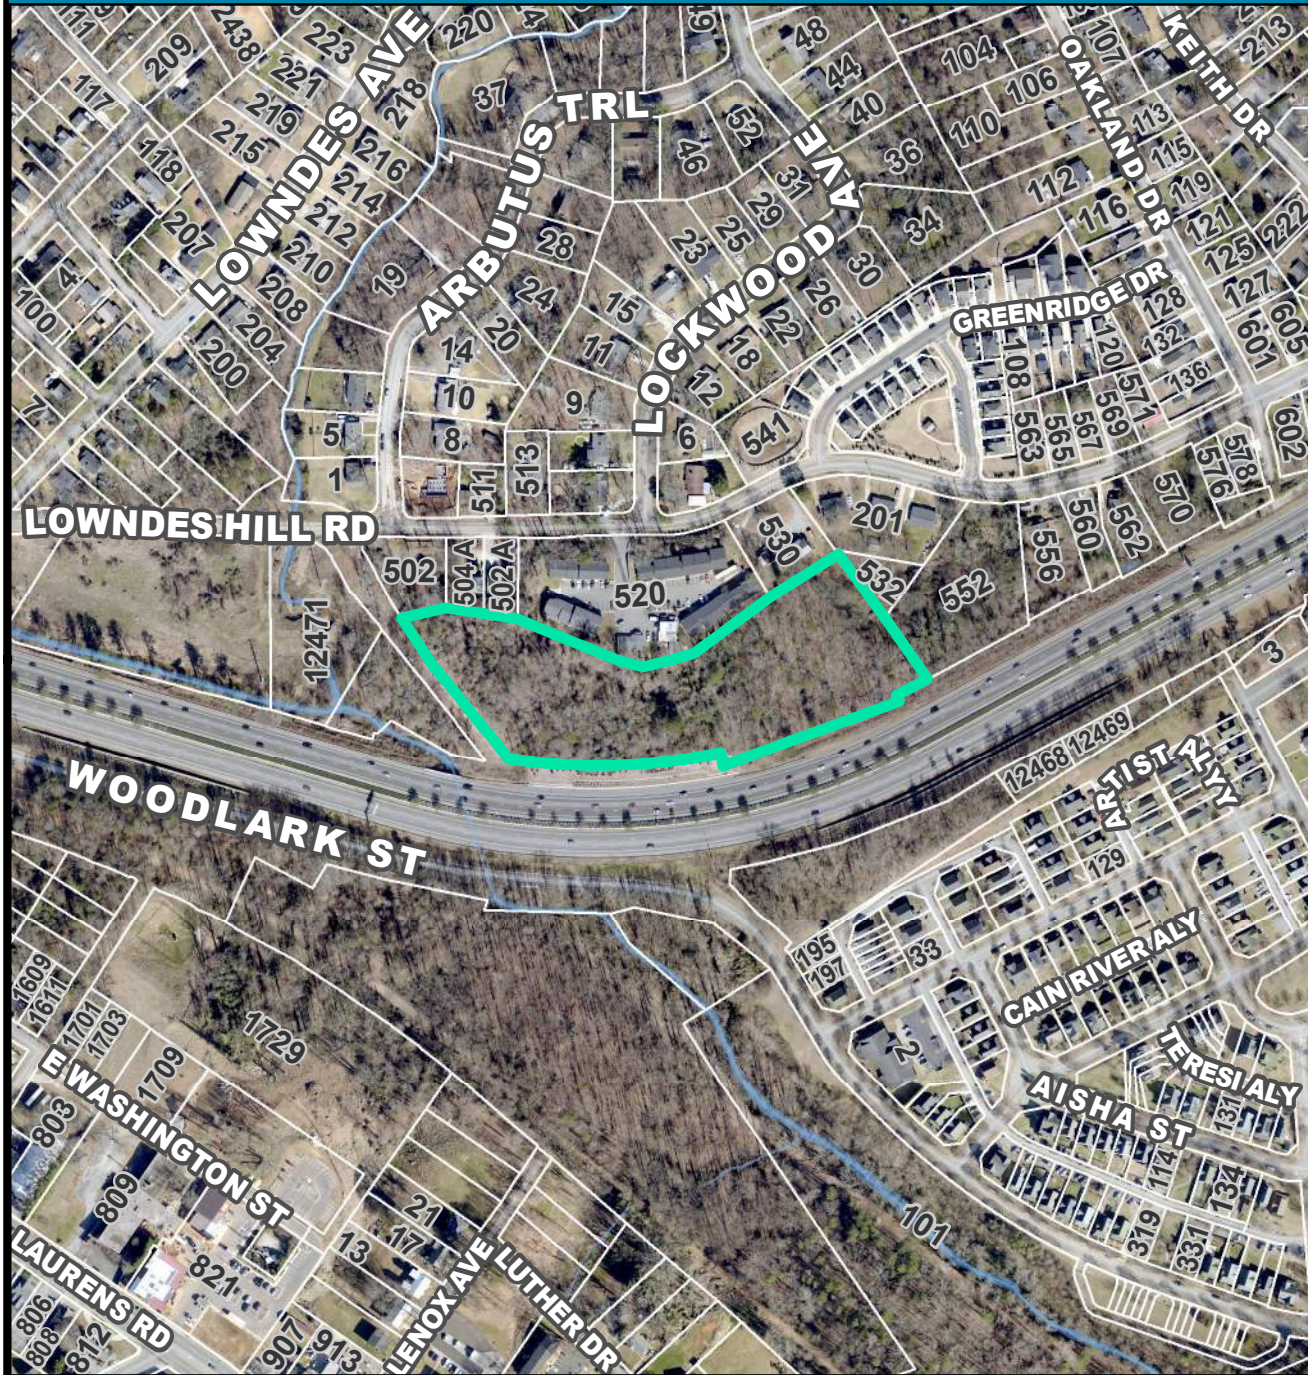

CURRENT ZONING

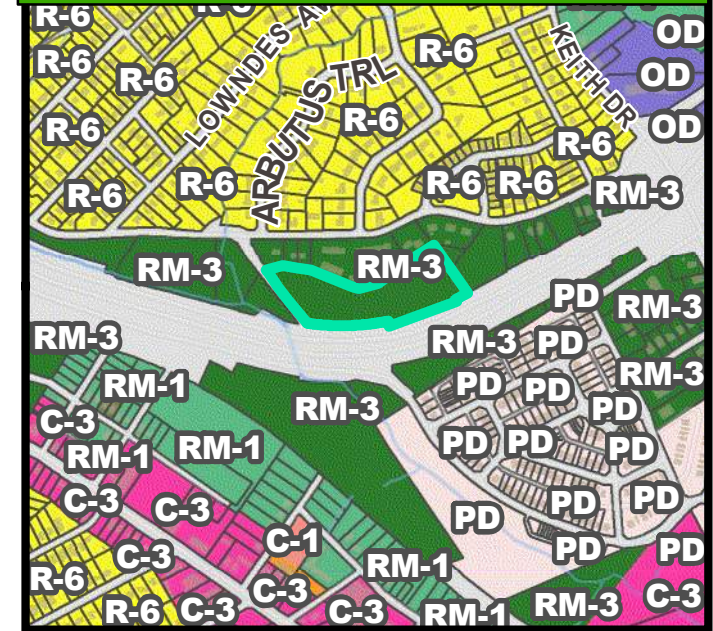


FUTURE LAND USE

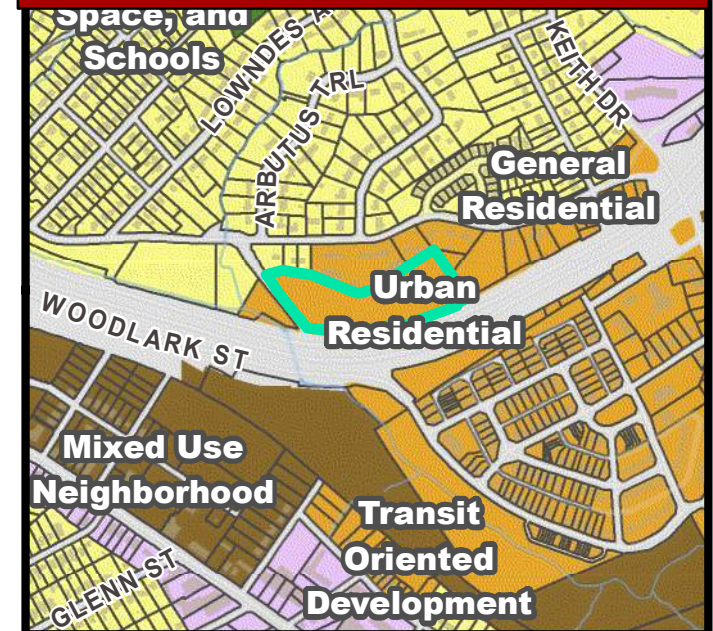

MD-21-1004 • LOWNDES HILL ROAD AND I-385


NATURAL / ENVIRONMENTAL FEATURES

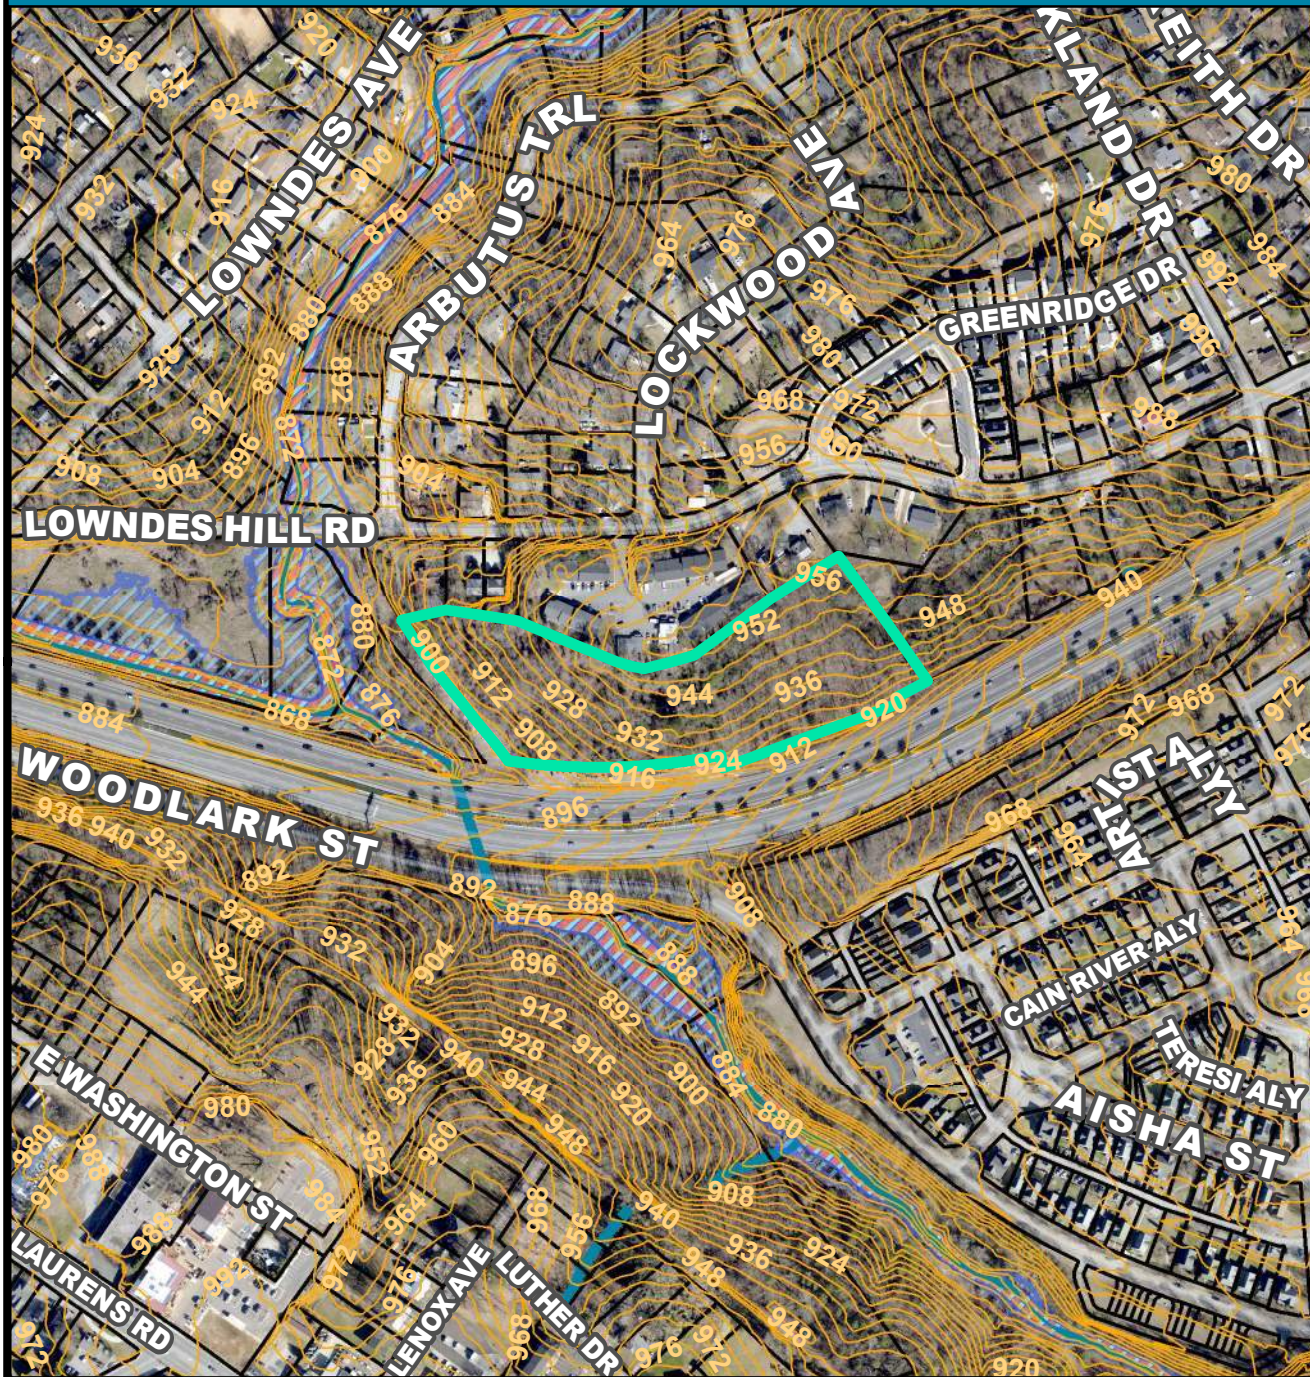

SPECIAL EMPHASIS NEIGHBORHOODS



PRESERVATION OVERLAYS

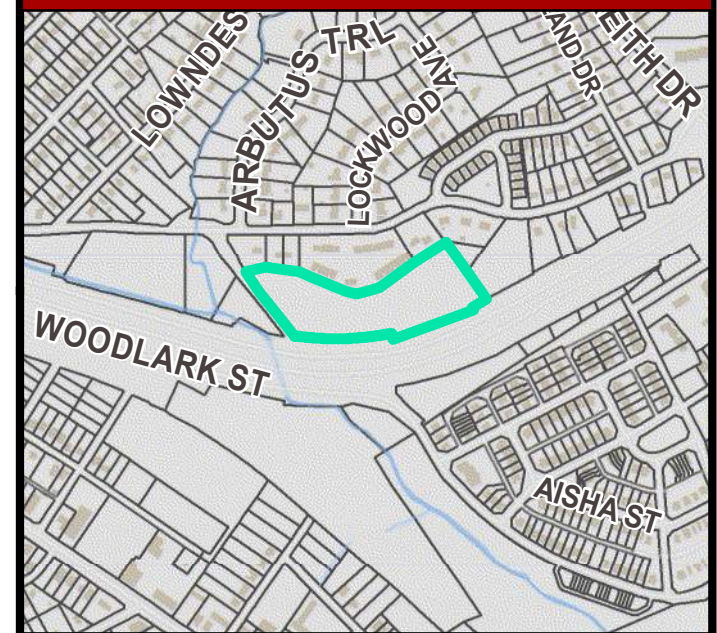

The Riley Overbrook

a Family Apartment Community
Greenville, South Carolina



Progress Design Studio

DHD Riley, LLC

The Riley Overbrook

a Family Apartment Community

Greenville, South Carolina

The drawings, specifications and design contained herein are instruments of service and remain the sole property of Progress Design Studio, PLLC. The unauthorized reproduction and/or use of these documents without the express written permission of Progress Design Studio, PLLC is prohibited.

The Riley Overbrook

Notes: Project Summary				
- 88 Total Units - (1) 48- Unit Building (Building 1) - (1) 40- Unit Building (Building 2) - (1) Community Building - (1) Gazebo - (1) Playground Area - (1) Trash Enclosure - Unit Mix: 1-Bed Units (16) 2-Bed Units (40) 3-Bed Units (32)				
Unit Summary				
Unit	Unit Type	# of Units	Heated Area	Gross SF
A1	1 Bed/ 1 Bath	14	863	914
A1 (Sight and Hearing impaired)	1 Bed/ 1 Bath	1	863	914
A1 Type A	1 Bed/ 1 Bath	1	863	914
B1	2 Bed/ 2 Bath	37	1,153	1,211
B1 (Sight and Hearing impaired)	2 Bed/ 2 Bath	1	1,153	1,211
B1 Type A	2 Bed/ 2 Bath	2	1,153	1,211
C1	3 Bed/ 2 Bath	29	1,324	1,387
C1 (Sight and Hearing impaired)	3 Bed/ 2 Bath	1	1,324	1,387
C1 Type A	3 Bed/ 2 Bath	2	1,324	1,387
Total		88		
Building Summary				
Building	Heated Total Square Footage		Total Square Footage	
1	55,760		68,082	
2	46,536		57,435	
Clubhouse	2,399		2,484	

Building Breakdown				
Building 1				
Unit	Unit Type	# of Units	Heated Area	Total Heated
A1	1 Bed/ 1 Bath	7	863	6,041
A1 (Sight and Hearing impaired)	1 Bed/ 1 Bath	1	863	863
B1	2 Bed/ 2 Bath	22	1,153	25,366
B1 (Sight and Hearing impaired)	2 Bed/ 2 Bath	1	1,153	1,153
B1 Type A	2 Bed/ 2 Bath	1	1,153	1,153
C1	3 Bed/ 2 Bath	15	1,324	19,860
C1 Type A	3 Bed/ 2 Bath	1	1,324	1,324
Total		48		55,760
Building 2				
Unit	Unit Type	# of Units	Heated Area	Total Heated
A1	1 Bed/ 1 Bath	7	863	6,041
A1 Type A	1 Bed/ 1 Bath	1	863	863
B1	2 Bed/ 2 Bath	15	1,153	17,295
B1 Type A	2 Bed/ 2 Bath	1	1,153	1,153
C1	3 Bed/ 2 Bath	14	1,324	18,536
C1 (Sight and Hearing impaired)	3 Bed/ 2 Bath	1	1,324	1,324
C1 Type A	3 Bed/ 2 Bath	1	1,324	1,324
Total		40		46,536

UHQLOOH&QW&
UHQLOOH&QW&

0193030200300




CITY OF
GREENVILLE


0194000100800

0283000100100


PHU

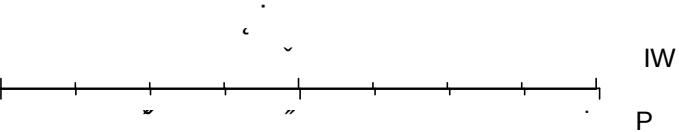

UHQLOOH &QW ,S'L'YLVLRQ UHQLOOH &WK &UROLQ
UHQLOOH &QW ,S'L'YLVLRQ UHQLOOH &WK &UROLQ
UHQLOOH&QW&WK&UROLQ,S'L'YLVLRQ

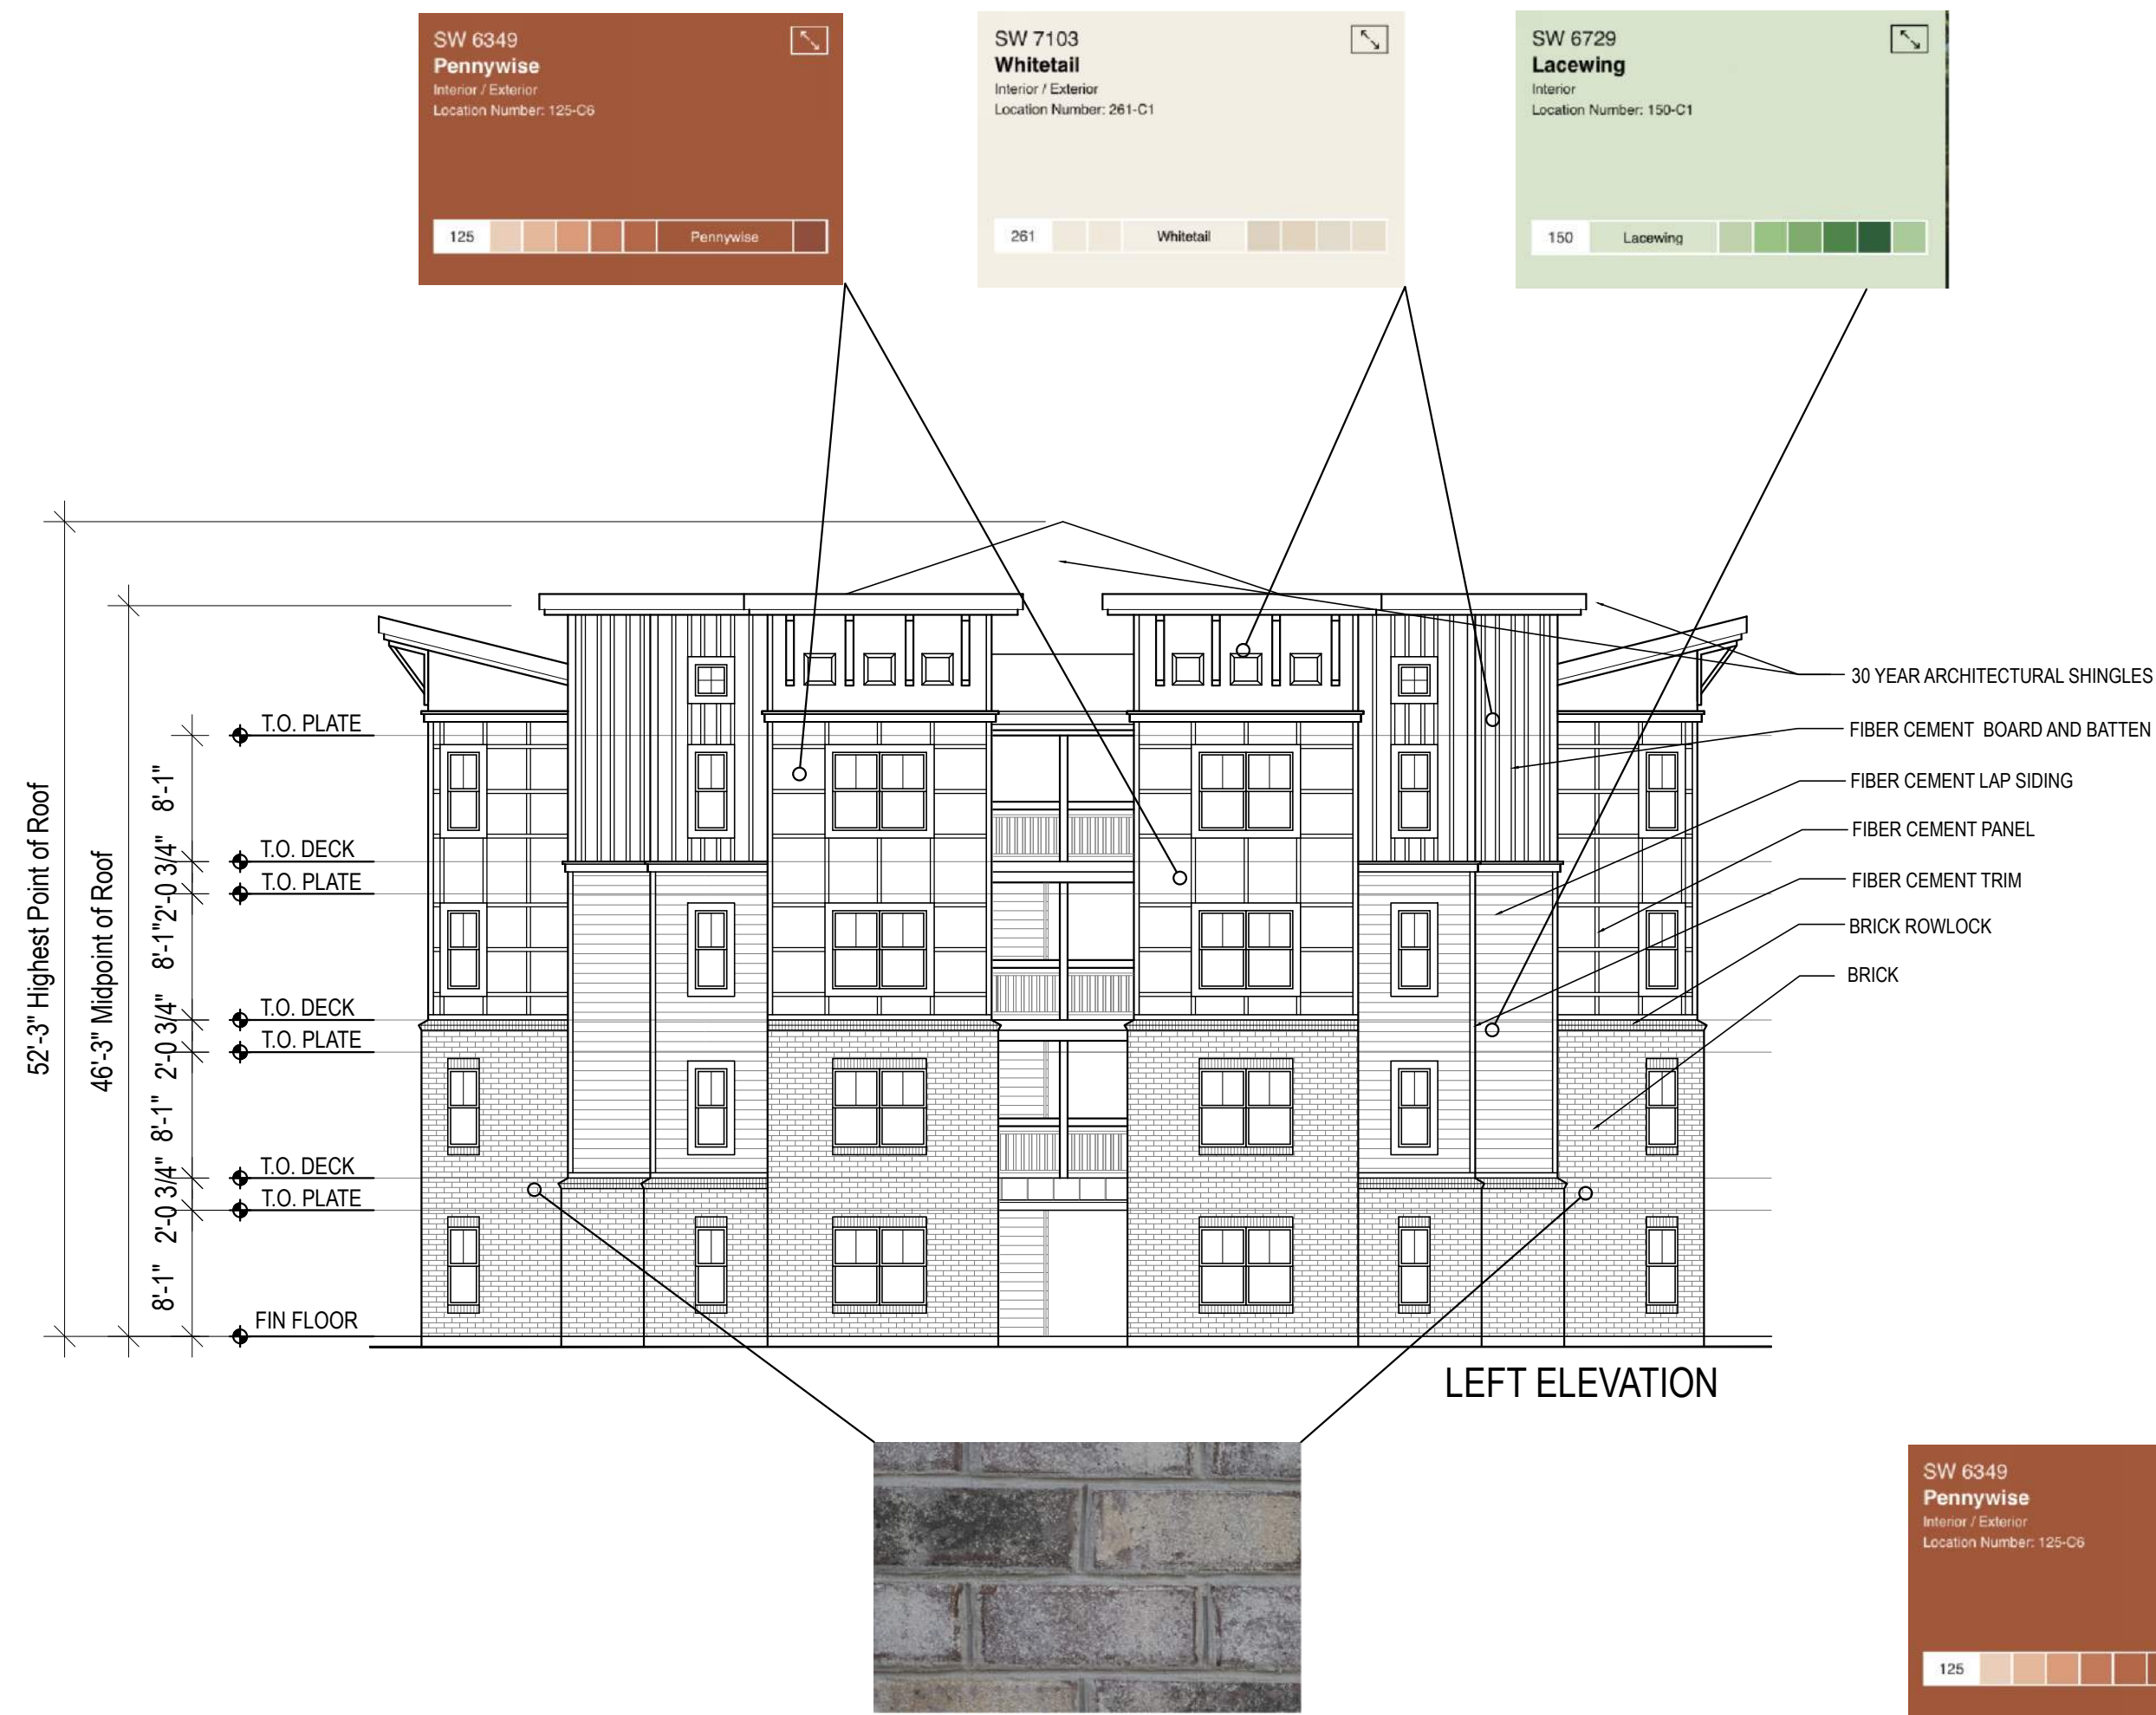

2 BUILDING 1 LEFT ELEVATION
SCALE: 3/32" = 1'-0"

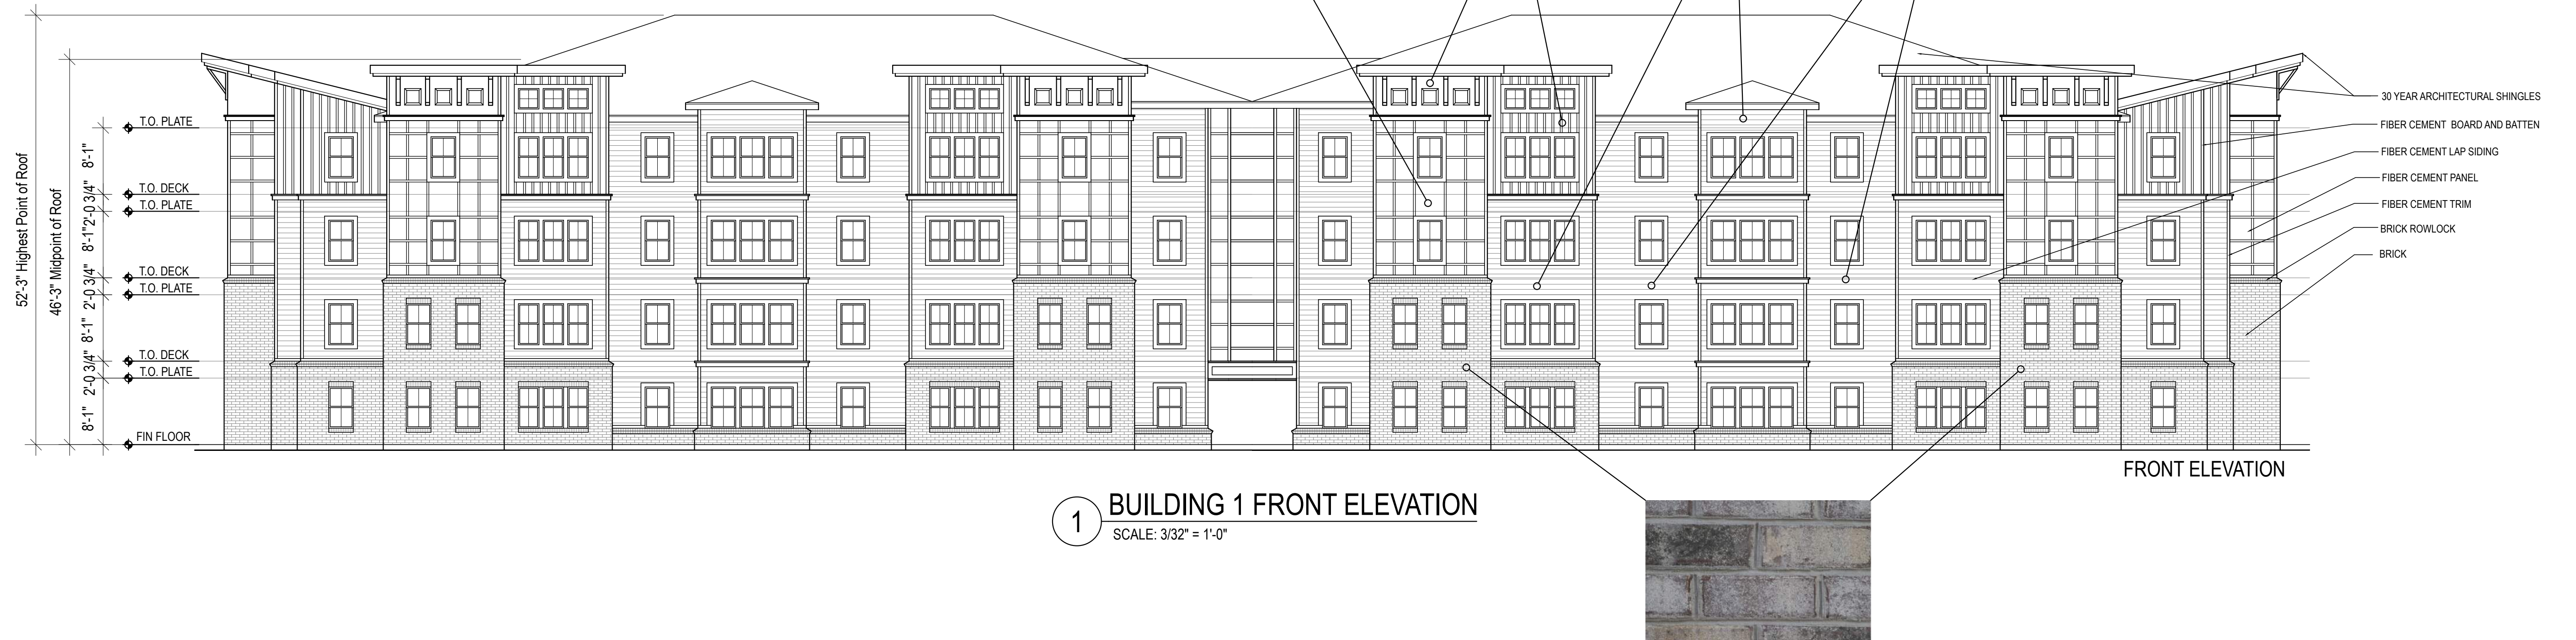

1 BUILDING 1 FRONT ELEVATION
SCALE: 3/32" = 1'-0"


DHD Riley, LLC

The Riley Overbrook


Greenville, South Carolina

a Family Apartment Community



The drawings, specifications and design contained herein are instruments of service and remain the sole property of Progress Design Studio, PLLC. The unauthorized reproduction and/or use of these documents without the express written permission of Progress Design Studio, PLLC is prohibited.

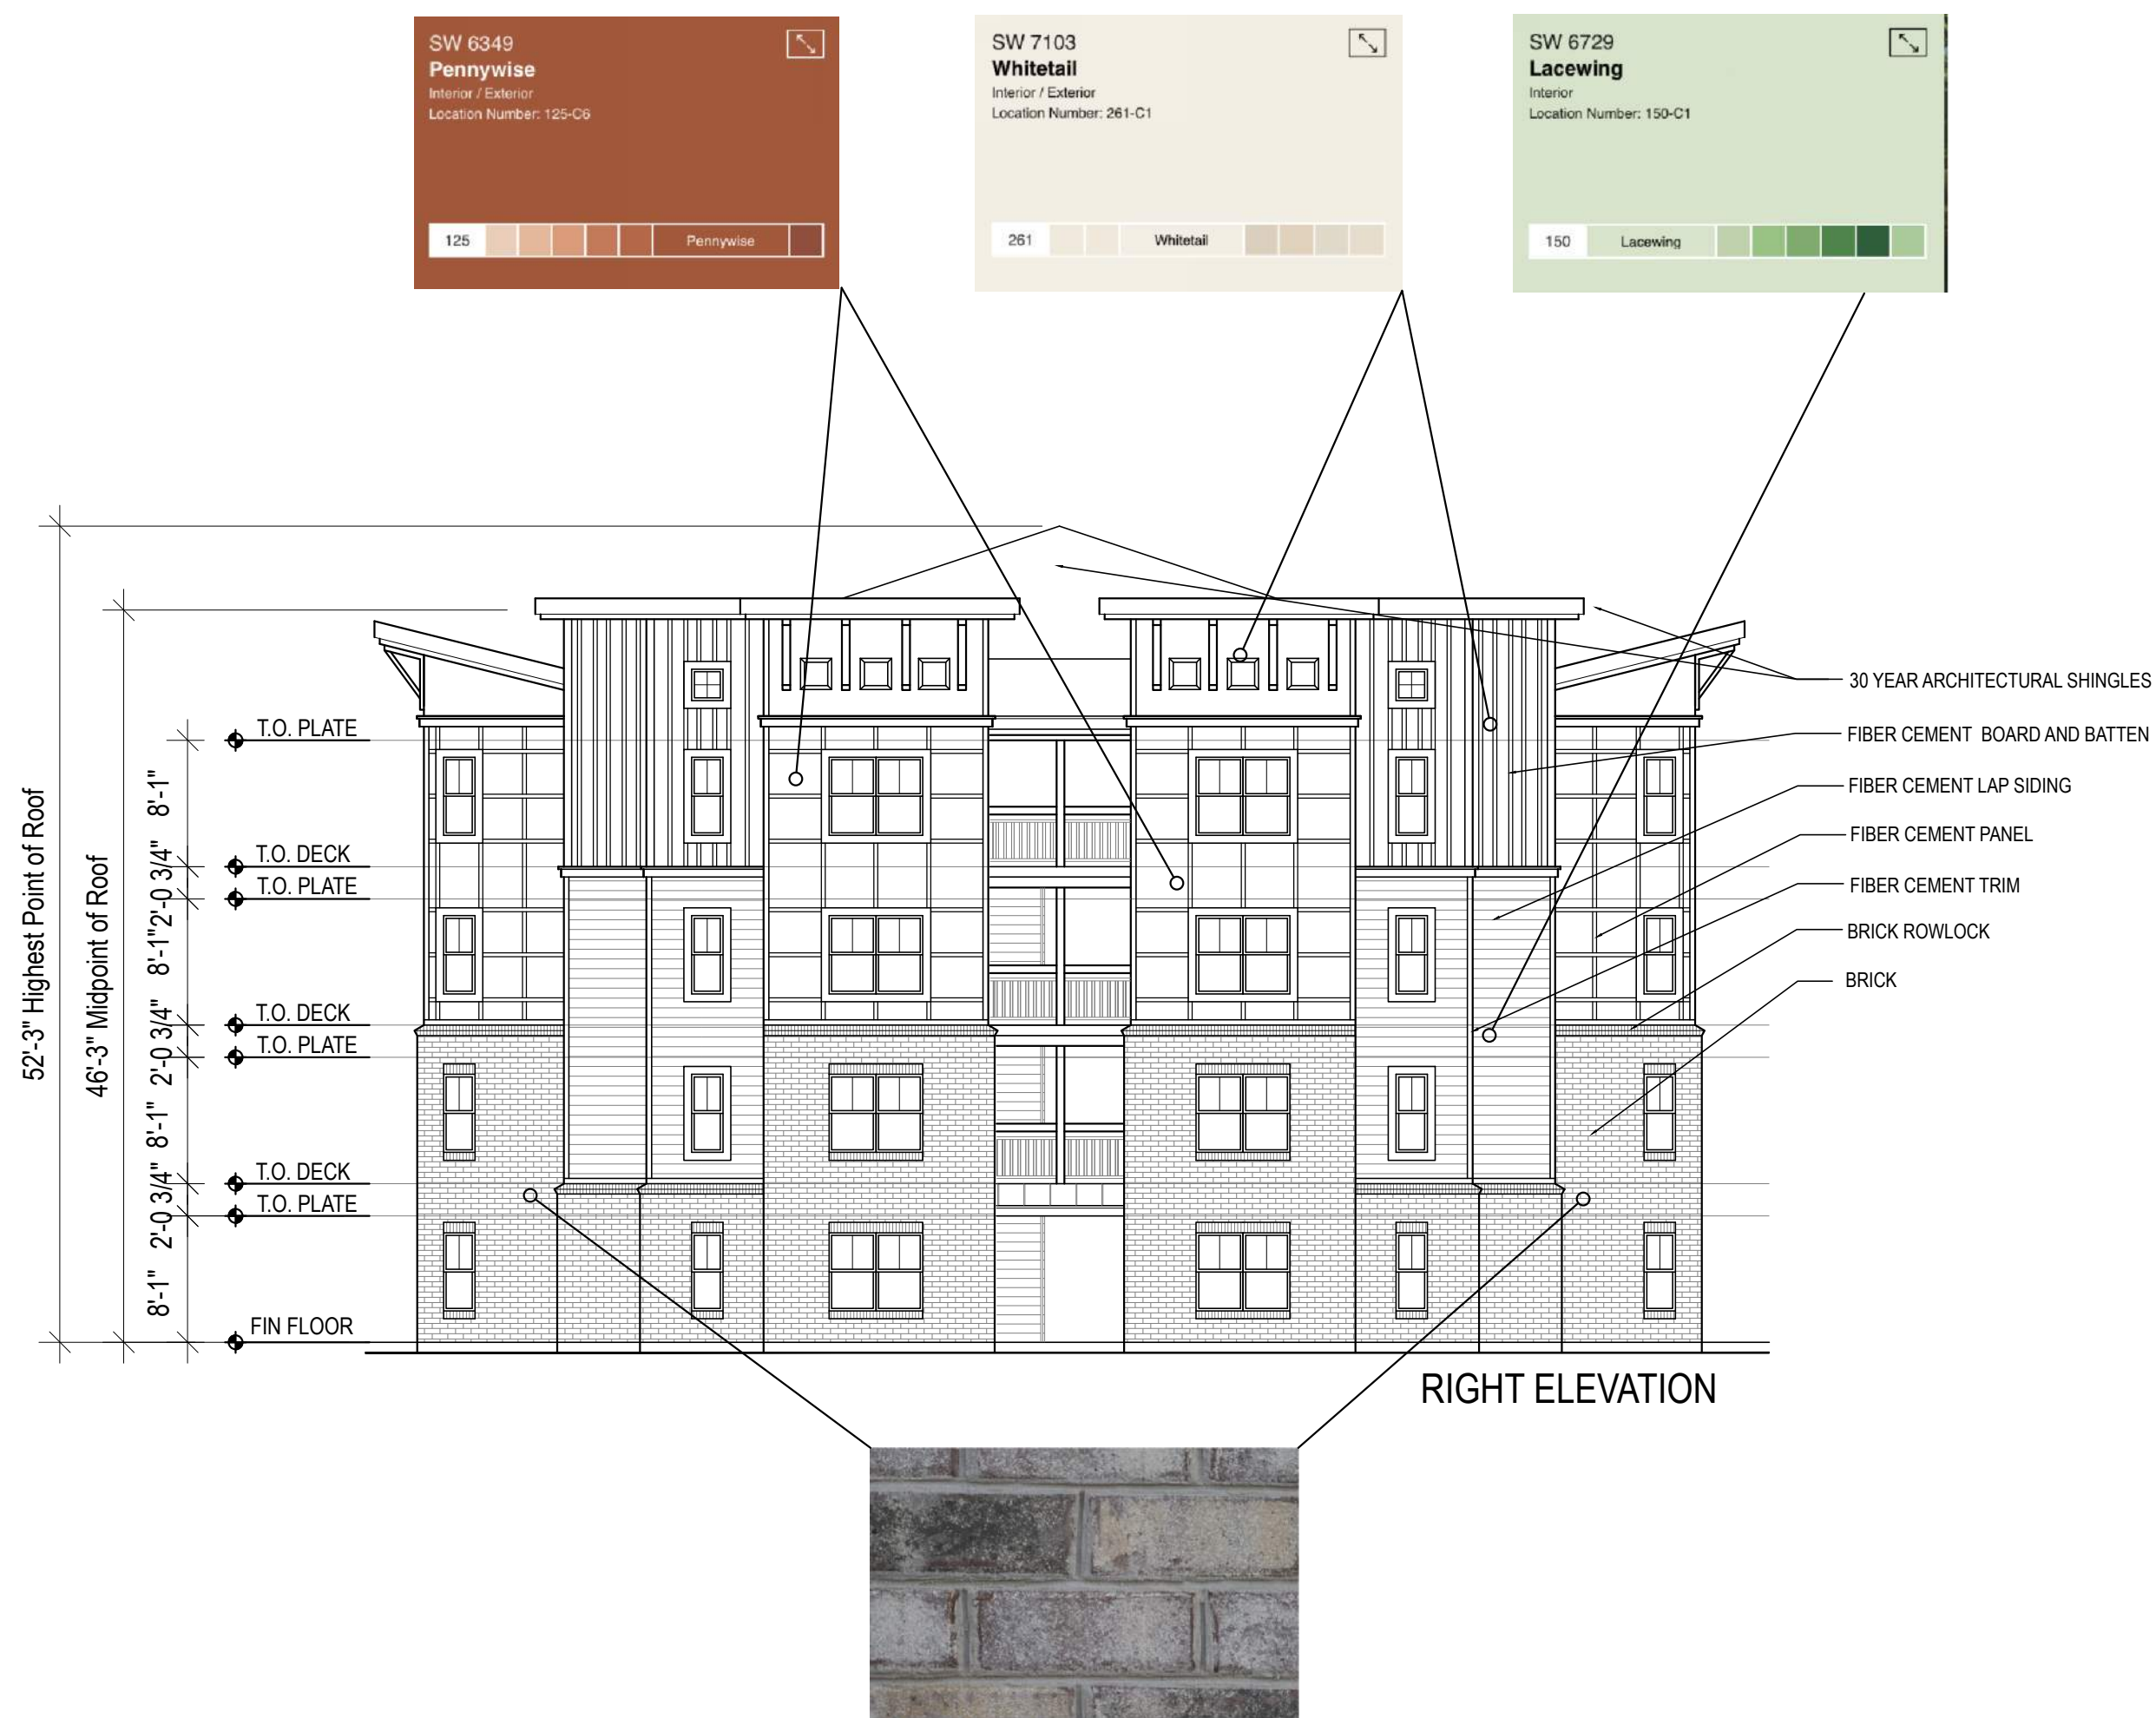

2 BUILDING 1 RIGHT ELEVATION
SCALE: 3/32" = 1'-0"

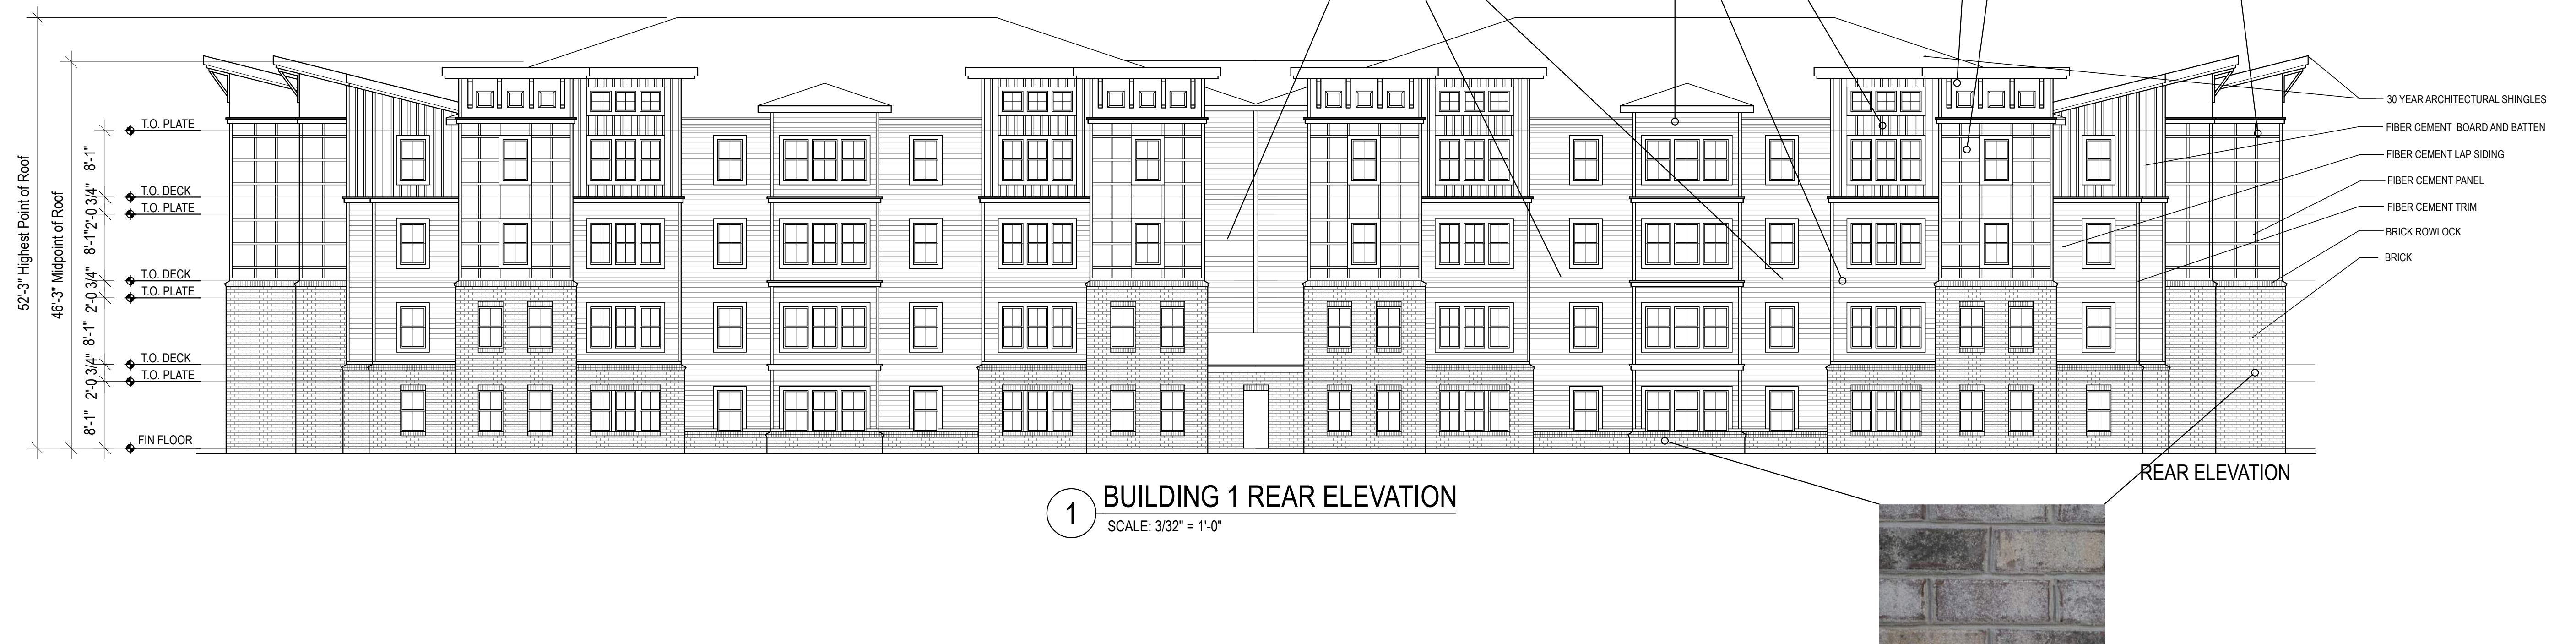

1 BUILDING 1 REAR ELEVATION
SCALE: 3/32" = 1'-0"

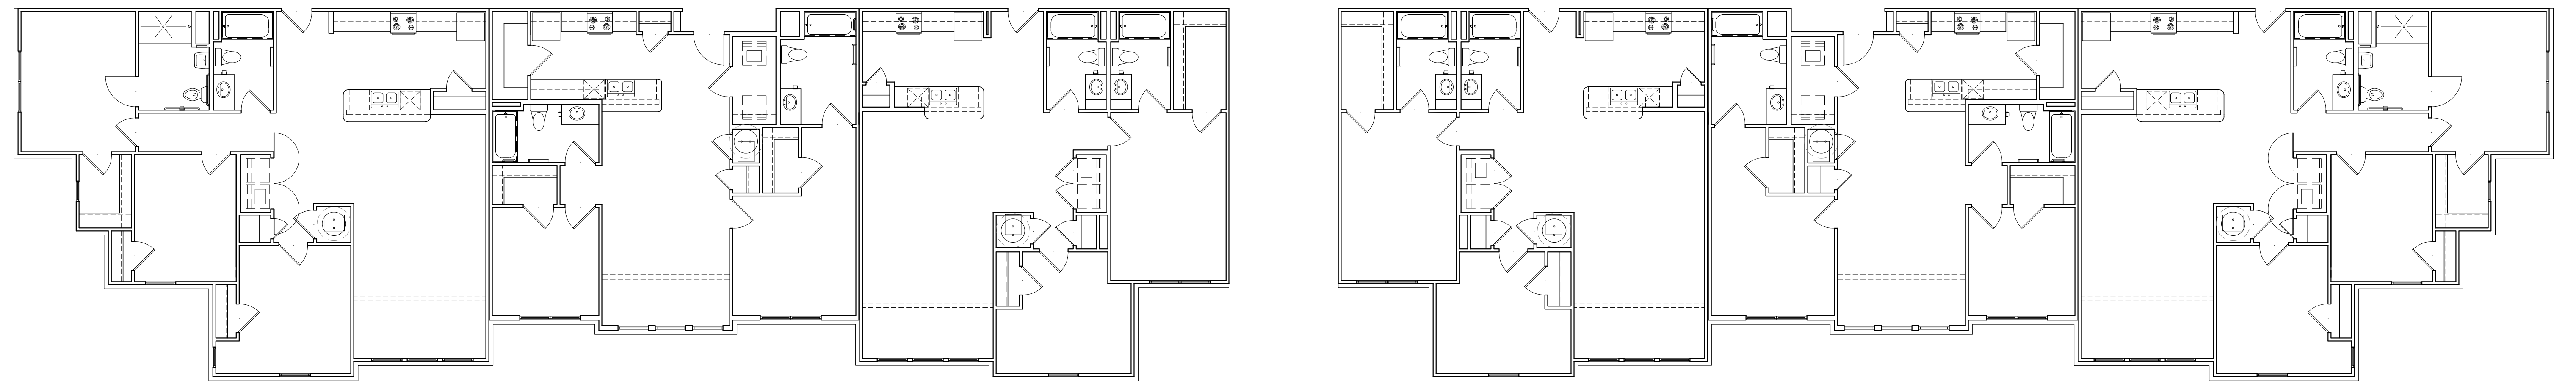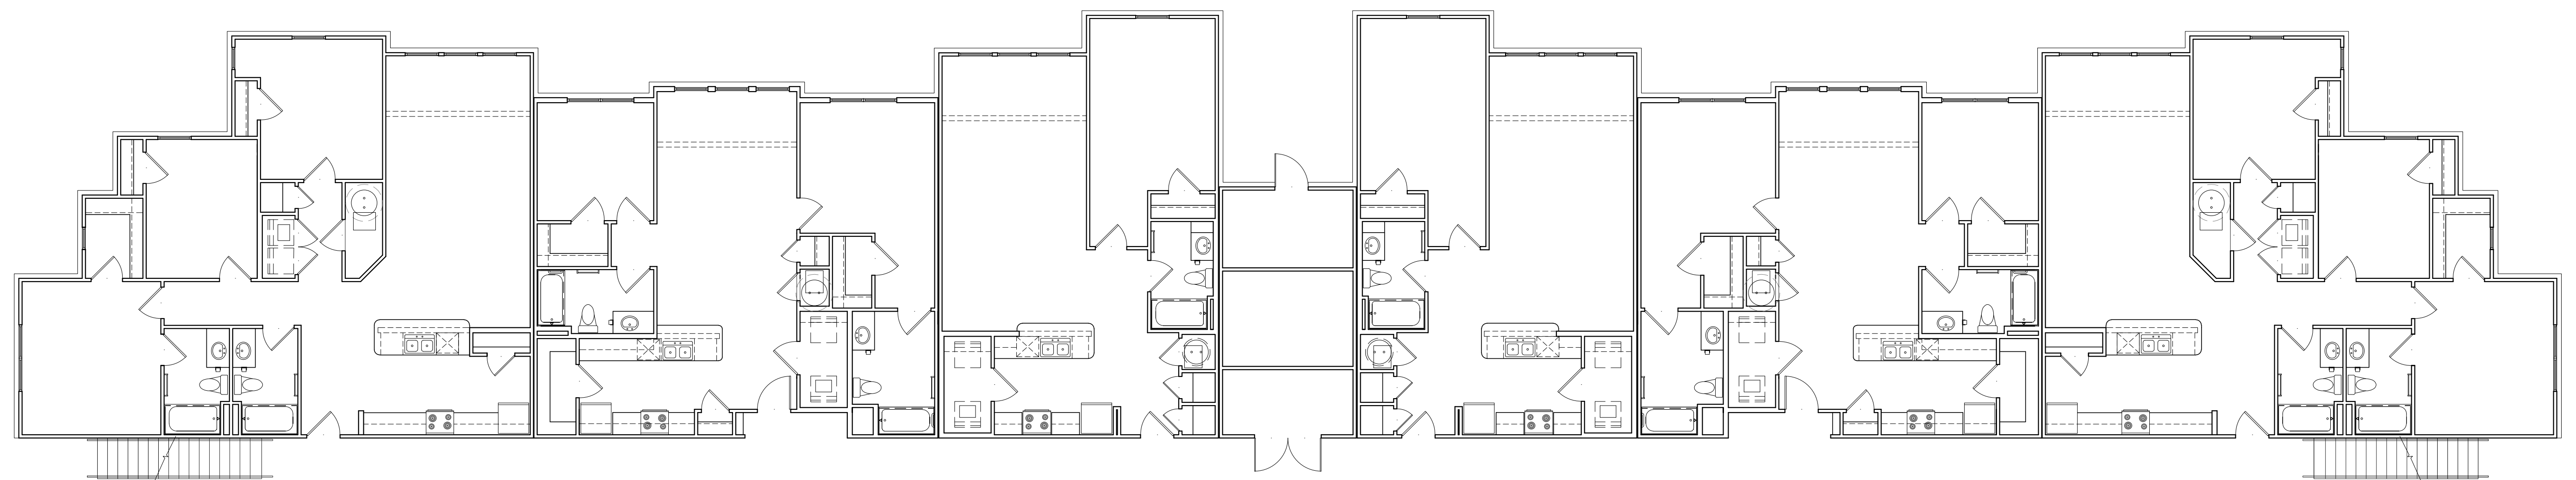

1 BUILDING 1 FIRST FLOOR PLAN
SCALE: 1/8" = 1'-0"

DHD Riley, LLC

The Riley Overbrook

Greenville, South Carolina

a Family Apartment Community


The drawings, specifications and design contained herein are instruments of service and remain the sole property of Progress Design Studio, PLLC. The unauthorized reproduction and/or use of these documents without the express written permission of Progress Design Studio, PLLC is prohibited.




A close-up photograph of a brick wall. The bricks are light-colored, possibly tan or grey, and show significant weathering, including dark staining and areas where the surface material has eroded. The mortar joints are visible between the bricks.



The drawings, specifications and design contained herein are instruments of service and remain the sole property of Progress Design Studio, PLLC. The unauthorized reproduction and/ or use of these documents without the express written permission of Progress Design Studio, PLLC is prohibited.

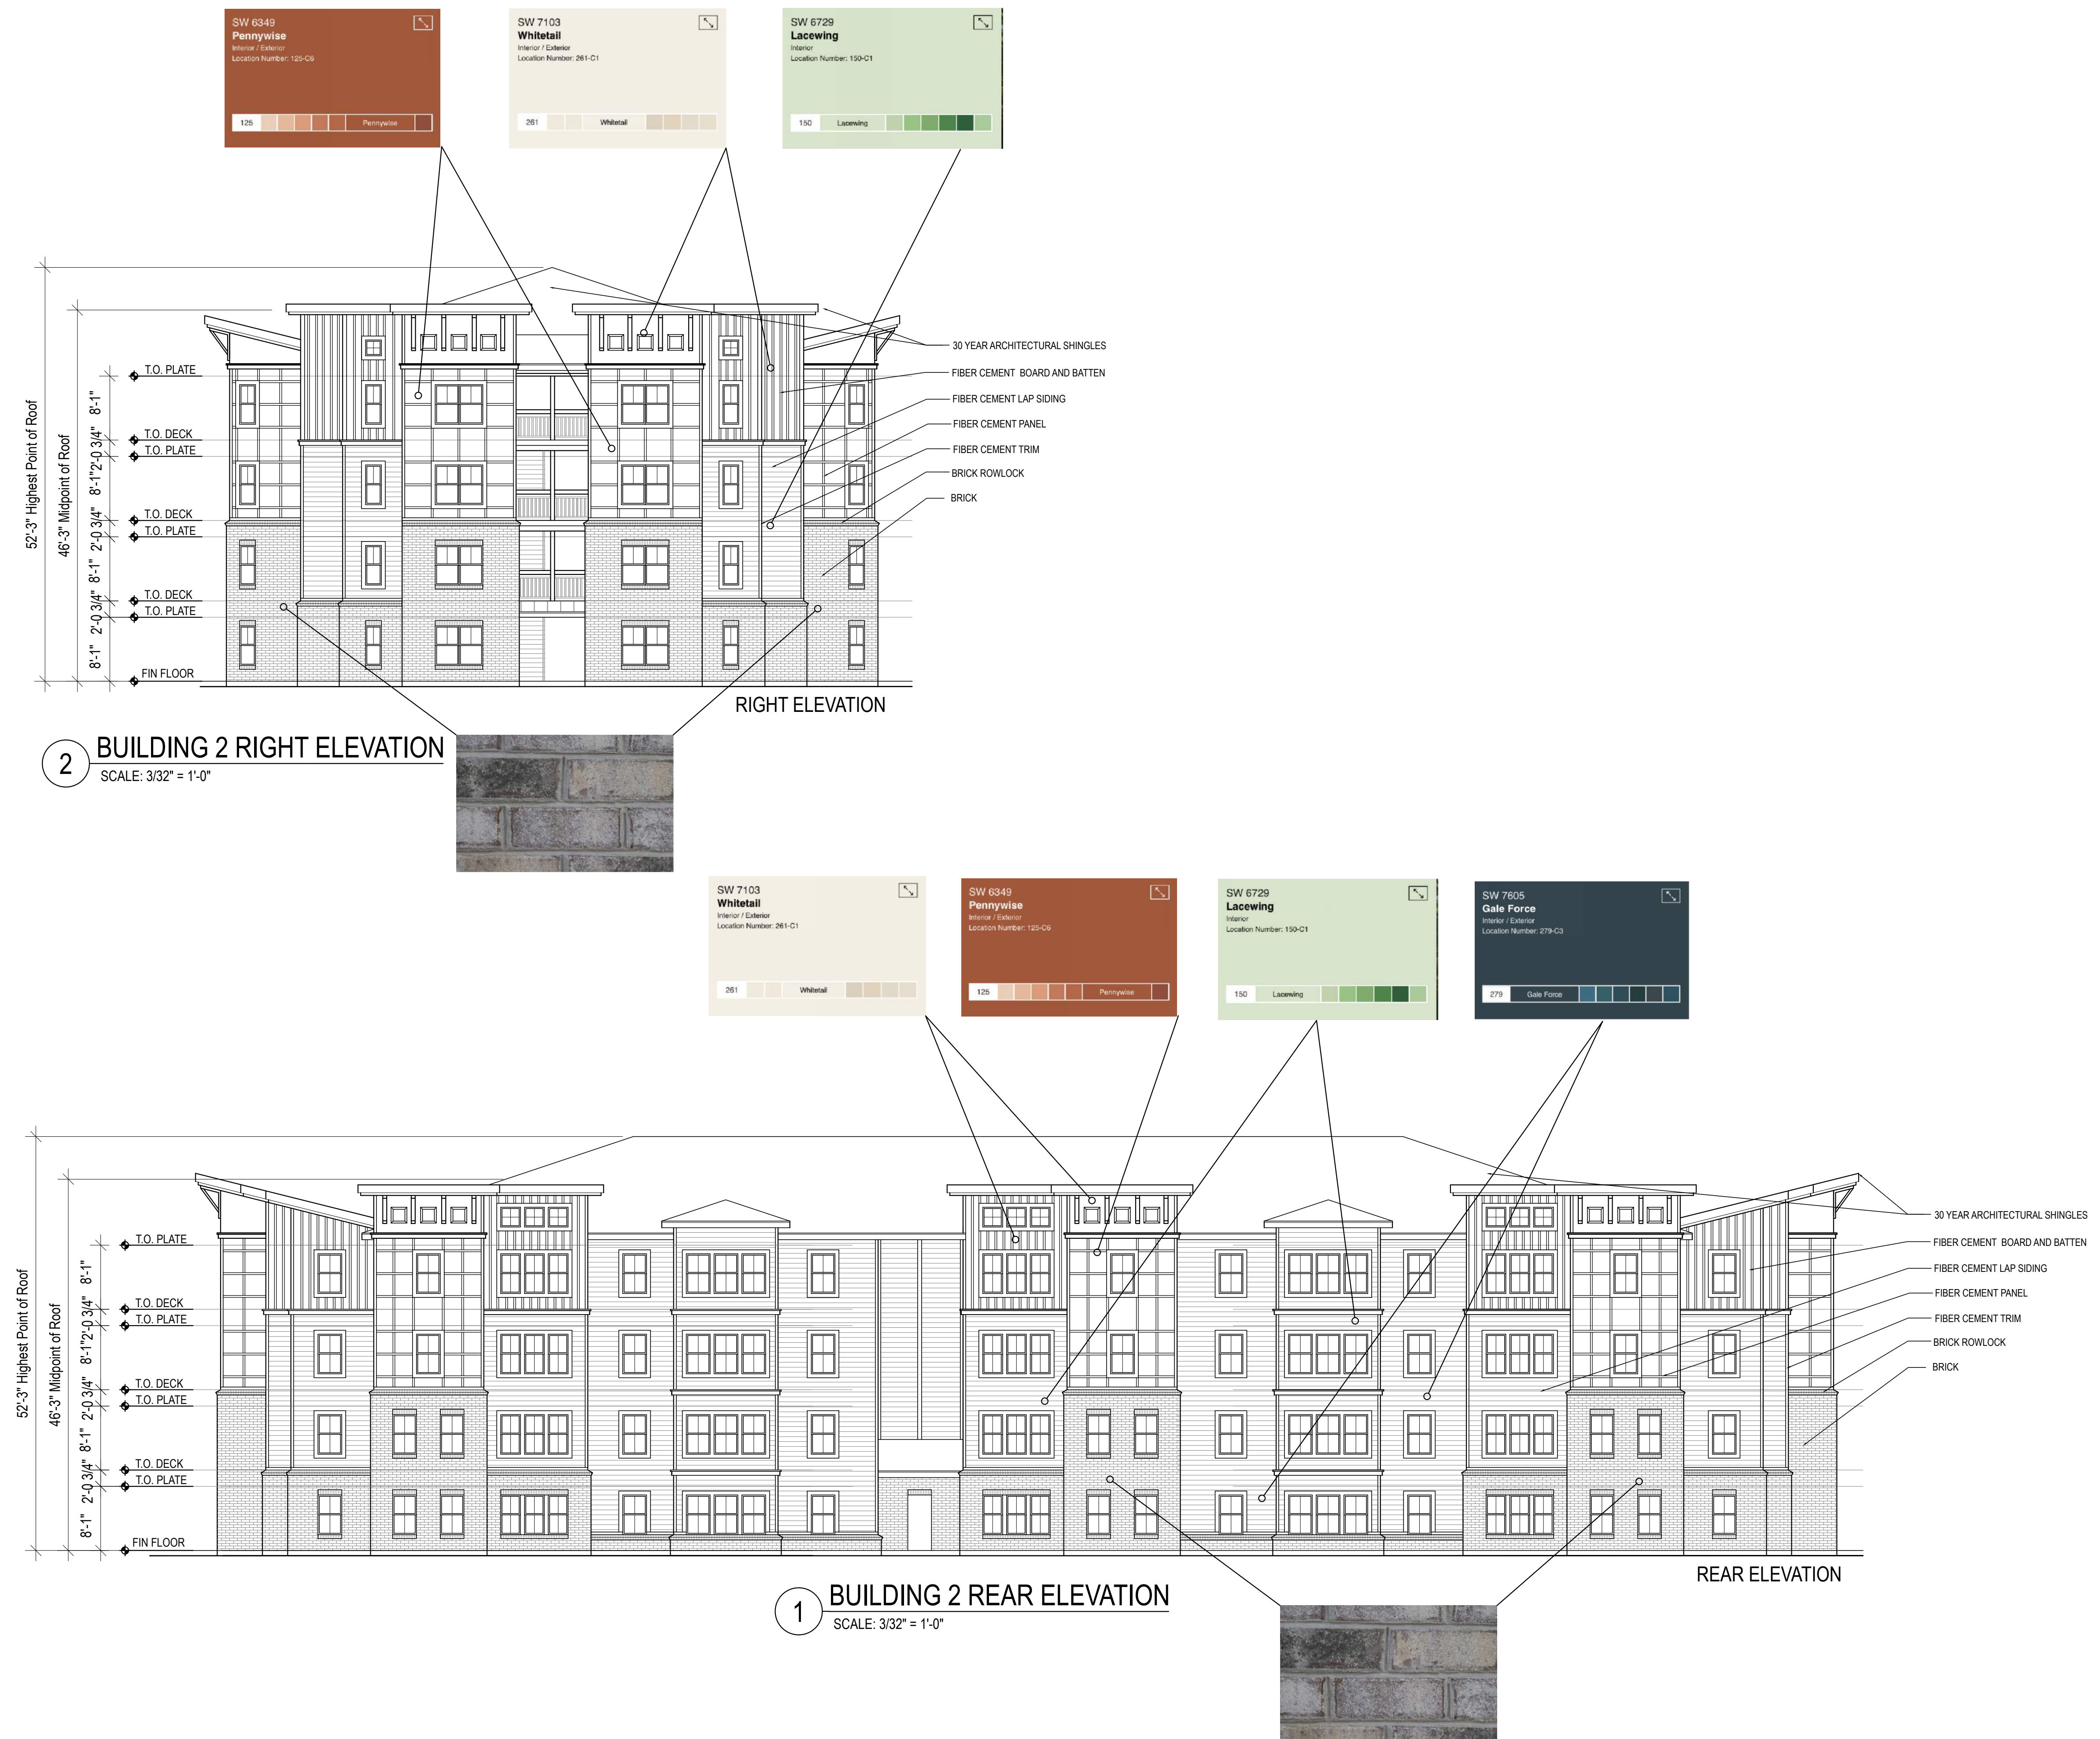

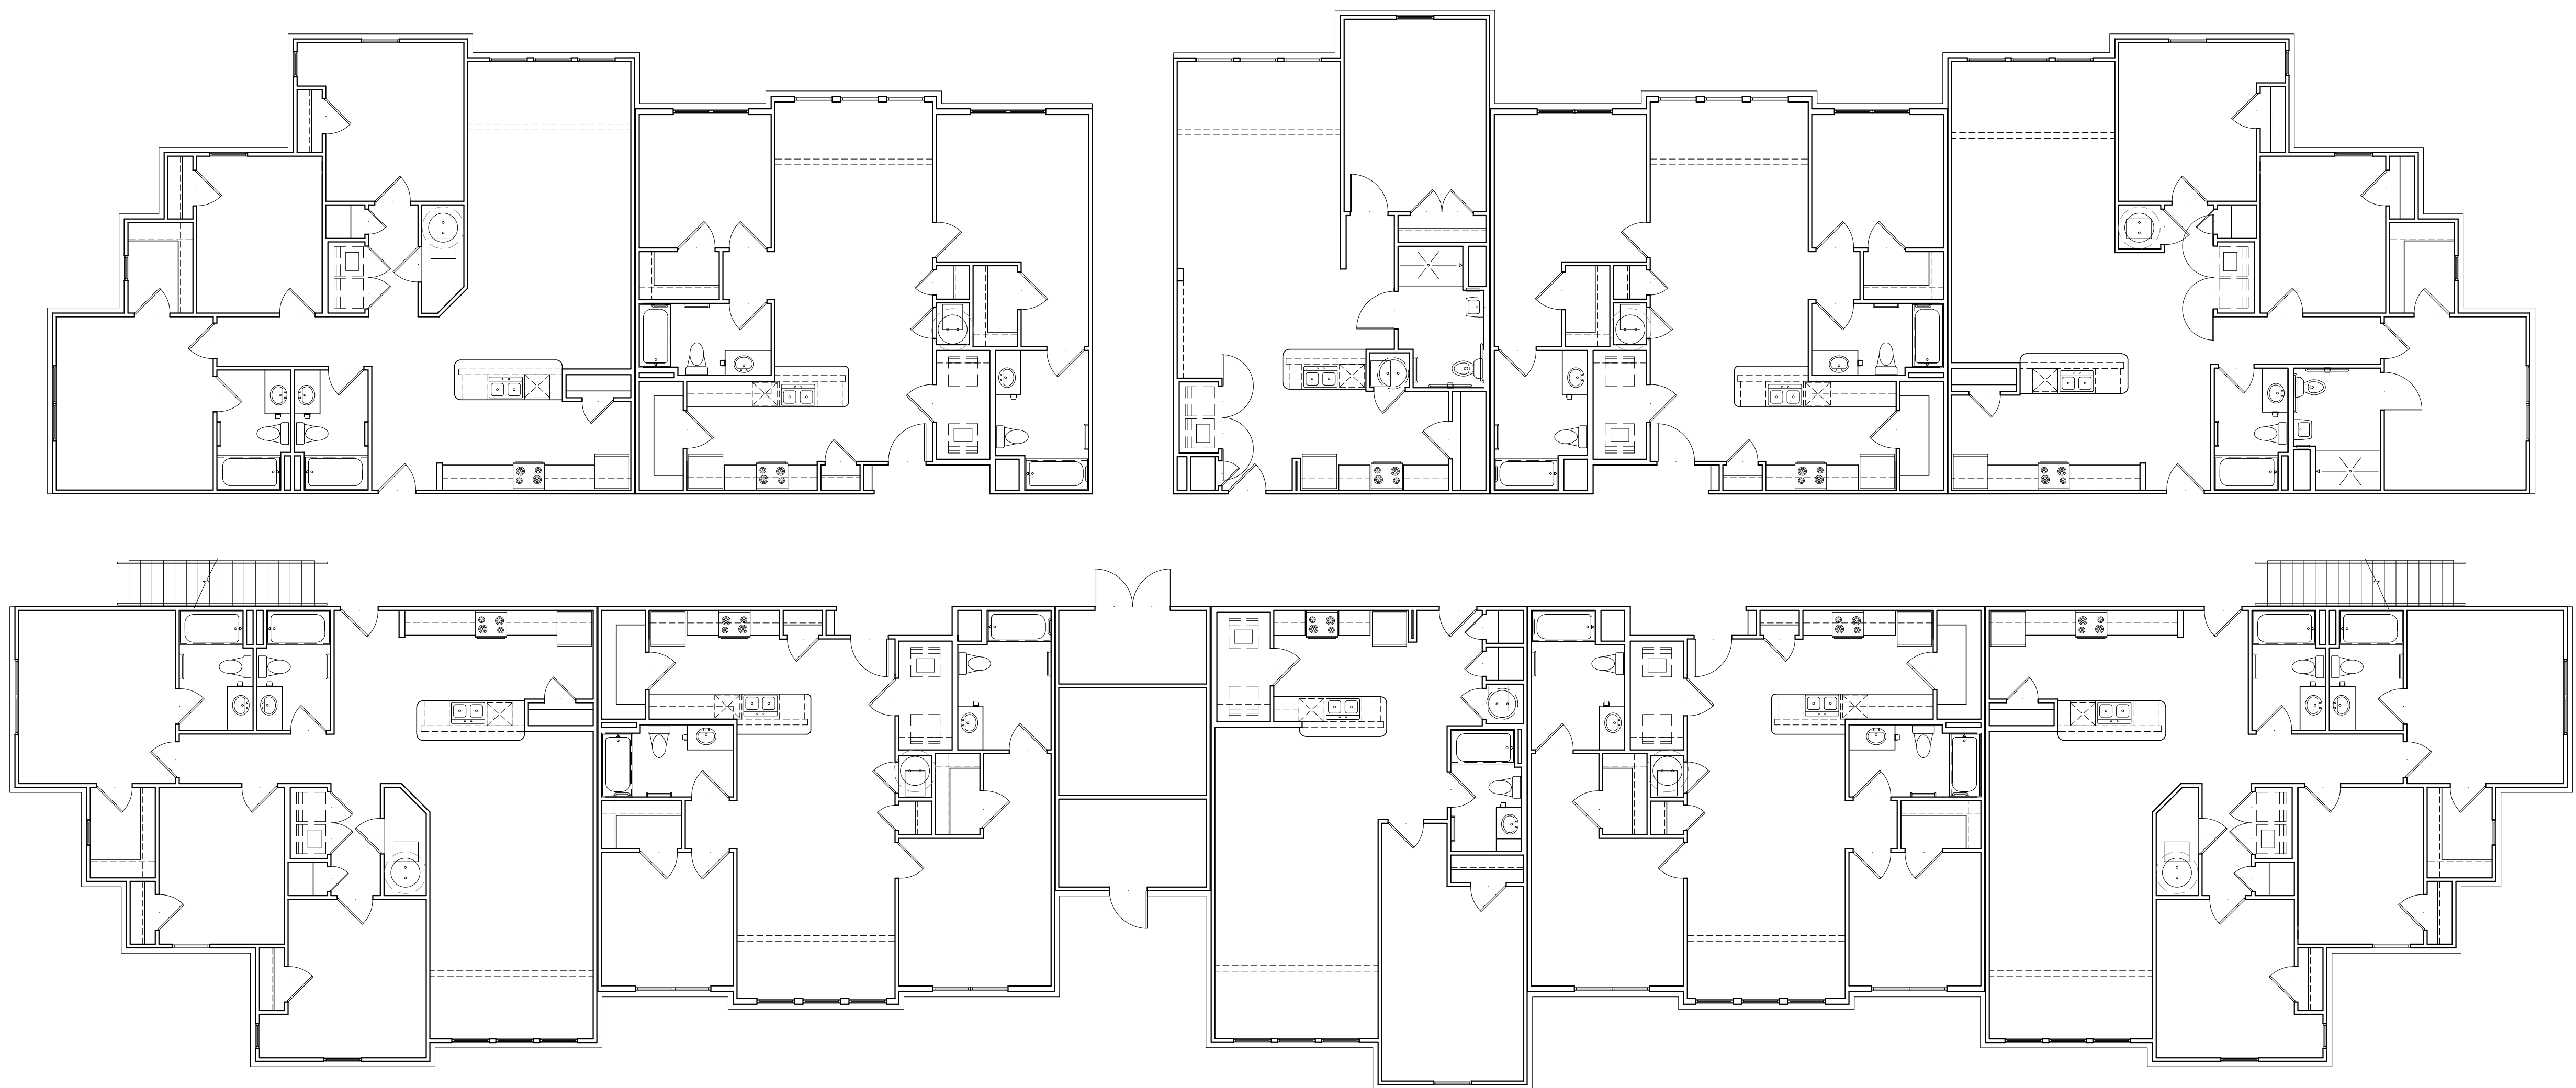

1 BUILDING 2 FIRST FLOOR PLAN
SCALE: 1/8" = 1'-0"


DHD Riley, LLC

The Riley Overbrook

Greenville, South Carolina

a Family Apartment Community

The drawings, specifications and design contained herein are instruments of service and remain the sole property of Progress Design Studio, PLLC. The unauthorized reproduction and/or use of these documents without the express written permission of Progress Design Studio, PLLC is prohibited.

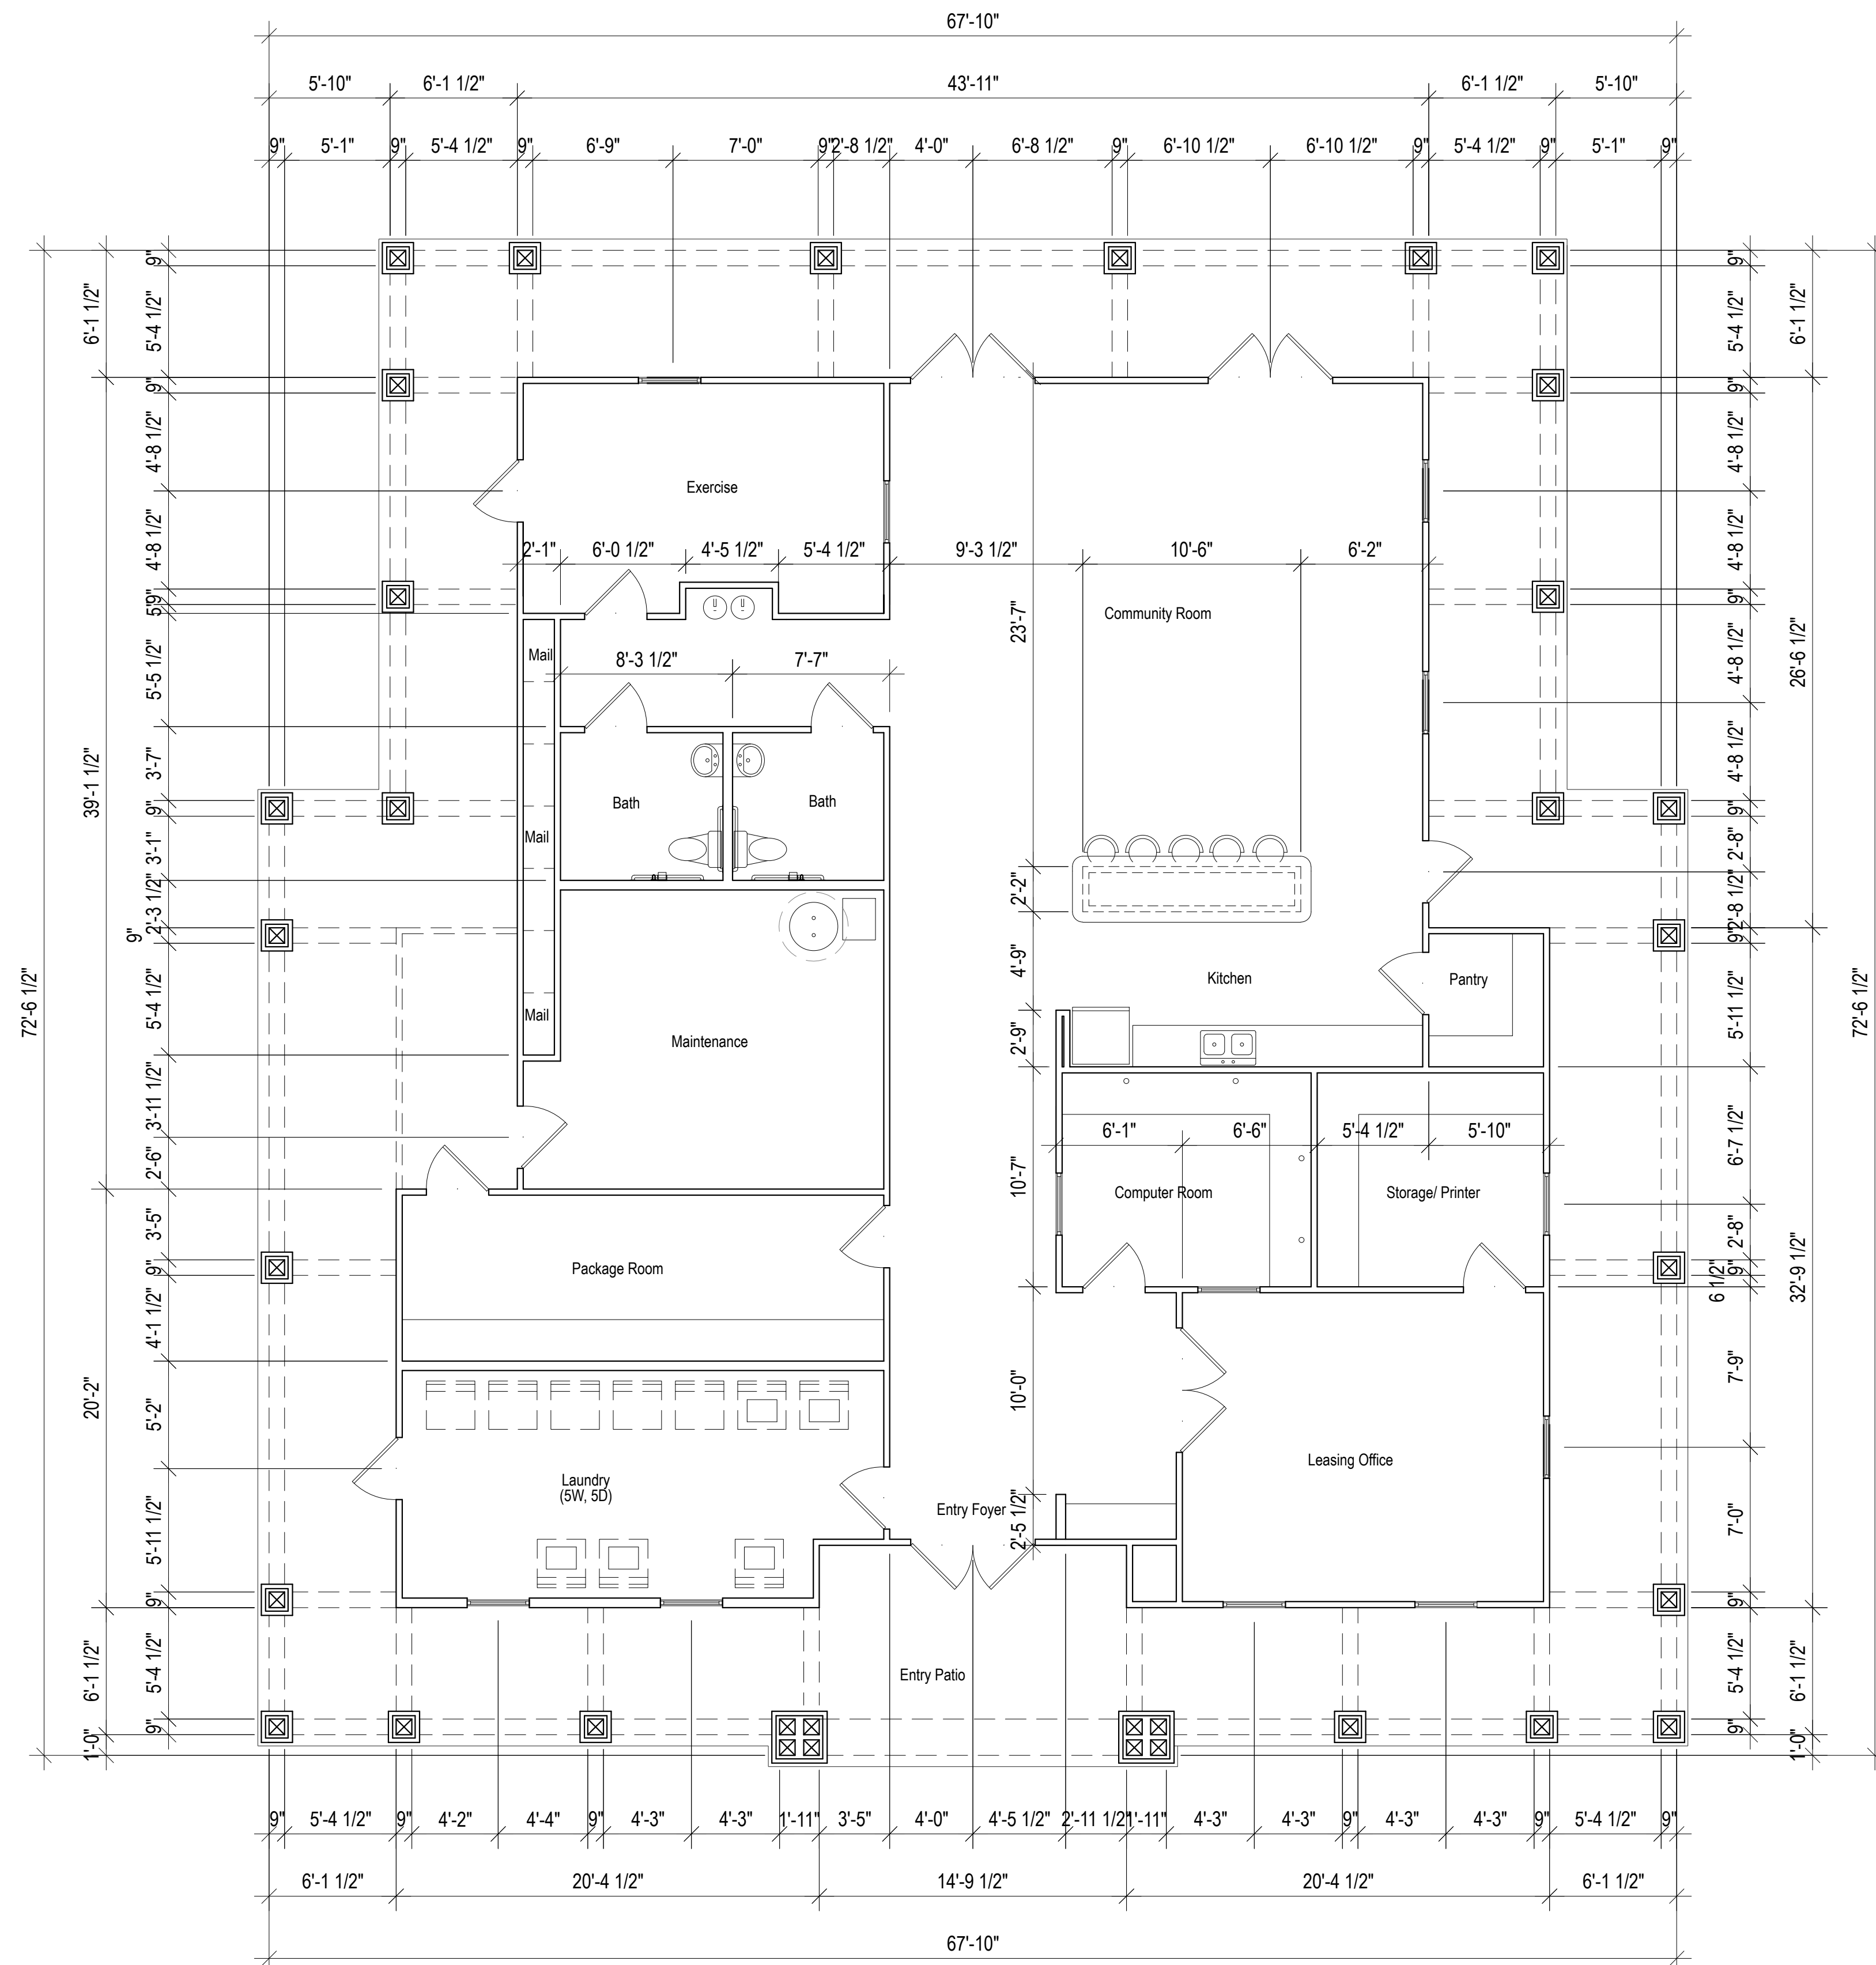


1 CLUBHOUSE FLOOR PLAN
SCALE: 3/16" = 1'-0"




2 CLUBHOUSE FRONT ELEVATION RENDERING
SCALE: NTS



1 CLUBHOUSE FRONT ELEVATION
SCALE: 3/16" = 1'-0"

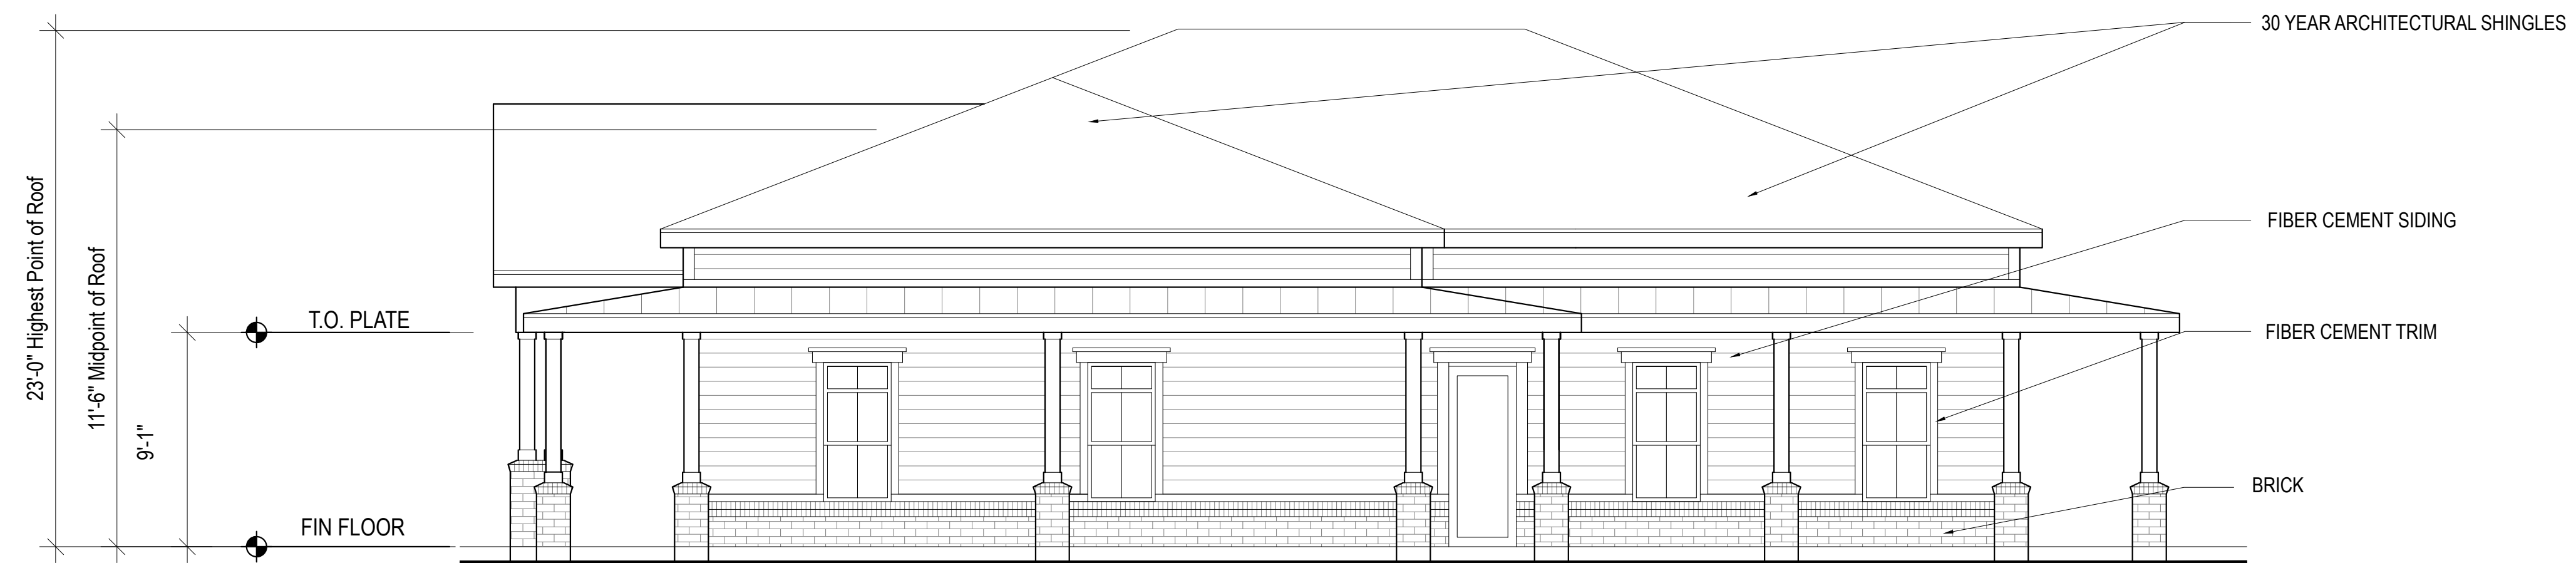

3 CLUBHOUSE RIGHT ELEVATION
SCALE: 3/16" = 1'-0"

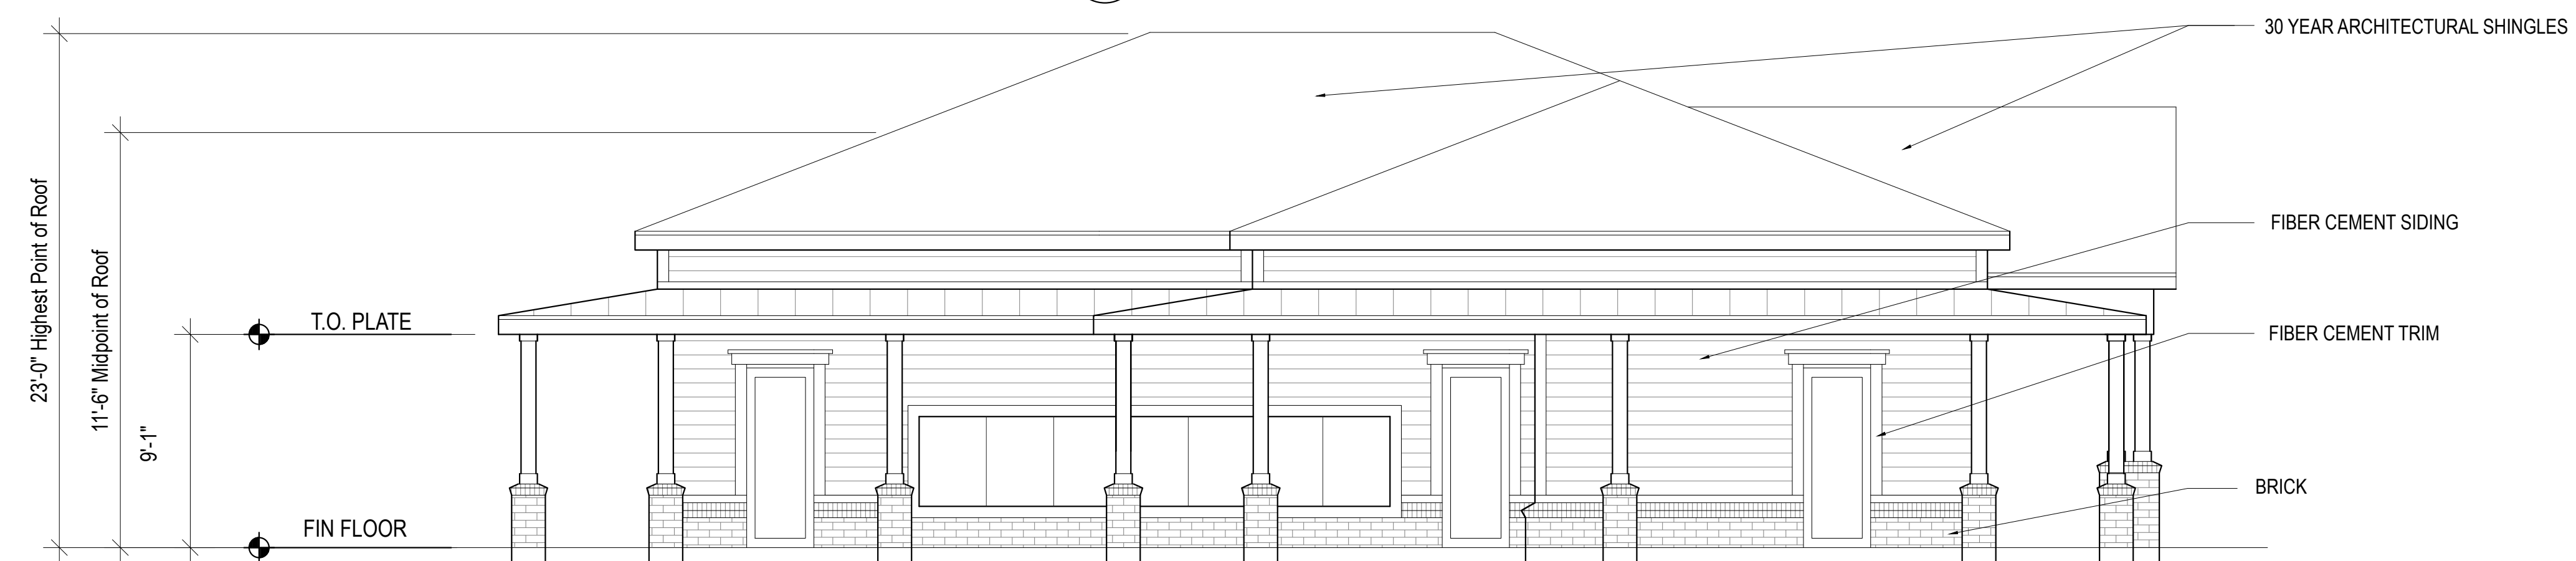

2 CLUBHOUSE LEFT ELEVATION
SCALE: 3/16" = 1'-0"





1 CLUBHOUSE REAR ELEVATION
SCALE: 3/16" = 1'-0"






DHD Riley, LLC

The Riley Overbrook
a Family Apartment Community

Greenville, South Carolina

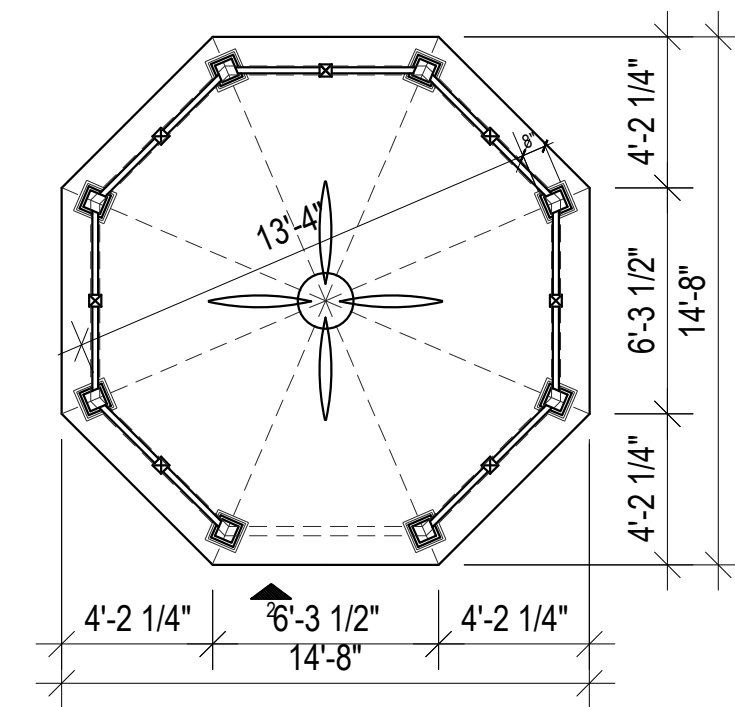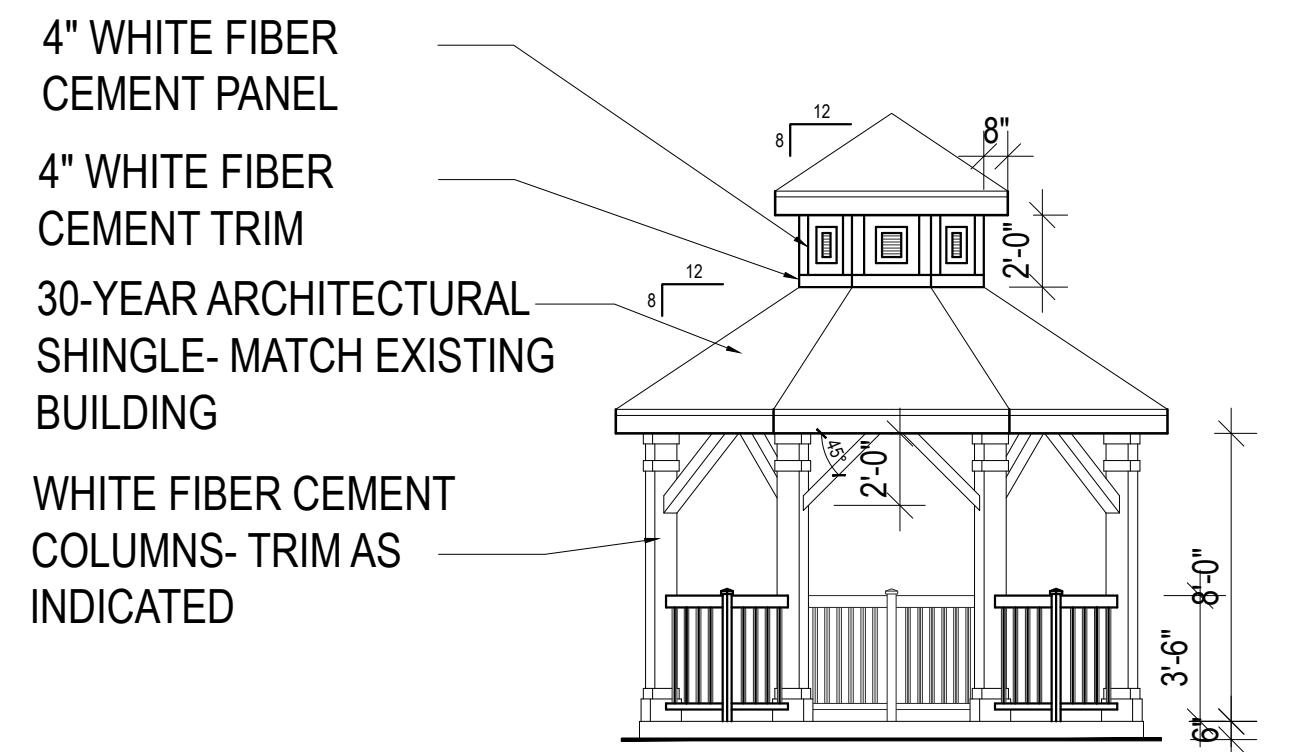

2 GAZEBO
SCALE: 3/16" = 1'-0"

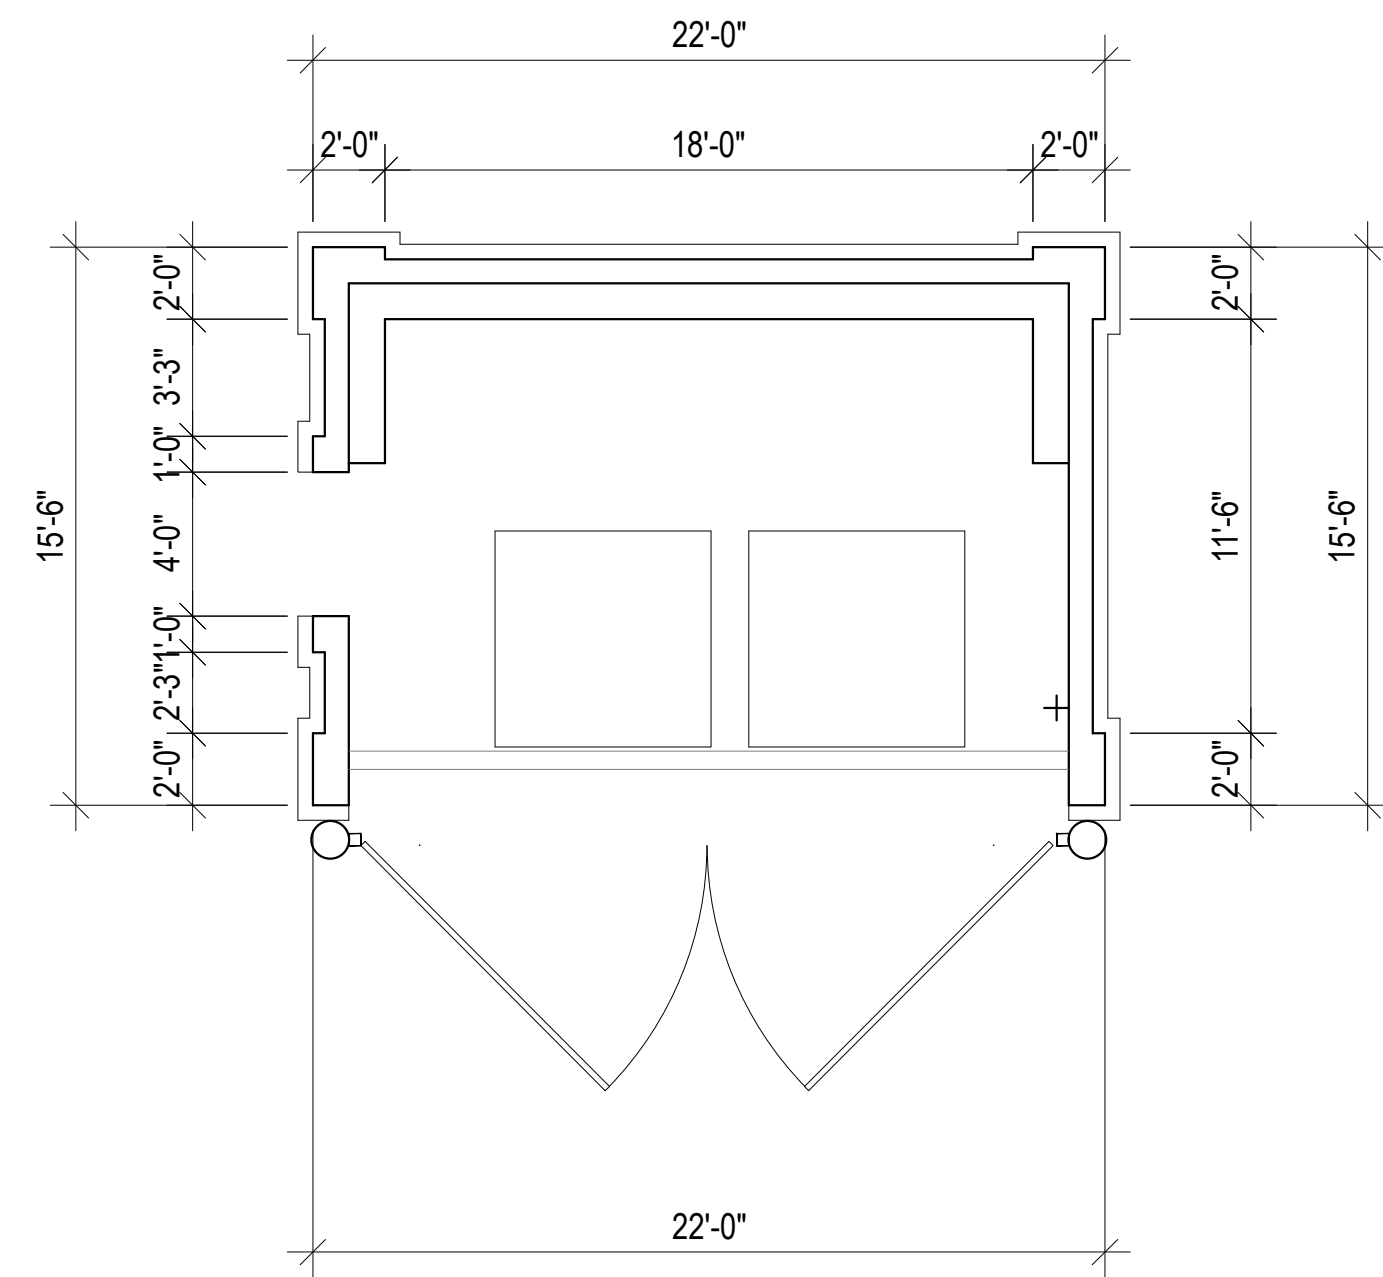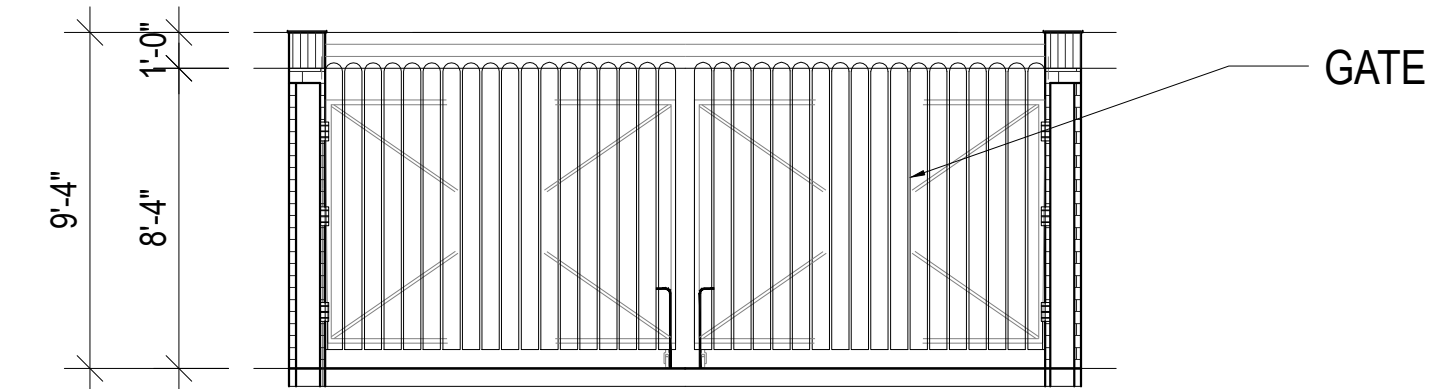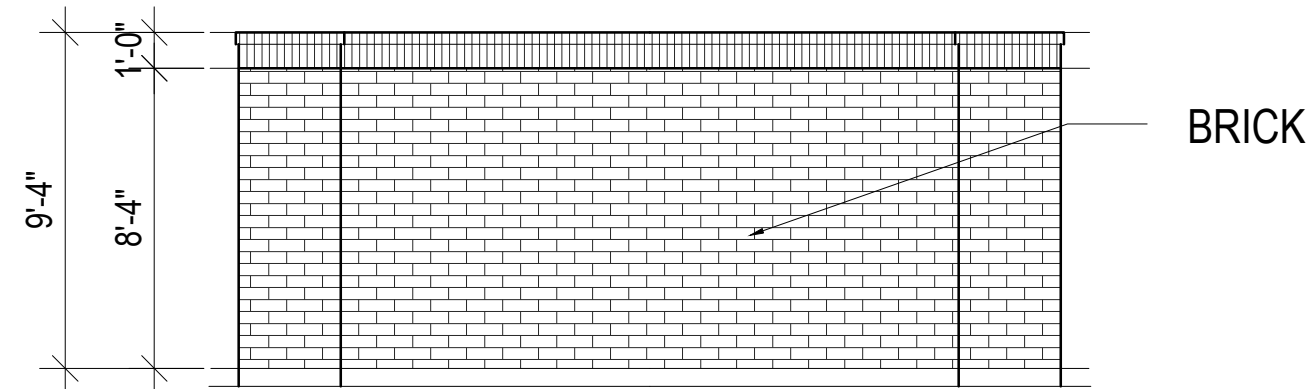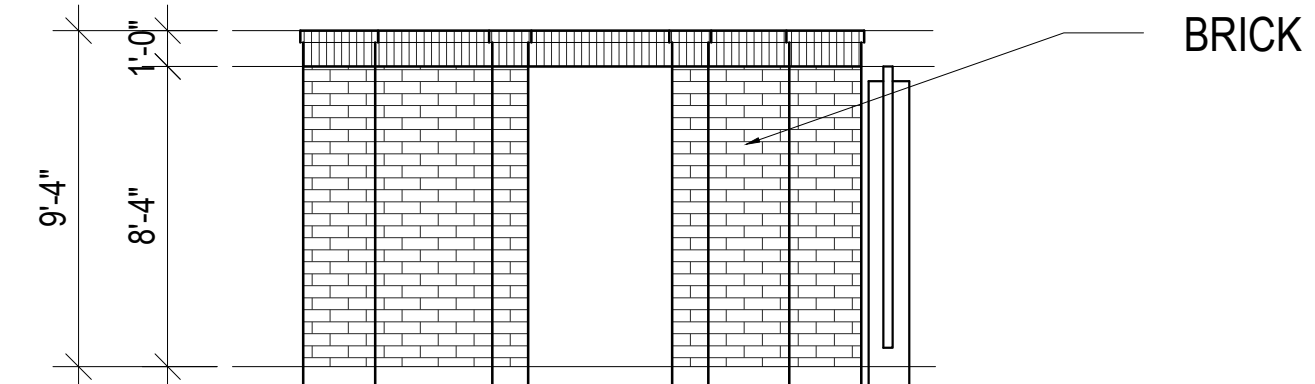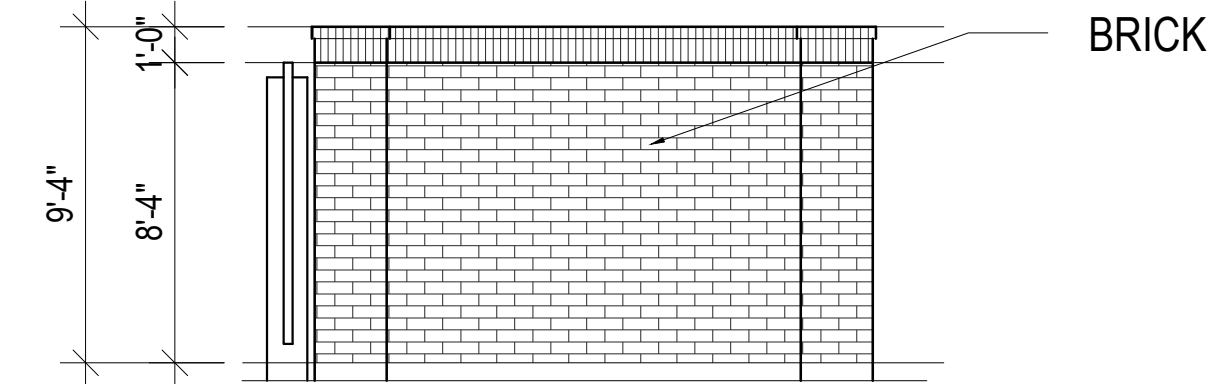

1 TRASH ENCLOSURE
SCALE: 3/16" = 1'-0"



DEMOLITION LEGEND

REMOVE EXISTING TREE

310 TREES TO BE REMOVED

NOT FOR CONSTRUCTION

NO.	REVISIONS	BY	DATE

THOMAS & HUTTON

1501 Main Street • Suite 760
Columbia, SC 29201 • 803.451.6789
www.thomasandhutton.com

SCHAUMBER DEVELOPMENT, LLC
CITY OF GREENVILLE, SC

THE RILEY OVERBROOK

EXISTING CONDITIONS


JOB NO:	J-29240.0000
DATE:	1/20/2022
DRAWN:	BMC
DESIGNED:	CCW
REVIEWED:	MGD
APPROVED:	MGD
SCALE:	1" = 40'

EX1.1

NOTES:
1. SURVEY DATA PROVIDED BY EAS PROFESSIONALS, INC.
DATED 2/13/2013.
2. SEWER INFORMATION PROVIDED BY CITY OF GREENVILLE, GIS.


TMS 195-1-2.1
Area=5.90 Acres

20240403 09:45:00 CONSTRUCTION PLAN (S) 1:24000 - 10/20/2022 - 3:43 PM

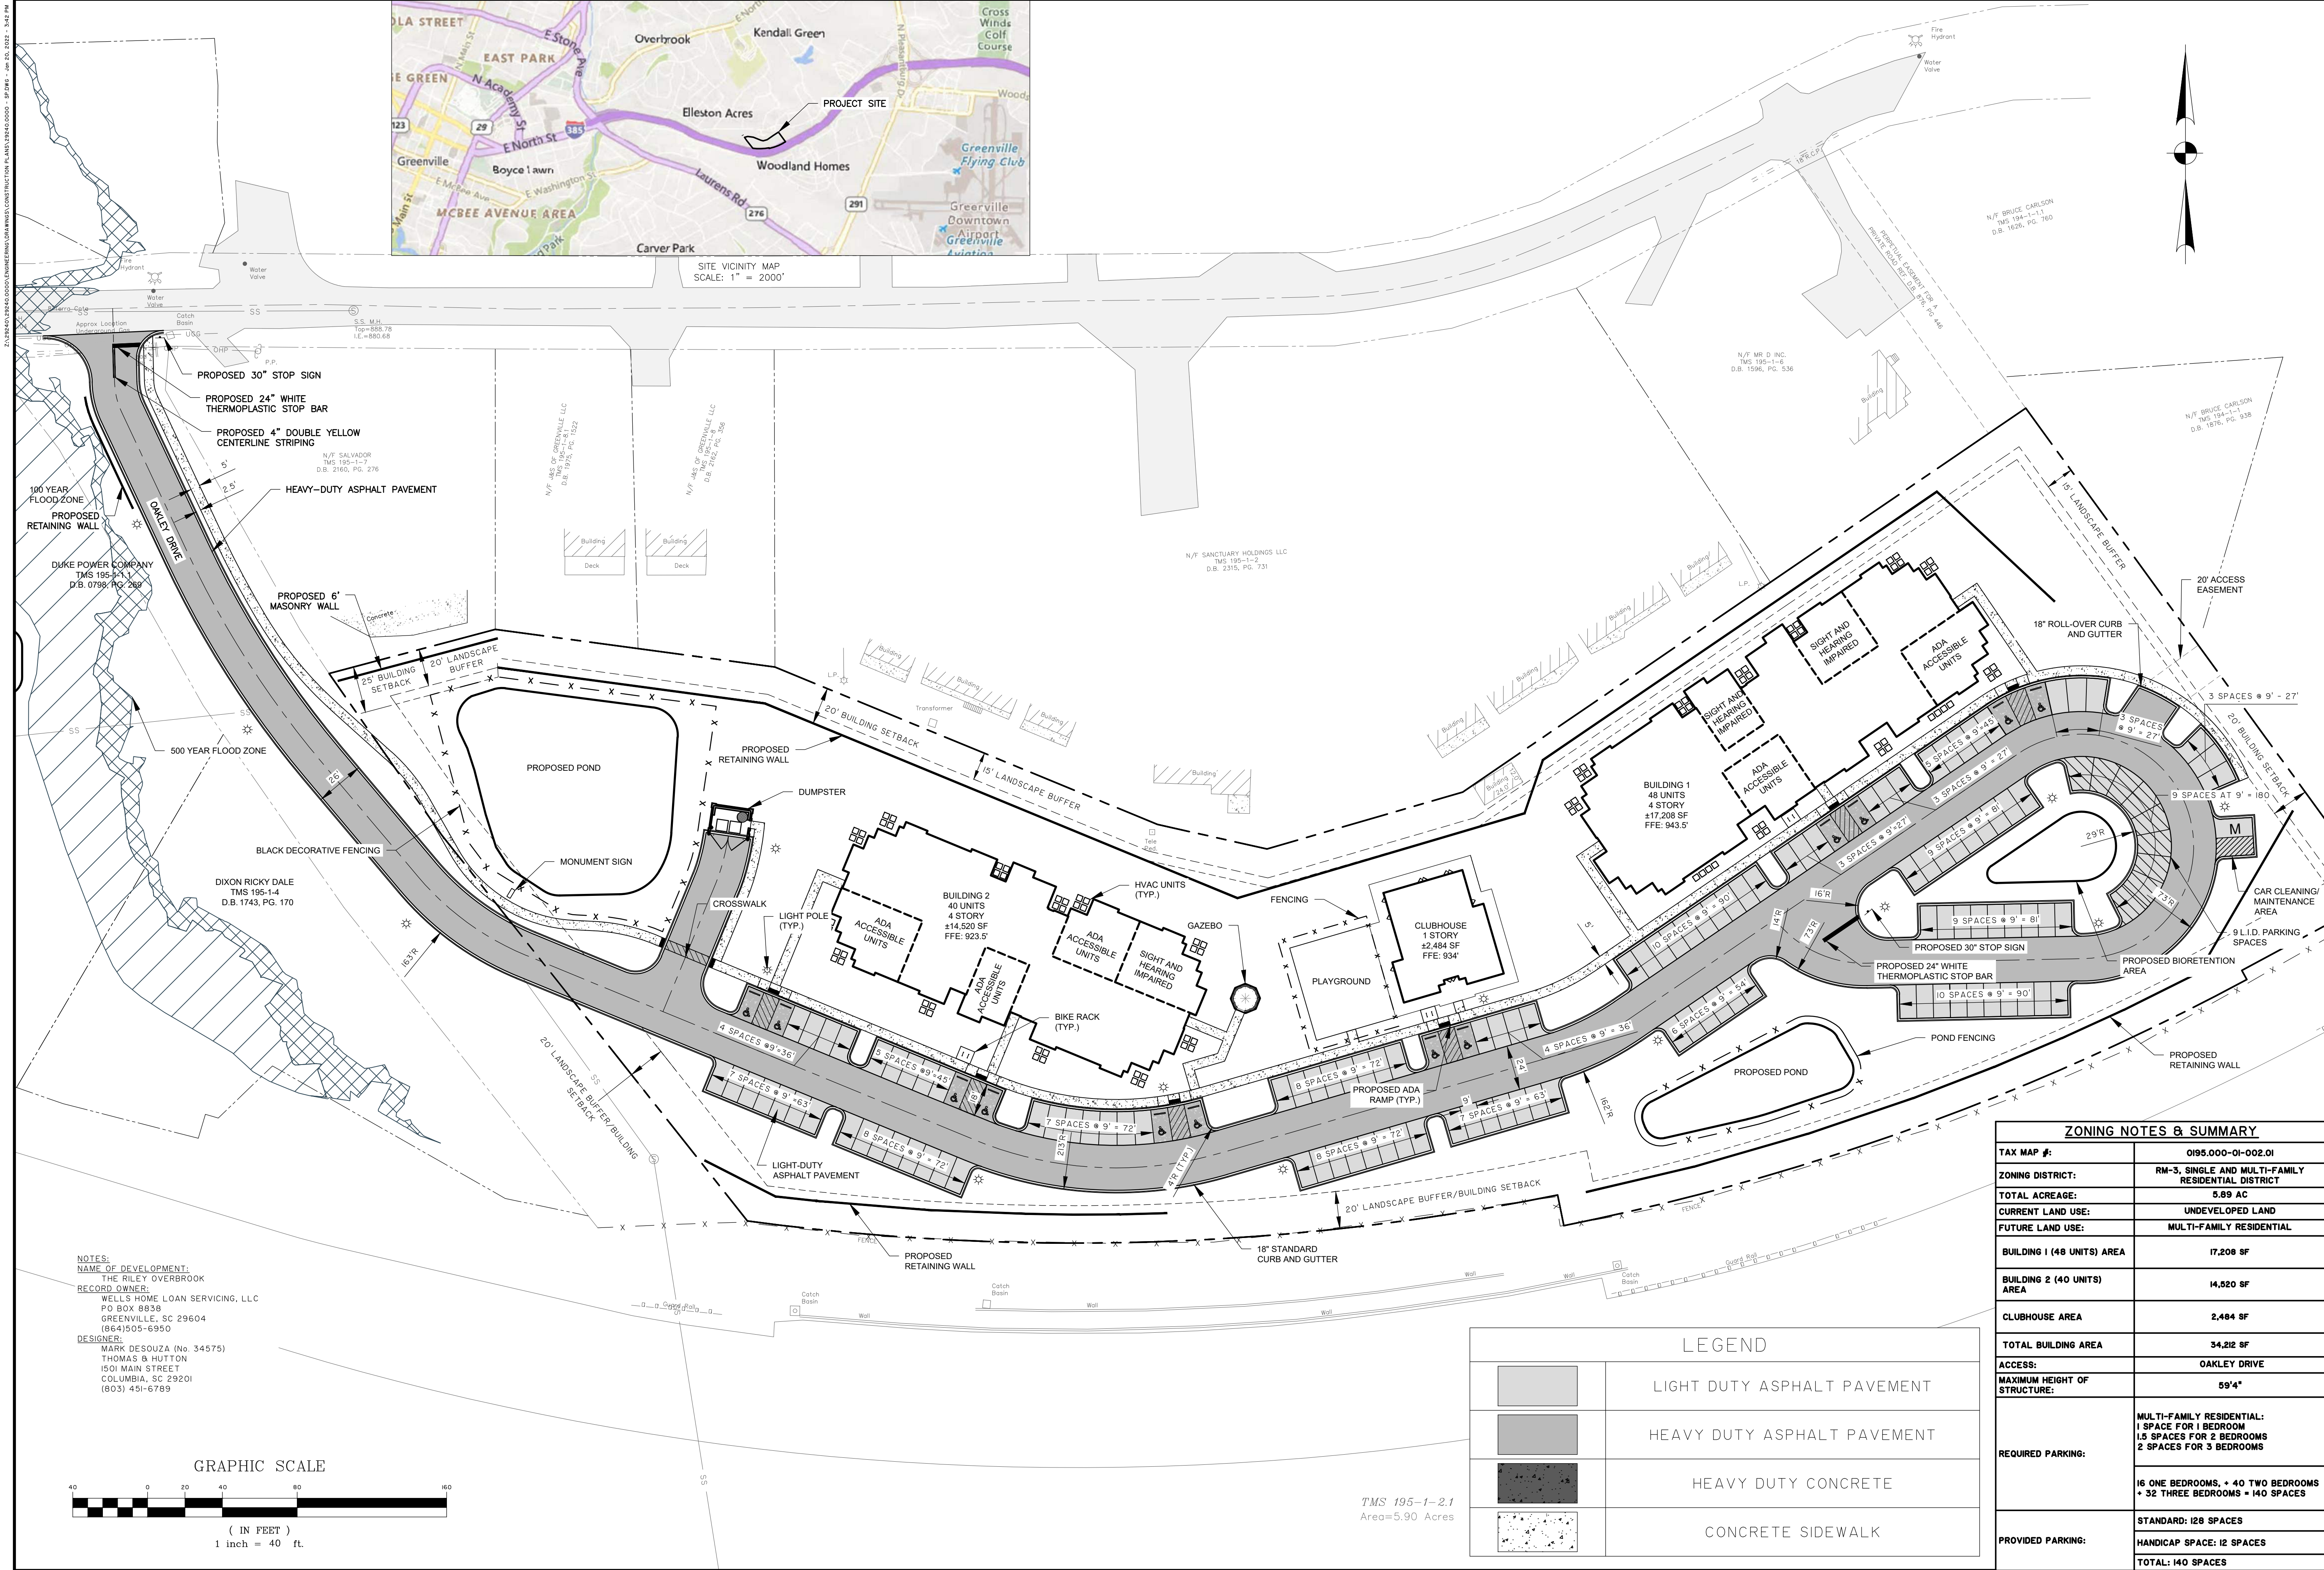

NOTES:
NAME OF DEVELOPMENT:
THE RILEY OVERBROOK
RECORD OWNER:
WELLS HOME LOAN SERVICING, LLC
PO BOX 8838
GREENVILLE, SC 29604
(864) 505-6950
DESIGNER:
MARK DESOUZA (No. 34575)
THOMAS & HUTTON
1501 MAIN STREET
COLUMBIA, SC 29201
(803) 451-6789

GRAPHIC SCALE

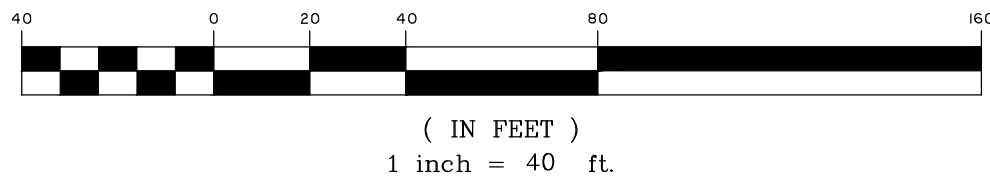

(IN FEET)
1 inch = 40 ft.

LEGEND

	LIGHT DUTY ASPHALT PAVEMENT
	HEAVY DUTY ASPHALT PAVEMENT
	HEAVY DUTY CONCRETE
	CONCRETE SIDEWALK

TMS 195-1-2.1
Area=5.90 Acres

ZONING NOTES & SUMMARY

TAX MAP #:	0195.000-01-002.01
ZONING DISTRICT:	RM-3, SINGLE AND MULTI-FAMILY RESIDENTIAL DISTRICT
TOTAL ACREAGE:	5.89 AC
CURRENT LAND USE:	UNDEVELOPED LAND
FUTURE LAND USE:	MULTI-FAMILY RESIDENTIAL
BUILDING 1 (48 UNITS) AREA	17,208 SF
BUILDING 2 (40 UNITS) AREA	14,520 SF
CLUBHOUSE AREA	2,484 SF
TOTAL BUILDING AREA	34,212 SF
ACCESS:	OAKLEY DRIVE
MAXIMUM HEIGHT OF STRUCTURE:	59'4"
REQUIRED PARKING:	MULTI-FAMILY RESIDENTIAL: 1 SPACE FOR 1 BEDROOM 1.5 SPACES FOR 2 BEDROOMS 2 SPACES FOR 3 BEDROOMS 16 ONE BEDROOMS, + 40 TWO BEDROOMS + 32 THREE BEDROOMS = 140 SPACES
PROVIDED PARKING:	STANDARD: 128 SPACES HANDICAP SPACE: 12 SPACES TOTAL: 140 SPACES

SCHAUMBER DEVELOPMENT, LLC
CITY OF GREENVILLE, SC
RILEY AT OVERBROOK

SITE PLAN

THOMAS & HUTTON
1501 Main Street • Suite 760
Columbia, SC 29201 • 803.451.6789
www.thomasandhutton.com

NOT FOR
CONSTRUCTION

TH **THOMAS**
&
HUTTON

1501 Main Street • Suite 760
Columbia, SC 29201 • 803.451.6789
www.thomasandhutton.com

JOB NO:	J-29240.0000
DATE:	1/20/2022
DRAWN:	JRD
DESIGNED:	CGW
REVIEWED:	MGD
APPROVED:	MGD
SCALE:	1" = 60'

Outdoor Lighting

Traditional LED

Subject to variance from manufacturer. Contact us for region-specific details.

Illuminate pathways and residential communities with the energy-efficient Traditional LED. This Colonial lantern-style fixture will add style and charm to any neighborhood or park.

LED <i>(Light Emitting Diode)</i>	50 watts
Mounting height	12'
Colors	Black Green
Poles	Style A, B, C, D, E, F

For additional information, visit us at duke-energy.com/OutdoorLighting or call us toll free: 800.653.5307

BUILDING A SMARTER ENERGY FUTURE™

DUKE STREETLIGHT

(INTERNAL TO SITE)



THOMAS & HUTTON
682 Johnnie Dodds Blvd. • Suite 100
Mt. Pleasant, SC 29464 • 843.849.0200
www.thomasandhutton.com

SSCHAUMBER DEVELOPMENT, LLC
CITY OF GREENVILLE, SC

THE RILEY OVERBROOK


MASTER PLAN

NO:	J-29240.0000
E:	01/20/2022
WN:	JAS
GNED:	JAS
EWED:	JAC
ROVED:	JLG
E:	1" = 40'

L4.1



CAMELLIA

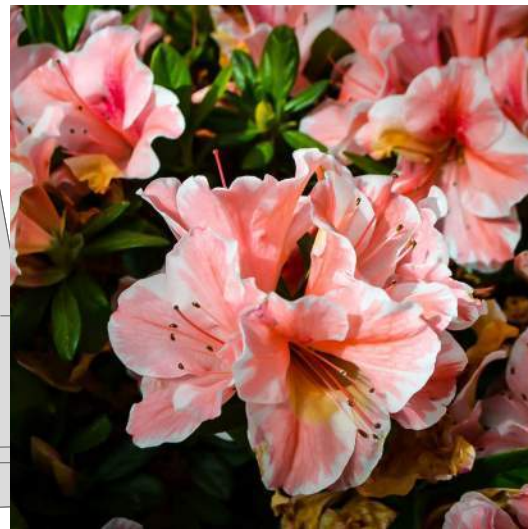

AZELEA



VIBURNUM



BUFFROD HOLLY



CARISSA HOLLY



DISTYLIUM



EVERGREEN LOROPETALUM



PODOCARPUS




PINK MUHLY GRASS



YELLOW CONEFLOWER



JUNIPER

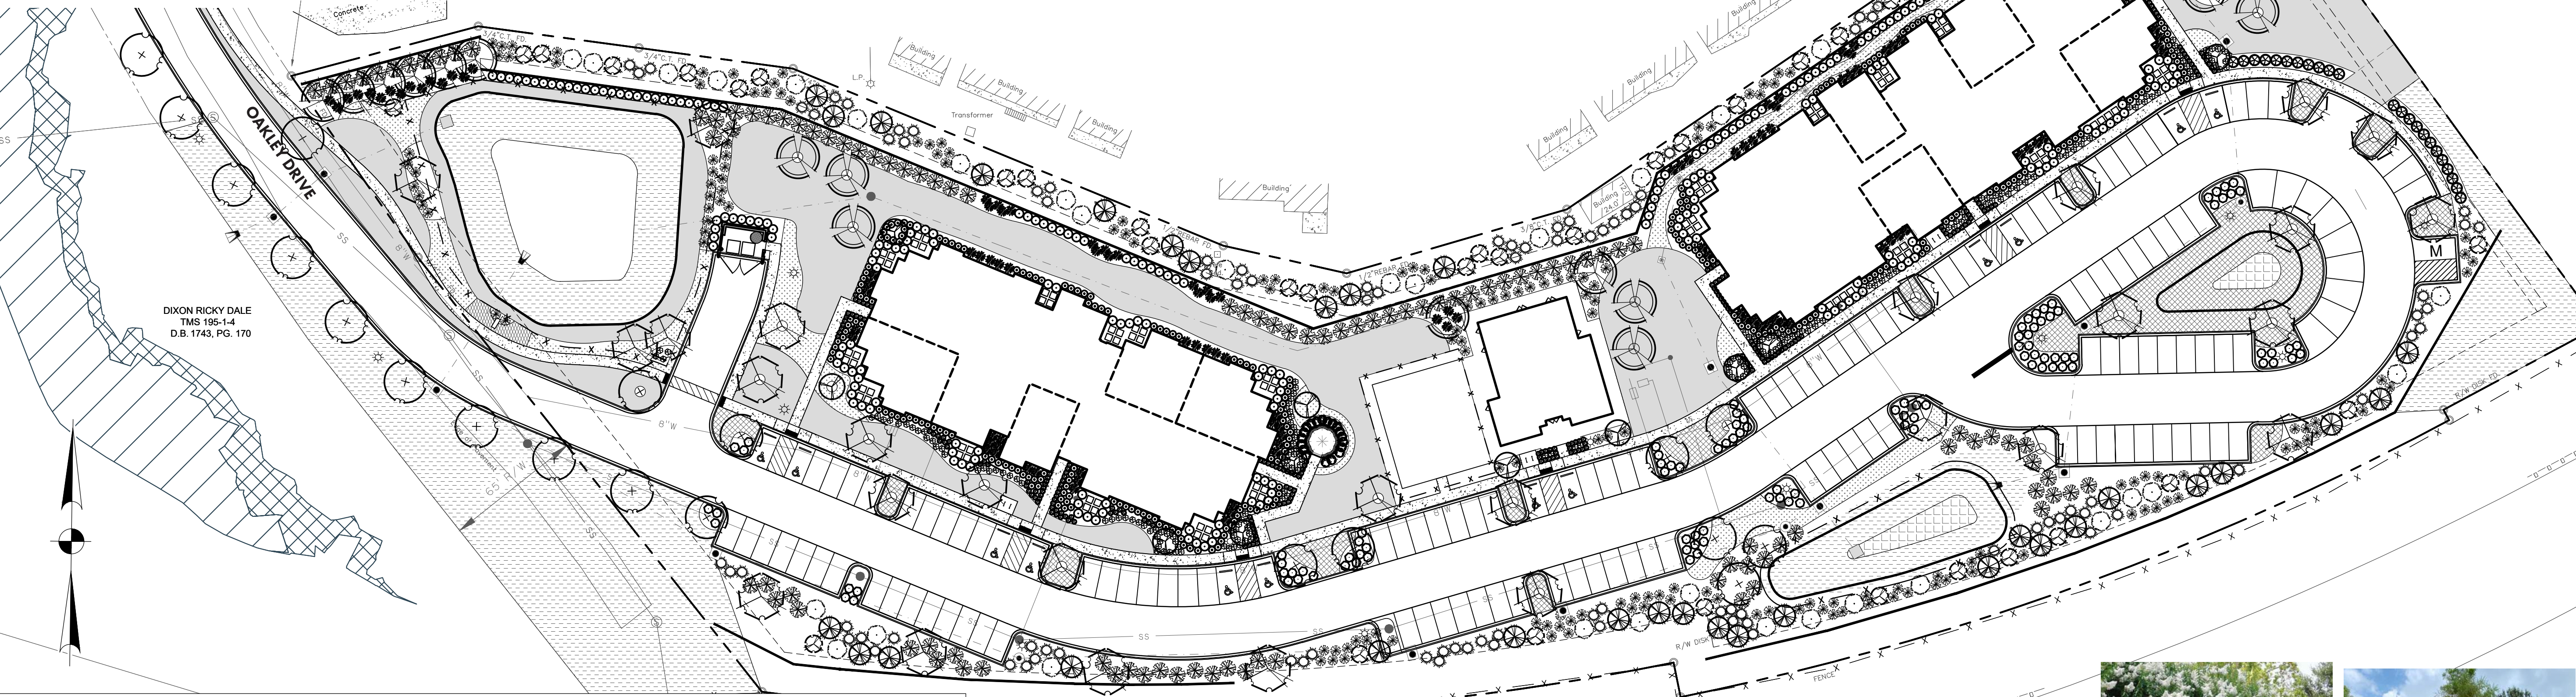

TREES


QNTY	ABBRV	SCIENTIFIC NAME	COMMON NAME	PLANTING SIZE	SPACING	MISCELLANEOUS / REMARKS
22	ARO	Acer rubrum 'October Glory'	'October Glory' Red Maple	B & B OR CONT. : 3" CAL. 8' - 12' HT.	AS SHOWN	Specimen
20	BNH	Betula nigra 'Heritage'	'Heritage' River Birch	B & B OR CONT. : 3" CAL. 8' - 12' HT.	AS SHOWN	Specimen, multi-trunk, 3 trunk min
37	CCF	Cercis canadensis 'Forest Pansy'	'Forest Pansy' Redbud	B & B OR CONT. : 2" CAL. 6' - 8' HT.	AS SHOWN	Specimen, single trunk
101	IRH	Ilex x 'Conin' P.P.# 9486	Robin™ Red Holly	B & B OR CONT. : 2" CAL. 6' x 8' HT.	AS SHOWN	Specimen, Full to Ground & Unsheerd
12	LIN	Lagerstroemia indica 'Natchez'	'Natchez' Crape Myrtle	B & B OR CONT. : 2" CAL. 6' x 8' HT.	AS SHOWN	Specimen, multi-trunk, 3 trunk min
34	LS	Liquidambar styraciflua 'Rotundiloba'	Fruitless Sweetgum	B & B OR CONT. : 3" CAL. 8' - 10' HT.	AS SHOWN	Specimen
32	PP	Pinus taeda	Loblolly Pine	B & B OR CONT. : 3" CAL. 8' - 10' HT.	AS SHOWN	Full, specimen
28	QP	Quercus phellos	Willow Oak	B & B OR CONT. : 3" CAL. 8' - 12' HT.	AS SHOWN	Specimen

SHRUBS

QNTY	ABBRV	SCIENTIFIC NAME	COMMON NAME	PLANTING SIZE	SPACING	MISCELLANEOUS / REMARKS
135	CDC	Camellia x 'Coral Delight'	Coral Delight Camellia	7 GAL. : 36" x 36"	AS SHOWN	Full
103	CGD-P	Distylium 'Cinnamon Girl' PP #027631	Cinnamon Girl Distylium	CONT. 18" X 18"	AS SHOWN	Full
23	ILBN	Ilex cornuta 'Burfordii Nano'	Dwarf Burford Holly	5 GAL. : 36" x 36"	AS SHOWN	Full
169	ILCA	Ilex cornuta 'Carissa'	Carissa Holly	7 GAL. : 36" x 36"	AS SHOWN	Full
102	JUNP	Juniperus x pfitzeriana	Pfitzer Juniper	5 GAL. : 48" O.A. HT.	AS SHOWN	Full
19	LOR	Loropetalum chinense 'Rubrum'	Evergreen Loropetalum	3 GAL. : 18" X 18"	AS SHOWN	Full to ground and well formed
260	POPD	Podocarpus macrophyllus	Podocarpus	CONT. : 12" X 24"	AS SHOWN	Full to ground and well formed
195	RHCD	Rhododendron 'Coral'	Autumn Coral Encore Azalea	CONT. : 18" X 18"	AS SHOWN	Full to ground and well formed
249	VBMS	Viburnum Obovatum 'Mrs. Schiller's Delight'	Viburnum Mrs. Schiller's Delight	CONT. : 18" X 18"	AS SHOWN	Full to ground and well formed

ORNAMENTAL GRASSES AND GROUNDCOVERS

QNTY	ABBRV	SCIENTIFIC NAME	COMMON NAME	PLANTING SIZE	SPACING	MISCELLANEOUS / REMARKS
35,000 SF	SOD	Eremochloa ophiuroides	Centipede Grass	----	----	Dense roots
1,500 SF	WETM	Mix 129 Region 4	Southern Wetland Meadow Mix			Hydroseed by Roundstone Native Seed
33,500 SF	SEED	Mix 199 Region 4	Steep Slope Stabilization Native Mix			Hydroseed by Roundstone Native Seed
716	MUHC	Muhlenbergia capillaris	Pink Muhly Grass	CONT. : 3 GAL	3'	Full and well formed
221	RUD	Rudbeckia fulgida 'Goldstrum'	Yellow Coneflower	3 GAL 18" X 18"	AS SHOWN	Full
815	SPOR	Sporobolus heterolepis	Prairie dropseed	CONT. : 3 GAL	3'	Full and well formed

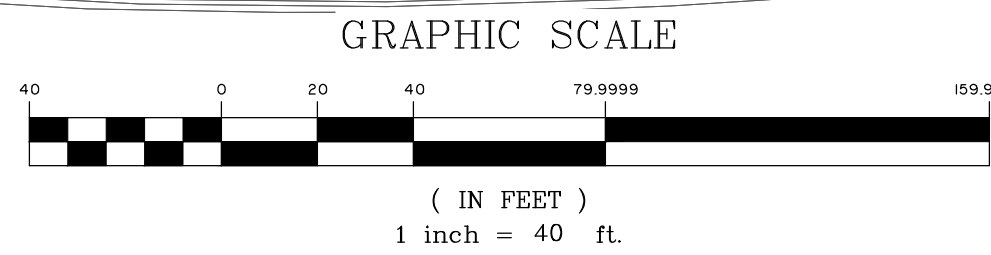

RIVER BIRCH



FRUITLESS SWEETGUM



WILLOW OAK



LOBLOLLY PINE



HOLLY



CAPE MYRTLE




BALD CYPRESS



RED MAPLE



REDBUD

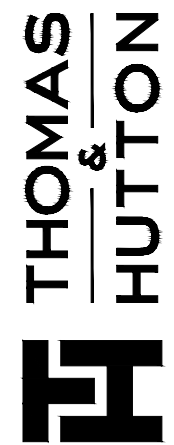

682 Johnnie Dadds Blvd. • Suite 100
Mt. Pleasant, SC 29464 • 843.849.0200
www.thomasandhutton.com

SCHAUMBER DEVELOPMENT, LLC
CITY OF GREENVILLE, SC

THE RILEY OVERBROOK

PLANT SCHEDULE


JOB NO:	J-29240.0000
DATE:	01/20/22
DRAWN:	JAS
REVIEWED:	JAC
DESIGNED:	JAS
APPROVED:	JLG
SCALE:	1" = 40'

L3.1

TREES						
QNTY	ABBRV	SCIENTIFIC NAME	COMMON NAME	PLANTING SIZE	SPACING	MISCELLANEOUS / REMARKS
22	ARO	Acer rubrum 'October Glory'	'October Glory' Red Maple	B @ B OR CONT. ; 3" CAL. 8' - 12' HT.	AS SHOWN	Specimen
20	BNH	Betula nigra 'Heritage'	'Heritage' River Birch	B @ B OR CONT. ; 3" CAL. 8' - 12' HT.	AS SHOWN	Specimen, multi-trunk, 3 trunk min
37	CCF	Cercis canadensis 'Forest Pansy'	Forest Pansy Redbud	B @ B OR CONT. ; 2" CAL. 6' - 8' HT.	AS SHOWN	Specimen, single trunk
101	IRHx	Illex x 'Conin' P.P.# 9486	Robin' Red Holly	B @ B OR CONT. ; 2" CAL. 6' x 8' HT.	AS SHOWN	Specimen, Full to Ground & Unsheerd
12	LIN	Lagerstroemia indica 'Natchez'	'Natchez' Crape Myrtle	B @ B OR CONT. ; 2" CAL. 6' x 8' HT.	AS SHOWN	Specimen, multi-trunk, 3 trunk min
34	LS	Liquidambar styraciflua 'Rotundiloba'	Fruitless Sweetgum	B @ B OR CONT. ; 3" CAL. 8' - 10' HT.	AS SHOWN	Specimen
32	PP	Pinus taeda	Loblolly Pine	B @ B OR CONT. ; 3" CAL. 8' - 10' HT.	AS SHOWN	Full, specimen
28	QP	Quercus phellos	Willow Oak	B @ B OR CONT. ; 3" CAL. 8' - 12' HT.	AS SHOWN	Specimen


QNTY	ABBRV	SCIENTIFIC NAME	COMMON NAME	PLANTING SIZE	SPACING	MISCELLANEOUS / REMARKS
353	CDC	Camellia x 'Coral Delight'	Coral Delight Camellia	7 GAL., 36" G x 36"	AS SHOWN	Full
353	COB-P	Distylium Chinmargit Girl PP #027631	Distylium Girl Distylium	CONT., 18" x 18"	AS SHOWN	Full
213	ILBN	Ilex cornuta 'Burford Nani'	Burford Burford Holly	5 GAL., 36" x 36"	AS SHOWN	Full
169	ILCA	Ilex cornuta 'Corissa'	Corissa Holly	7 GAL., 36" x 36"	AS SHOWN	Full
102	JUNP	Juniperus x pfitzeriana	Pfitzer Juniper	5 GAL., 14" O.B. A.H.T.	AS SHOWN	
19	LOR	Loropetalum chinensis 'Rubrum'	Evergreen Loropetalum	3 GAL., 18" x 18"	AS SHOWN	Full to ground and well formed
19	PACR	Paeonia macrophylla	Paeodorum	CONT., 18" x 24"	AS SHOWN	Full to ground and well formed
195	RHCD	Rhododendron 'Conled'	Autumn Coral Encore Azalea	CONT., 18" x 18"	AS SHOWN	Full to ground and well formed
249	VBMS	Viburnum Obovatum 'Mrs. Schiller's Delight'	Viburnum Mrs. Schiller's Delight	CONT., 18" x 18"	AS SHOWN	Full to ground and well formed

QNTY	ABBRV	SCIENTIFIC NAME	COMMON NAME	PLANTING SIZE	SPACING	MISCELLANEOUS / REMARKS
35,000 SF	SOD	Eremochloa ophiuroides	Centipede Grass	-----	-----	Dense roots
1,500 SF	WETM	Mix I29 Region 4	Southern Wetland Meadow Mix			Hydroseed by Roundstone Native Seed
33,500 SF	SEED	Mix I99 Region 4	Steep Slope Stabilization Native Mix			Hydroseed by Roundstone Native Seed
716	MUHC	Muhlenbergia capillaris	Pink Muhly Grass	CONT. : 3 GAL	3'	Full and well formed
221	RUD	Rudbeckia fulgida 'Goldstrum'	Yellow Coneflower	3 GAL 18" X 18"	AS SHOWN	Full
815	SPOR	Sporobolus heterolepis	Prairie dropseed	CONT. : 3 GAL	3'	Full and well formed

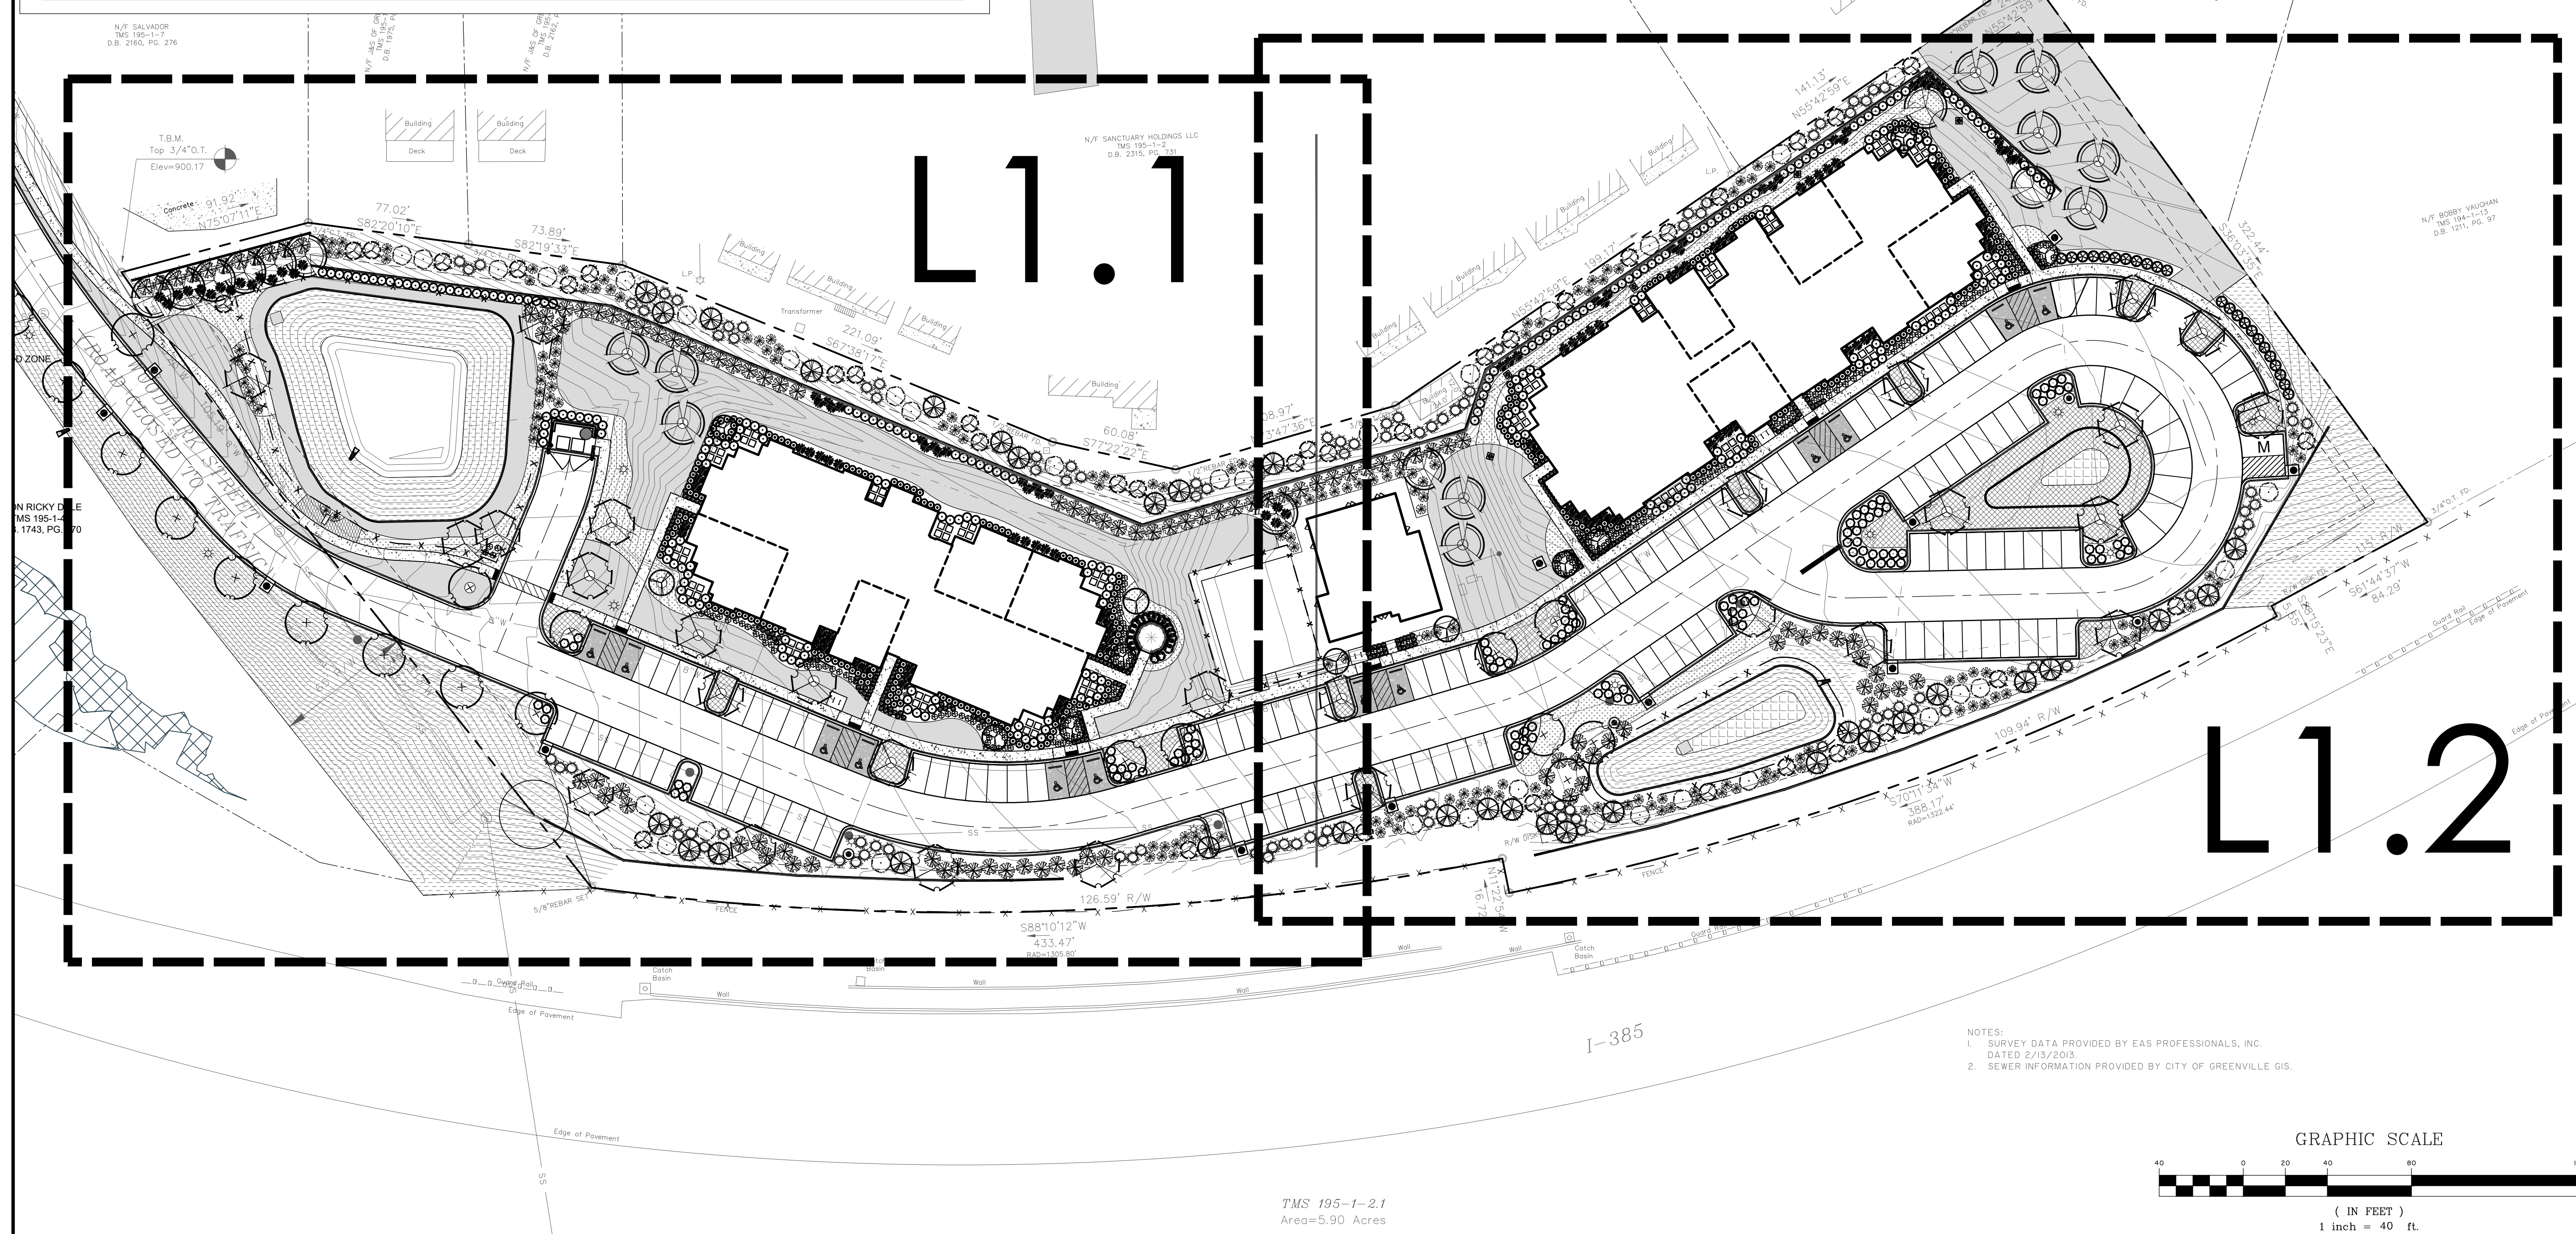

GRAPHIC SCALE

(IN FEET)
1 inch = 40 ft.

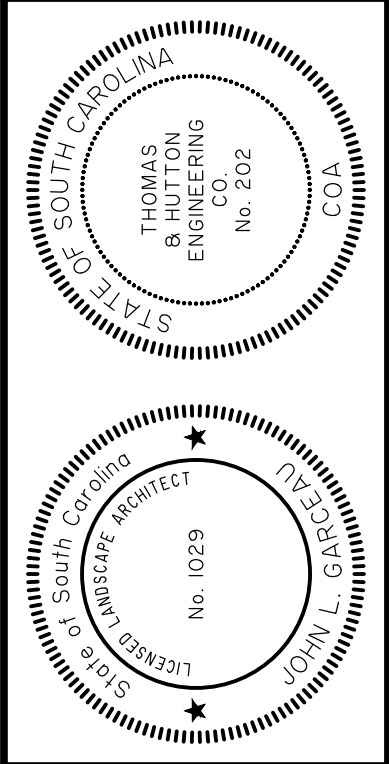[illegible]

THOMAS & HUTTON
682 Johnnie Dadds Blvd. • Suite
Mt. Pleasant, SC 29464 • 843.849.
www.thomasandhutton.com

SCHAUMBER DEVELOPMENT, LLC
CITY OF GREENVILLE, SC


THE RILEY OVERBROOK

OVERALL LANDSCAPE PLAN

JOB NO:	J-29240.0000
DATE:	1/20/2022
DRAWN:	JAS
DESIGNED:	JAS
REVIEWED:	JAC
APPROVED:	JLG
SCALE:	1" = 40'

L1.0

2. VERNACULAR DESIGN LANDSCAPE ARCHITECTURE, INC. 10000 WOODMARK STREET, SUITE 100, GREENVILLE, SC 29615-4000 • LA 10000-0000 • JAN 20, 2022 • 4:33 PM

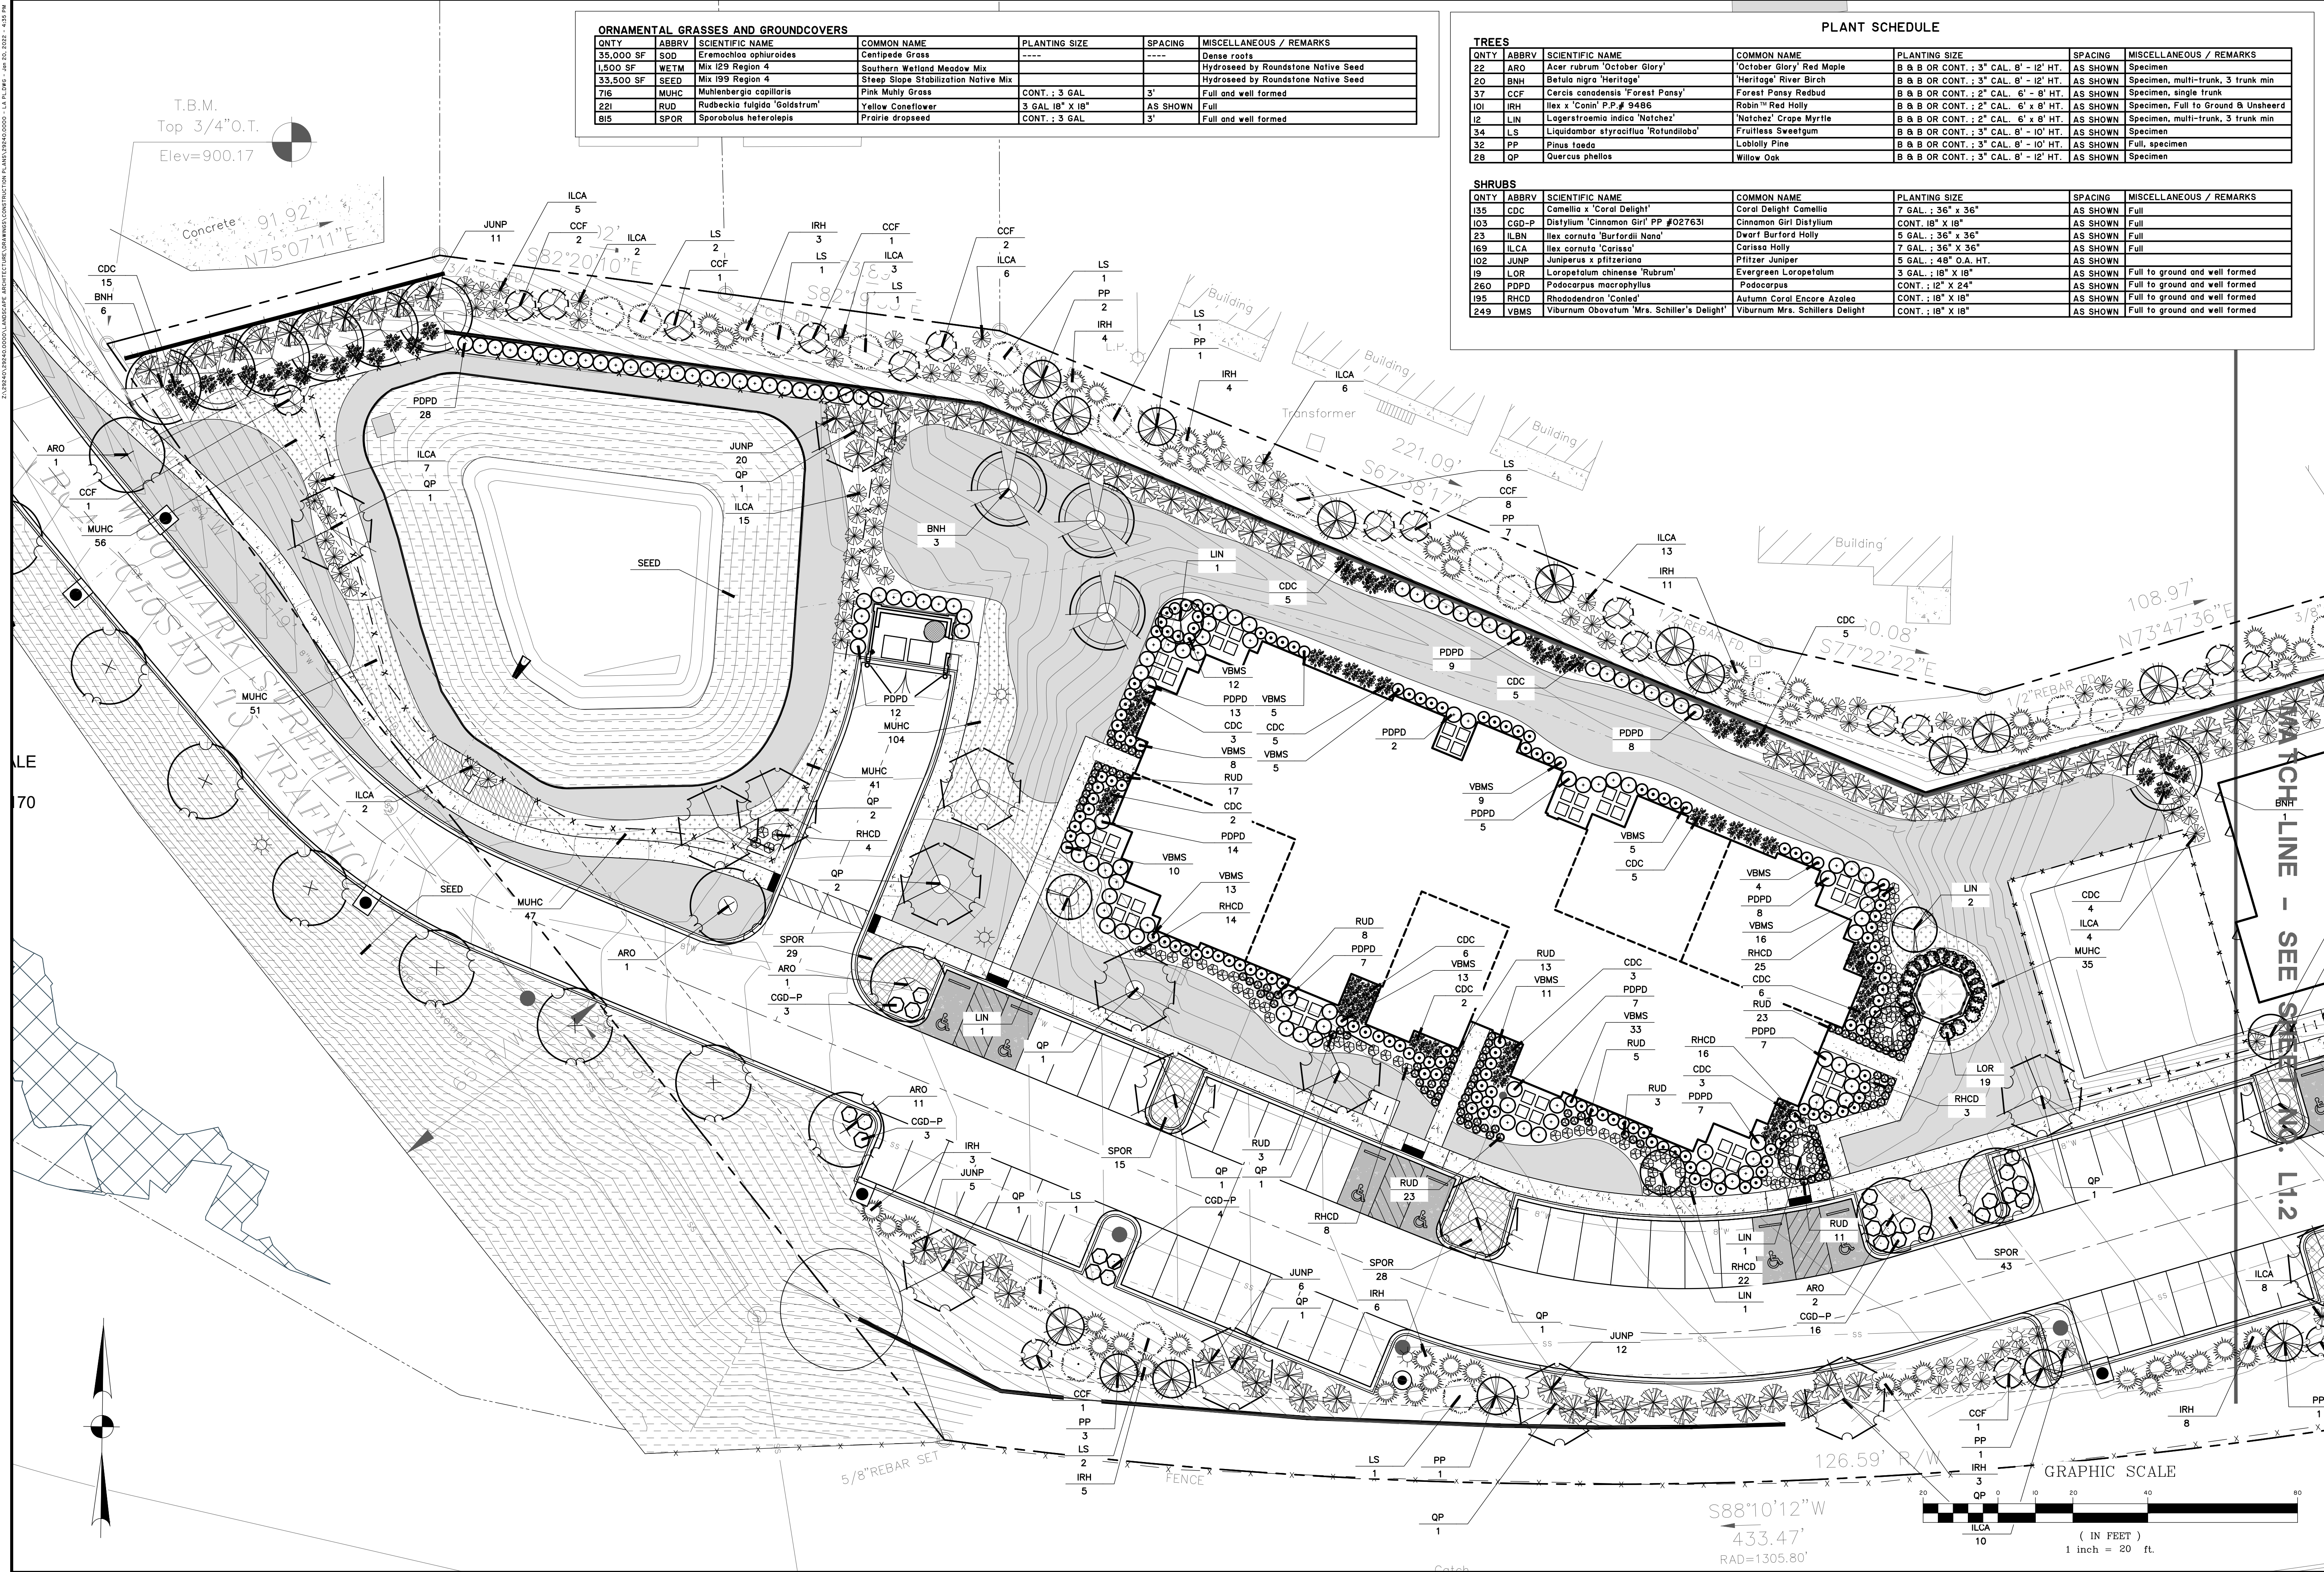

ORNAMENTAL GRASSES AND GROUNDCOVERS


QNTY	ABBRV	SCIENTIFIC NAME	COMMON NAME	PLANTING SIZE	SPACING	MISCELLANEOUS / REMARKS
35,000 SF	SOD	Eremochloa ophiuroides	Centipede Grass	---	---	Dense roots
1,500 SF	WETM	Mix 129 Region 4	Southern Wetland Meadow Mix	---	---	Hydroseeded by Roundstone Native Seed
33,500 SF	SEED	Mix 129 Region 4	Steep Slope Stabilization Native Mix	---	---	Hydroseeded by Roundstone Native Seed
716	MUHC	Muhlenbergia capillaris	Pink Muhly Grass	CONT. : 3 GAL	3'	Full and well formed
221	RUD	Rudbeckia fulgida 'Goldstrum'	Yellow Coneflower	3 GAL 18" X 18"	AS SHOWN	Full
815	SPOR	Sporobolus heterolepis	Prairie dropseed	CONT. : 3 GAL	3'	Full and well formed

PLANT SCHEDULE

QNTY	ABBRV	SCIENTIFIC NAME	COMMON NAME	PLANTING SIZE	SPACING	MISCELLANEOUS / REMARKS
22	ARO	Acer rubrum 'October Glory'	'October Glory' Red Maple	B & B OR CONT. : 3" CAL. 8' - 12' HT.	AS SHOWN	Specimen
20	BNH	Betula nigra 'Heritage'	'Heritage' River Birch	B & B OR CONT. : 3" CAL. 8' - 12' HT.	AS SHOWN	Specimen, multi-trunk, 3 trunk min
37	CCF	Cercis canadensis 'Forest Pansy'	Forest Pansy Redbud	B & B OR CONT. : 2" CAL. 6' - 8' HT.	AS SHOWN	Specimen, single trunk
101	IRH	Ilex x 'Conin' P.P.# 9486	Robin TM Red Holly	B & B OR CONT. : 2" CAL. 6' x 8' HT.	AS SHOWN	Specimen, Full to Ground & Unsheared
12	LIN	Lagerstroemia indica 'Natchez'	'Natchez' Crape Myrtle	B & B OR CONT. : 2" CAL. 6' x 8' HT.	AS SHOWN	Specimen, multi-trunk, 3 trunk min
34	LS	Liquidambar styraciflua 'Rotundiloba'	Fruitless Sweetgum	B & B OR CONT. : 3" CAL. 8' - 10' HT.	AS SHOWN	Specimen
32	PP	Pinus taeda	Loblolly Pine	B & B OR CONT. : 3" CAL. 8' - 10' HT.	AS SHOWN	Full, specimen
28	QP	Quercus phellos	Willow Oak	B & B OR CONT. : 3" CAL. 8' - 12' HT.	AS SHOWN	Specimen

SHRUBS

QNTY	ABBRV	SCIENTIFIC NAME	COMMON NAME	PLANTING SIZE	SPACING	MISCELLANEOUS / REMARKS
135	CDC	Camellia x 'Coral Delight'	Coral Delight Camellia	7 GAL. : 36" x 36"	AS SHOWN	Full
103	CGD-P	Distylium 'Cinnamon Girl' PP #027631	Cinnamon Girl Distylium	CONT. 18" X 18"	AS SHOWN	Full
23	ILBN	Ilex cornuta 'Burfordi Nano'	Dwarf Burford Holly	5 GAL. : 36" x 36"	AS SHOWN	Full
169	ILCA	Ilex cornuta 'Carissa'	Carissa Holly	7 GAL. : 36" x 36"	AS SHOWN	Full
102	JUNP	Juniperus x glauca 'Blue Star'	Blue Star Juniper	5 GAL. : 48" O.A. HT.	AS SHOWN	Full
19	LOR	Loropetalum chinense 'Rubrum'	Evergreen Loropetalum	3 GAL. : 18" X 18"	AS SHOWN	Full to ground and well formed
260	PDPD	Podocarpus macrophyllus	Podocarpus	CONT. : 12" X 24"	AS SHOWN	Full to ground and well formed
195	RHCD	Rhododendron 'Conchid'	Autumn Coral Encore Azalea	CONT. : 18" X 18"	AS SHOWN	Full to ground and well formed
249	VBMS	Viburnum Ovatum 'Mrs. Schiller's Delight'	Viburnum Mrs. Schiller's Delight	CONT. : 18" X 18"	AS SHOWN	Full to ground and well formed

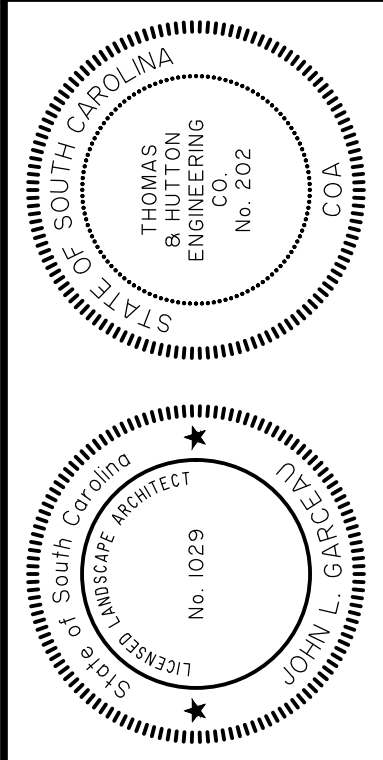



NO.	REVISIONS	BY	DATE

THOMAS & HUTTON
682 Johnnie Dodds Blvd. • Suite 100
Mt. Pleasant, SC 29464 • 843.849.0200
www.thomasandhutton.com

SCHAUMBER DEVELOPMENT, LLC
CITY OF GREENVILLE, SC
THE RILEY OVERBROOK
LANDSCAPE PLAN

JOB NO:	J-29240.0000
DATE:	1/20/2022
DRAWN:	JAS
DESIGNED:	JAS
REVIEWED:	JAC
APPROVED:	JLG
SCALE:	1" = 20'

L1.1

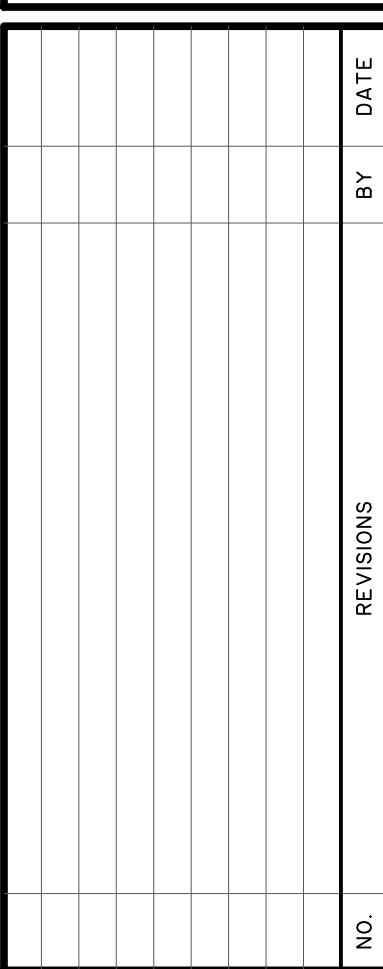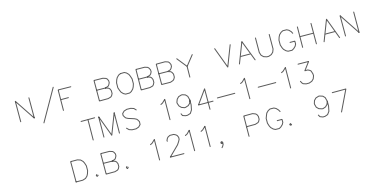

TH **THOMAS**
— & —
HUTTON

682 Johnnie Dodds Blvd. • Suite 100
Mt. Pleasant, SC 29464 • 843.849.0200
www.thomasandhutton.com

SCHAUMBER DEVELOPMENT, LLC
CITY OF GREENVILLE, SC
THE RILEY OVERBROOK
LANDSCAPE PLAN

JOB NO:	J-29240.0000
DATE:	1/20/2022
DRAWN:	JAS
DESIGNED:	JAS
REVIEWED:	JAC
APPROVED:	JLG
SCALE:	1" = 20'

L1.2

EXISTING APARTMENTS

FFE: 954.50'

PROPOSED APARTMENTS


25'-0"
25'-0" BUFFER

RETAINING WALL


PROPERTY LINE

FFE: 943.50'

52'-3" Highest Point of Roof

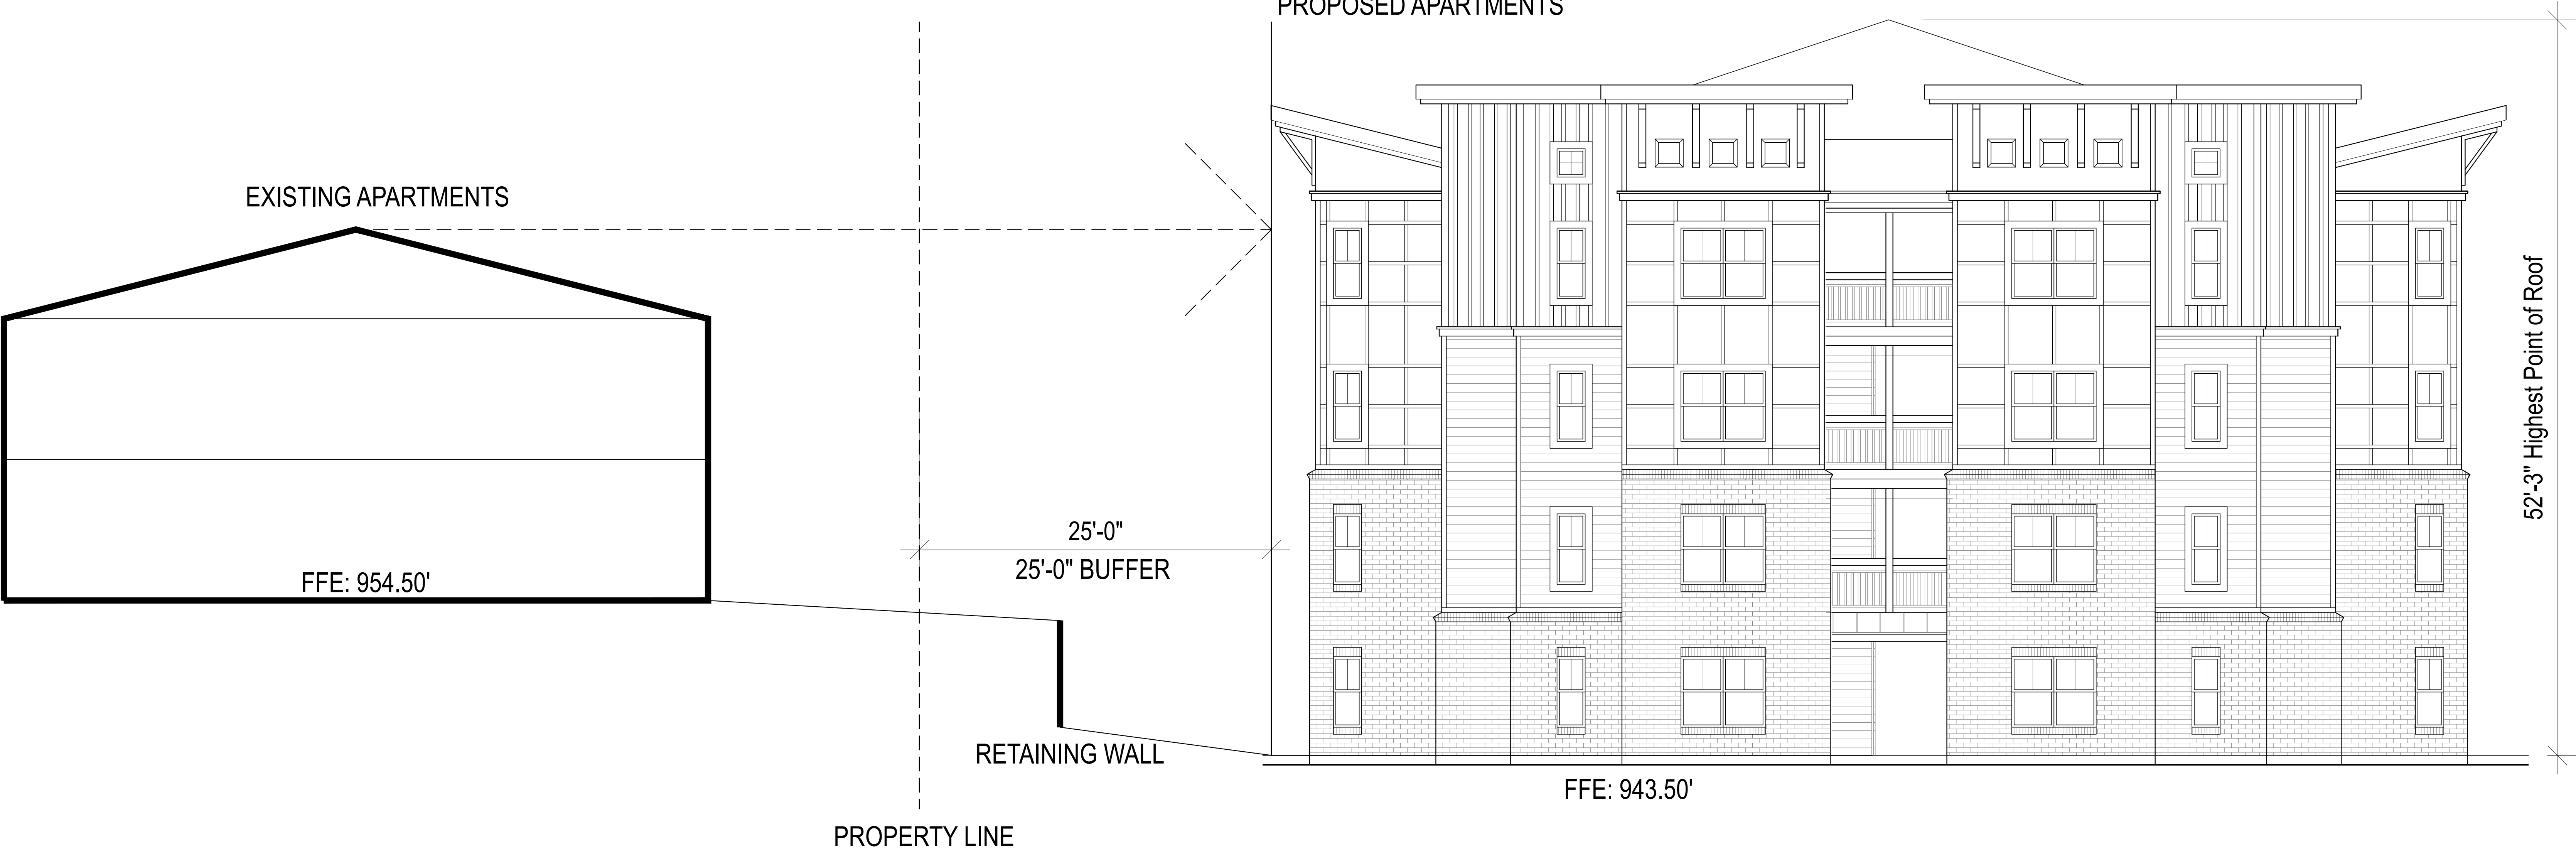




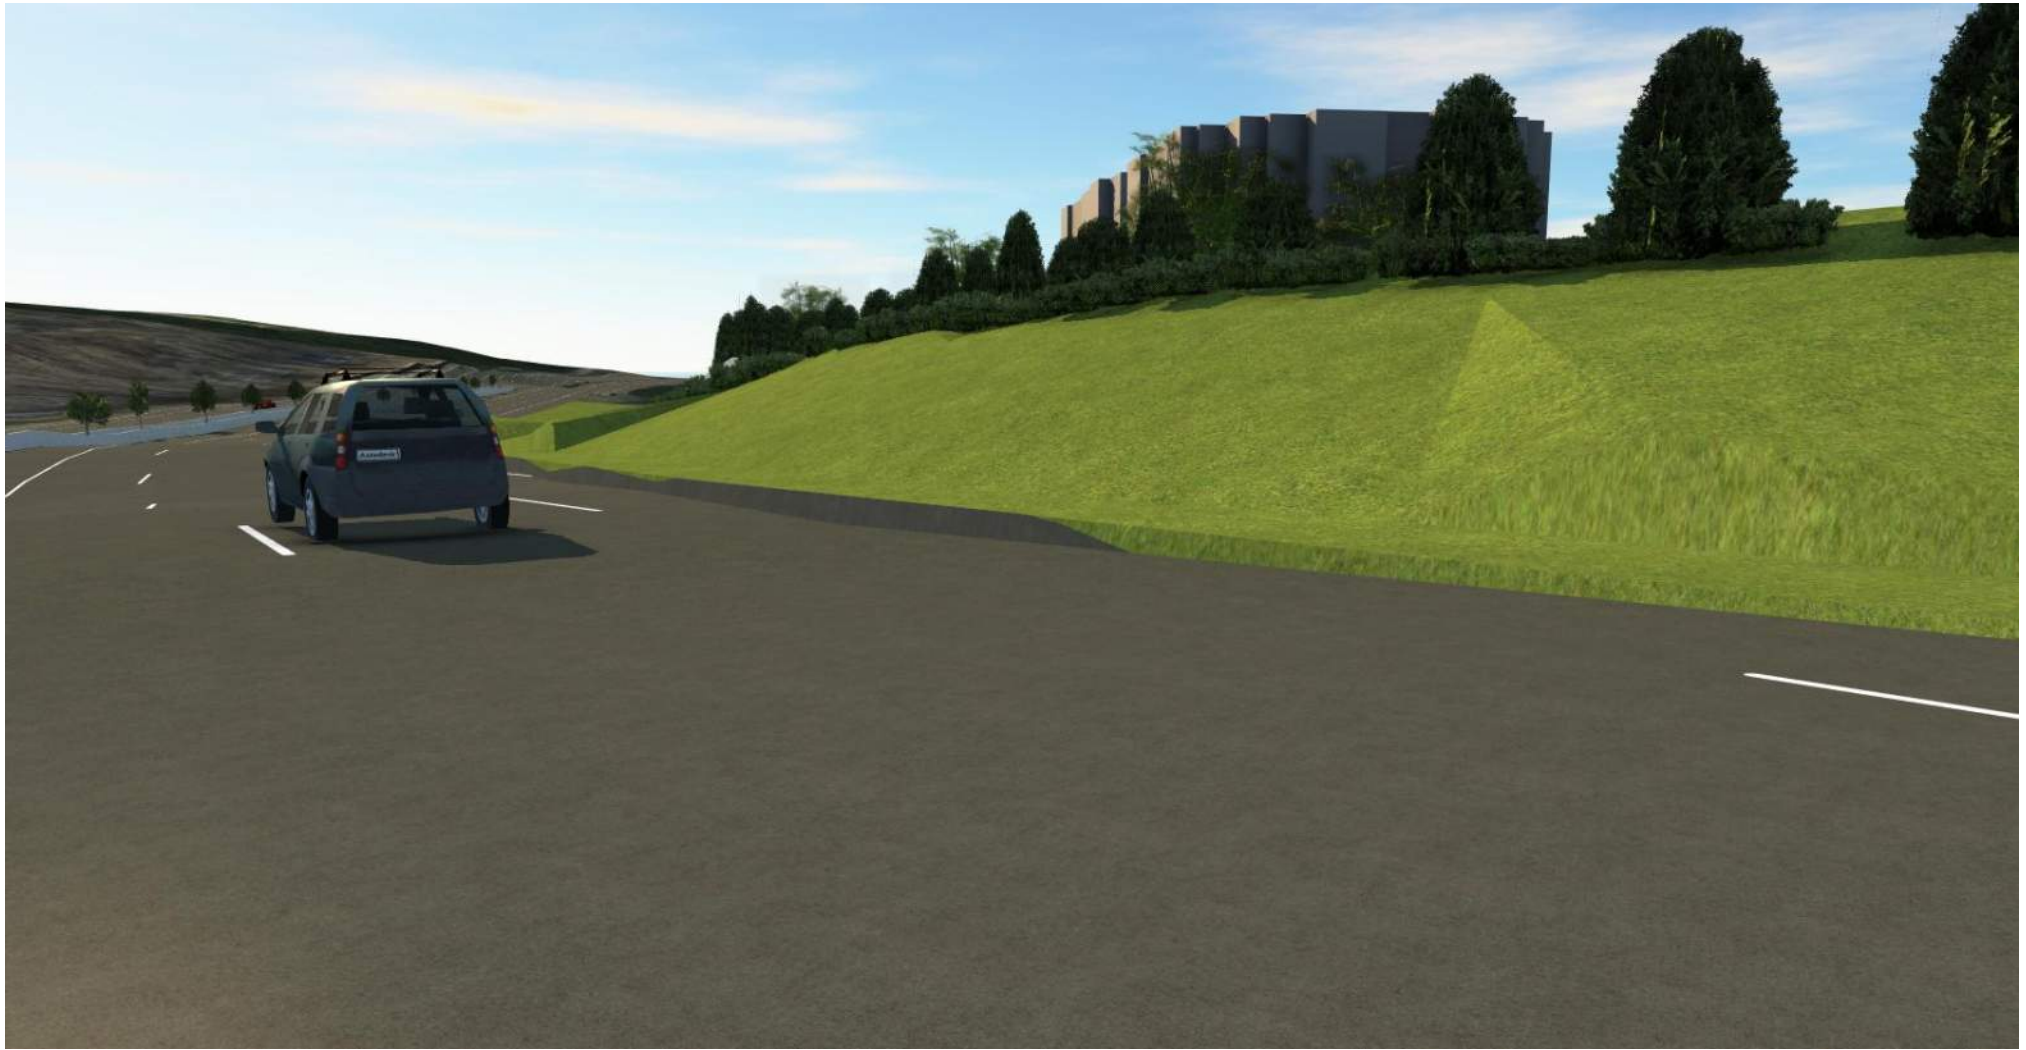



PVC vents painted to match roof

● Roof Vent Location

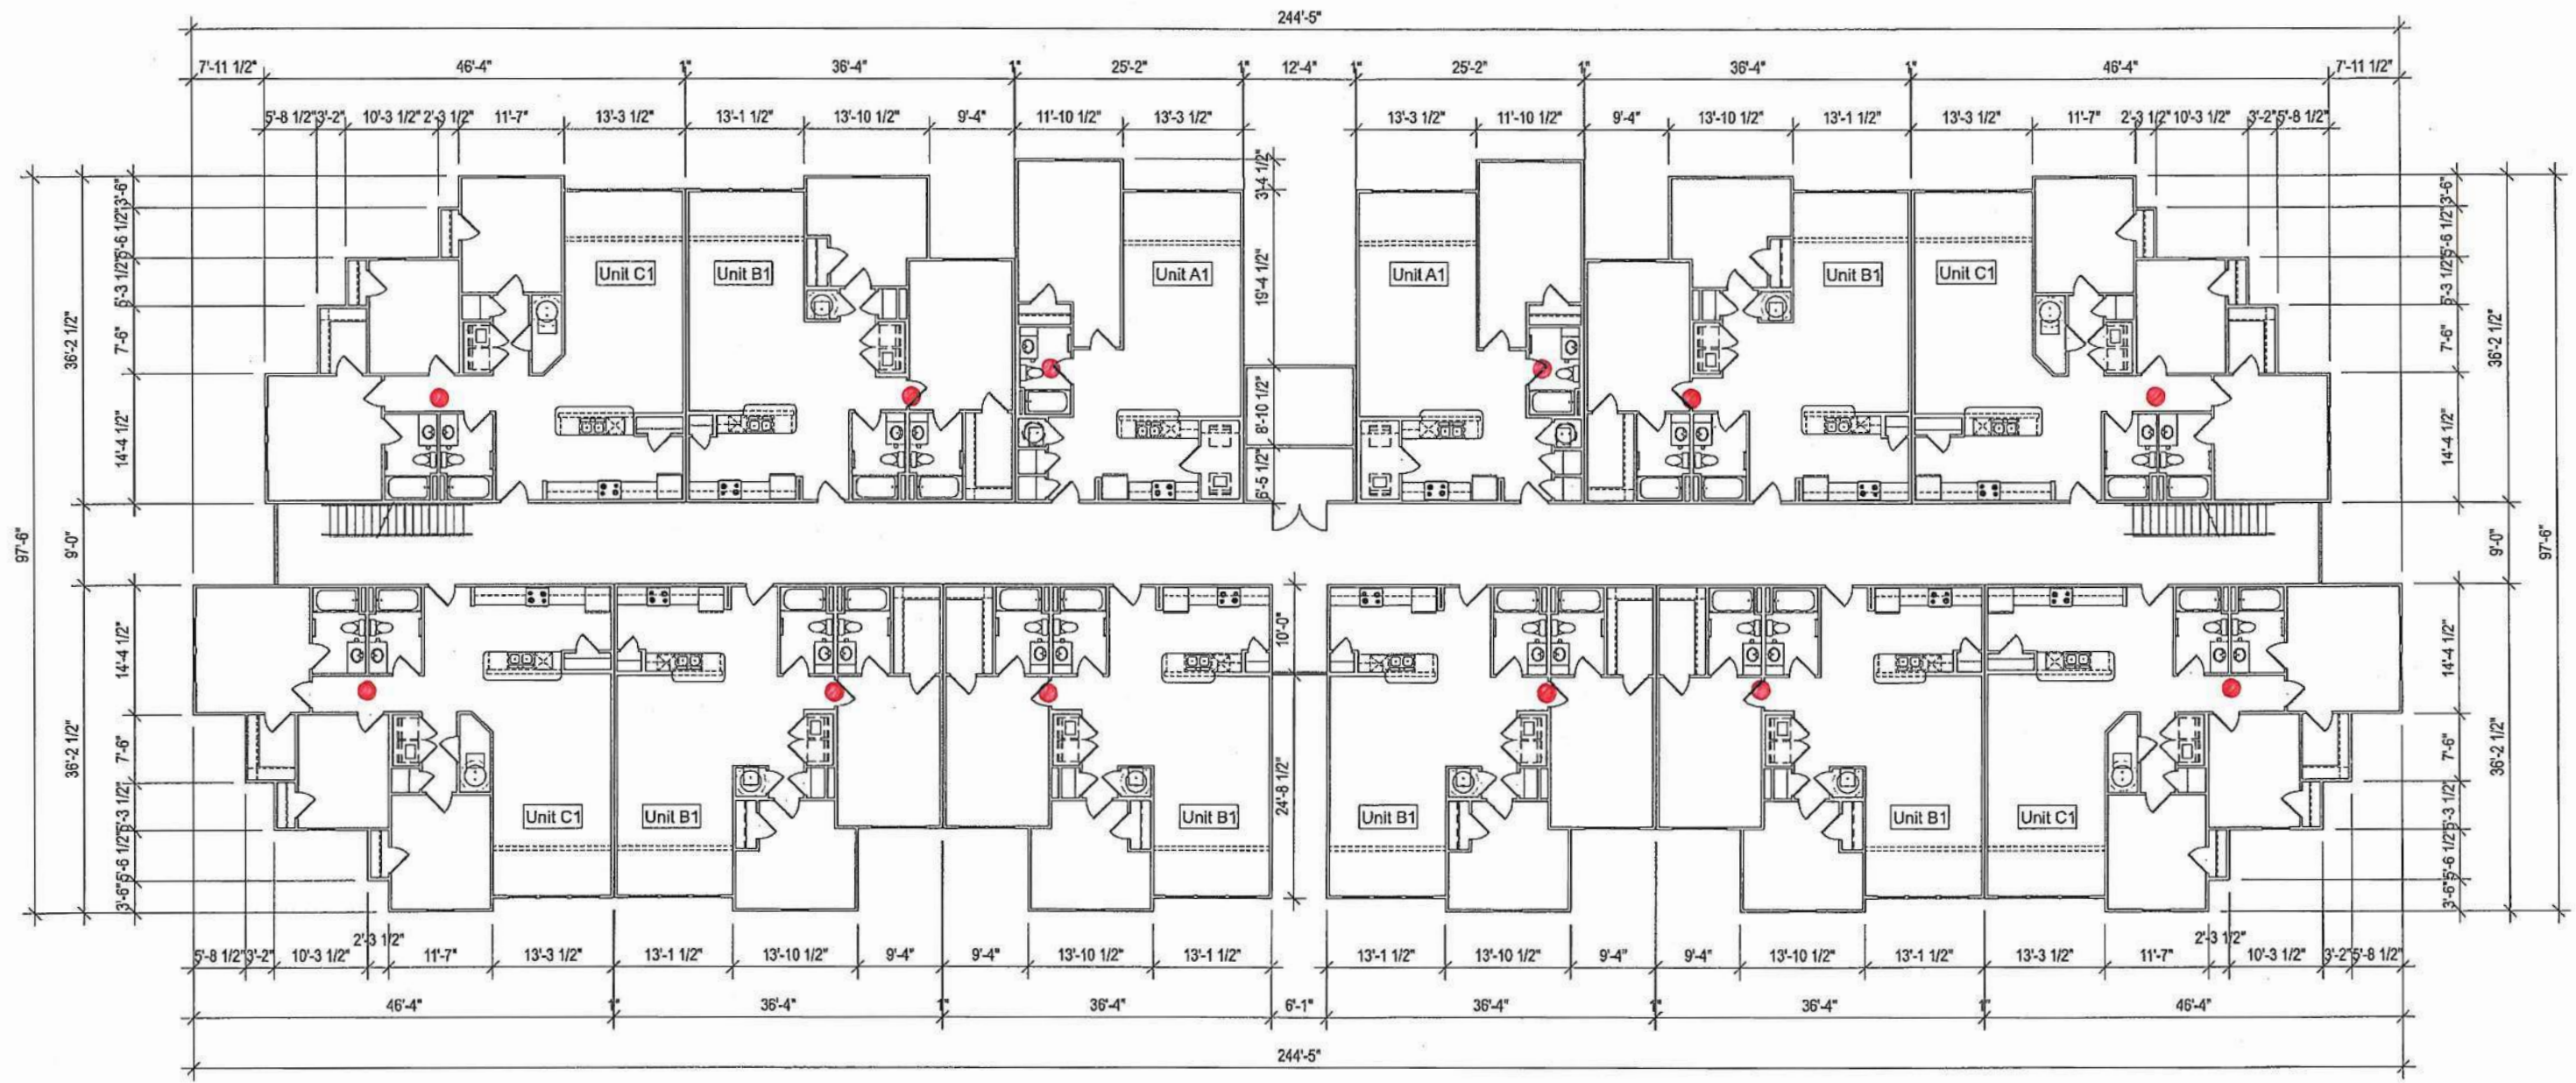

1 BUILDING 1 FOURTH FLOOR PLAN
SCALE: 1/8" = 1'-0"
Total Square Footage: 16,958 SF
Total Heated Square Footage: 13,940 SF



Progress Design Studio


DHD Riley, LLC

The Riley at Overbrook
a Family Apartment Community


Greenville, South Carolina

The drawings, specifications and design contained herein are instruments of service and remain the sole property of Progress Design Studio, PLLC. The unauthorized reproduction and/or use of these documents without the express written permission of Progress Design Studio, PLLC is prohibited.

Roof Vent
Location

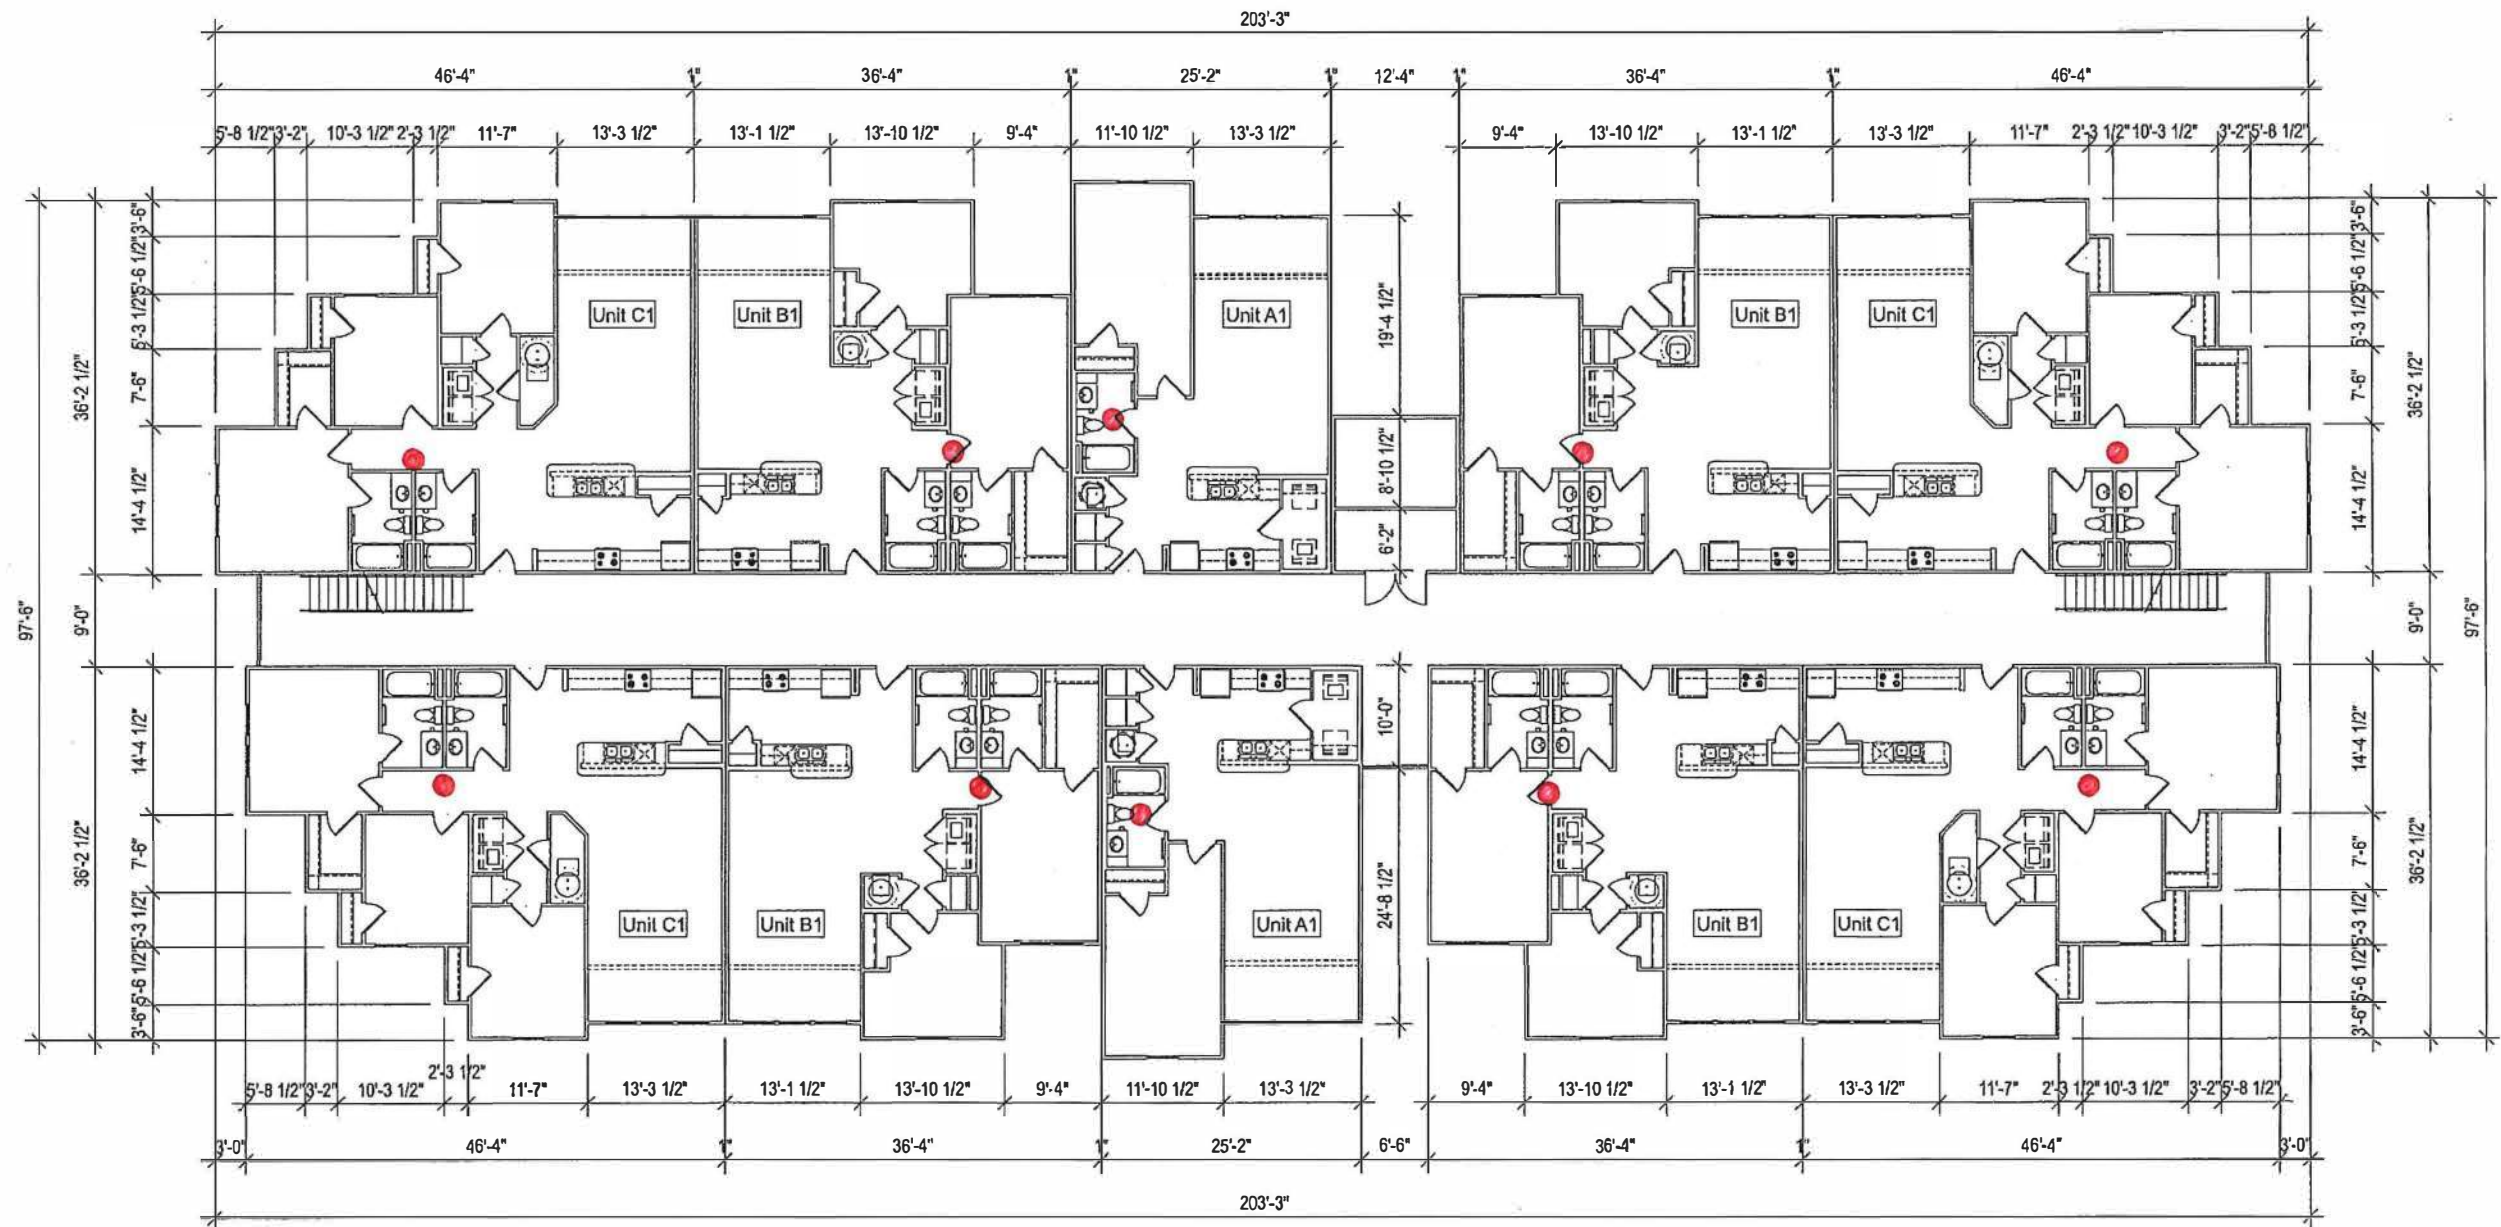

1 BUILDING 2 FOURTH FLOOR PLAN
SCALE: 1/8" = 1'-0"
Total Square Footage: 14,305 SF
Total Heated Square Footage: 11,634 SF

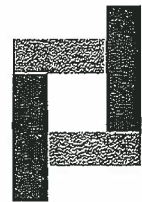

Progress Design Studio

DHD Riley, LLC

The Riley at Overbrook

a Family Apartment Community

Greenville, South Carolina

The drawings, specifications and design contained herein are instruments of service and remain the sole property of Progress Design Studio, PLLC. The unauthorized reproduction and/or use of these documents without the express written permission of Progress Design Studio, PLLC is prohibited.



Catalog #: _____ Project: _____

Prepared By: _____ Date: _____ Type: _____

Mirada Medium (MRM)

Outdoor LED Area Light



IP66 IK08



OVERVIEW

Lumen Package	7,000 - 48,000
Wattage Range	48 - 401
Efficacy Range (LPW)	117 - 160
Weight lbs(kg)	30 (13.6)

QUICK LINKS

[Ordering Guide](#)[Performance](#)[Photometrics](#)[Dimensions](#)

FEATURES & SPECIFICATIONS

Construction

- Rugged die-cast aluminum housing contains factory prewired driver and optical unit. Cast aluminum wiring access door located underneath.
- Designed to mount to square or round poles.
- Fixtures are finished with LSI's DuraGrip® polyester powder coat finishing process. The DuraGrip finish withstands extreme weather changes without cracking or peeling. Other standard LSI finishes available. Consult factory.
- Shipping weight: 37 lbs in carton.

Optical System

- State-of-the-Art one piece silicone optic sheet delivers industry leading optical control with an integrated gasket to provide IP66 rated sealed optical chamber in 1 component.
- Proprietary silicone refractor optics provide exceptional coverage and uniformity in IES Types 2, 3, 5W, FT, FTA and AM.
- Silicone optical material does not yellow or crack with age and provides a typical light transmittance of 93%.
- Zero uplight.
- Available in 5000K, 4000K, and 3000K color temperatures per ANSI C78.377. Also Available in Phosphor Converted Amber with Peak intensity at 610nm.
- Minimum CRI of 70.
- Integral louver (IL) and house-side shield (IH) options available for improved backlight control without sacrificing street side performance. See page 3 for more details.

Electrical

- High-performance programmable driver features over-voltage, under-voltage, short-circuit and over temperature protection. Custom lumen and wattage packages available.
- 0-10V dimming (10% - 100%) standard.
- Standard Universal Voltage (120-277 Vac) Input 50/60 Hz or optional High Voltage (347-480 Vac).
- L80 Calculated Life: >100k Hours (See Lumen Maintenance on Page 5)
- Total harmonic distortion: <20%
- Operating temperature: -40°C to +50°C (-40°F to +122°F). 42L and 48L lumen packages rated to +40°C.
- Power factor: >.90
- Input power stays constant over life.
- Field replaceable 10kV surge protection device meets a minimum Category C Low operation (per ANSI/IEEE C62.41.2).
- High-efficacy LEDs mounted to metal-core circuit board to maximize heat dissipation
- Components are fully encased in potting material for moisture resistance. Driver complies with FCC standards. Driver and key electronic components can easily be accessed.

Controls

- Optional integral passive infrared Bluetooth™ motion and photocell sensor (see page 9 for more details). Fixtures operate independently and can be commissioned via iOS or Android configuration app
- LSI's AirLink™ wireless control system options reduce energy and maintenance costs while optimizing light quality 24/7. (see page 9 for more details).

Installation

- Designed to mount to square or round poles.
- A single fastener secures the hinged door, underneath the housing and provides quick & easy access to the electrical compartment.
- Included terminal block accepts up to 12 ga. wire.
- Utilizes LSI's traditional 3" drill pattern B3 for easy fastening of LSI products. (See drawing on page 9)

Warranty

- LSI LED Fixtures carry a 5-year warranty.

Listings

- Listed to UL 1598 and UL 8750.
- Meets Buy American Act requirements.
- IDA compliant; with 3000K color temperature selection.
- Title 24 Compliant; see local ordinance for qualification information.
- Suitable for wet Locations.
- IP66 rated Luminaire per IEC 60598.
- 3G rated for ANSI C136.31 high vibration applications are qualified.
- DesignLights Consortium® (DLC) qualified product. Not all versions of this product may be DLC qualified. Please check the DLC Qualified Products List at www.designlights.org/QPL to confirm which versions are qualified.
- Patented Silicone Optics (US Patent NO. 10,816,165 B2)
- IK08 rated luminaire per IEC 66262 mechanical impact code

Specifications and dimensions subject to change without notice.





Mirada Medium Outdoor LED Area Light

ORDERING GUIDE

[Back to Quick Links](#)TYPICAL ORDER EXAMPLE: **MRM LED 36L SIL FTA UNV DIM 50 70CRI ALSCS04 BRZ IL**

Luminaire Prefix	Light Source	Lumen Package	Light Output	Distribution	Orientation ²	Voltage	Driver
MRM - Mirada	LED	7L - 7,000 lms 9L - 9,000 lms 12L - 12,000 lms 18L - 18,000 lms 24L - 24,000 lms 30L - 30,000 lms 36L - 36,000 lms 42L - 42,000 lms 48L - 48,000 lms Custom Lumen Packages ¹	SIL - Silicone	2 - Type 2 3 - Type 3 5W - Type 5 Wide FT - Forward Throw FTA - Forward Throw Automotive AM - Automotive Merchandise	(blank) - standard L - Optics rotated left 90° R - Optics rotated right 90°	UNV - Universal Voltage (120-277V) HV - High Voltage (347-480V)	DIM - 0-10V Dimming (0-10%)
Color Temp		Color Rendering		Finish		Options	
50 - 5,000 CCT 40 - 4,000 CCT 30 - 3,000 CCT AMB - Phosphor Converted Amber ¹²		70CRI - 70 CRI		BLK - Black BRZ - Dark Bronze GMG - Gun Metal Gray GPT - Graphite MSV - Metallic Silver PLP - Platinum Plus SVG - Satin Verde Green WHT - White		(Blank) - None IH - Integral Houseside Shield ² IL - Integral Louver (Sharp Spill Light Cutoff) ²	
Controls (Choose One)							
(Blank) - None				Stand-Alone Controls EXT - 0-10v Dimming leads extended to housing exterior CR7P - 7 Pin Control Receptacle ANSI C136.41 ⁶ IMSBT1- Integral Bluetooth™ Motion and Photocell Sensor (8-24' MH) ⁵ IMSBT2- Integral Bluetooth™ Motion and Photocell Sensor (25-40' MH) ⁵		Lutron Limelight Controls LLC – LimeLight Integral Wireless Radio Control by Lutron ⁴ LLCS1 – Limelight Integral Wireless Radio Control and PIR Motion/Daylight Sensor by Lutron 8-15' mt height ⁴ LLCS2 – Limelight Integral Wireless Radio Control and PIR Motion/Daylight Sensor by Lutron 16-30' mt height ⁴ LLCS3 – Limelight Integral Wireless Radio Control and PIR Motion/Daylight Sensor by Lutron 31-40' mt height ⁴	
Wireless Controls System ALSC - AirLink Synapse Control System ALSCH - AirLink Synapse Control System Host / Satellite ³ ALSCS02 - AirLink Synapse Control System with 12-20' Motion Sensor ALSCHS02 - AirLink Synapse Control System Host / Satellite with 12-20' Motion Sensor ³ ALSCS04 - AirLink Synapse Control System with 20-40' Motion Sensor ALSCSH04 - AirLink Synapse Control System Host / Satellite with 20-40' Motion Sensor ³ ALBCS1 - AirLink Blue Wireless Motion & Photo Sensor Controller (8-24' mounting height) ALBCS2 - AirLink Blue Wireless Motion & Photo Sensor Controller (25-40' mounting height)				Button Type Photocells PCI120 - 120V PCI208-277 - 208 -277V PCI347 - 347V			

Accessory Ordering Information⁷

Controls Accessories	
Description	Order Number ¹⁰
PC120 Photocell for use with CR7P option (120V) ⁸	122514
PC208-277 Photocell for use with CR7P option (208V, 240V, 277V) ⁸	122515
Twist Lock Photocell (347V) for use with CR7P ⁸	122516
Twist Lock Photocell (480V) for use with CR7P ⁸	1225180
AirLink 5 Pin Twist Lock Controller ⁸	661409
AirLink 7 Pin Twist Lock Controller ⁸	661410
PMOS24-24V Pole-Mounted Occupancy Sensor (24V)	663284CLR
Shorting Cap for use with CR7P	149328

Fusing Options ¹¹		Shielding Options	
Description	Order Number		
Single Fusing (120V)	See Fusing Accessory Guide	Mirada Small	See Shielding Guide
Single Fusing (277V)		Mirada Medium	
Double Fusing (208V, 240V)		Mirada Large	
Double Fusing (480V)		Zone Medium	
Double Fusing (347V)		Zone Large	
		Slice Medium	

Mounting Accessories ⁹	
Description	Order Number ¹⁰
Universal Mounting Bracket	684616CLR
Adjustable Slip Fitter (2" - 2 3/8" Tenon)	688138CLR
Horizontal Slip Fitter (2" - 2 3/8" Tenon)	652761CLR
Quick Mount Pole Bracket (Square Pole)	687073CLR
Quick Mount Pole Bracket (4-5" Round Pole)	689903CLR
15 Tilt Quick Mount Pole Bracket (Square Pole)	688003CLR
15 Tilt Quick Mount Pole Bracket (4-5" Round Pole)	689905CLR
Wall Mount Bracket	382132CLR
Wood Pole Bracket (6" Minimum Pole Diameter)	751219CLR

Miscellaneous Accessories	
Description	Order Number
Integral Louver/Shield	690981
Integral House Side Shield	743415
10' Linear Bird Spike Kit (3' Recommended per Luminaire)	751632

FOOTNOTES:


- Custom lumen and wattage packages available, consult factory. Values are within industry standard tolerances but not DLC listed.
- Not available with 5W distribution
- Consult Factory for availability.
- Not available in HV.
- IMSBT is field configurable via the LSI app that can be downloaded from your smartphone's native app store.
- Control device or shorting cap must be ordered separately. See Accessory Ordering Information.
- Accessories are shipped separately and field installed.
- Factory installed CR7P option required. See Options.
- "CLR" denotes finish. See Finish options.
- Only available with ALSC/ALSCH control options.
- Fusing must be located in hand hole of pole. See [Fusing Accessory Guide](#) for compatibility.
- Only available in 9L and 12L Lumen Packages. Consult factory for lead time and availability.





Mirada Medium Outdoor LED Area Light

OPTICS ROTATION

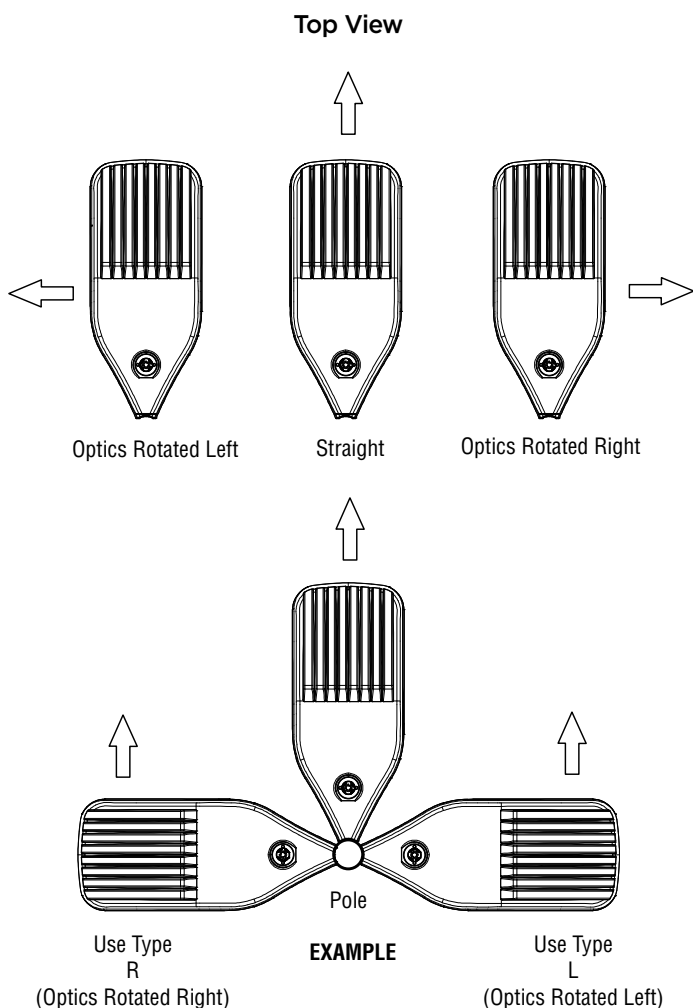

ACCESSORIES/OPTIONS

Integral Louver (IL) and House-Side Shield (IH)

Accessory louver and shield available for improved backlight control without sacrificing street side performance. LSI's Integral Louver (L) and Integral House-Side Shield (IH) options deliver backlight control that significantly reduces spill light behind the poles for applications with pole locations close to adjacent properties. The design maximizes forward reflected light while reducing glare, maintaining the optical distribution selected, and most importantly eliminating light trespass. Both options rotate with the optical distribution.

Luminaire Shown with IMSBT & IL/IH Options



7 Pin Photoelectric Control

7-pin ANSI C136.41-2013 control receptacle option available for twist lock photocontrols or wireless control modules. Control accessories sold separately. Dimming leads from the receptacle will be connected to the driver dimming leads (Consult factory for alternate wiring).

Luminaire Shown with PCR 7P





Mirada Medium Outdoor LED Area Light

[Back to Quick Links](#)

PERFORMANCE

Delivered Lumens*												
Lumen Package	Distribution	CRI	3000K CCT			4000K CCT			5000K CCT			Wattage
			Delivered Lumens	Efficacy	BUG Rating	Delivered Lumens	Efficacy	BUG Rating	Delivered Lumens	Efficacy	BUG Rating	
7L	2	70	7560	157	B2-U0-G2	7560	157	B2-U0-G2	7560	157	B2-U0-G2	48
	3		7616	159	B1-U0-G2	7616	159	B1-U0-G2	7616	159	B1-U0-G2	
	5W		7292	152	B3-U0-G1	7292	152	B3-U0-G1	7292	152	B3-U0-G1	
	FT		7562	158	B2-U0-G2	7562	158	B2-U0-G2	7562	158	B2-U0-G2	
	FTA		7595	158	B2-U0-G2	7595	158	B2-U0-G2	7595	158	B2-U0-G2	
	AM		7687	160	B1-U0-G1	7687	160	B1-U0-G1	7687	160	B1-U0-G1	
9L	2	70	9853	159	B2-U0-G2	9853	159	B2-U0-G2	9853	159	B2-U0-G2	62
	3		9926	160	B2-U0-G2	9926	160	B2-U0-G2	9926	160	B2-U0-G2	
	5W		9504	153	B3-U0-G2	9504	153	B3-U0-G2	9504	153	B3-U0-G2	
	FT		9856	159	B2-U0-G3	9856	159	B2-U0-G3	9856	159	B2-U0-G3	
	FTA		9900	160	B2-U0-G2	9900	160	B2-U0-G2	9900	160	B2-U0-G2	
	AM		10019	162	B2-U0-G1	10019	162	B2-U0-G1	10019	162	B2-U0-G1	
12L	2	70	13135	155	B3-U0-G2	13135	155	B3-U0-G2	13135	155	B3-U0-G2	85
	3		13232	156	B2-U0-G2	13232	156	B2-U0-G2	13232	156	B2-U0-G2	
	5W		12669	149	B4-U0-G2	12669	149	B4-U0-G2	12669	149	B4-U0-G2	
	FT		13138	155	B2-U0-G3	13138	155	B2-U0-G3	13138	155	B2-U0-G3	
	FTA		13196	155	B2-U0-G2	13196	155	B2-U0-G2	13196	155	B2-U0-G2	
	AM		13355	157	B2-U0-G2	13355	157	B2-U0-G2	13355	157	B2-U0-G2	
18L	2	70	19318	143	B3-U0-G3	19318	143	B3-U0-G3	19318	143	B3-U0-G3	135
	3		19461	144	B3-U0-G3	19461	144	B3-U0-G3	19461	144	B3-U0-G3	
	5W		18633	138	B4-U0-G2	18633	138	B4-U0-G2	18633	138	B4-U0-G2	
	FT		19324	143	B3-U0-G3	19324	143	B3-U0-G3	19324	143	B3-U0-G3	
	FTA		19408	144	B3-U0-G3	19408	144	B3-U0-G3	19408	144	B3-U0-G3	
	AM		19641	145	B3-U0-G2	19641	145	B3-U0-G2	19641	145	B3-U0-G2	
24L	2	70	25957	147	B4-U0-G3	25957	147	B4-U0-G3	25957	147	B4-U0-G3	176
	3		26149	149	B3-U0-G4	26149	149	B3-U0-G4	26149	149	B3-U0-G4	
	5W		25037	142	B5-U0-G3	25037	142	B5-U0-G3	25037	142	B5-U0-G3	
	FT		25964	148	B3-U0-G4	25964	148	B3-U0-G4	25964	148	B3-U0-G4	
	FTA		26077	148	B3-U0-G3	26077	148	B3-U0-G3	26077	148	B3-U0-G3	
	AM		26393	150	B3-U0-G2	26393	150	B3-U0-G2	26393	150	B3-U0-G2	
30L	2	70	32417	140	B4-U0-G3	32417	140	B4-U0-G3	32417	140	B4-U0-G3	232
	3		32656	141	B3-U0-G4	32656	141	B3-U0-G4	32656	141	B3-U0-G4	
	5W		31267	135	B5-U0-G3	31267	135	B5-U0-G3	31267	135	B5-U0-G3	
	FT		32424	140	B3-U0-G4	32424	140	B3-U0-G4	32424	140	B3-U0-G4	
	FTA		32566	140	B4-U0-G3	32566	140	B4-U0-G3	32566	140	B4-U0-G3	
	AM		32960	142	B3-U0-G3	32960	142	B3-U0-G3	32960	142	B3-U0-G3	
36L	2	70	38275	133	B4-U0-G4	38275	133	B4-U0-G4	38275	133	B4-U0-G4	288
	3		38557	134	B4-U0-G5	38557	134	B4-U0-G5	38557	134	B4-U0-G5	
	5W		36917	128	B5-U0-G4	36917	128	B5-U0-G4	36917	128	B5-U0-G4	
	FT		38283	133	B4-U0-G5	38283	133	B4-U0-G5	38283	133	B4-U0-G5	
	FTA		38450	134	B4-U0-G4	38450	134	B4-U0-G4	38450	134	B4-U0-G4	
	AM		38916	135	B3-U0-G3	38916	135	B3-U0-G3	38916	135	B3-U0-G3	





Mirada Medium Outdoor LED Area Light

PERFORMANCE (CONT.)

Delivered Lumens*												
Lumen Package	Distribution	CRI	3000K CCT			4000K CCT			5000K CCT			Wattage
			Delivered Lumens	Efficacy	BUG Rating	Delivered Lumens	Efficacy	BUG Rating	Delivered Lumens	Efficacy	BUG Rating	
42L	2	70	44118	125	B5-U0-G4	44118	125	B5-U0-G4	44118	125	B5-U0-G4	354
	3		44444	126	B4-U0-G5	44444	126	B4-U0-G5	44444	126	B4-U0-G5	
	5W		42555	120	B5-U0-G4	42555	120	B5-U0-G4	42555	120	B5-U0-G4	
	FT		44130	125	B4-U0-G5	44130	125	B4-U0-G5	44130	125	B4-U0-G5	
	FTA		44322	125	B4-U0-G4	44322	125	B4-U0-G4	44322	125	B4-U0-G4	
	AM		44859	127	B4-U0-G3	44859	127	B4-U0-G3	44859	127	B4-U0-G3	
48L	2	70	48795	122	B5-U0-G4	48795	122	B5-U0-G4	48795	122	B5-U0-G4	401
	3		49156	123	B4-U0-G5	49156	123	B4-U0-G5	49156	123	B4-U0-G5	
	5W		47066	117	B5-U0-G4	47066	117	B5-U0-G4	47066	117	B5-U0-G4	
	FT		48809	122	B4-U0-G5	48809	122	B4-U0-G5	48809	122	B4-U0-G5	
	FTA		49021	122	B5-U0-G4	49021	122	B5-U0-G4	49021	122	B5-U0-G4	
	AM		49615	124	B4-U0-G3	49615	124	B4-U0-G3	49615	124	B4-U0-G3	

ELECTRICAL DATA (AMPS)*						
Lumens	120V	208V	240V	277V	347V	480V
7L	0.40	0.23	0.20	0.17	0.14	0.10
9L	0.52	0.30	0.26	0.22	0.18	0.13
12L	0.71	0.41	0.35	0.31	0.24	0.18
18L	1.13	0.65	0.56	0.49	0.39	0.28
24L	1.47	0.85	0.73	0.64	0.51	0.37
30L	1.93	1.12	0.97	0.84	0.67	0.48
36L	2.40	1.38	1.20	1.04	0.83	0.60
42L	2.95	1.70	1.48	1.28	1.02	0.74
48L	3.4A	1.9A	1.7A	1.5A	1.2A	0.8A

ELECTRICAL DATA - PHOSPHOR CONVERTED AMBER (AMPS)*							
Lumens	Watts	120V	208V	240V	277V	347V	480V
9L	74.3	0.6A	0.4A	0.3A	0.3A	0.2A	0.2A
12L	102.9	0.9A	0.5A	0.4A	0.4A	0.3A	0.2A

*Electrical data at 25°C (77°F). Actual wattage may differ by +/-10%

RECOMMENDED LUMEN MAINTENANCE ¹ (7-18L)					
Ambient	Initial ²	25h ²	50hr ²	75hr ²	100hr ²
0-50 C	100%	96%	92%	88%	84%

RECOMMENDED LUMEN MAINTENANCE ¹ (24-48L)					
Ambient	Initial ²	25h ²	50hr ²	75hr ²	100hr ²
0-40 C	100%	100%	97%	94%	92%

- Lumen maintenance values at 25C are calculated per TM-21 based on LM-80 data and in-situ testing.
- In accordance with IESNA TM-21-11, Projected Values represent interpolated value based on time durations that are within six times the IESNA LM-80-08 total test duration for the device under testing.
- In accordance with IESNA TM-21-11, Calculated Values represent time durations that exceed six times the IESNA LM-80-08 total test duration for the device under testing.

DELIVERED LUMENS*					
Lumen Package	Distribution	Phosphor Converted Amber (Peak 610nm)			Wattage
		Delivered Lumens	Efficacy	BUG Rating	
9L	2	5848	80	B2-U0-G2	74
	2 - IL	3644	50	B0-U0-G1	
	3	6018	82	B1-U0-G2	
	3 - IL	4468	61	B0-U0-G2	
	5W	5471	74	B3-U0-G1	
	FT	5801	79	B1-U0-G2	
	FT - IL	3649	50	B0-U0-G1	
	FTA	5924	81	B1-U0-G1	
12L	FTA - IL	4243	58	B1-U0-G1	102
	2	7530	74	B2-U0-G2	
	2 - IL	4692	46	B0-U0-G1	
	3	7749	76	B1-U0-G2	
	3 - IL	5753	57	B0-U0-G2	
	5W	7045	69	B3-U0-G2	
	FT	7470	73	B2-U0-G2	
	FT - IL	4699	46	B0-U0-G2	
	FTA	7628	75	B2-U0-G2	
	FTA-IL	5464	54	B1-U0-G1	

*LEDs are frequently updated therefore values are nominal.





Mirada Medium Outdoor LED Area Light

PHOTOMETRICS

[Back to Quick Links](#)

Luminaire photometry has been conducted by a NVLAP accredited testing laboratory in accordance with IESNA LM-79-08. As specified by IESNA LM-79-08 the entire luminaire is tested as the source resulting in a luminaire efficiency of 100%.

See <https://www.lsicorp.com/product/mirada-medium/> for detailed photometric data.

MRM-LED-30L-SIL-2-40-70CRI


LUMINAIRE DATA

Type 2 Distribution	
Description	4000 Kelvin, 70 CRI
Delivered Lumens	32,416
Watts	232
Efficacy	140
IES Type	Type II - Short
BUG Rating	B4-U0-G3


Zonal Lumen Summary

Zone	Lumens	%Luminaire
Low (0-30)°	4796	15%
Medium (30-60)°	19811	61%
High (60-80)°	7474	23%
Very High (80-90)°	335	1%
Uplight (90-180)°	0	0%
Total Flux	32416	100%

ISO FOOTCANDLE

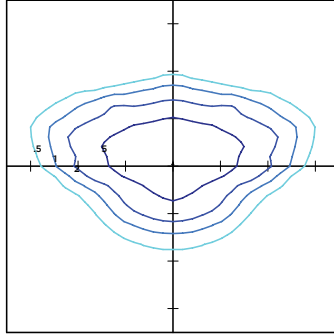

POLAR CURVE

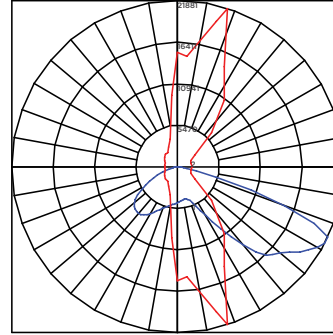

25' Mounting Height/ 25' Grid Spacing

■ 5 FC ■ 2 FC ■ 1 FC ■ 0.5 FC

MRM-LED-30L-SIL-3-40-70CRI


LUMINAIRE DATA

Type 3 Distribution	
Description	4000 Kelvin, 70 CRI
Delivered Lumens	32,656
Watts	232
Efficacy	141
IES Type	Type III - Short
BUG Rating	B3-U0-G4


Zonal Lumen Summary

Zone	Lumens	%Luminaire
Low (0-30)°	3385	10%
Medium (30-60)°	16250	50%
High (60-80)°	12430	38%
Very High (80-90)°	591	2%
Uplight (90-180)°	0	0%
Total Flux	32656	100%

ISO FOOTCANDLE

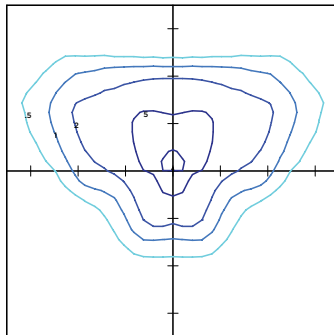

POLAR CURVE

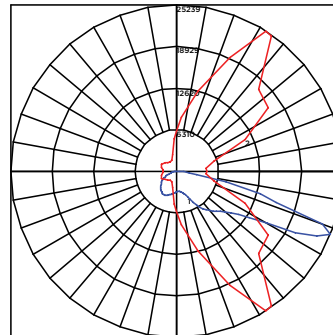

25' Mounting Height/ 25' Grid Spacing

■ 5 FC ■ 2 FC ■ 1 FC ■ 0.5 FC

MRM-LED-30L-SIL-FT-40-70CRI


LUMINAIRE DATA

Type FT Distribution	
Description	4000 Kelvin, 70 CRI
Delivered Lumens	32,424
Watts	232
Efficacy	140
IES Type	Type IV - Short
BUG Rating	B3-U0-G4


Zonal Lumen Summary

Zone	Lumens	%Luminaire
Low (0-30)°	3952	12%
Medium (30-60)°	15505	48%
High (60-80)°	12279	38%
Very High (80-90)°	688	2%
Uplight (90-180)°	0	0%
Total Flux	32424	100%

ISO FOOTCANDLE

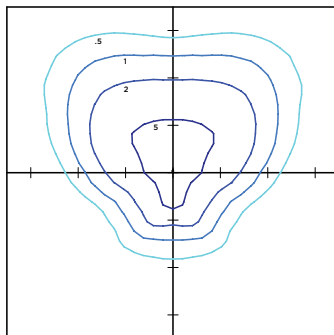

POLAR CURVE

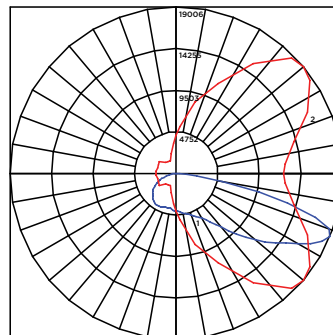

20' Mounting Height/15' Grid Spacing

■ 20 FC ■ 10 FC ■ 5 FC ■ 2 FC





Mirada Medium Outdoor LED Area Light

PHOTOMETRICS (CONT)

MRM-LED-30L-SIL-5W-40-70CRI


LUMINAIRE DATA

Type 5W Distribution	
Description	4000 Kelvin, 70 CRI
Delivered Lumens	31,267
Watts	232
Efficacy	135
IES Type	Type VS - Short
BUG Rating	B5-U0-G3

Zonal Lumen Summary

Zone	Lumens	%Luminaire
Low (0-30)°	3138	10%
Medium (30-60)°	13193	42%
High (60-80)°	14641	47%
Very High (80-90)°	296	1%
Uplight (90-180)°	0	0%
Total Flux	31267	100%


ISO FOOTCANDLE

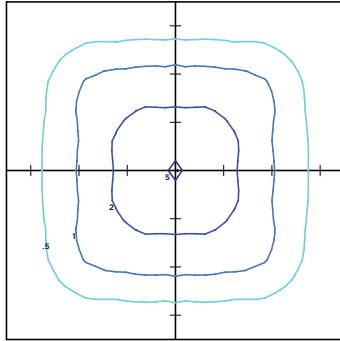

25' Mounting Height/ 25' Grid Spacing

■ 5 FC ■ 2 FC ■ 1 FC ■ 0.5 FC

POLAR CURVE

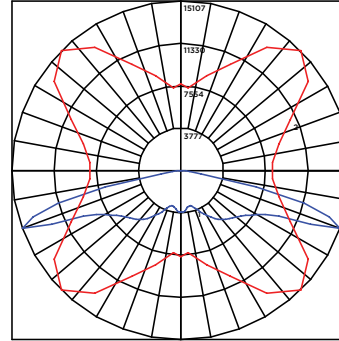

MRM-LED-30L-SIL-FTA-40-70CRI


LUMINAIRE DATA

Type FTA Distribution	
Description	4000 Kelvin, 70 CRI
Delivered Lumens	32,566
Watts	232
Efficacy	140
IES Type	Type VS - Short
BUG Rating	B4-U0-G3

Zonal Lumen Summary

Zone	Lumens	%Luminaire
Low (0-30)°	6986	21%
Medium (30-60)°	19172	59%
High (60-80)°	5875	18%
Very High (80-90)°	534	2%
Uplight (90-180)°	0	0%
Total Flux	32566	100%


ISO FOOTCANDLE

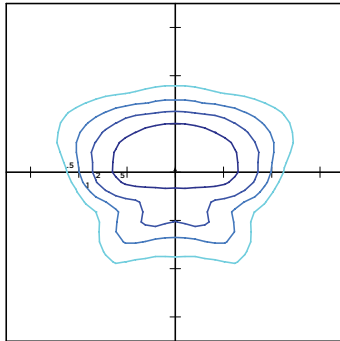

25' Mounting Height/ 25' Grid Spacing

■ 5 FC ■ 2 FC ■ 1 FC ■ 0.5 FC

POLAR CURVE

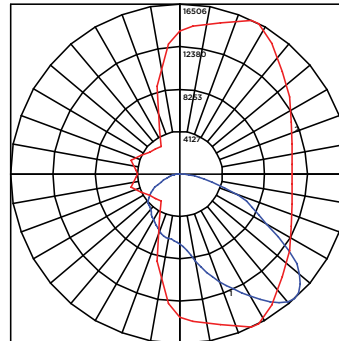

MRM-LED-30L-SIL-AM-40-70CRI


LUMINAIRE DATA

Type AM Distribution	
Description	4000 Kelvin, 70 CRI
Delivered Lumens	32,960
Watts	232
Efficacy	142
IES Type	Type III - Very Short
BUG Rating	B3-U0-G3

Zonal Lumen Summary

Zone	Lumens	%Luminaire
Low (0-30)°	6363	9%
Medium (30-60)°	22026	43%
High (60-80)°	4192	48%
Very High (80-90)°	379	1%
Uplight (90-180)°	0	0%
Total Flux	32960	100%


ISO FOOTCANDLE

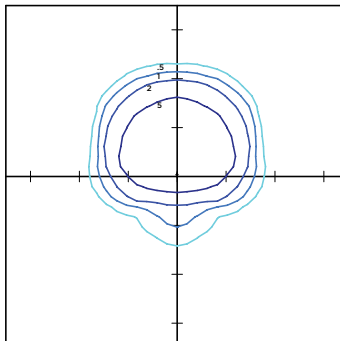

25' Mounting Height/ 25' Grid Spacing

■ 5 FC ■ 2 FC ■ 1 FC ■ 0.5 FC

POLAR CURVE

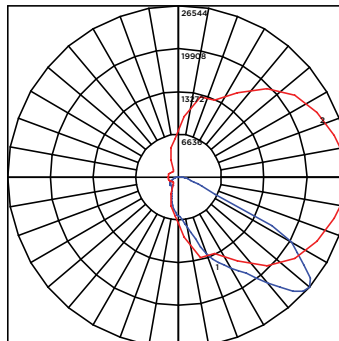




Mirada Medium Outdoor LED Area Light

[Back to Quick Links](#)

PRODUCT DIMENSIONS

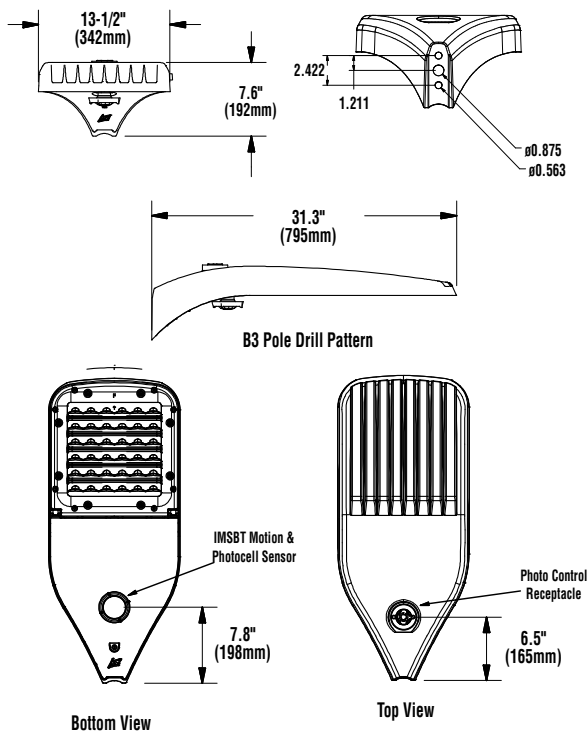

LUMINAIRE EPA CHART - MRM						
Tilt Degree		0°	30°	45°	Tilt Degree	
Single		0.5	1.5	1.9	T90°	
D180°		1.0	1.5	1.9	TN120°	
D90°		0.8	1.9	2.3	Q90°	
					0°	30° 45°
					1.0	2.5 2.8
					1.0	3.3 3.9
					1.0	2.5 2.8

CONTROLS

AirLink Wireless Lighting Controller

The AirLink integrated controller is a California Title 24 compliant lighting controller that provides real-time light monitoring and control with utility-grade power monitoring. It includes a 24V sensor input and power supply to connect a sensor into the outdoor AirLink wireless lighting system. The wireless integrated controller is compatible with this fixture.

Click the link below to learn more details about AirLink.

<https://www.lsicorp.com/wp-content/uploads/documents/products/airlink-outdoor-specsheet.pdf>

Integral Bluetooth™ Motion and Photocell Sensor (IMSBT)

Slim low profile sensor provides multi-level control based on motion and/or daylight. Sensor controls 0-10 VDC LED drivers and is rated for cold and wet locations (-30° C to 70° C). Two unique PIR lenses are available and used based on fixture mounting height. All control parameters are adjustable via an iOS or Android App capable of storing and transmitting sensor profiles.

Click the link below to learn more details about IMSBT.

<https://www.lsicorp.com/wp-content/uploads/documents/products/imsbt-specsheet.pdf>

AirLink Blue

Wireless Bluetooth Mesh Outdoor Lighting Control System that provides energy savings, code compliance and enhanced safety/security for parking lots and parking garages. Three key components; Bluetooth wireless radio/sensor controller, Time Keeper and an iOS App. Capable of grouping multiple fixtures and sensors as well as scheduling time-based events by zone. Radio/Sensor Controller is factory integrated into Area/Site, Wall Mounted, Parking Garage and Canopy luminaires.

Click the link below to learn more details about AirLink Blue.

<https://www.lsicorp.com/product/airlink-blue/>





Mirada Medium Outdoor LED Area Light

POLES & BRACKETS

LSI offers a full line of poles and mounting accessories to complete your lighting assembly. Aluminum and steel in both square and round shafts. In addition, LSI offers round tapered, fluted and hinge based poles. Designed and engineered for durability and protected with our oven baked DuraGrip Protection System. Also available with our DuraGrip+ Protection system for unmatched corrosion resistance and an extended warranty. American made in our Ohio facility with industry leading lead times.

Click the link below to learn more details about poles & brackets.

<https://www.lsicorp.com/products/poles-brackets/>



BKA UMB CLR

The 3G rated UMB allows for seamless integration of LSI luminaires onto existing/ retrofit or new construction poles. The UMB was designed for square or round (tapered or straight) poles with two mounting hole spacings between 3.5" - 5".



BKA ASF CLR

The adjustable Slip Fitter is a 3G rated rugged die cast aluminum adapter to mount LSI luminaires onto a 2" iron pipe, 2 3/8 OD tenon. The Adjustable Slip Fitter can be rotated 180° allowing for tilting LSI luminaires up to 45° and 90° when using a vertical tenon.



BKS PQM15 CLR

The Pole Quick Mount Bracket allows for preset 15° up tilt of LSI luminaires for greater throw of light and increased vertical illumination as well as fast installation onto poles with LSI's 3" or 5" bolt pattern.



BKS PQMH CLR


The Pole Quick Mount Bracket allows for lightning fast installation of LSI luminaires onto existing and new construction poles with LSI's B3 or B5 standard pole bolt patterns.



Square Pole
14'-39'



Round Pole
10'-30'

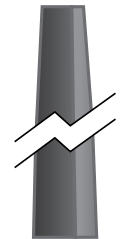

Tapered Pole
20'-39'



Outdoor Lighting

Traditional LED



Subject to variance from manufacturer. Contact us for region-specific details.

Illuminate pathways and residential communities with the energy-efficient Traditional LED. This Colonial lantern-style fixture will add style and charm to any neighborhood or park.

LED (Light Emitting Diode)	50 watts
--------------------------------------	----------

Mounting height	12'
------------------------	-----

Colors	Black Green
---------------	----------------

Poles	Style A, B, C, D, E, F
--------------	------------------------

For additional information, visit us at duke-energy.com/OutdoorLighting or call us toll free: 800.653.5307




BUILDING A SMARTER ENERGY FUTURESM

Outdoor Lighting

Traditional LED

- Light source: LED (white)
- Wattage: 50
- Lumens: 4,500
- Light pattern: IESNA Type III (oval)
- IESNA cutoff classification: Cutoff
- Color temperature: 4,000K
- Warm-up and restrike time: Instant on (no warm-up or restrike time)

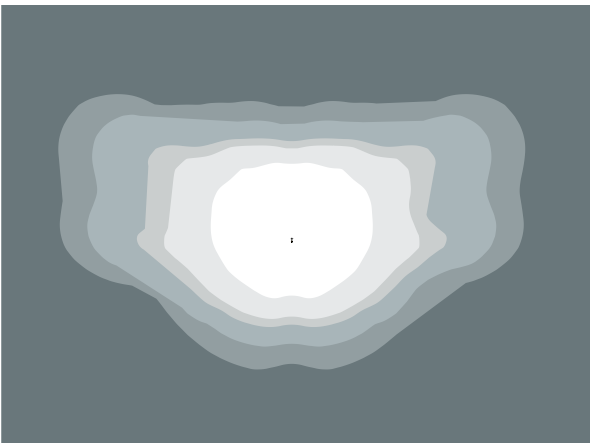

light distribution pattern

Pole available:

Type	Mounting height	Color
Aluminum	12'	Black Green

Features

- Little or no upfront capital cost
- Design services by lighting professionals included
- Maintenance included
- Electricity included
- Warranty included
- One low monthly cost on your electric bill
- Turnkey operation
- Backed by over 100 years of experience

Benefits

- Frees up capital for other projects
- Meets industry standards and lighting ordinances
- Eliminates high and unexpected repair bills
- Less expensive than metered service
- Worry-free
- Convenience and savings for you
- Provides hassle-free installation and service
- A name you can trust today ... and tomorrow



WEDGE1 LED

Architectural Wall Sconce



Catalog
Number


Notes

Type

Hit the Tab key or mouse over the page to see all interactive elements.

Specifications

Depth (D1): 5.5"
Depth (D2): 1.5"
Height: 8"
Width: 9"
Weight: 9 lbs
 (without options)

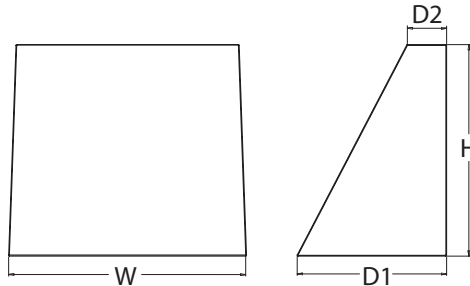

Introduction

The WEDGE1 LED family is designed to meet specifier's every wall-mounted lighting need in a widely accepted shape that blends with any architecture. The clean rectilinear design comes in four sizes with lumen packages ranging from 1,200 to 25,000 lumens, providing true site-wide solution.

WEDGE1 delivers up to 2,000 lumens with a soft, non-pixelated light source, creating a visually comfortable environment. The compact size of WEDGE1, with its integrated emergency battery backup option, makes it an ideal over-the-door wall-mounted lighting solution.

WEDGE LED Family Overview

Luminaire	Standard EM, 0°C	Cold EM, -20°C	Sensor	Lumens (4000K)					
				P1	P2	P3	P4	P5	P6
WEDGE1 LED	4W	--	--	1,200	2,000	--	--	--	--
WEDGE2 LED	10W	18W	Standalone / nLight	1,200	2,000	3,000	4,500	6,000	--
WEDGE3 LED	15W	18W	Standalone / nLight	7,500	8,500	10,000	12,000	--	--
WEDGE4 LED	--	--	Standalone / nLight	12,000	16,000	18,000	20,000	22,000	25,000

Ordering Information

EXAMPLE: WEDGE1 LED P2 40K 80CRI VF MVOLT SRM PE DDBXD

Series	Package	Color Temperature	CRI	Distribution	Voltage	Mounting
WEDGE1 LED	P1	27K 2700K	80CRI	VF Visual comfort forward throw	MVOLT 347 ²	Shipped included SRM Surface mounting bracket ICW Indirect Canopy/Ceiling Washer bracket (dry/damp locations only) ⁵ Shipped separately AWS 3/8inch Architectural wall spacer PBBW Surface-mounted back box (top, left, right conduit entry)
	P2	30K 3000K	90CRI	VW Visual comfort wide		
		35K 3500K				
		40K 4000K				
		50K ¹ 5000K				

Options	Finish
E4WH ³ Emergency battery backup, Certified in CA Title 20 MAEDBS (4W, 0°C min)	DDBXD Dark bronze
PE ⁴ Photocell, Button Type	DBLXD Black
DS Dual switching (comes with 2 drivers and 2 light engines; see page 3 for details)	DNAXD Natural aluminum
DMG 0-10V dimming wires pulled outside fixture (for use with an external control, ordered separately)	DWHXD White
BCE Bottom conduit entry for back box (PBBW). Total of 4 entry points.	DSSXD Sandstone
	DDBTXD Textured dark bronze
	DBLTXD Textured black
	DNATXD Textured natural aluminum
	DWHGXD Textured white
	DSSTXD Textured sandstone

Accessories

Ordered and shipped separately.

WEDGEAWS DDBXD U WEDGE 3/8inch Architectural Wall Spacer (specify finish)
 WEDGE1PBBW DDBXD U WEDGE1 surface-mounted back box (specify finish)

NOTES

- 50K not available in 90CRI.
- 347V not available with E4WH, DS or PE.
- E4WH not available with PE or DS.
- PE not available with DS.
- Not qualified for DLC. Not available with E4WH.



COMMERCIAL OUTDOOR

One Lithonia Way • Conyers, Georgia 30012 • Phone: 1-800-705-SERV (7378) • www.lithonia.com
 © 2019-2020 Acuity Brands Lighting, Inc. All rights reserved.

WEDGE1 LED
 Rev. 11/16/20

Performance Data

Lumen Output

Lumen values are from photometric tests performed in accordance with IESNA LM-79-08. Data is considered to be representative of the configurations shown, within the tolerances allowed by Lighting Facts. Contact factory for performance data on any configurations not shown here.

Performance Package	System Watts	Dist. Type	27K (2700K, 80 CRI)					30K (3000K, 80 CRI)					35K (3500K, 80 CRI)					40K (4000K, 80 CRI)					50K (5000K, 80 CRI)				
			Lumens	LPW	B	U	G	Lumens	LPW	B	U	G	Lumens	LPW	B	U	G	Lumens	LPW	B	U	G	Lumens	LPW	B	U	G
P1	10W	VF	1,120	112	0	0	0	1,161	116	0	0	0	1,194	119	0	0	0	1,227	123	0	0	0	1,235	123	0	0	0
		VW	1,122	112	0	0	0	1,163	116	0	0	0	1,196	120	0	0	0	1,229	123	0	0	0	1,237	124	0	0	0
P2	15W	VF	1,806	120	1	0	0	1,872	125	1	0	0	1,925	128	1	0	0	1,978	132	1	0	0	1,992	133	1	0	0
		VW	1,809	120	1	0	0	1,876	125	1	0	0	1,929	128	1	0	0	1,982	132	1	0	0	1,996	133	1	0	0

Electrical Load

Performance Package	System Watts	Current (A)				
		120V	208V	240V	277V	347V
P1	10W	0.082	0.049	0.043	0.038	--
	13W	--	--	--	--	0.046
P2	15W	0.132	0.081	0.072	0.064	--
	18W	--	--	--	--	0.056

Lumen Multiplier for 90CRI

CCT	Multiplier
27K	0.845
30K	0.867
35K	0.845
40K	0.885
50K	0.898

Lumen Output in Emergency Mode (4000K, 80 CRI)

Option	Dist. Type	Lumens
E4WH	VF	646
	VW	647

Lumen Ambient Temperature (LAT) Multipliers

Use these factors to determine relative lumen output for average ambient temperatures from 0-40°C (32-104°F).

Ambient		Lumen Multiplier
0°C	32°F	1.03
10°C	50°F	1.02
20°C	68°F	1.01
25°C	77°F	1.00
30°C	86°F	0.99
40°C	104°F	0.98

Projected LED Lumen Maintenance

Data references the extrapolated performance projections for the platforms noted in a 25°C ambient, based on 10,000 hours of LED testing (tested per IESNA LM-80-08 and projected per IESNA TM-21-11).

To calculate LLF, use the lumen maintenance factor that corresponds to the desired number of operating hours below. For other lumen maintenance values, contact factory.


Operating Hours	0	25,000	50,000	100,000
Lumen Maintenance Factor	1.0	>0.96	>0.95	>0.91




Photometric Diagrams

To see complete photometric reports or download .ies files for this product, visit the Lithonia Lighting WDGE LED homepage.
Tested in accordance with IESNA LM-79 and LM-80 standards.

LEGEND

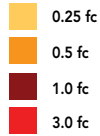

MH = 8ft
Grid = 8ft x 8ft

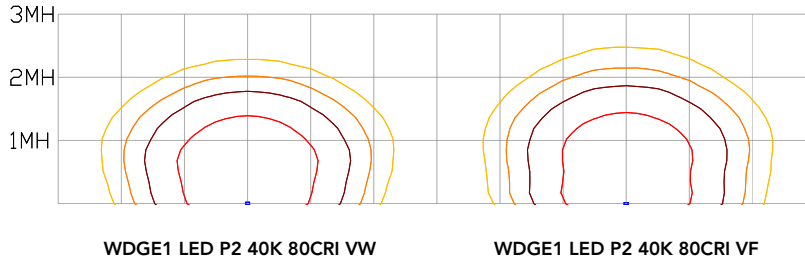


Emergency Egress Options

Emergency Battery Backup

The emergency battery backup is integral to the luminaire — no external housing required! This design provides reliable emergency operation while maintaining the aesthetics of the product. All emergency battery backup configurations include an independent secondary driver with an integral relay to immediately detect loss of normal power and automatically energize the luminaire. The emergency battery will power the luminaire for a minimum duration of 90 minutes (maximum duration of three hours) from the time normal power is lost and maintain a minimum of 60% of the light output at the end of 90 minutes.

Applicable codes: NFPA 70/NEC – section 700.16, NFPA 101 Life Safety Code Section 7.9


The example below shows illuminance of 1 fc average and 0.1 fc minimum in emergency mode with E4WH and VF distribution.

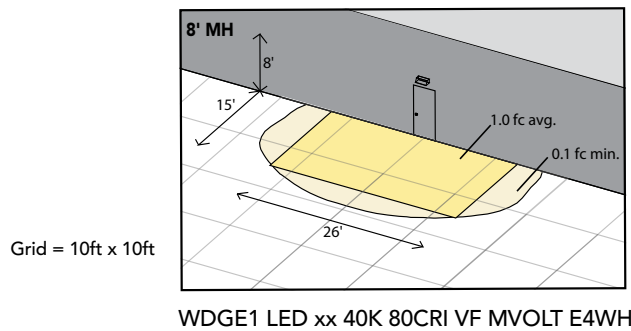

Dual Switching (DS) Option

The dual switching option offers operational redundancy that certain codes require. With this option the luminaire comes integrated with two drivers and two light engines. These work completely independent to each other so that a failure of any individual component does not cause the whole luminaire to go dark. This option is typically used with a back generator or inverter providing emergency power.

Applicable codes: NFPA 70/NEC – section 700.16, NFPA 101 Life Safety Code Section 7.9

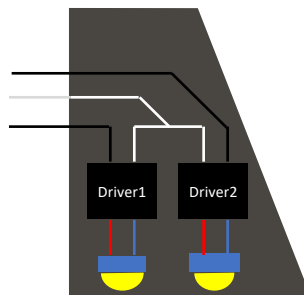



E4WH – 4W Emergency Battery Backup

D = 5.5"

H = 8"

W = 9"



PBBW – Surface-Mounted Back Box

D = 1.75"

H = 8"

W = 9"



AWS – 3/8inch Architectural Wall Spacer

D = 0.38"

H = 4.4"

W = 7.5"

FEATURES & SPECIFICATIONS

INTENDED USE

Common architectural look, with clean rectilinear shape, of the WDGE LED was designed to blend with any type of construction, whether it be tilt-up, frame or brick. Applications include commercial offices, warehouses, hospitals, schools, malls, restaurants, and other commercial buildings.

CONSTRUCTION

The single-piece die-cast aluminum housing integrates secondary heat sinks to optimize thermal transfer from the internal light engine heat sinks and promote long life. The driver is mounted in direct contact with the casting for a low operating temperature and long life. The die-cast door frame is fully gasketed with a one-piece solid silicone gasket to keep out moisture and dust, providing an IP66 rating for the luminaire.

FINISH

Exterior painted parts are protected by a zinc-infused Super Durable TGIC thermoset powder coat finish that provides superior resistance to corrosion and weathering. A tightly controlled multi-stage process ensures a 3 mils thickness for a finish that can withstand extreme climate changes without cracking or peeling. Standard Super Durable colors include dark bronze, black, natural aluminum, sandstone and white. Available in textured and non-textured finishes.

OPTICS

Well crafted reflector optics allow the light engine to be recessed within the luminaire, providing visual comfort, superior distribution, uniformity, and spacing in wall-mount applications. The WDGE LED has zero uplight and qualifies as a Nighttime Friendly™ product, meaning it is consistent with the LEED® and Green Globes™ criteria for eliminating wasteful uplight.

ELECTRICAL

Light engine consists of high-efficacy LEDs mounted to metal-core circuit boards to maximize heat dissipation and promote long life (up to L91/100,000 hours at 25°C). The electronic driver has a power factor of >90%, THD <20%. Luminaire comes with built in 6kV surge protection, which meets a minimum Category C low exposure (per ANSI/IEEE C62.41.2).

INSTALLATION

A universal mounting plate with integral mounting support arms allows the fixture to hinge down for easy access while making wiring connections. The 3/8" Architectural Wall Spacer (AWS) can be used to create a floating appearance or to accommodate small imperfections in the wall surface. The ICW option can be used to mount the luminaire inverted for indirect lighting in dry and damp locations. Design can withstand up to a 1.5 G vibration load rating per ANSI C136.31.

LISTINGS

CSA certified to U.S. and Canadian standards. Luminaire is IP66 rated. PIR options are rated for wet location. Rated for -40°C minimum ambient. DesignLights Consortium® (DLC) Premium qualified product and DLC qualified product. Not all versions of this product may be DLC Premium qualified or DLC qualified. Please check the DLC Qualified Products List at www.designlights.org/QPL to confirm which versions are qualified. International Dark-Sky Association (IDA) Fixture Seal of Approval (FSA) is available for all products on this page utilizing 2700K and 3000K color temperature only and SRM mounting only.

WARRANTY

5-year limited warranty. Complete warranty terms located at: www.acuitybrands.com/support/warranty/terms-and-conditions

Note: Actual performance may differ as a result of end-user environment and application. All values are design or typical values, measured under laboratory conditions at 25 °C. Specifications subject to change without notice.

TRAFFIC IMPACT AND ACCESS STUDY

PROPOSED APARTMENT COMPLEX- RILEY AT OVERBROOK GREENVILLE, SOUTH CAROLINA

Prepared for:

**Thomas & Hutton
Columbia, SC**

**Submitted
December 2021**

Prepared by:



EPC, LLC
1144 Woodtrail Drive
Gaston, SC 29053



EPC, LLC
1144 Woodtrail Drive
Gaston, SC 29053

December 8, 2021

Mr. Mark DeSouza
Thomas & Hutton
1501 Main St, Suite 760
Columbia, SC 29201

Email: desouza.m@tandh.com
Cell: 678 863 0549

**RE: Traffic Impact and Access Study
Riley at Overbrook- Lowndes Hill Road
Greenville, SC**

Dear Mr. DeSouza:

As requested, Encroachment Permit Clearinghouse (EPC) has completed an assessment of the traffic impacts associated with the development of a new residential apartment complex to be located on the south side of Lowndes Hill Road in Greenville, SC. The following provides a summary of this study's findings.

PROJECT DESCRIPTION

The project site is generally located between I 385 and Lowndes Hill Road in Greenville, SC. The site is comprised of a single parcel (TMS #195-1-2.1) and totals 5.9-acres, and is sporadically wooded. As planned, 88 multi-family apartment units are proposed which will be provided a single access to/from Lowndes Hill Road. The access as proposed is provided via the existing right-of-way of the prior Woodlark Street (now closed) which allows this parcel to access Lowndes Hill Road.

As scheduled, this development is planned to be constructed and occupied by 2024. **Figure 1** depicts the site location in relation to the regional roadway system. **Figure 2** depicts the proposed development plan.

EXISTING CONDITIONS

A comprehensive field inventory of the project study area was conducted in early December 2021 while schools were in session. The field inventory included a collection of geometric data, traffic volumes and traffic control within the study area. The following sections detail the current traffic conditions and include a description of roadways/intersections serving the site and traffic flow in close proximity to the project.

Study Area Intersection

As identified by City of Greenville staff, the intersection of Lowndes Hill Road at Arbutus Trail has been required to be analyzed in order to determine project impact on the surrounding roadway network as well as review the possible need for turning lanes as the future access.

Figure 3 illustrates the existing geometrics and traffic control for the study area intersections and surrounding roadways.

Traffic Volumes

In order to determine the existing traffic volume flow patterns within the study area, manual turning movement counts were performed. Weekday morning (7:00-9:00 AM) and evening (4:00-6:00 PM) peak period turning movement specific counts were conducted for the above referenced intersection.

Summarized count sheets for the study area intersection are included in the Appendix of this report. **Figure 4** graphically depicts the respective 2021 Existing AM and PM peak-hour traffic volumes at the study area intersections to be used for analytical purposes.

FUTURE CONDITIONS

Traffic analyses for future conditions have been conducted for two separate scenarios: first, 2024 No-Build conditions, which include an annual normal growth in traffic, all pertinent background development traffic, and any pertinent planned roadway/intersection improvements; and secondly, 2024 Build conditions, which account for all No-Build conditions PLUS traffic generated by the proposed development.

Future No-Build Traffic Conditions

Background Development/Planned Roadway Improvements

Based on discussions with City staff, there are no planned background developments planned within the immediate area of the site nor are there any scheduled roadway improvements in the study area prior to the development year of this project.

Annual Growth Rate

Based on SCDOT permanent count station data, one count station exists directly at the site access at the old intersection of Woodlark Street, #23-0326. Reviewing this data reflects an actual decrease in daily traffic volumes between the three-year period of 2018 and 2020. Based on this and to maintain a conservative analyses framework, a 2-percent annual growth has been assumed and used for purposes of this report.

The anticipated 2024 No-Build AM and PM peak-hour traffic volumes, which reflect the annual 2-percent annual growth rate are shown in **Figure 5**.

Site-Generated Traffic

Traffic volumes expected to be generated by the proposed project were forecasted using the Tenth Edition of the ITE *Trip Generation* manual, as published by the Institute of Transportation Engineers. As planned, 88 apartment/multi-family units are being planned. **Table 1** depicts the anticipated site-generated traffic.

Table 1
TRIP GENERATION SUMMARY¹
Riley at Overbrook Apartments

Time Period	88 Multi-Family Units
Weekday Daily	644
AM Peak-Hour	
Enter	9
<u>Exit</u>	<u>33</u>
Total	42
PM Peak-Hour	
Enter	33
<u>Exit</u>	<u>20</u>
Total	53

1. ITE *TRIP GENERATION* 10th Ed. LUC 220.

As shown, the proposed development can be expected to generate 644 two-way daily trips of which a total of 42 trips (9 entering and 33 exiting) are expected during the AM peak-hour. During the PM peak-hour, a total of 53 trips (33 entering, 20 exiting) are expected.

Distribution Pattern

The directional distribution of site-generated traffic on the study area roadways has been based on an evaluation of existing travel patterns in the study area. As expected, a majority of the site-generated traffic can be expected to orient towards I 385 which can be accessed via adjacent interchanges to both the east and west. Also considered as part of the attractions are the schools directly to the north of the project site along Lowndes Avenue which can be accessed via Arbutus Trail. The anticipated pattern is shown in **Table 2**. This distribution pattern has been applied to the site-generated traffic volumes from Table 1 to develop the site-generated specific volumes for the study area intersections illustrated in **Figure 6**.

Table 2
TRIP DISTRIBUTION PATTERN
Riley at Overbrook Apartments

Roadways	Direction To/From	Percent of Trips Enter/Exit
Lowndes Hill Road	East	50
	West	40
Arbutus Trail	North	10
	Total	100

Note: Based on the existing traffic patterns during both peak hours

Future Build Traffic Conditions

The site-generated traffic, as depicted in Figure 6 has been added to the respective 2024 No-Build traffic volumes shown in Figure 5. This results in the peak-hour 2024 Build traffic volumes, which are graphically depicted in **Figure 7**. These volumes were used as the basis to determine potential improvement measures necessary to mitigate traffic impacts caused by the project.

TRAFFIC OPERATIONS

Analysis Methodology

A primary result of capacity analysis is the assignment of Level-of-Service (LOS) to traffic facilities under various traffic flow conditions. The concept of Level-of-Service is defined as a qualitative measure describing operational conditions within a traffic stream and their perception by motorists and/or passengers. A Level-of-Service designation provides an index to the quality of traffic flow in terms of such factors as speed, travel time, freedom to maneuver, traffic interruptions, comfort, convenience, and safety.

Six Levels-of-Service are defined for each type of facility (signalized and unsignalized intersections). They are given letter designations from A to F, with LOS A representing the best operating conditions and LOS F the worst.

Since the Level-of-Service of a traffic facility is a function of the traffic flows placed upon it, such a facility may operate at a wide range of Levels-of-Service depending on the time of day, day of week, or period of a year.

Analysis Results

As part of this TIAS, capacity analyses have been performed at the study area intersections under both Existing and Future (No-Build & Build) conditions. The results of these analyses are summarized in **Table 3**.

Table 3
LEVEL-OF-SERVICE SUMMARY¹
Riley at Overbrook Apartments

<u>Unsignalized Intersections</u>	<u>Time</u>	<u>2021 EXISTING</u>		<u>2024 NO-BUILD</u>		<u>2024 BUILD</u>	
	<u>Period</u>	<u>Delay²</u>	<u>LOS³</u>	<u>Delay</u>	<u>LOS</u>	<u>Delay</u>	<u>LOS</u>
Lowndes Hill Road at	AM	10.4	B	10.5	B	10.7	B
Arbutus Trail	PM	10.3	B	10.5	B	10.6	B
Woodlark St Alignment/Site	AM	To be Constructed by Development				9.7	A
Access	PM					9.8	A

1. Calculations completed using the HCM 6th Ed methodology.

2. Delay in seconds-per-vehicle.

3. LOS = Level-of-Service.

GENERAL NOTES:

1. For unsignalized intersections, delay is representative of the worst approach.

As shown in Table 3, under Existing, future 2024 No-Build and future 2024 Build conditions, the unsignalized study area intersection of Lowndes Hill Road at Arbutus Trail operates at LOS B during both peak hours.

Operations for the Woodlark Street/site access indicate a LOS A during both the AM and PM peak-hours assuming the geometry and traffic control presented in the following section.

MITIGATION

The final phase of the analysis process is to identify mitigating measures which may either minimize the impact of the project on the transportation system or tend to alleviate poor service levels not caused by the project. The following describes measures necessary to mitigate the project's impact.

Woodlark Street Access

The Woodlark Street right-of-way (approx. location of existing graveled access) is located approximately 55-feet west of Arbutus Trail. The following geometrics are recommended for this approach:

- ***Northbound (Woodlark Street/Access) Approach:*** Construct site access to provide a two-lane approach with one lane entering and one lane exiting designated as a shared left/right-turn lane;
- ***Eastbound (Lowndes Hill Road) Approach*** Based on projected peak-hour volumes, a right-turn lane entering is not required at this location based on *Fig. 9.5-A of the SCDOT Design Manual*;
- ***Westbound (Lowndes Hill Road) Approach:*** Based on projected peak-hour volumes, a left-turn lane is not required at this location based on *Fig. 9.5-G of the SCDOT Design Manual*;
- ***Throat Length:*** The recommended throat length between Lowndes Hill Road and the first internal intersection is suggested at a minimum of 100-feet based on the projected turning volumes during the AM peak-hour; and
- ***Traffic Control:*** Place intersection under STOP sign control where traffic approaching Lowndes Hill Road must stop prior to entering the intersection.

Note: The separation of 55-feet between Woodlark Street and Arbutus Trail does not meet the SCDOT standard of separation as indicated by *Figure 3-7 of the ARMs Manual* (recommends 160-ft for a 30-mph roadway).

Sight Distance Considerations

The access drive intersection should be designed/constructed to meet current applicable SCDOT standards and/or guidelines in terms of sight distance. It is assumed that this will be the responsibility of the project's civil engineer and will be depicted by the site plan/submittal information. As recommended by *Table 7-12 of the SCDOT ARMs*, at 30 mph a sight distance of 335-feet is recommended.

Off-Site Study Area Intersection

As shown in Table 3, the unsignalized off-site study area intersection of Lowndes Hill Road at Arbutus Trail operates at a LOS B for all conditions during both peak hours. Based on this, no improvements are suggested for this intersection at this time.

SUMMARY

EPC has completed a Traffic Impact and Access Study relative to the Riley at Overbrook apartment project which is located on the south side of Lowndes Hill in Greenville, SC. This property is planned to be developed/occupied by 2024 as an 88-unit complex with access to/from Woodlark Street which in turn provides access to Lowndes Hill Road.

Detailed analyses have been conducted for the adjacent off-site intersection of Lowndes Hill Road at Arbutus Trail as well as the site access drive to Lowndes Hill Road. These analyses indicated that each of these intersections will operate at good service levels during both peak hours under the future Build condition.

Recommendations have been made for the proposed approach of Woodlark Street/site access to Lowndes Hill Road including roadway cross-section of the new approach and sight distance recommendations.

If you have any questions, please contact me at 803 361 3265.



Todd E. Salvagin
EPC, LLC



Attachments




NOT TO SCALE

Figure 1
SITE LOCATION MAP
Riley at Overbrook Apartments
City of Greenville, SC



EPC, LLC

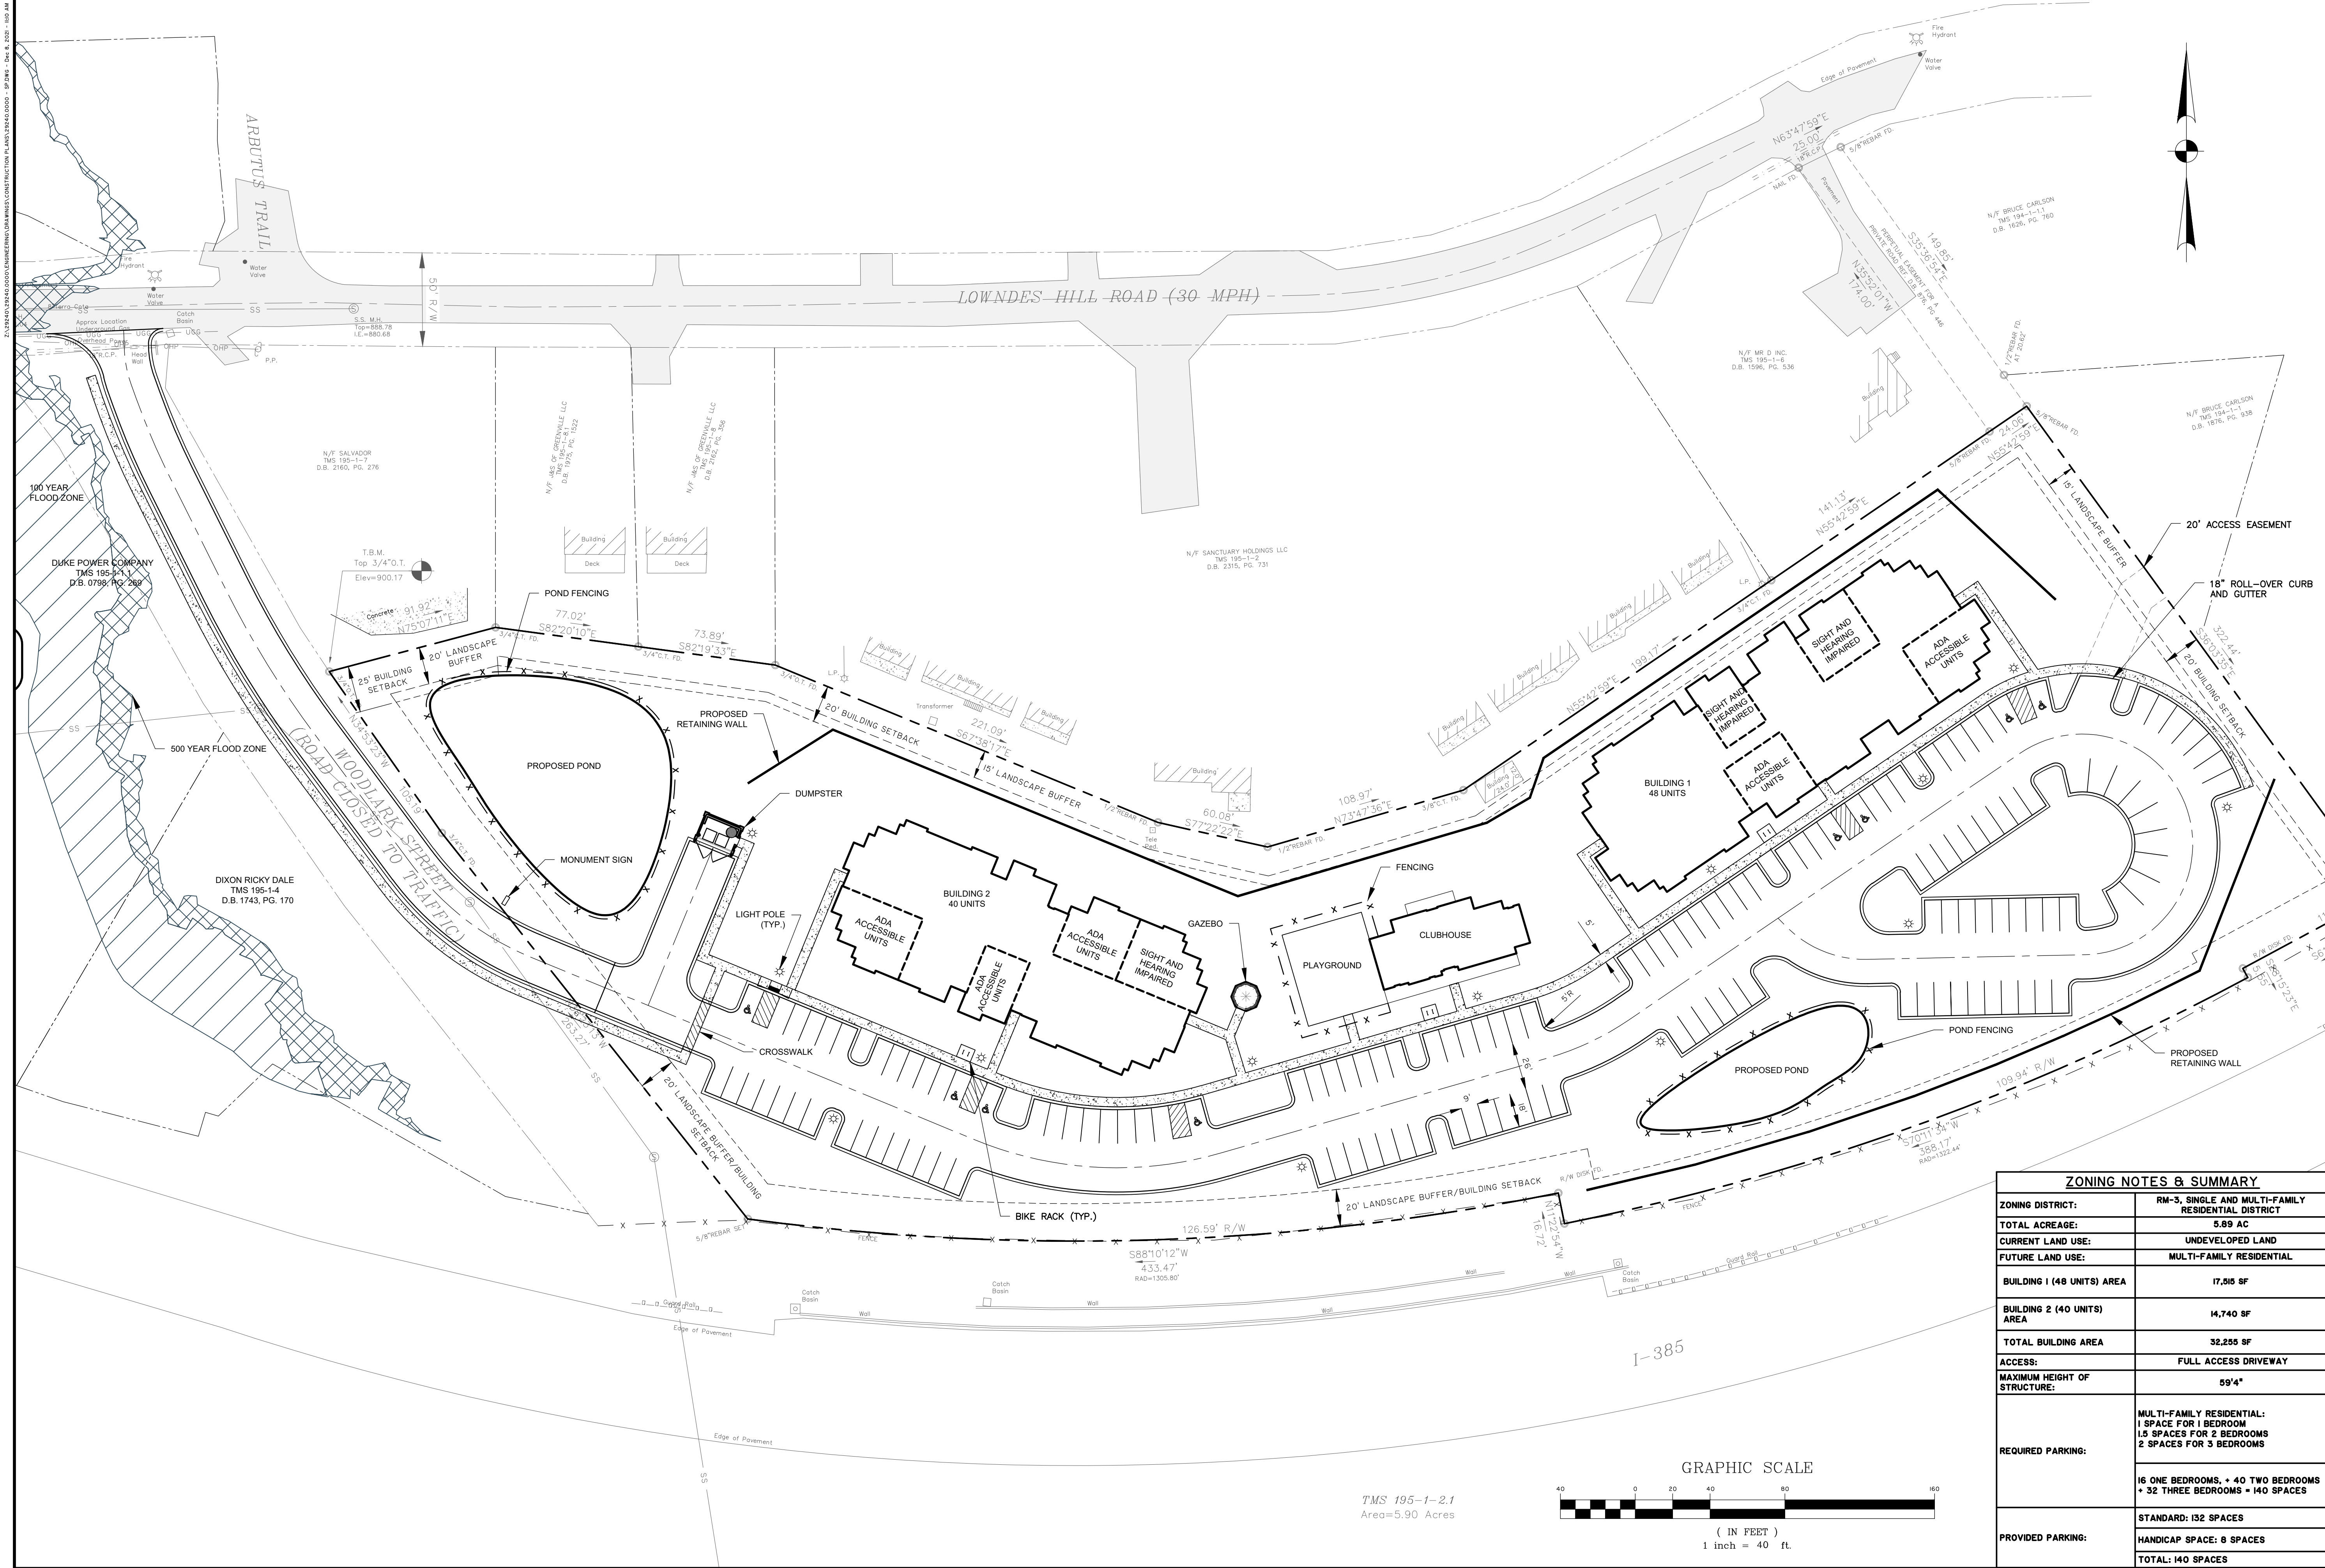

ZONING NOTES & SUMMARY	
ZONING DISTRICT:	RM-3, SINGLE AND MULTI-FAMILY RESIDENTIAL DISTRICT
TOTAL ACREAGE:	5.89 AC
CURRENT LAND USE:	UNDEVELOPED LAND
FUTURE LAND USE:	MULTI-FAMILY RESIDENTIAL
BUILDING 1 (48 UNITS) AREA	17,815 SF
BUILDING 2 (40 UNITS) AREA	14,740 SF
TOTAL BUILDING AREA	32,255 SF
ACCESS:	FULL ACCESS DRIVEWAY
MAXIMUM HEIGHT OF STRUCTURE:	59'4"
REQUIRED PARKING:	MULTI-FAMILY RESIDENTIAL: 1 SPACE FOR 1 BEDROOM 1.5 SPACES FOR 2 BEDROOMS 2 SPACES FOR 3 BEDROOMS 16 ONE BEDROOMS, + 40 TWO BEDROOMS + 32 THREE BEDROOMS = 140 SPACES
PROVIDED PARKING:	STANDARD: 132 SPACES HANDICAP SPACE: 8 SPACES TOTAL: 140 SPACES

NOT FOR CONSTRUCTION

NO.	REVISIONS	BY	DATE

SCHAUMBER DEVELOPMENT, LLC
CITY OF GREENVILLE, SC

RILEY AT OVERBROOK

SITE PLAN

JOB NO: J-29240.0000
DATE: 12/06/2021
DRAWN: BMC
DESIGNED: CGW
REVIEWED: MGD
APPROVED: MGD
SCALE: 1" = 40'

C1.1

T:\29240\29240.0000\DRAWINGS\GRAPHICS\CONSTRUCTION\PLAN\29240.0000 - SITE PLAN - DATE 12/06/2021 - 11:02 AM

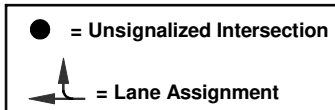
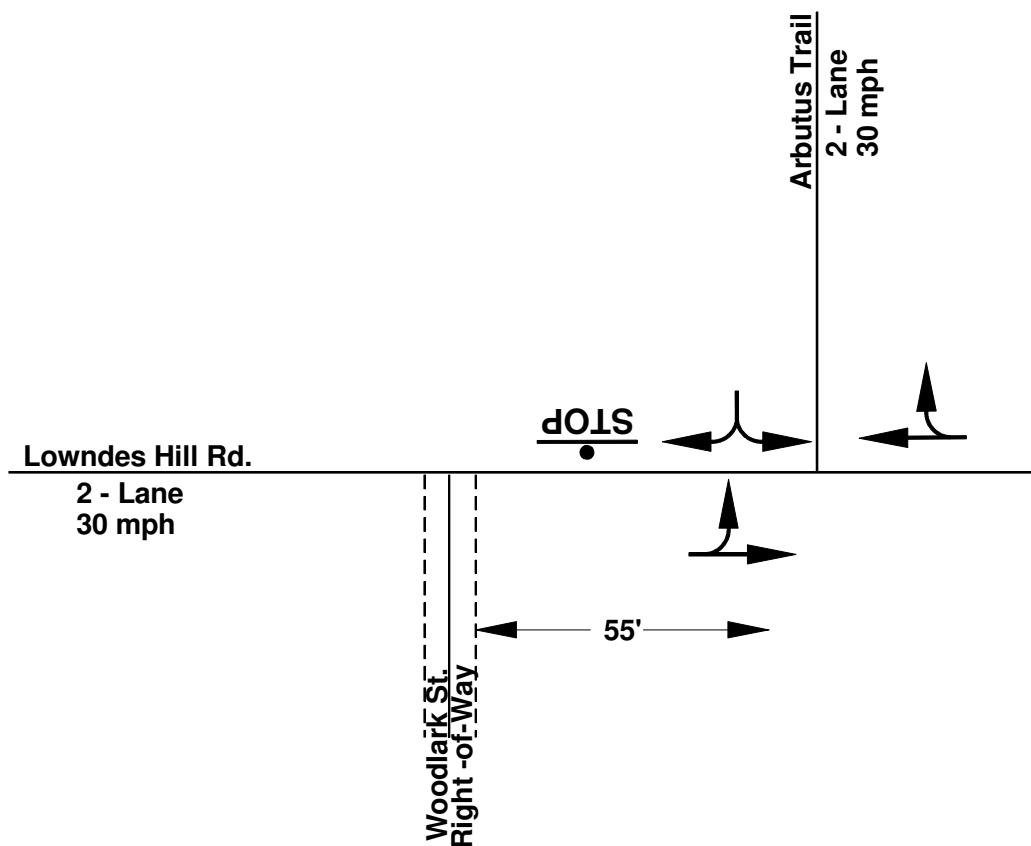
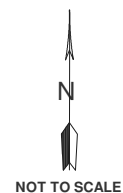


Figure 3
EXISTING GEOMETRICS & TRAFFIC CONTROL
Riley at Overbrook Apartments
Greenville, S.C.

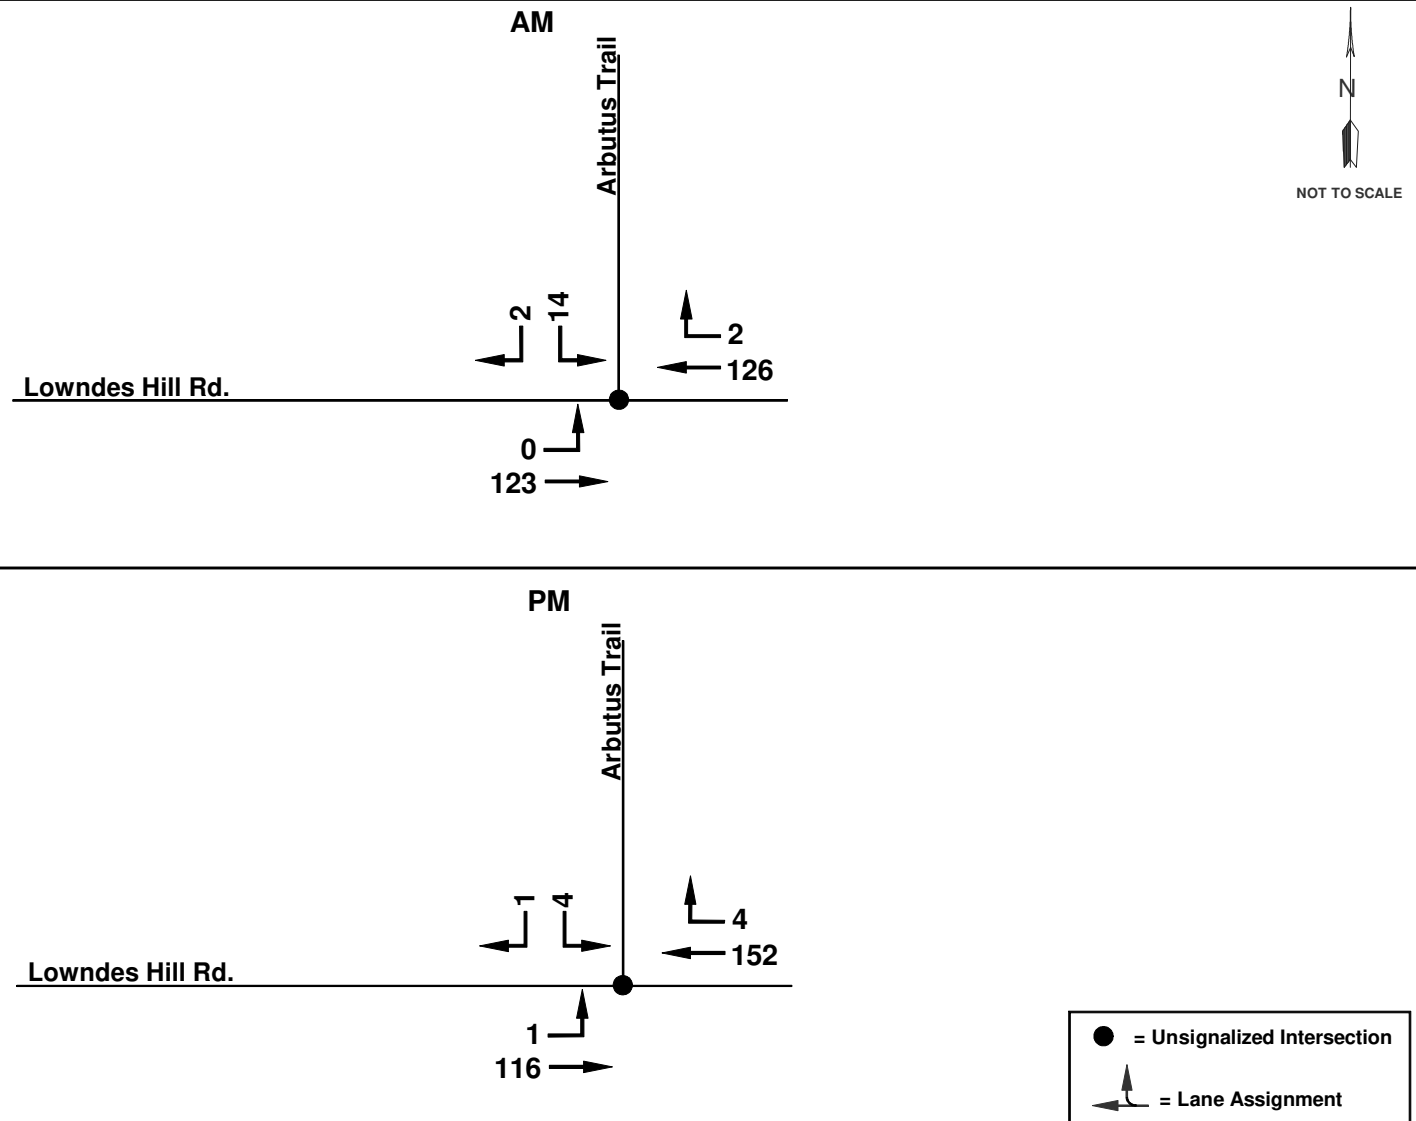


Figure 4
2021 EXISTING TRAFFIC VOLUMES
AM & PM PEAK HOURS
Riley at Overbrook Apartments
Greenville, S.C.

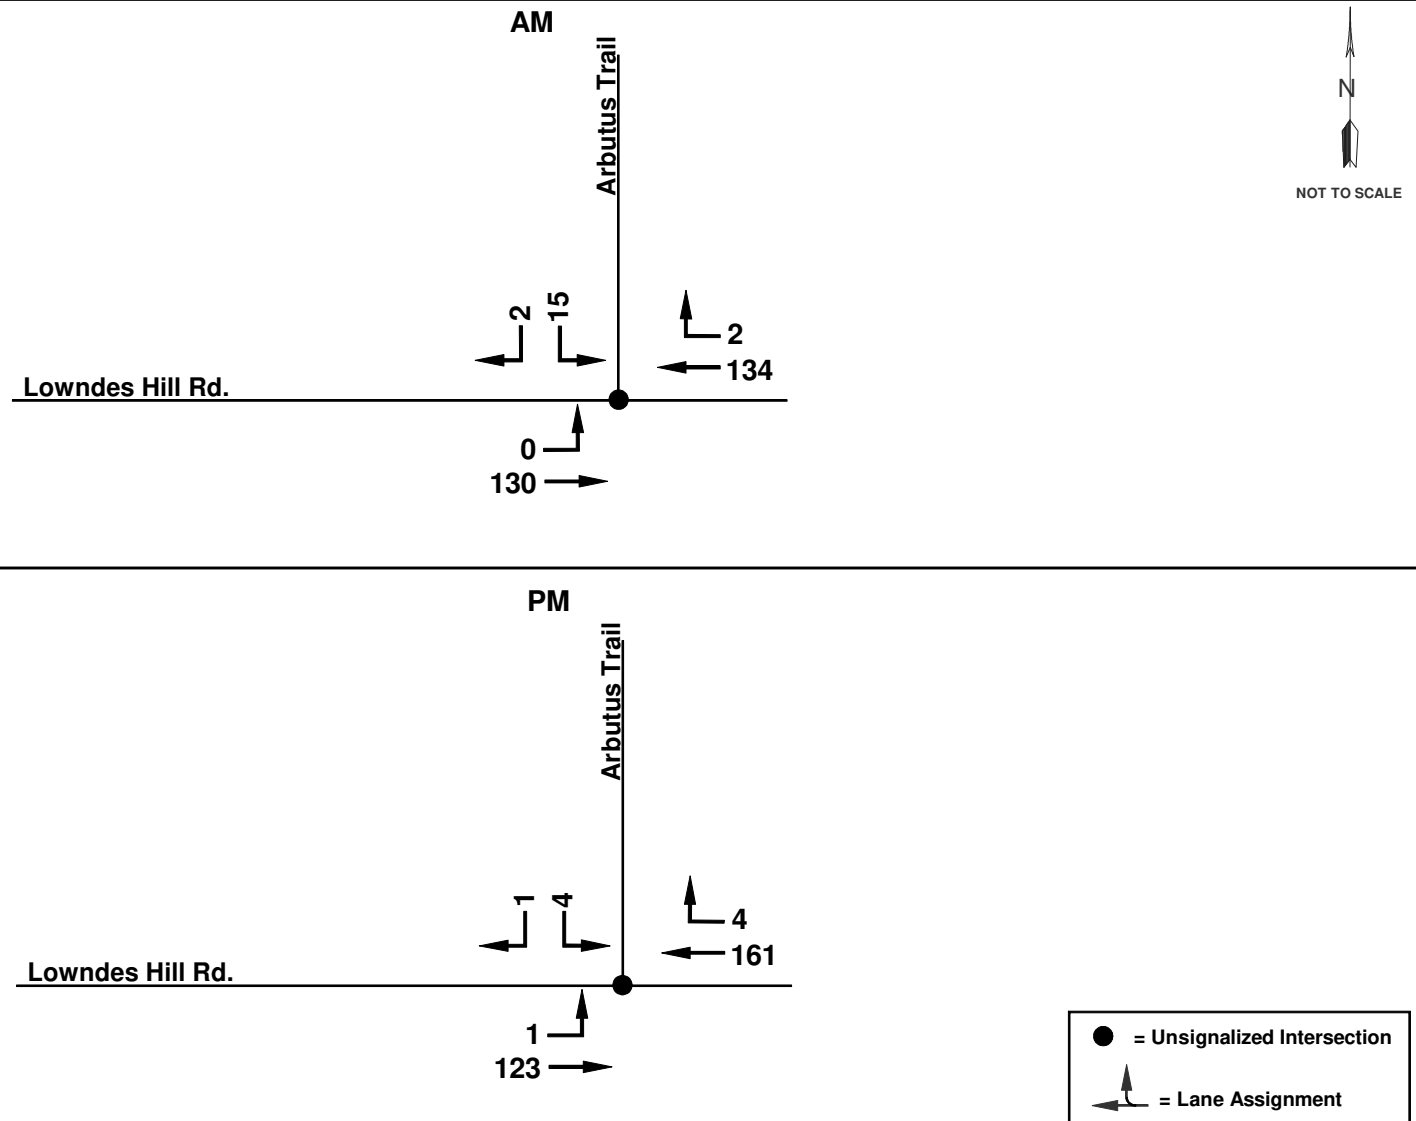


Figure 5
2024 NO-BUILD TRAFFIC VOLUMES
AM & PM PEAK HOURS
Riley at Overbrook Apartments
Greenville, S.C.

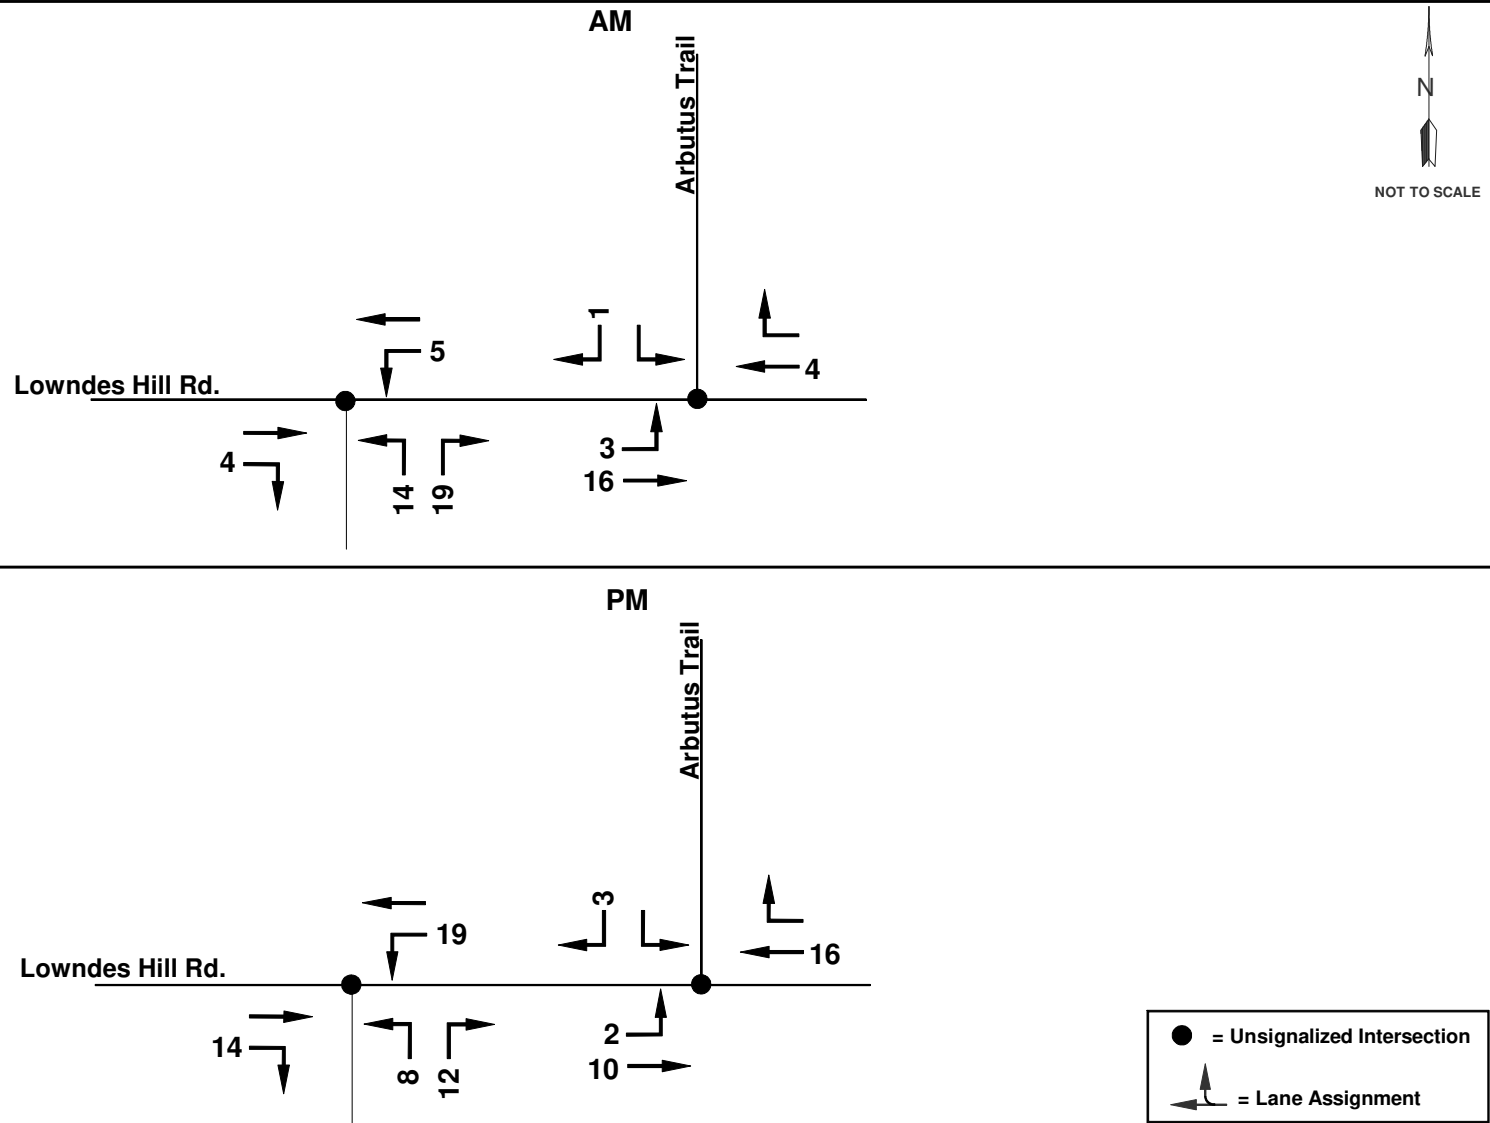


Figure 6
2024 SITE-GENERATED TRAFFIC VOLUMES
AM & PM PEAK HOURS
Riley at Overbrook Apartments
Greenville, S.C.

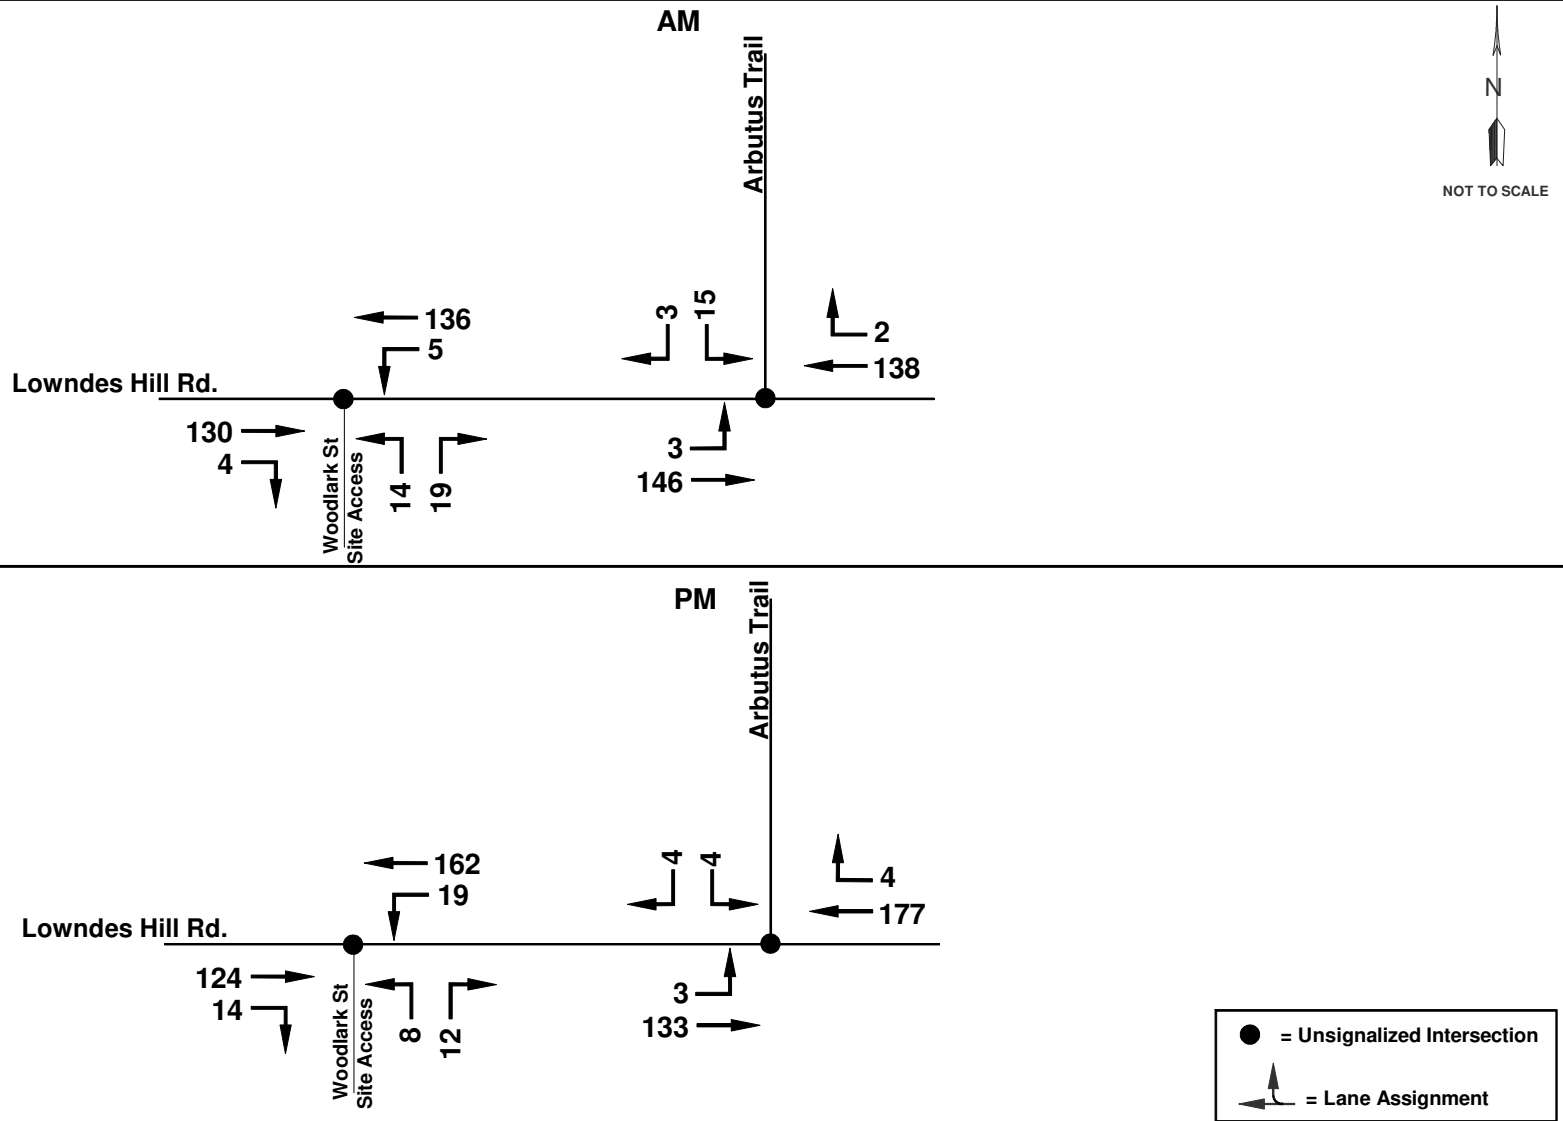


Figure 7
2024 BUILD TRAFFIC VOLUMES
AM & PM PEAK HOURS
 Riley at Overbrook Apartments
 Greenville, S.C.

COUNT DATA

Turning Movement Count Report

Report Generated Using Turning Movement Count for Android by PortableStudies.com

Study Information

Study Summary	Count Name	Notes	U = U Turn L = Left Turn T = Thru R = Right Turn P1 = Pedestrian Direction 1 P2 = Pedestrian Direction 2 Veh = Total Vehicles for Approach	Peak Hour Volume	
	Lowndes Hill Rd at Arbutus Trl AM Peak			267	
	Location			% Bank 1	% Bank 2
	Greenville , Not Available			96.3%	3.7%
	Performed By			% Bank 3	% Bank 4
	Nathan			0.0%	0.0%
	Date			Pedestrians Volume	
	Wednesday, December 1, 2021			0	

Peak Hour Data

Time Period	EB Lowndes Hill Rd							WB Lowndes Hill Rd							SB Arbutus Trail							Total Vehicles	Total Pedestrians
	U	L	T	R	P1	P2	Veh	U	L	T	R	P1	P2	Veh	U	L	T	R	P1	P2	Veh		
7:30 AM	0	0	38	0	0	0	38	0	0	35	1	0	0	36	0	0	0	0	0	0	4	78	0
7:45 AM	0	0	32	0	0	0	32	0	0	29	1	0	0	30	0	0	0	0	0	0	3	65	0
8:00 AM	0	0	25	0	0	0	25	0	0	26	0	0	0	26	0	0	0	0	0	0	4	55	0
8:15 AM	0	0	28	0	0	0	28	0	0	36	0	0	0	36	0	0	0	0	0	0	5	69	0

Vehicle Movement Summary

Movement / Details	EB Lowndes Hill Rd							WB Lowndes Hill Rd							SB Arbutus Trail							Entire Intersection	
	U	L	T	R	P1	P2	Veh	U	L	T	R	P1	P2	Veh	U	L	T	R	P1	P2	Veh	Vehicles	Pedestrians
Movement Volume	0	0	123	0	0	0	123	0	0	126	2	0	0	128	0	0	0	0	0	0	16	267	0
PHF	-	-	0.81	-	-	-	0.81	-	-	0.88	0.50	-	-	0.89	-	-	-	-	-	-	0.80	0.86	-
% Bank 1	0.0%	0.0%	97.6%	0.0%				0.0%	0.0%	96.8%	100.0%				0.0%	0.0%	0.0%	0.0%				Need a custom report? Contact: support@portablestudies.com	
% Bank 2	0.0%	0.0%	2.4%	0.0%				0.0%	0.0%	3.2%	0.0%				0.0%	0.0%	0.0%	0.0%					
% Bank 3	0.0%	0.0%	0.0%	0.0%				0.0%	0.0%	0.0%	0.0%				0.0%	0.0%	0.0%	0.0%					
% Bank 4	0.0%	0.0%	0.0%	0.0%				0.0%	0.0%	0.0%	0.0%				0.0%	0.0%	0.0%	0.0%					

Turning Movement Count Report

Report Generated Using Turning Movement Count for Android by PortableStudies.com

Study Information

Study Summary	Count Name	Notes	U = U Turn L = Left Turn T = Thru R = Right Turn P1 = Pedestrian Direction 1 P2 = Pedestrian Direction 2 Veh = Total Vehicles for Approach	Peak Hour Volume	
	Lowndes Hill Rd at Arbutus Trl PM Peak			278	
	Location			% Bank 1	% Bank 2
	Greenville , Not Available			97.5%	2.5%
	Performed By			% Bank 3	% Bank 4
	Nathan			0.0%	0.0%
	Date			Pedestrians Volume	
	Wednesday, December 1, 2021			0	

Peak Hour Data

Time Period	EB Lowndes Hill Rd							WB Lowndes Hill Rd							SB Arbutus Trail							Total Vehicles	Total Pedestrians
	U	L	T	R	P1	P2	Veh	U	L	T	R	P1	P2	Veh	U	L	T	R	P1	P2	Veh		
4:55 PM	0	1	18	0	0	0	19	0	0	32	0	0	32	0	0	0	0	0	0	0	0	51	0
5:10 PM	0	0	25	0	0	0	25	0	0	49	0	0	49	0	0	0	0	0	0	1	1	75	0
5:25 PM	0	0	40	0	0	0	40	0	0	46	0	0	46	0	0	0	0	0	0	2	2	88	0
5:40 PM	0	0	33	0	0	0	33	0	0	25	4	0	0	29	0	0	0	0	0	1	1	64	0

Vehicle Movement Summary

Movement / Details	EB Lowndes Hill Rd							WB Lowndes Hill Rd							SB Arbutus Trail							Entire Intersection	
	U	L	T	R	P1	P2	Veh	U	L	T	R	P1	P2	Veh	U	L	T	R	P1	P2	Veh	Vehicles	Pedestrians
Movement Volume	0	1	116	0	0	0	117	0	0	152	4	0	0	156	0	0	0	0	0	0	0	278	0
PHF	-	0.25	0.73	-	-	-	0.73	-	-	0.78	0.25	-	-	0.80	-	-	-	-	-	-	0.63	0.79	-
% Bank 1	0.0%	0.0%	97.4%	0.0%				0.0%	0.0%	98.0%	100.0%				0.0%	0.0%	0.0%	0.0%				Need a custom report? Contact: support@portablestudies.com	
% Bank 2	0.0%	100.0%	2.6%	0.0%				0.0%	0.0%	2.0%	0.0%				0.0%	0.0%	0.0%	0.0%					
% Bank 3	0.0%	0.0%	0.0%	0.0%				0.0%	0.0%	0.0%	0.0%				0.0%	0.0%	0.0%	0.0%					
% Bank 4	0.0%	0.0%	0.0%	0.0%				0.0%	0.0%	0.0%	0.0%				0.0%	0.0%	0.0%	0.0%					

CAPACITY ANALYSIS

- **2021 Existing**
- **2024 No-Build**
- **2024 Build**

Intersection						
Int Delay, s/veh	0.6					
Movement	EBL	EBT	WBT	WBR	SBL	SBR
Lane Configurations						
Traffic Vol, veh/h	0	123	126	2	14	2
Future Vol, veh/h	0	123	126	2	14	2
Conflicting Peds, #/hr	0	0	0	0	0	0
Sign Control	Free	Free	Free	Free	Stop	Stop
RT Channelized	-	None	-	None	-	None
Storage Length	-	-	-	-	0	-
Veh in Median Storage, #	-	0	0	-	0	-
Grade, %	-	0	0	-	0	-
Peak Hour Factor	86	86	86	86	86	86
Heavy Vehicles, %	2	3	3	2	21	2
Mvmt Flow	0	143	147	2	16	2
Major/Minor	Major1	Major2		Minor2		
Conflicting Flow All	149	0	-	0	291	148
Stage 1	-	-	-	-	148	-
Stage 2	-	-	-	-	143	-
Critical Hdwy	4.12	-	-	-	6.61	6.22
Critical Hdwy Stg 1	-	-	-	-	5.61	-
Critical Hdwy Stg 2	-	-	-	-	5.61	-
Follow-up Hdwy	2.218	-	-	-	3.689	3.318
Pot Cap-1 Maneuver	1432	-	-	-	661	899
Stage 1	-	-	-	-	835	-
Stage 2	-	-	-	-	840	-
Platoon blocked, %		-	-	-		
Mov Cap-1 Maneuver	1432	-	-	-	661	899
Mov Cap-2 Maneuver	-	-	-	-	661	-
Stage 1	-	-	-	-	835	-
Stage 2	-	-	-	-	840	-
Approach	EB	WB		SB		
HCM Control Delay, s	0	0		10.4		
HCM LOS	B					
Minor Lane/Major Mvmt	EBL	EBT	WBT	WBR	SBLn1	
Capacity (veh/h)	1432	-	-	-	684	
HCM Lane V/C Ratio	-	-	-	-	0.027	
HCM Control Delay (s)	0	-	-	-	10.4	
HCM Lane LOS	A	-	-	-	B	
HCM 95th %tile Q(veh)	0	-	-	-	0.1	

Intersection						
Int Delay, s/veh	0.2					
Movement	EBL	EBT	WBT	WBR	SBL	SBR
Lane Configurations						
Traffic Vol, veh/h	1	116	152	4	4	1
Future Vol, veh/h	1	116	152	4	4	1
Conflicting Peds, #/hr	0	0	0	0	0	0
Sign Control	Free	Free	Free	Free	Stop	Stop
RT Channelized	-	None	-	None	-	None
Storage Length	-	-	-	-	0	-
Veh in Median Storage, #	-	0	0	-	0	-
Grade, %	-	0	0	-	0	-
Peak Hour Factor	79	79	79	79	79	79
Heavy Vehicles, %	2	3	2	2	2	2
Mvmt Flow	1	147	192	5	5	1
Major/Minor	Major1	Major2		Minor2		
Conflicting Flow All	197	0	-	0	344	195
Stage 1	-	-	-	-	195	-
Stage 2	-	-	-	-	149	-
Critical Hdwy	4.12	-	-	-	6.42	6.22
Critical Hdwy Stg 1	-	-	-	-	5.42	-
Critical Hdwy Stg 2	-	-	-	-	5.42	-
Follow-up Hdwy	2.218	-	-	-	3.518	3.318
Pot Cap-1 Maneuver	1376	-	-	-	652	846
Stage 1	-	-	-	-	838	-
Stage 2	-	-	-	-	879	-
Platoon blocked, %		-	-	-		
Mov Cap-1 Maneuver	1376	-	-	-	651	846
Mov Cap-2 Maneuver	-	-	-	-	651	-
Stage 1	-	-	-	-	837	-
Stage 2	-	-	-	-	879	-
Approach	EB	WB		SB		
HCM Control Delay, s	0.1	0		10.3		
HCM LOS	B					
Minor Lane/Major Mvmt	EBL	EBT	WBT	WBR	SBLn1	
Capacity (veh/h)	1376	-	-	-	682	
HCM Lane V/C Ratio	0.001	-	-	-	0.009	
HCM Control Delay (s)	7.6	0	-	-	10.3	
HCM Lane LOS	A	A	-	-	B	
HCM 95th %tile Q(veh)	0	-	-	-	0	

Intersection						
Int Delay, s/veh	0.6					
Movement	EBL	EBT	WBT	WBR	SBL	SBR
Lane Configurations						
Traffic Vol, veh/h	0	123	126	2	14	2
Future Vol, veh/h	0	123	126	2	14	2
Conflicting Peds, #/hr	0	0	0	0	0	0
Sign Control	Free	Free	Free	Free	Stop	Stop
RT Channelized	-	None	-	None	-	None
Storage Length	-	-	-	-	0	-
Veh in Median Storage, #	-	0	0	-	0	-
Grade, %	-	0	0	-	0	-
Peak Hour Factor	86	86	86	86	86	86
Heavy Vehicles, %	2	3	3	2	21	2
Mvmt Flow	0	152	155	2	17	2
Major/Minor	Major1	Major2		Minor2		
Conflicting Flow All	157	0	-	0	308	156
Stage 1	-	-	-	-	156	-
Stage 2	-	-	-	-	152	-
Critical Hdwy	4.12	-	-	-	6.61	6.22
Critical Hdwy Stg 1	-	-	-	-	5.61	-
Critical Hdwy Stg 2	-	-	-	-	5.61	-
Follow-up Hdwy	2.218	-	-	-	3.689	3.318
Pot Cap-1 Maneuver	1423	-	-	-	646	890
Stage 1	-	-	-	-	828	-
Stage 2	-	-	-	-	832	-
Platoon blocked, %		-	-	-		
Mov Cap-1 Maneuver	1423	-	-	-	646	890
Mov Cap-2 Maneuver	-	-	-	-	646	-
Stage 1	-	-	-	-	828	-
Stage 2	-	-	-	-	832	-
Approach	EB	WB		SB		
HCM Control Delay, s	0	0		10.5		
HCM LOS				B		
Minor Lane/Major Mvmt	EBL	EBT	WBT	WBR	SBLn1	
Capacity (veh/h)	1423	-	-	-	669	
HCM Lane V/C Ratio	-	-	-	-	0.029	
HCM Control Delay (s)	0	-	-	-	10.5	
HCM Lane LOS	A	-	-	-	B	
HCM 95th %tile Q(veh)	0	-	-	-	0.1	

Intersection						
Int Delay, s/veh	0.2					
Movement	EBL	EBT	WBT	WBR	SBL	SBR
Lane Configurations						
Traffic Vol, veh/h	1	116	152	4	4	1
Future Vol, veh/h	1	116	152	4	4	1
Conflicting Peds, #/hr	0	0	0	0	0	0
Sign Control	Free	Free	Free	Free	Stop	Stop
RT Channelized	-	None	-	None	-	None
Storage Length	-	-	-	-	0	-
Veh in Median Storage, #	-	0	0	-	0	-
Grade, %	-	0	0	-	0	-
Peak Hour Factor	79	79	79	79	79	79
Heavy Vehicles, %	2	3	2	2	2	2
Mvmt Flow	1	156	204	5	5	1
Major/Minor	Major1	Major2		Minor2		
Conflicting Flow All	209	0	-	0	365	207
Stage 1	-	-	-	-	207	-
Stage 2	-	-	-	-	158	-
Critical Hdwy	4.12	-	-	-	6.42	6.22
Critical Hdwy Stg 1	-	-	-	-	5.42	-
Critical Hdwy Stg 2	-	-	-	-	5.42	-
Follow-up Hdwy	2.218	-	-	-	3.518	3.318
Pot Cap-1 Maneuver	1362	-	-	-	635	833
Stage 1	-	-	-	-	828	-
Stage 2	-	-	-	-	871	-
Platoon blocked, %		-	-	-		
Mov Cap-1 Maneuver	1362	-	-	-	634	833
Mov Cap-2 Maneuver	-	-	-	-	634	-
Stage 1	-	-	-	-	827	-
Stage 2	-	-	-	-	871	-
Approach	EB	WB		SB		
HCM Control Delay, s	0.1	0		10.5		
HCM LOS				B		
Minor Lane/Major Mvmt	EBL	EBT	WBT	WBR	SBLn1	
Capacity (veh/h)	1362	-	-	-	-	666
HCM Lane V/C Ratio	0.001	-	-	-	-	0.01
HCM Control Delay (s)	7.6	0	-	-	-	10.5
HCM Lane LOS	A	A	-	-	-	B
HCM 95th %tile Q(veh)	0	-	-	-	-	0

Intersection						
Int Delay, s/veh	0.7					
Movement	EBL	EBT	WBT	WBR	SBL	SBR
Lane Configurations						
Traffic Vol, veh/h	3	146	138	2	15	3
Future Vol, veh/h	3	146	138	2	15	3
Conflicting Peds, #/hr	0	0	0	0	0	0
Sign Control	Free	Free	Free	Free	Stop	Stop
RT Channelized	-	None	-	None	-	None
Storage Length	-	-	-	-	0	-
Veh in Median Storage, #	-	0	0	-	0	-
Grade, %	-	0	0	-	0	-
Peak Hour Factor	86	86	86	86	86	86
Heavy Vehicles, %	2	3	3	2	21	2
Mvmt Flow	3	170	160	2	17	3
Major/Minor	Major1	Major2		Minor2		
Conflicting Flow All	162	0	-	0	337	161
Stage 1	-	-	-	-	161	-
Stage 2	-	-	-	-	176	-
Critical Hdwy	4.12	-	-	-	6.61	6.22
Critical Hdwy Stg 1	-	-	-	-	5.61	-
Critical Hdwy Stg 2	-	-	-	-	5.61	-
Follow-up Hdwy	2.218	-	-	-	3.689	3.318
Pot Cap-1 Maneuver	1417	-	-	-	622	884
Stage 1	-	-	-	-	824	-
Stage 2	-	-	-	-	811	-
Platoon blocked, %		-	-	-		
Mov Cap-1 Maneuver	1417	-	-	-	621	884
Mov Cap-2 Maneuver	-	-	-	-	621	-
Stage 1	-	-	-	-	822	-
Stage 2	-	-	-	-	811	-
Approach	EB	WB		SB		
HCM Control Delay, s	0.2	0		10.7		
HCM LOS				B		
Minor Lane/Major Mvmt	EBL	EBT	WBT	WBR	SBLn1	
Capacity (veh/h)	1417	-	-	-	653	
HCM Lane V/C Ratio	0.002	-	-	-	0.032	
HCM Control Delay (s)	7.5	0	-	-	10.7	
HCM Lane LOS	A	A	-	-	B	
HCM 95th %tile Q(veh)	0	-	-	-	0.1	


Intersection						
Int Delay, s/veh	0.3					
Movement	EBL	EBT	WBT	WBR	SBL	SBR
Lane Configurations						
Traffic Vol, veh/h	3	133	177	4	4	4
Future Vol, veh/h	3	133	177	4	4	4
Conflicting Peds, #/hr	0	0	0	0	0	0
Sign Control	Free	Free	Free	Free	Stop	Stop
RT Channelized	-	None	-	None	-	None
Storage Length	-	-	-	-	0	-
Veh in Median Storage, #	-	0	0	-	0	-
Grade, %	-	0	0	-	0	-
Peak Hour Factor	72	70	70	72	70	70
Heavy Vehicles, %	2	3	2	2	2	2
Mvmt Flow	4	190	253	6	6	6
Major/Minor	Major1	Major2	Minor2			
Conflicting Flow All	259	0	-	0	454	256
Stage 1	-	-	-	-	256	-
Stage 2	-	-	-	-	198	-
Critical Hdwy	4.12	-	-	-	6.42	6.22
Critical Hdwy Stg 1	-	-	-	-	5.42	-
Critical Hdwy Stg 2	-	-	-	-	5.42	-
Follow-up Hdwy	2.218	-	-	-	3.518	3.318
Pot Cap-1 Maneuver	1306	-	-	-	564	783
Stage 1	-	-	-	-	787	-
Stage 2	-	-	-	-	835	-
Platoon blocked, %		-	-	-		
Mov Cap-1 Maneuver	1306	-	-	-	562	783
Mov Cap-2 Maneuver	-	-	-	-	562	-
Stage 1	-	-	-	-	785	-
Stage 2	-	-	-	-	835	-
Approach	EB	WB		SB		
HCM Control Delay, s	0.2	0		10.6		
HCM LOS				B		
Minor Lane/Major Mvmt	EBL	EBT	WBT	WBR	SBLn1	
Capacity (veh/h)	1306	-	-	-	654	
HCM Lane V/C Ratio	0.003	-	-	-	0.017	
HCM Control Delay (s)	7.8	0	-	-	10.6	
HCM Lane LOS	A	A	-	-	B	
HCM 95th %tile Q(veh)	0	-	-	-	0.1	

Intersection						
Int Delay, s/veh	1.2					
Movement	EBT	EBR	WBL	WBT	NBL	NBR
Lane Configurations						
Traffic Vol, veh/h	130	4	5	136	14	19
Future Vol, veh/h	130	4	5	136	14	19
Conflicting Peds, #/hr	0	0	0	0	0	0
Sign Control	Free	Free	Free	Free	Stop	Stop
RT Channelized	-	None	-	None	-	None
Storage Length	-	-	-	-	0	-
Veh in Median Storage, #	0	-	-	0	0	-
Grade, %	0	-	-	0	0	-
Peak Hour Factor	92	92	92	92	92	92
Heavy Vehicles, %	2	2	2	2	2	2
Mvmt Flow	141	4	5	148	15	21
Major/Minor	Major1		Major2		Minor1	
Conflicting Flow All	0	0	145	0	301	143
Stage 1	-	-	-	-	143	-
Stage 2	-	-	-	-	158	-
Critical Hdwy	-	-	4.12	-	6.42	6.22
Critical Hdwy Stg 1	-	-	-	-	5.42	-
Critical Hdwy Stg 2	-	-	-	-	5.42	-
Follow-up Hdwy	-	-	2.218	-	3.518	3.318
Pot Cap-1 Maneuver	-	-	1437	-	691	905
Stage 1	-	-	-	-	884	-
Stage 2	-	-	-	-	871	-
Platoon blocked, %	-	-		-		
Mov Cap-1 Maneuver	-	-	1437	-	688	905
Mov Cap-2 Maneuver	-	-	-	-	688	-
Stage 1	-	-	-	-	884	-
Stage 2	-	-	-	-	868	-
Approach	EB		WB		NB	
HCM Control Delay, s	0		0.3		9.7	
HCM LOS	A					
Minor Lane/Major Mvmt	NBLn1	EBT	EBR	WBL	WBT	
Capacity (veh/h)	798	-	-	1437	-	
HCM Lane V/C Ratio	0.045	-	-	0.004	-	
HCM Control Delay (s)	9.7	-	-	7.5	0	
HCM Lane LOS	A	-	-	A	A	
HCM 95th %tile Q(veh)	0.1	-	-	0	-	

Intersection						
Int Delay, s/veh	1					
Movement	EBT	EBR	WBL	WBT	NBL	NBR
Lane Configurations						
Traffic Vol, veh/h	124	14	19	162	8	12
Future Vol, veh/h	124	14	19	162	8	12
Conflicting Peds, #/hr	0	0	0	0	0	0
Sign Control	Free	Free	Free	Free	Stop	Stop
RT Channelized	-	None	-	None	-	None
Storage Length	-	-	-	-	0	-
Veh in Median Storage, #	0	-	-	0	0	-
Grade, %	0	-	-	0	0	-
Peak Hour Factor	92	92	92	92	92	92
Heavy Vehicles, %	2	2	2	2	2	2
Mvmt Flow	135	15	21	176	9	13
Major/Minor	Major1		Major2		Minor1	
Conflicting Flow All	0	0	150	0	361	143
Stage 1	-	-	-	-	143	-
Stage 2	-	-	-	-	218	-
Critical Hdwy	-	-	4.12	-	6.42	6.22
Critical Hdwy Stg 1	-	-	-	-	5.42	-
Critical Hdwy Stg 2	-	-	-	-	5.42	-
Follow-up Hdwy	-	-	2.218	-	3.518	3.318
Pot Cap-1 Maneuver	-	-	1431	-	638	905
Stage 1	-	-	-	-	884	-
Stage 2	-	-	-	-	818	-
Platoon blocked, %	-	-		-		
Mov Cap-1 Maneuver	-	-	1431	-	628	905
Mov Cap-2 Maneuver	-	-	-	-	628	-
Stage 1	-	-	-	-	884	-
Stage 2	-	-	-	-	805	-
Approach	EB		WB		NB	
HCM Control Delay, s	0		0.8		9.8	
HCM LOS	A					
Minor Lane/Major Mvmt	NBLn1	EBT	EBR	WBL	WBT	
Capacity (veh/h)	769	-	-	1431	-	
HCM Lane V/C Ratio	0.028	-	-	0.014	-	
HCM Control Delay (s)	9.8	-	-	7.6	0	
HCM Lane LOS	A	-	-	A	A	
HCM 95th %tile Q(veh)	0.1	-	-	0	-	

TURNING LANE WARRANT

Lowndes Hill Rd @ Woodlark St

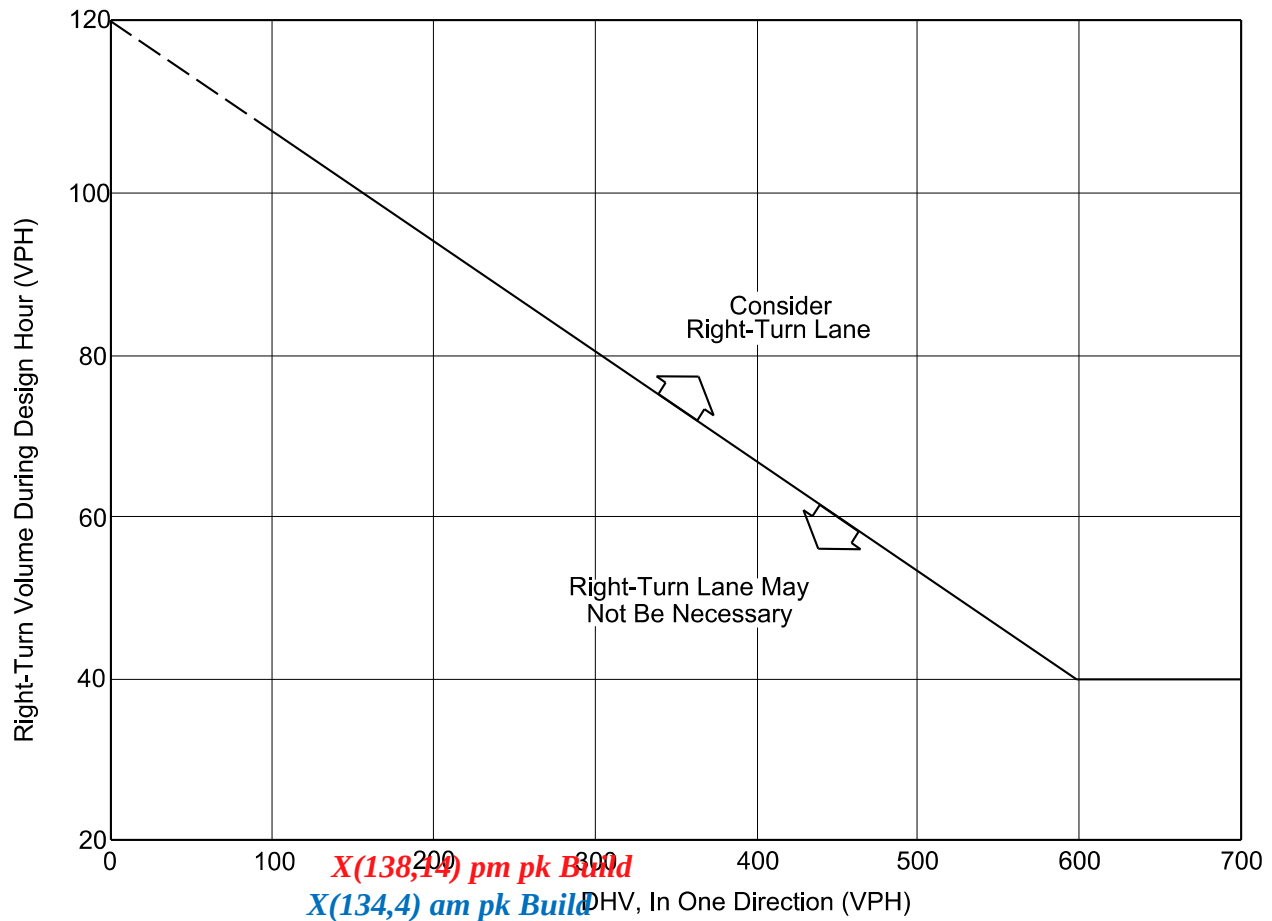

Note: For highways with a design speed below 50 miles per hour with a DHV < 300 and where right turns > 40, an adjustment should be used. To read the vertical axis of the chart, subtract 20 from the actual number of right turns.

Example

Given:


Design Speed	=	35 miles per hour
DHV	=	250 vehicles per hour
Right Turns	=	100 vehicles per hour

Problem: Determine if a right-turn lane is necessary.

Solution: To read the vertical axis, use $100 - 20 = 80$ vehicles per hour. The figure indicates that a right-turn lane is not necessary, unless other factors (e.g., high crash rate) indicate a lane is needed.

**GUIDELINES FOR RIGHT-TURN LANES AT UNSIGNALIZED INTERSECTIONS
ON TWO-LANE HIGHWAYS**

Figure 9.5-A

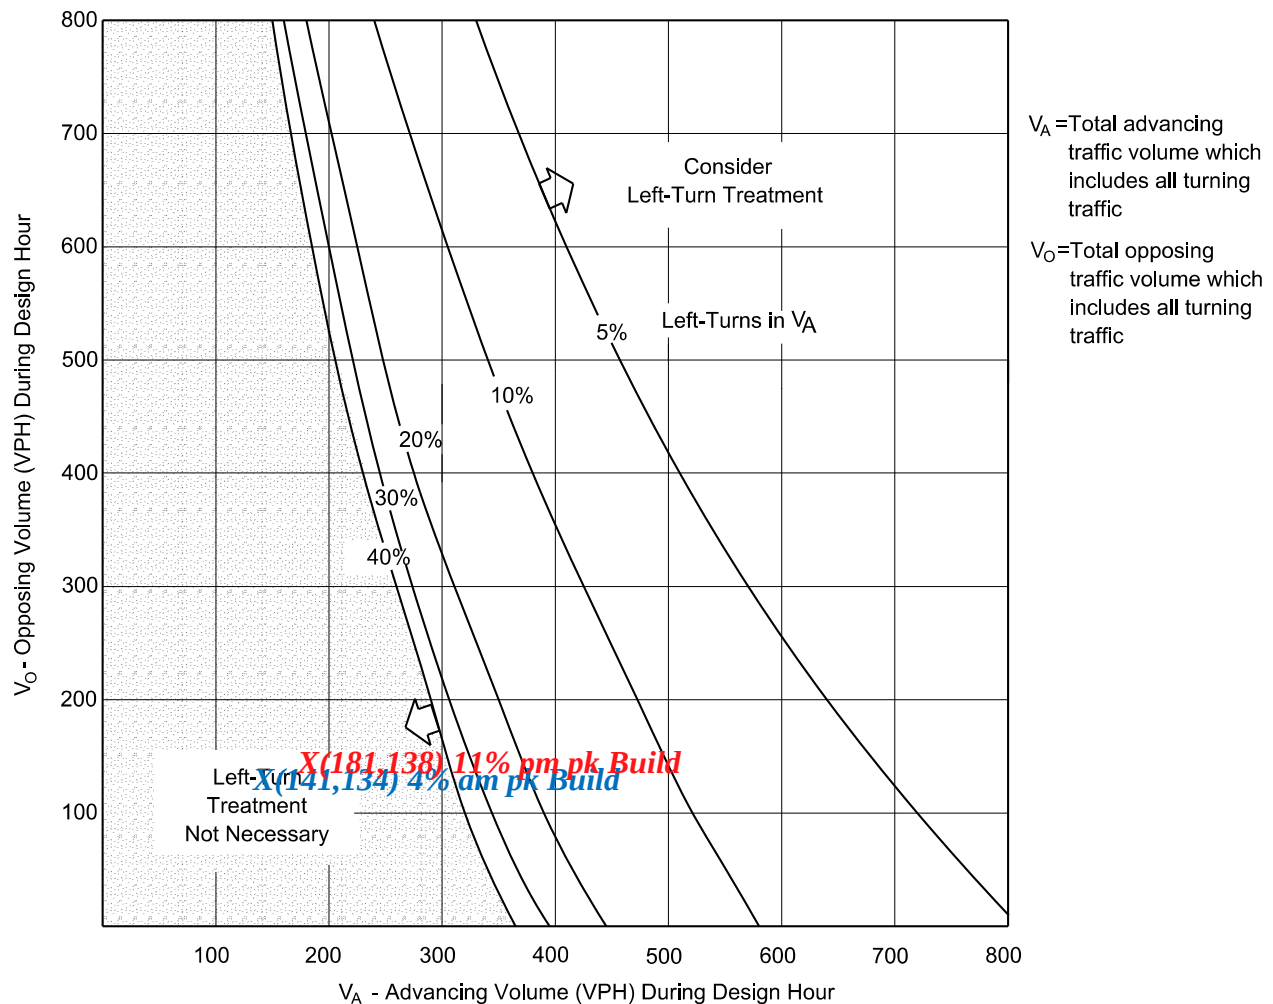

Lowndes Hill Rd @ Woodlark St

Instructions:

1. The family of curves represents the percent of left turns in the advancing volume (V_A). The designer should locate the curve for the actual percentage of left turns. When this is not an even increment of 5, the designer should estimate where the curve lies.
2. Read V_A and V_O into the chart and locate the intersection of the two volumes.
3. Note the location of the point in #2 relative to the line in #1. If the point is to the right of the line, then a left-turn lane is warranted. If the point is to the left of the line, then a left-turn lane is not warranted based on traffic volumes.

VOLUME GUIDELINES FOR LEFT-TURN LANES AT UNSIGNALIZED INTERSECTIONS ON TWO-LANE HIGHWAYS (40 mph)

Figure 9.5-G



July 20, 2021

DHD Riley, LLC
Attn: Mr. Drew Schaumber
drew@schaumberdevelopment.com

**Subject: Site Assessment and Aquatic Resources Delineation
The Riley at Overbrook - Parcel #0195.00-01-002.01
Greenville County, South Carolina**

RLC# 21-111

Dear Mr. Schaumber:

At your request, Resource & Land Consultants (RLC) conducted an aquatic resource assessment and delineation on the ±5.9-acre Parcel #0195.00-01-002.01 located on Lowndes Hill Road in Greenville, South Carolina (34.852290°, -82.368565°). Current US Army Corps of Engineers (USACE) interpretations of the *Regional Supplement to the Wetland Delineation Manual: Eastern Mountains and Piedmont Region Version 2.0* were applied in the identification of wetlands and waters of the U.S. within the study area. This evaluation also included the review of the USGS Topographic Map, NRCS Soil Survey, USFWS National Wetlands Inventory, available aerial imagery, and NOAA Topographic Lidar for the project area.


Based on our delineation on April 20, 2021 and review of the available materials, it is our opinion that the ±5.9-acre project area contains only uplands and does not contain jurisdictional or non-jurisdictional waters of the U.S. Please note that this determination has not been verified by the USACE and impacts to waters of the U.S., as determined by the USACE, may require permit authorization.

RLC appreciates the opportunity to assist with this project. Should you have any questions or require any additional information, please do not hesitate to contact us at (912) 443-5896.

Sincerely,

Russell Parr, Sr.
Project Manager
Resource & Land Consultants

Enclosure: Figures 1-7

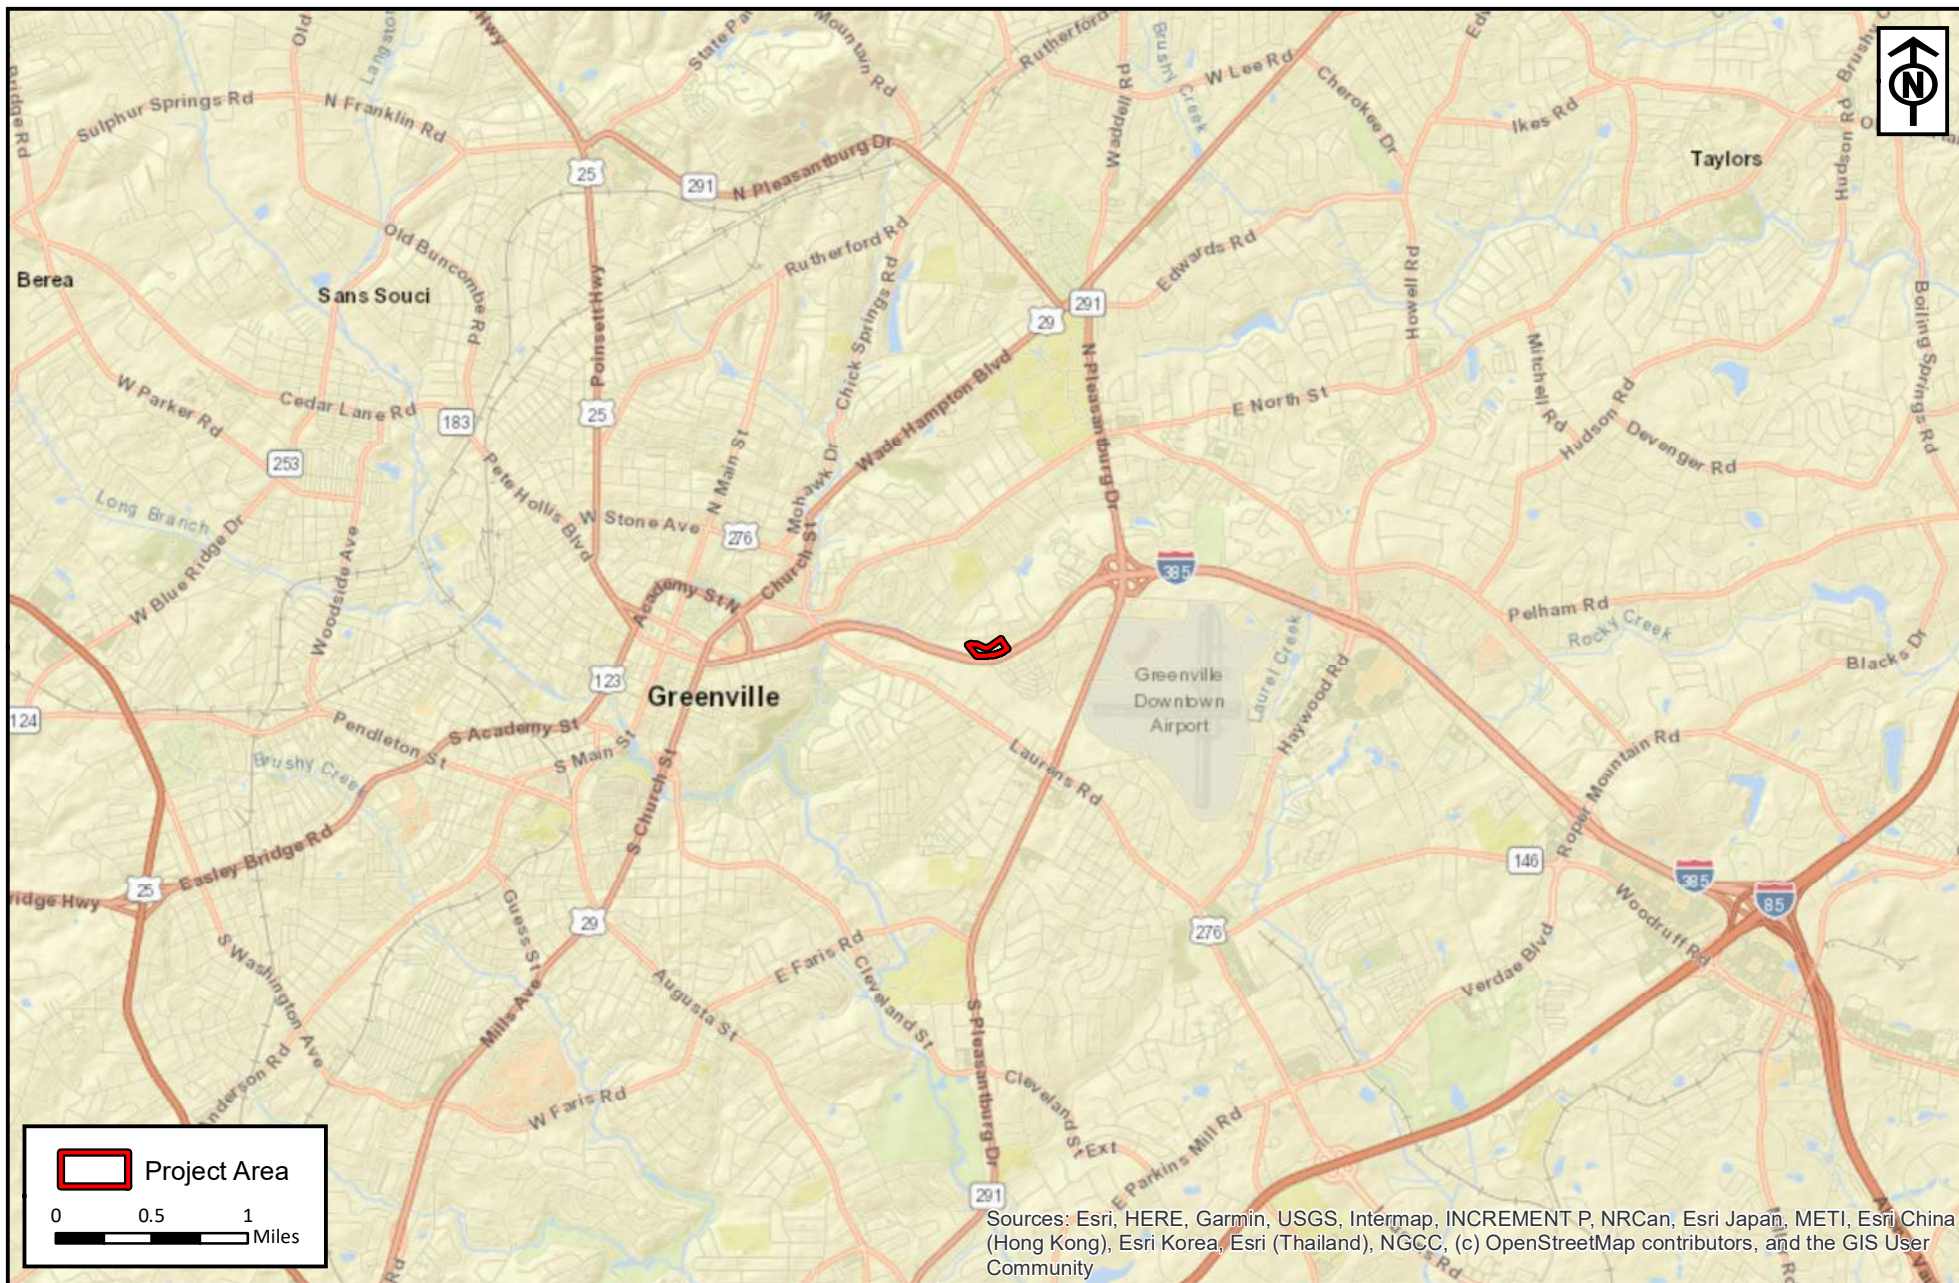

RLC Project No.:	21-111
Figure No.:	1
Prepared By:	JP
Sketch Date:	7/20/2021
Map Scale :	1 inch = 1 miles

The Riley at Overbrook

Greenville County, South Carolina


Project Location Map

Prepared For: DHD RILEY, LLC



RESOURCE+LAND CONSULTANTS

41 Park of Commerce Way, Ste 101
Savannah, GA 31405
tel 912.443.5896 fax 912.443.5898

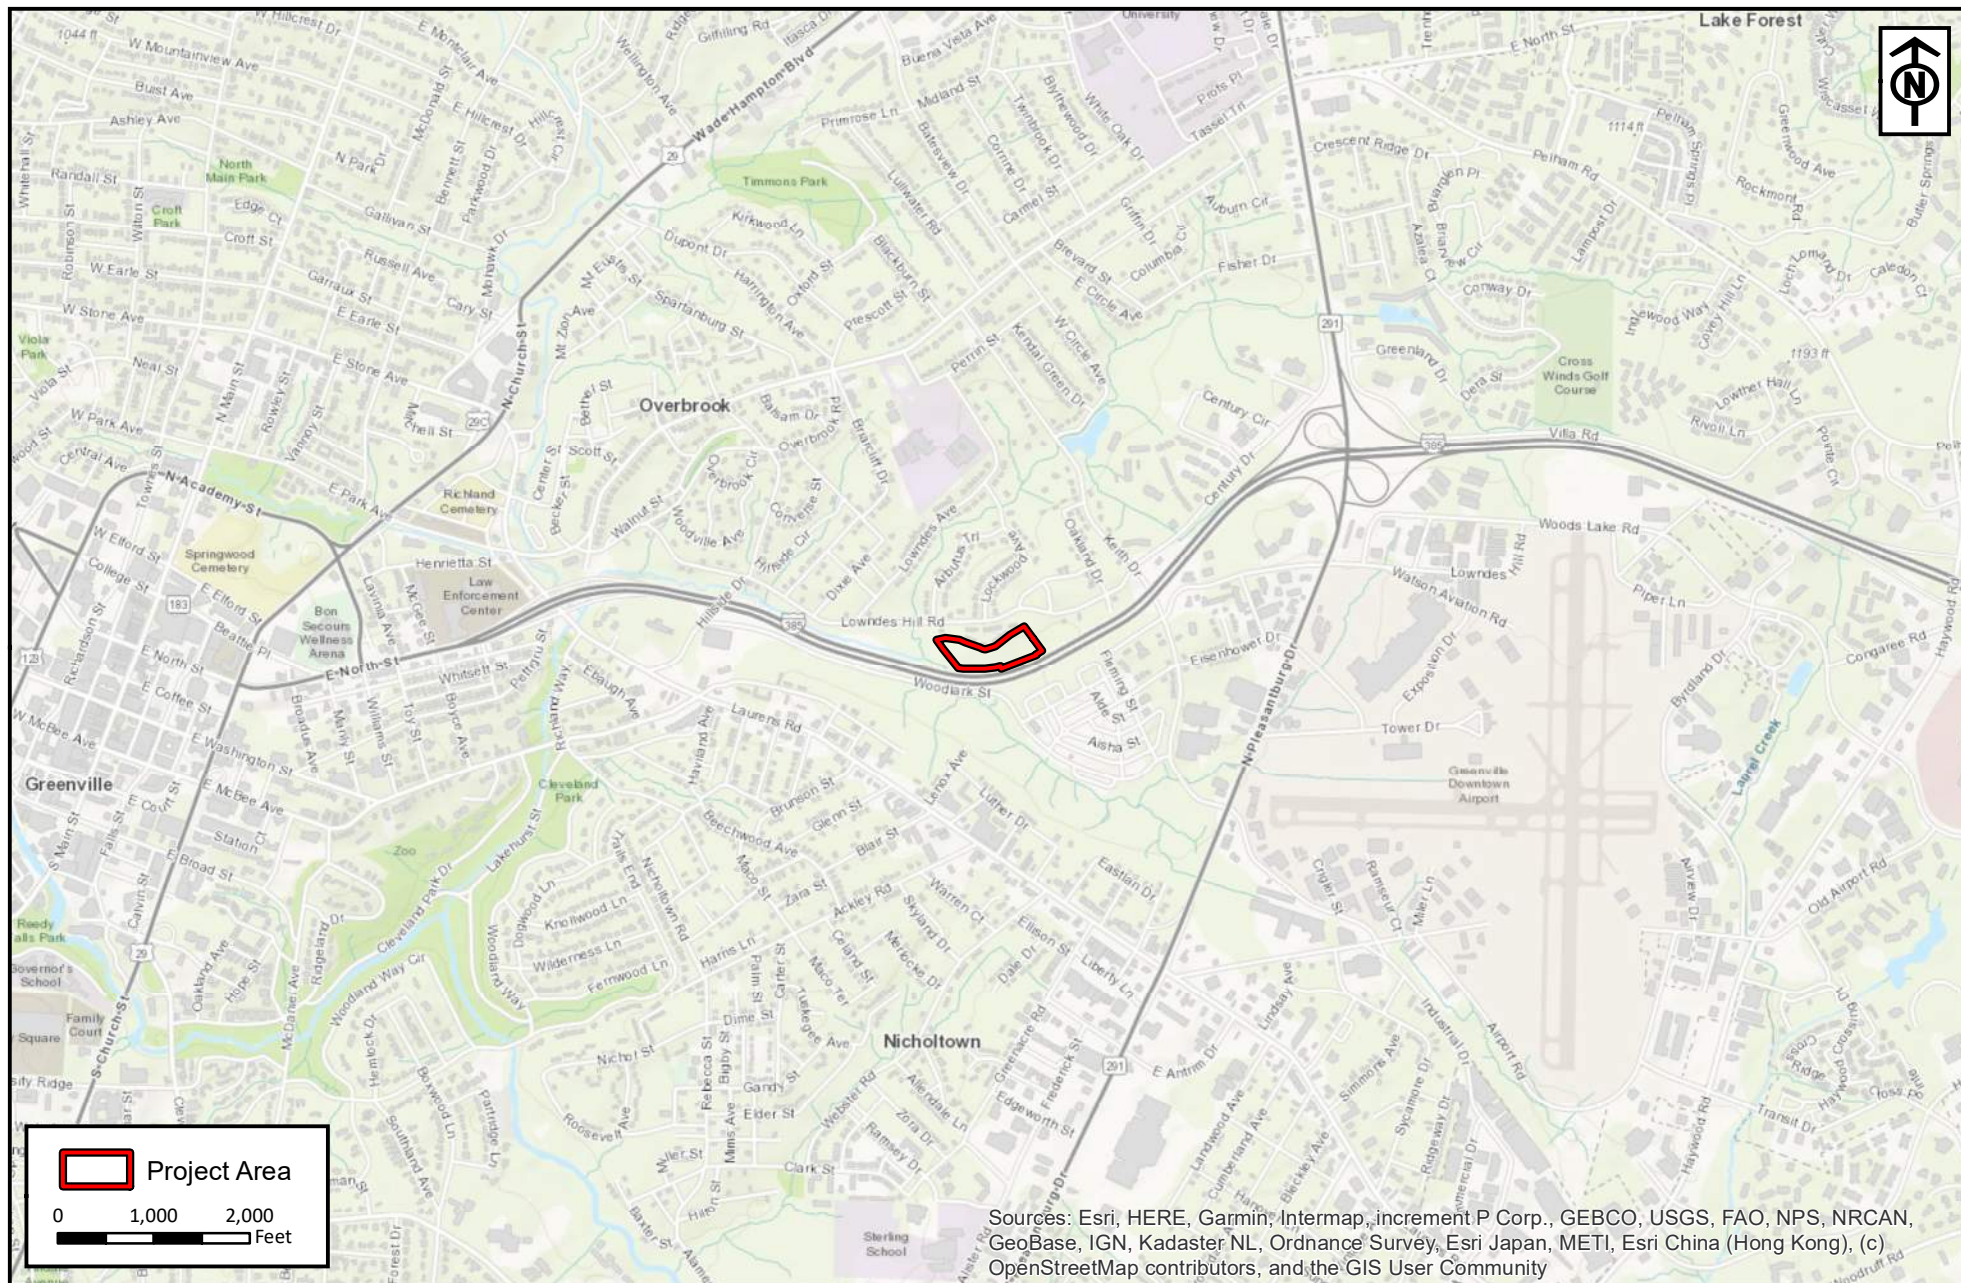

RLC Project No.: 21-111
 Figure No.: 2
 Prepared By: JP
 Sketch Date: 5/4/2021
 Map Scale : 1 inch = 2,000 feet

The Riley at Overbrook

Greenville County, South Carolina

Topographic Map

Prepared For: DHD RILEY, LLC



RESOURCE+LAND CONSULTANTS

41 Park of Commerce Way, Ste 101
 Savannah, GA 31405
 tel 912.443.5896 fax 912.443.5898




RLC Project No.:	21-111
Figure No.:	4
Prepared By:	JP
Sketch Date:	5/4/2021
Map Scale :	1 inch = 125 feet

The Riley at Overbrook
Greenville County, South Carolina

2018 ESRI World Imagery
Prepared For: DHD RILEY, LLC



RESOURCE+LAND
CONSULTANTS
41 Park of Commerce Way, Ste 101
Savannah, GA 31405
tel 912.443.5896 fax 912.443.5898

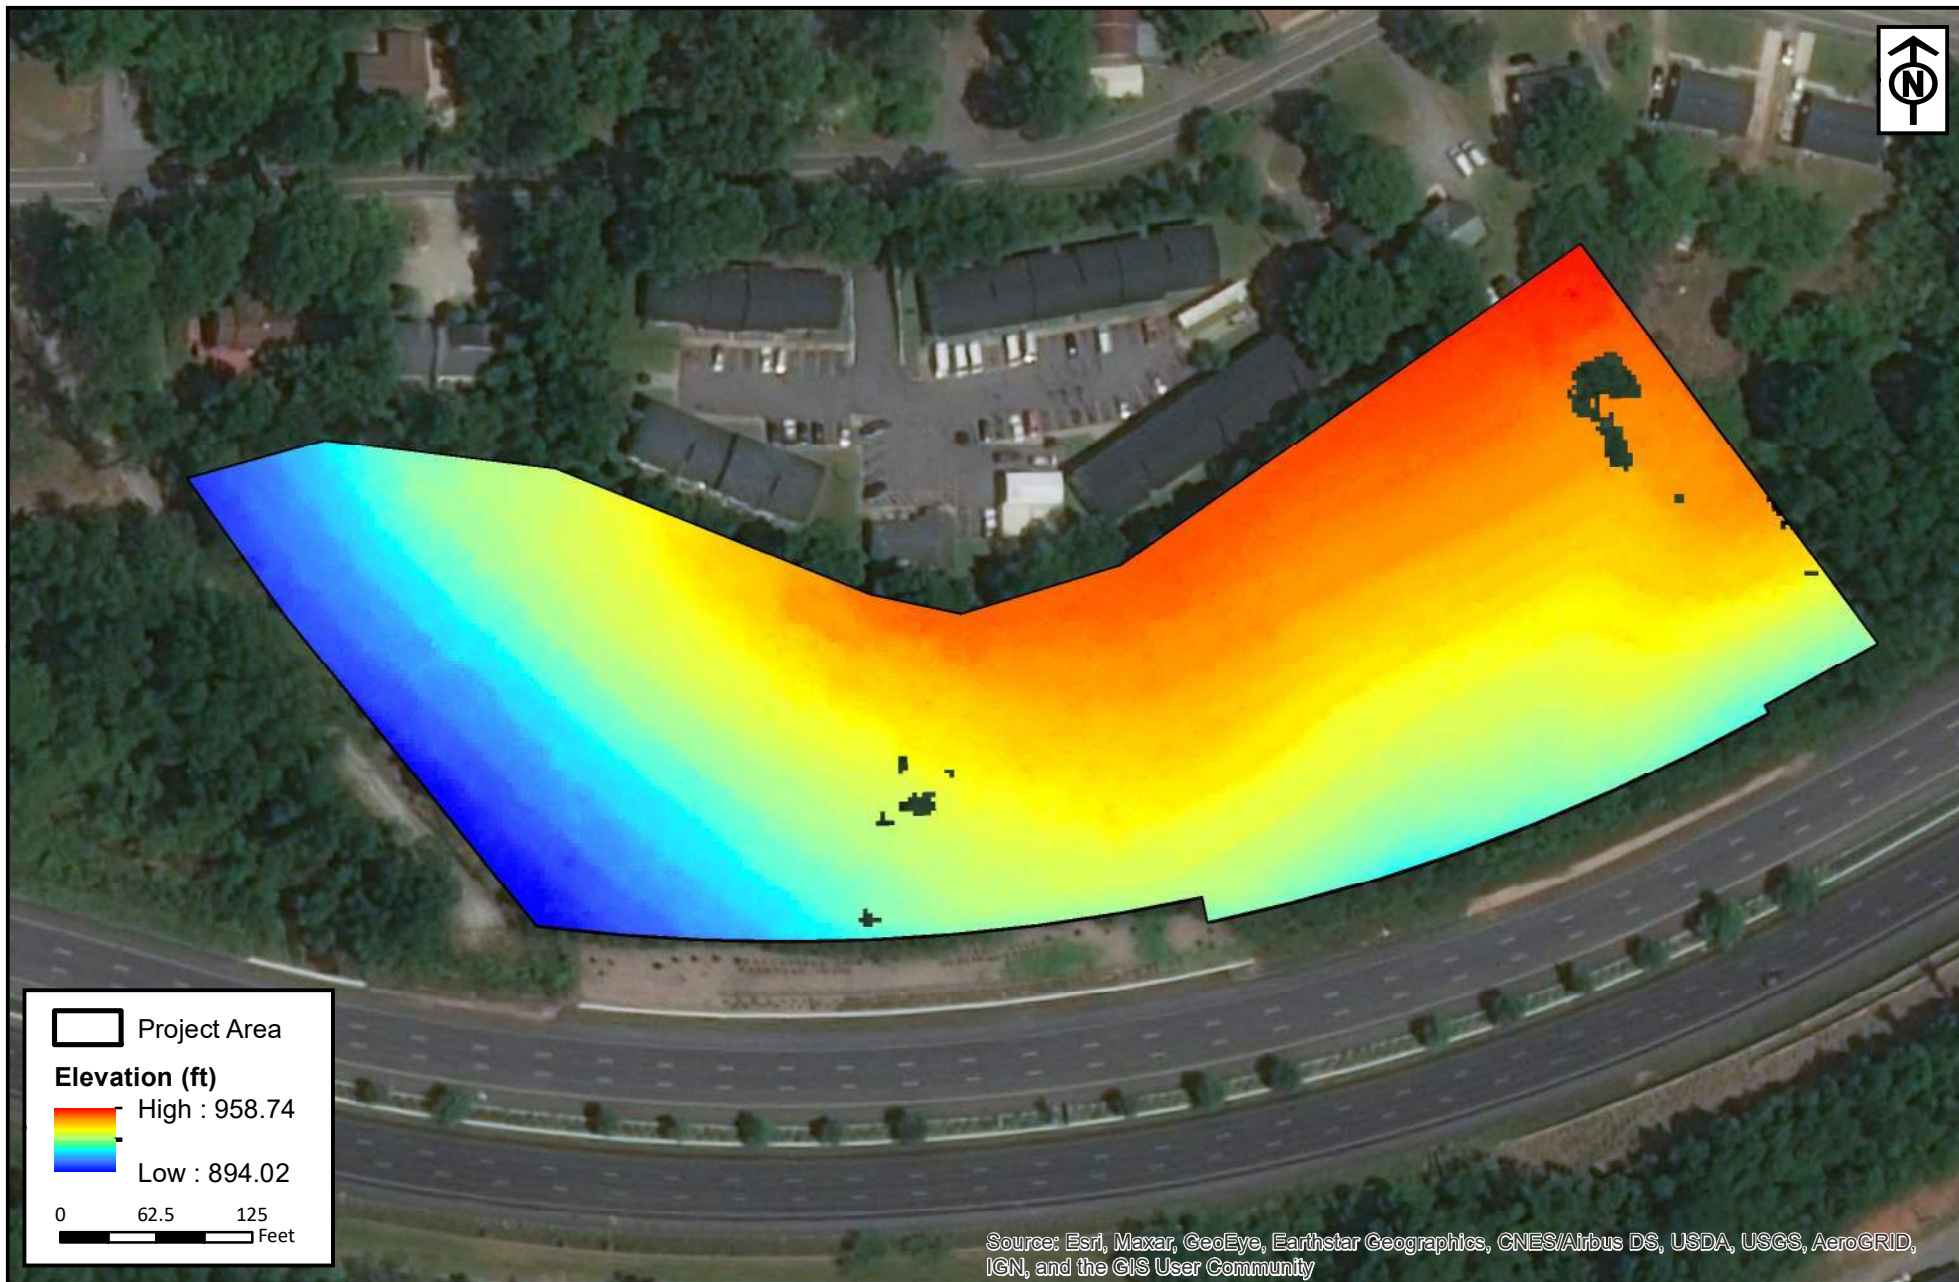


RLC Project No.:	21-111
Figure No.:	5
Prepared By:	JP
Sketch Date:	7/20/2021
Map Scale :	1 inch = 125 feet

The Riley at Overbrook
Greenville County, South Carolina

NOAA Topographic Lidar
Prepared For: DHD Riley, LLC

RESOURCE+LAND
CONSULTANTS

41 Park of Commerce Way, Ste 101
Savannah, GA 31405
tel 912.443.5896 fax 912.443.5898

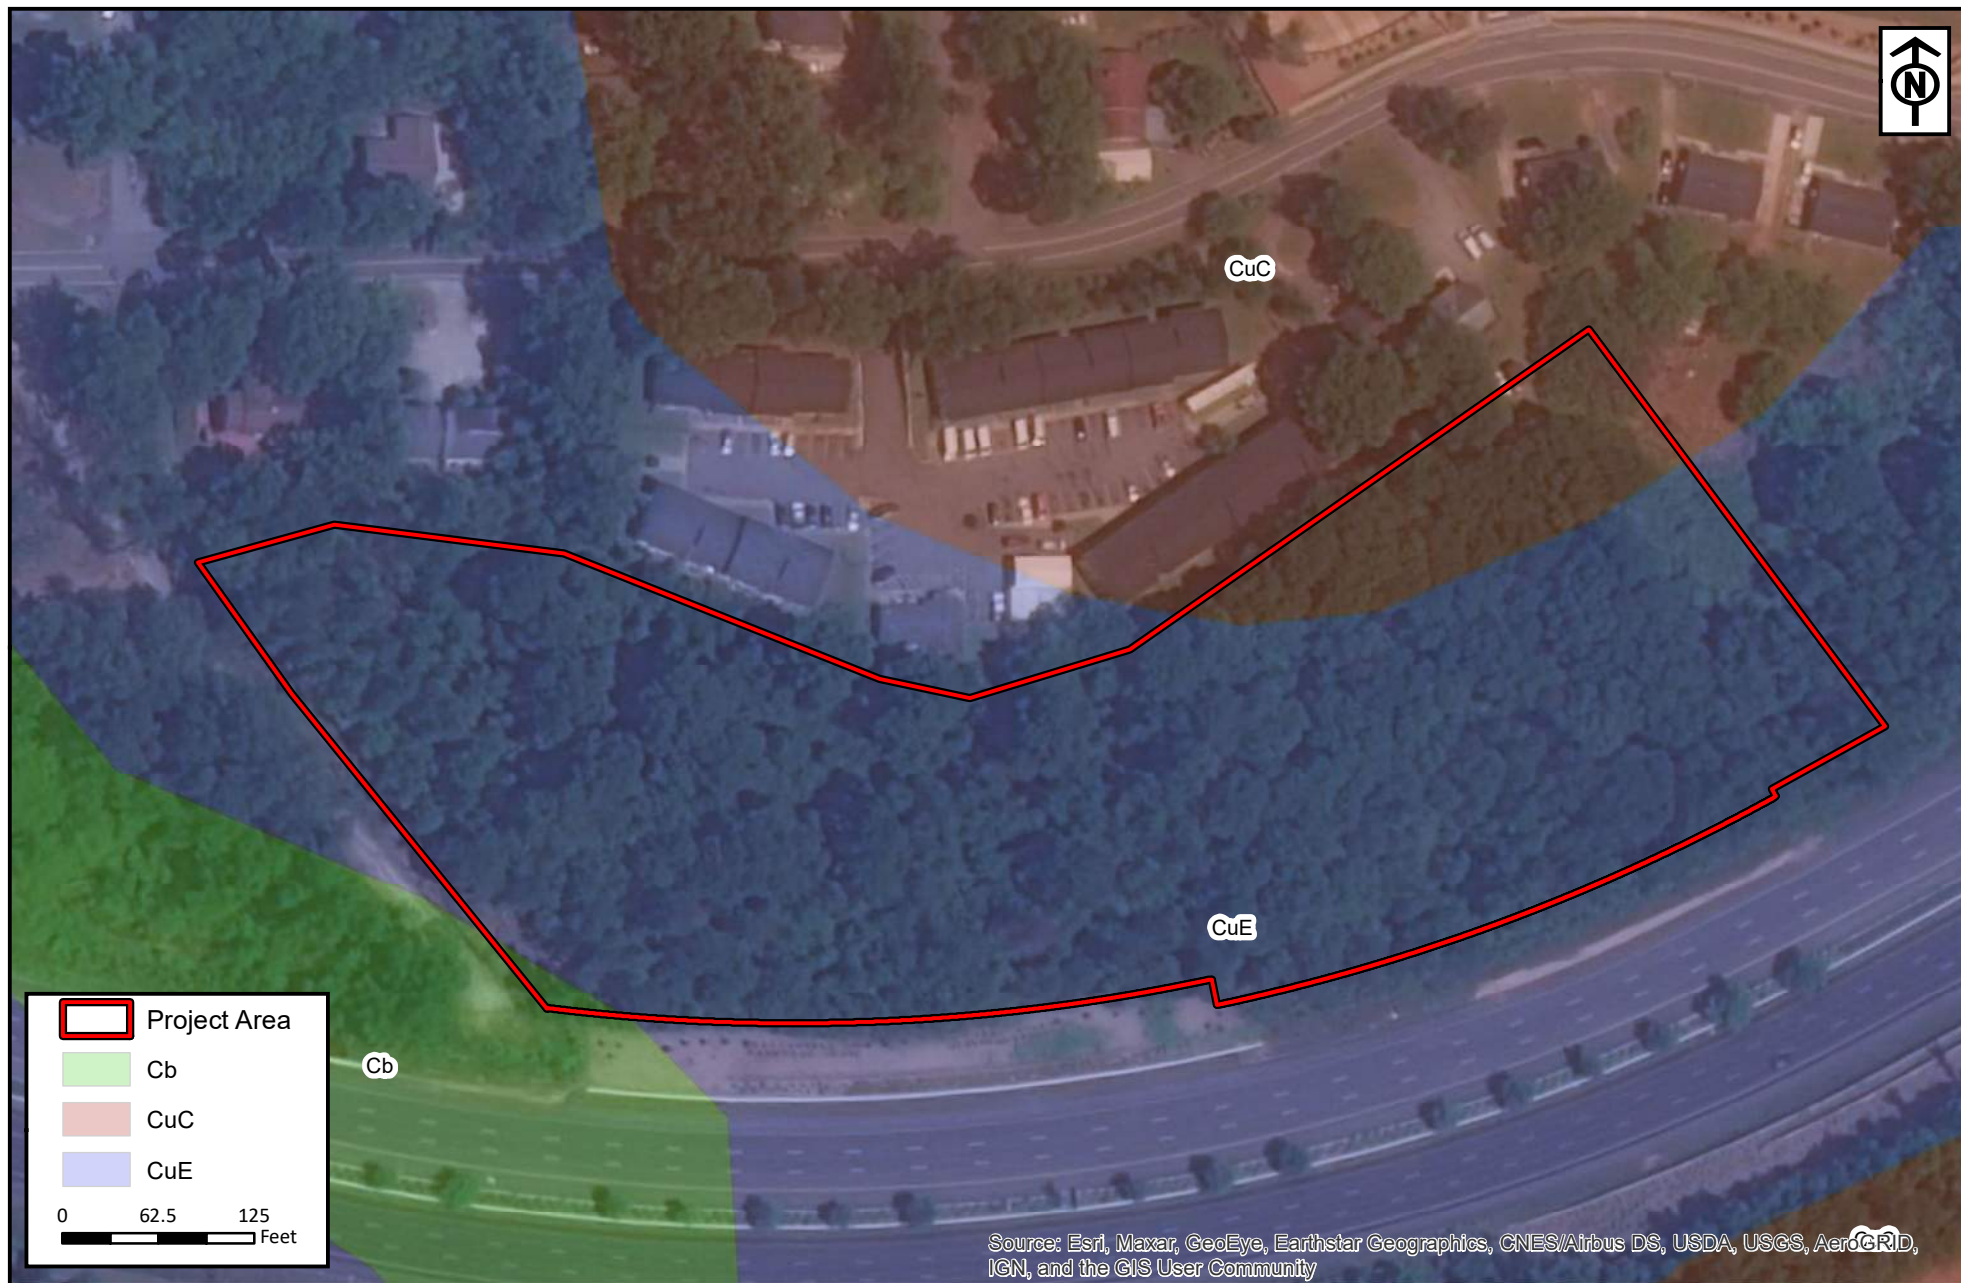


RLC Project No.:	21-111
Figure No.:	6
Prepared By:	JP
Sketch Date:	7/20/2021
Map Scale :	1 inch = 125 feet

The Riley at Overbrook
Greenville County, South Carolina

NRCS Soil Map
Prepared For: DHD Riley, LLC

RESOURCE+LAND
CONSULTANTS
41 Park of Commerce Way, Ste 101
Savannah, GA 31405
tel 912.443.5896 fax 912.443.5898

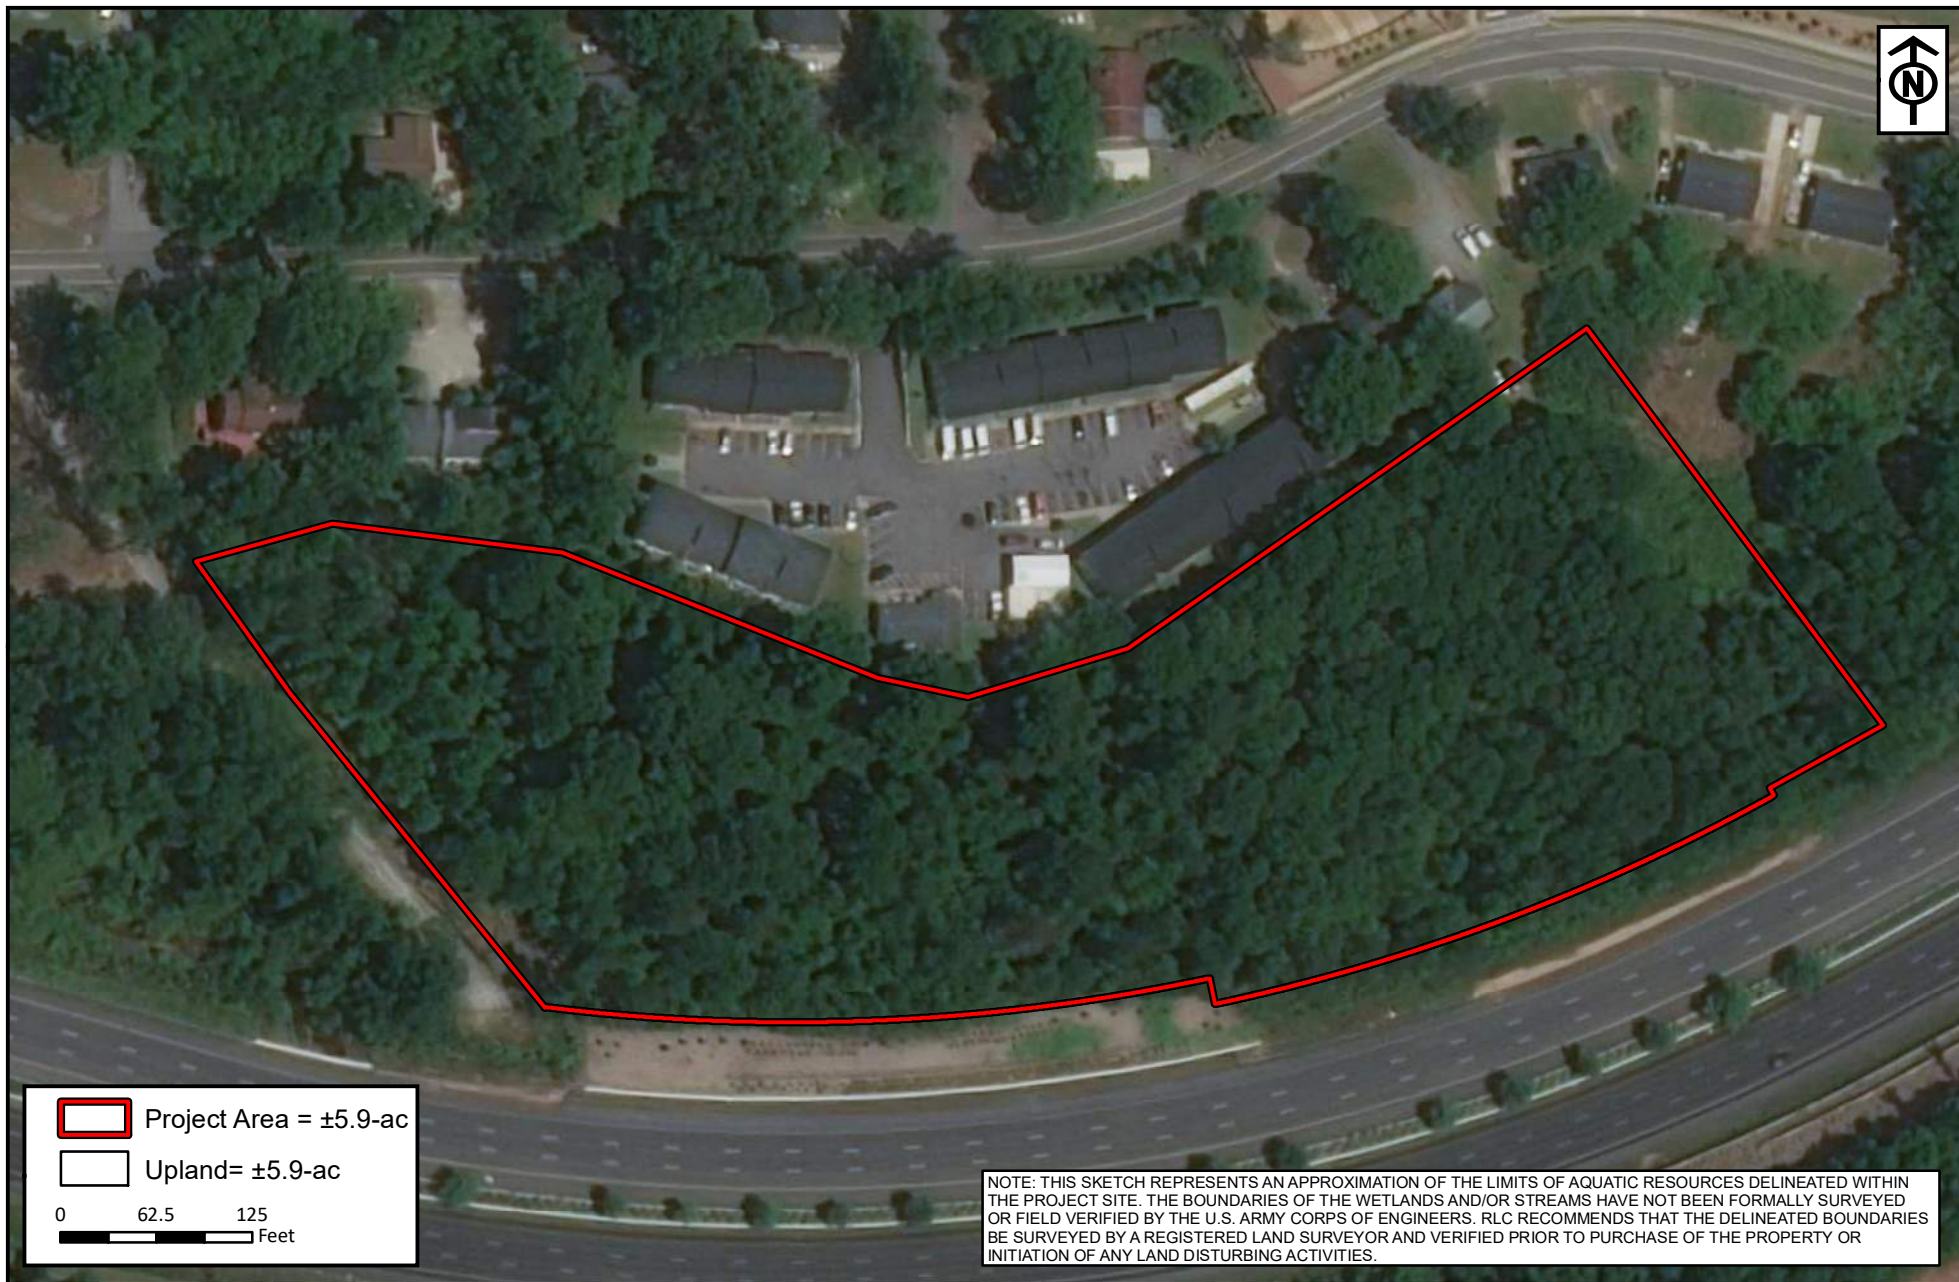

RLC Project No.:	21-111
Figure No.:	7
Prepared By:	RP
Sketch Date:	7/20/2021
Map Scale :	1 inch = 125 feet

The Riley at Overbrook
Greenville County, South Carolina

**Aquatic Resource
Delineation Exhibit**
Prepared For: DHD RILEY, LLC



**RESOURCE+LAND
CONSULTANTS**

41 Park of Commerce Way, Ste 101
Savannah, GA 31405
tel 912.443.5896 fax 912.443.5898

Threatened & Endangered Species Survey

Lowndes Hill Road Development
Southwest of Lowndes Hill Road and Lockwood Avenue
Greenville, Greenville County, South Carolina

December 17, 2021

Terracon Project No. 86217332



Prepared for:

BRD Land & Investment, LP
Fort Mill, South Carolina

Prepared by:

Terracon Consultants, Inc.
Greenville, South Carolina

Offices Nationwide
Employee-Owned

Established in 1965
terracon.com

Terracon

Geotechnical ■ Environmental ■ Construction Materials ■ Facilities

December 17, 2021



Mr. Drew Schaumber
Schaumber Development, LLC
1 Chick Springs Road, Suite 115
Greenville, South Carolina 29609

Telephone: (202) 905-7722
Email: drew@schaumberdevelopment.com

Re: Threatened & Endangered Species Survey
Lowndes Hill Road Development
Southwest of Lowndes Hill Road and Lockwood Avenue
Greenville, Greenville County, South Carolina 29607
Terracon Project No. 86217332

Dear Mr. Schaumber:

Terracon Consultants, Inc. (Terracon) is pleased to submit the enclosed Threatened & Endangered Species Survey report for the above-referenced site. This assessment was performed in accordance with Terracon's Supplement to Agreement for Services dated December 7, 2021.

We appreciate the opportunity to be of service to you on this project. If there are any questions regarding this report or if we may be of further assistance, please contact us at (864) 292-2901.

Sincerely,

Terracon

A handwritten signature in blue ink, reading "Katherine L. Weatherly".

Katherine L. Weatherly
Project Scientist

A handwritten signature in blue ink, reading "Andy Ruocco". To the right of the signature, the word "FOR:" is written in blue capital letters.

Andy Ruocco
Principal / Environmental Manager

Terracon Consultants Inc. 72 Pointe Cir Greenville, SC 29615-3506

P 864-292-2901 F 864-292-6361 terracon.com



Environmental



Facilities



Geotechnical



Materials

TABLE OF CONTENTS	
1.0	INTRODUCTION 1
1.1	Site Location 1
1.2	Existing Conditions 1
1.3	Proposed Project 2
2.0	RECORDS REVIEW 2
2.1	Federal Status Explanation 3
2.1.1	At-Risk Species 3
2.1.2	Critical Habitat 3
2.2	Coordination with SCDNR 4
3.0	HABITAT ASSESSMENT 4
3.1	Mesic Mixed Hardwood Forest 4
4.0	EFFECT DETERMINATIONS 4
4.1	Mammals 5
4.2	Reptiles 6
4.3	Flowering Plants 6
4.4	Lichens 9
5.0	FINDINGS10
6.0	CONCLUSIONS10
7.0	GENERAL COMMENTS10
8.0	REFERENCES11

Threatened & Endangered Species Survey

Lowndes Hill Road Development ■ Greenville, South Carolina

December 17, 2021 ■ Terracon Project No. 86217332



APPENDICES

APPENDIX A

Exhibit 1 - Site Location Map

Exhibit 2 - Topographic Map

Exhibit 3 - USFWS NWI Map

Exhibit 4 - NRCS Soils Map

Exhibit 5 - Habitat Map

APPENDIX B

USFWS County List

USFWS IPaC Report

USFWS Clearance Letter

Coordination with SCDNR

Site Plan

APPENDIX C

Site Photographs

1.0 INTRODUCTION

The following report details methodology and an assessment of survey results for the threatened and endangered species survey completed on December 14, 2021 for the project site described below and depicted in Appendix A. This threatened and endangered species survey was conducted within the site boundaries and immediate vicinity of the site to determine the occurrence of, or potential for occurrence of animal and plant species recognized as threatened or endangered within the boundaries of the referenced site. Completion of this survey was directed by and complies with the Federal Endangered Species Act (ESA) of 1973.

1.1 Site Location

The approximate 5.7-acre site is located southwest of Lowndes Hill Road and Lockwood Avenue in Greenville, Greenville County, South Carolina. The approximate center of the review area is located at 34.852311 latitude and -82.368742 longitude. The site is identified as Greenville County Parcel No. 0195000100201.

The project site is located with the Southern Outer Piedmont (45b) level IV Ecoregion within the Piedmont level III Ecoregion of South Carolina. The irregular plains of the Southern Outer Piedmont has less relief, and less precipitation than the adjacent, higher elevation Southern Inner Piedmont Ecoregion. Planted pine plantations are common in the Southern Outer Piedmont which consist of predominantly of loblolly pine (*Pinus taeda*) and shortleaf pine (*Pinus echinata*). Areas which have not been heavily altered by humans consist of mixed pine-hardwood woodlands. Gneiss, schist and granite are the dominant rock types, covered with deep saprolite and mostly red, clayey subsoils. The majority of soils are Kanhapludults.

1.2 Existing Conditions

At the time of site reconnaissance, land cover primarily consisted of wooded areas with minimal to moderate understory growth and recently cleared trails crisscrossing throughout the site.

The site is bordered by apartments and residential houses to the north. Wooded areas and residential houses are located to the east. Interstate-385 followed by wooded areas and residential development are located to the south. An abandoned road followed by an undeveloped floodplain around Richland Creek is located to the west. The wooded area onsite is an even mixture of hardwoods and pines and cedars. The general existing conditions are depicted on Exhibit 5 in Appendix A, and photographs of the site taken during the field visit are included in Appendix C.

1.3 Proposed Project

Proposed development plans provided by the client indicate development of a multi-family residential complex across the entire site to consist of two apartment buildings containing 48 units, a clubhouse, playground, two ponds and associated paved parking areas and drives. A copy of the proposed site plan is included in Appendix B. It should be noted the aquatic resources were delineated by Resources and Land Consultants (RLC) on July 20, 2021 where the site was observed to be entirely upland. It is unknown if verification from the US Army Corps of Engineers has been obtained as of the issuance of this report.

2.0 RECORDS REVIEW

The following federally threatened, and endangered species are listed by the United States Fish and Wildlife Service (USFWS) South Carolina Ecological Services Field Office and as potentially occurring within the project boundaries based on the information obtained from the Information, Planning, and Conservation (IPaC) search engine.

Table 1: USFWS IPaC Official Species List

Class	Listed Species	Federal Status
Mammals	Northern Long-eared Bat (<i>Myotis septentrionalis</i>)*	Threatened
Reptiles	Box Turtle (<i>Clemmys muhlenbergii</i>)*	Threatened
Insects	Monarch Butterfly (<i>Danaus plexippus</i>)*	Candidate
Flowering Plants	Bunched Arrowhead (<i>Sagittaria fasciculata</i>)*	Endangered
	Dwarf-flowered Heartleaf (<i>Hexastylis naniflora</i>)*	Threatened
	Mountain Sweet Pitcher-plant (<i>Sarracenia rubra</i> ssp. <i>jonesii</i>)*	Endangered
	Small Whorled Pogonia (<i>Isotria medeoloides</i>)*	Threatened
	Swamp Pink (<i>Helonias bullata</i>)*	Threatened
	White Fringeless Orchid (<i>Platanthera integrilabia</i>)*	Threatened
	White Irisette (<i>Sisyrinchium dichotomum</i>)*	Endangered
Lichens	Rock Gnome Lichen (<i>Gymnoderma lineare</i>)*	Endangered

Sources: USFWS – IPaC Official Species List generated on December 10, 2021 (Consultation Code: 04ES1000-2022-SLI-0210)

*= SCDNR Rare, Threatened, and Endangered Species and Communities Known to Occur in Greenville County¹

¹ <http://www.dnr.sc.gov/species/county.html>

2.1 Federal Status Explanation

According to the ESA threatened species are those species “which are likely to become an endangered species within the foreseeable future throughout all or a significant portion of its range”. Species listed as endangered are considered to have a higher risk of extinction, and are defined by the ESA as “any species which is in danger of extinction throughout all or a significant portion of its range”.

2.1.1 At-Risk Species

According the USFWS list of At-Risk, Candidate, Endangered, and Threatened Species for Greenville County (included in Appendix B), there are a total of eight species in Greenville County which have been federally designated as an At-Risk Species (ARS). These species include: Golden-winged warbler (*Vermivora chrysoptera*), Broad River spiny crayfish (*Cambarus spicatus*), mimic crayfish (*Distocambarus carlsoni*), Little brown bat (*Myotis lucifugus*), Tri-colored bat (*Perimyotis subflavus*), Carolina hemlock (*Tsuga caroliniana*), purple pitcher plant (*Sarracenia purpurea* var. *montana*), and the sun-facing coneflower (*Rudbeckia heliopsidis*). ARS are species in which the USFWS has petitioned to list but are not currently federally protected and do not require Section 7 Consultation at this time. These species are not evaluated, or discussed further in this survey report. In the event of an ARS being federally listed, informal and/or formal consultation with USFWS may be required if the species, or suitable habitat occurs on the project site or vicinity.

Monarch butterflies (*Danaus plexippus*) have bright orange wings surrounded by a black border and covered with black veins. The black border has a double row of white spots, present on the upper side of the wings. Habitat for the Monarch Butterfly is diverse, as long as milkweed and flowering plants are present. Adult monarchs are sexually dimorphic, with males having narrower wing venation and scent patches. The bright coloring of a monarch serves as a warning to predators that eating them can be toxic. During the breeding season, monarchs lay their eggs on their obligate milkweed host plant (primarily *Asclepias spp.*), and larvae emerge after two to five days.

Although milkweed was not specifically identified during the field survey, suitable habitat is located on the site for a variety of milkweed species. In turn, if suitable habitat for milkweed is on the site then suitable habitat for the Monarch Butterfly is as well. However, the Monarch Butterfly is listed as a Candidate species and is not federally protected at this time.

2.1.2 Critical Habitat

On December 10, 2021 Terracon utilized the USFWS IPaC search engine to identify critical habitat that may occur on the site. According to IPaC (consultation code: 04ES1000-2022-SLI-0210), there are no critical habitats, national wildlife refuges or fish hatcheries within the project boundaries. A copy of the USFWS IPaC report is included in Appendix B.

2.2 Coordination with SCDNR

Terracon contacted the South Carolina Department of Natural Resources (SCDNR) Heritage Trust Program for technical assistance regarding documented occurrences of rare, threatened or endangered species on the site or in the vicinity of the site. Based on the response provided by SCDNR, dated December 10, 2021 there are no federally listed species, state listed species, or Heritage 'watch list' species documented on the site. One At-Risk species (American Bumble Bee *Bombus pensylvanicus*) and two state protected species (Snail Bullhead *Ameiurus brunneus*, Flat Bullhead *Ameiurus platycephalus*) are within a 2-mile radius of the site. As noted by SCDNR, their records are not assumed complete nor should they be assumed comprehensive; therefore, field surveys should be conducted for more thorough evaluations. A copy of the response provided by the SCDNR Heritage Trust Program is included in Appendix B.

3.0 HABITAT ASSESSMENT

A field survey was conducted on December 14, 2021 by Ms. Katherine Weatherly to identify suitable habitat for federally threatened and endangered species protected by the ESA. During the field survey, plant communities and habitats were observed and noted to determine if they matched habitat types where the listed species have the potential to occur. The existing site conditions are depicted in Appendix A Exhibit 5. The habitat classifications and associated descriptions are discussed below.

3.1 Mesic Mixed Hardwood Forest

The mesic mixed hardwood forest habitat is distributed throughout the entirety of the site. The canopy trees in the mesic mixed hardwood forest habitat consist of a mixture of various softwood and hardwood species mainly including: water oak (*Quercus nigra*), American beech (*Fagus grandifolia*), eastern red cedar (*Juniperus virginiana*), sweetgum (*Liquidambar styraciflua*), and loblolly pine (*Pinus taeda*). The understory has recently been partially cleared with remaining species dominated by: Chinese privet (*Ligustrum sinense*), American holly (*Ilex opaca*), sacred bamboo (*Nandina domestica*), kudzu (*Pueraria montana*), muscadine (*Vitis rotundifolia*), and English ivy (*Hedera helix*). Photographs in Appendix C are representative of the habitat designated as mesic mixed hardwood forest on the site.

4.0 EFFECT DETERMINATIONS

The following determinations were made for each species, based on the likelihood of that species occurring on the site, or being impacted by development of the site. These effect determinations are listed in order of priority from lowest to highest, and are based on USFWS standard language implemented for Section 7 Consultation.

Threatened & Endangered Species Survey

Lowndes Hill Road Development ■ Greenville, South Carolina

December 17, 2021 ■ Terracon Project No. 86217332



- “No effect” – will not affect listed species
- “Not likely to adversely affect” - effects are expected to be completely beneficial, discountable or insignificant
- “Likely to adversely affect” - adverse effects to listed species may occur

The following is a brief description of each federally listed threatened and endangered species located on the IPaC Official Species List for the site. The site was surveyed for each of the species and its recognized habitat. Comments are provided regarding results of the onsite survey with regard to habitat and occurrence.

4.1 Mammals

Northern Long-Eared Bat (*Myotis septentrionalis*)

The northern long-eared bat has large distinct ears, and roosts in caves, mines or large trees. They are typically seen through cracks or crevices with only the ears and nose visible, or at dusk dark flying through the air catching macroinvertebrates such as: beetles, caddisflies, moths, flies, or leafhoppers. The northern long-eared bat has only recently been discovered in the coastal plain area of South Carolina. Prior to the fall of 2016 it was thought to only occur in the Upstate.

Compared to other species of bats, the northern long-eared bat is the most susceptible to the fungal disease known as white-nose-syndrome. This disease is the main cause for the decline of this species. In accordance with the Key to the Northern Long-Eared Bat 4(d) Rule for Federal Actions that May Affect Northern Long-Eared Bats, Terracon determined that the site is located inside the white-nose syndrome zone. Generally, the white-nose syndrome zone is determined based on a review of a white-nose syndrome zone map prepared by USFWS. Based on previous correspondence with the USFWS South Carolina Ecological Field Office, all counties within South Carolina are within the white-nose syndrome zone. As a result, the Northern Long-Eared Bat 4(d) Rule may be applied. Therefore, if the site contains suitable habitat for the northern long eared bat but is not located within 150 feet from a known roost tree, the project has met the criteria for the 4(d) rule. As a result, any incidental take is therefore exempt.

Individuals or communities of the northern long-eared bat were not observed during the site visit. Based on the forested habitat detailed above in the Mesic Mixed Hardwood Forest habitat located on the site and the broad habitat described by USFWS, there is a potential for the northern long-eared bat to occur within the site boundaries. Terracon has determined that the proposed project *may affect, not likely to adversely affect* the northern long-eared bat.

4.2 Reptiles

Bog Turtle (*Clemmys muhlenbergii*)

The bog turtle measures 3 to 4 inches and can be identified by a mahogany-colored shell and bright yellow-orange blotches located on both sides of the head. Bog turtles live in a mosaic of open, sunny, wet meadows, spring-fed wetlands and scattered dry areas. The variety of wet and dry places meets the basic needs of the bog turtle: basking, foraging, nesting, hibernating and finding shelter. Sunny open areas provide the warmth needed to regulate the turtle's body temperature and incubate its eggs. Soft muddy areas allow turtles to escape, both from predators and extreme temperatures. Dry areas provide a place to nest. Springs and seeps that flow year-round ensure that bog turtles will not freeze during the winter.

Bog turtles are active from April through October and feed on worms, slugs, beetles, snails, millipedes, seeds and carrion. During summer months, bog turtles build nests in sphagnum moss or on clumps of sedges above the water level of a wetland. The eggs hatch from late August through September. In October, bog turtles nestle into abandoned burrows, logs, mud or tree roots, where they lie dormant through the winter.

There are no aquatic features, including wetlands, or open sunny meadows on the site. The Mesic Mixed Hardwood Forest lacks suitable habitat and therefore development on the site will have *no effect* on the bog turtle.

4.3 Flowering Plants

Bunched Arrowhead (*Sagittaria fasciculata*)

Bunched arrowhead is a small herbaceous plant growing 15-16 inches tall in saturated soils. It's the only *Sagittaria* species in the Southern Appalachians that does not have arrowhead-shaped leaves. Emergent leaves are broad and tapered at the tip and up to 12 inches long and 1-2 inches wide. The white flowers begin blooming in mid-May and continue through July. The fruits mature a few weeks after flowering. Bunched arrowhead occurs in undisturbed sites that are typically located just below the origin of slow, clean, continuous seeps on gently sloping terrain in deciduous woodlands.

There are no aquatic features, including wetlands, on the site. The Mesic Mixed Hardwood Forest lacks suitable habitat and therefore development on the site will have *no effect* on the bunched arrowhead.

Dwarf-flowered Heartleaf (*Hexastylis naniflora*)

The dwarf-flowered heartleaf is a low-growing evergreen perennial plant. It has heart-shaped leaves that are four to five inches long, dark green and leathery, supported by long thin leaf stems connecting it to an underground stem. The jug-shaped flowers are usually beige to dark brown or purple and appear from mid-March to early June. The flowers are small and inconspicuous and are found near the base of the leaf stems, often buried beneath the leaf litter. The dwarf-flowered heartleaf grows in acidic soils along bluffs and adjacent slopes, in boggy areas next to streams and creek heads, and along the slopes of nearby hillsides and ravines in the upper piedmont region of Western North Carolina and upstate South Carolina.

Although the site contained sloping features and acidic soils, the entire site contains dry upland soils where no aquatic features are present. The Mesic Mixed Hardwood Forest lacks suitable habitat and therefore development on the site will have *no effect* on the dwarf-flowered heartleaf.

Mountain Sweet Pitcher Plant (*Sarracenia rubra* ssp. *jonesii*)

Mountain sweet pitcher plant is a carnivorous perennial herb with tall, hollow pitcher-shaped leaves and red sweet-smelling flowers. The hollow leaves contain liquid and enzymes. When insects fall in to the pitchers, they're digested and the nutrients are incorporated into the plant's tissues. The evolutionary role of carnivory in such plants is not fully understood, but some evidence indicates that absorption of minerals from insect prey may allow carnivorous species to compete in nutrient-poor habitats. The unusual red flowers (yellow in rare cases) appear from April to June, with fruits ripening in August. Flowering plants reach heights of 29 inches. Like other pitcher plants, it has rhizomes that are probably long-lived and capable of persisting and reproducing vegetatively for decades without producing seedlings. Habitat for the mountain sweet pitcher plant consists of mountain bogs.

There are no aquatic features, including wetlands, on the site. The Mesic Mixed Hardwood Forest lacks suitable habitat and therefore development on the site will have *no effect* on the mountain sweet pitcher plant.

Small Whorled Pogonia (*Isotria medeoloides*)

Small-whorled pogonia has a greenish-white stem that grows to between 3 and 13 inches tall. It gets its common name from the 5 or 6 grayish-green leaves that are displayed in a single whorl around the stem. When the leaves are well developed, a single flower or sometimes a pair rises from the center of the circle of leaves. The flowers are yellowish-green with a greenish-white lip. Each flower has three sepals of equal length that spread outward. The flowers are scentless, lack nectar, and are primarily self-pollinating. The pogonia produces fruit that ripens in the fall. The seeds contain very little food reserves and therefore need to fall on soil containing mycorrhizal fungi in order for the seed to germinate and seedlings to become established. An over-wintering

vegetative bud may form in late August or September. Occasionally small whorled-pogonia will reproduce vegetatively, without the use of seeds.

Habitat for the species can be limited by shade. The species seems to require small light gaps, or canopy breaks, and generally grows in areas with sparse to moderate ground cover. Too many other plants in an area can be harmful to this plant. This orchid typically grows under canopies that are relatively open or near features that create long-persisting breaks in the forest canopy such as a road or a stream. It grows in mixed-deciduous or mixed-deciduous/coniferous forests that are generally in second- or third-growth successional stages. The soils in which it lives are usually acidic, moist, and have very few nutrients.

The site contains dry upland soils, and although cleared trails have become a recent development on the site, the intact understory is moderately thick and would provide too much shade for this species. The Mesic Mixed Hardwood Forest lacks suitable habitat and therefore development on the site will have *no effect* on the small whorled pogonia.

Swamp Pink (*Helonias bullata*)

Swamp pink is only found in wetlands along streams and seepage areas in freshwater swamps including mountain bogs, swampy forested wetlands bordering small streams, wet meadows, and spring seepage areas. It is a perennial herb in the lily family which has a basal rosette of evergreen, strap-like leaves and an upright pink to lavender flower head. The tall flower stalk (up to 4.5 feet) appears from March to May. During the winter the leaves often turn reddish brown and lie flat or slightly raised above the ground. These winter leaves are often hidden by leaf litter, but a visible button in the center of the leaves represents the next season's flower head. Although the plant can reproduce by seed, most of its reproduction is by vegetative expansion of established plants.

There are no aquatic features, including wetlands, on the site. The Mesic Mixed Hardwood Forest lacks suitable habitat and therefore development on the site will have *no effect* on the swamp pink.

White Fringeless Orchid (*Platanthera integrilabia*)

White fringeless orchid is a perennial herb that grows up to 24 inches tall. It has a single, light-green stem rising from a tuber. The leaves have smooth edges and tend to be long and narrow, with leaves lower on the plant being larger. The plant bears white flowers in a loose cluster at the end of the stem, and it flowers from late July through September with small fruit maturing in October. Habitat for the species consists of wet, boggy areas at the heads of streams and on sloping areas kept moist by groundwater seeping to the surface. It is often associated with Sphagnum in partially, but not fully, shaded areas.

There are no aquatic features, including wetlands, on the site. The Mesic Mixed Hardwood Forest lacks suitable habitat and therefore development on the site will have *no effect* on the white fringeless orchid.

White Irisette (*Sisyrinchium dichotomum*)

White irisette is a perennial herb that lives in areas with partial sun. An individual white irisette plant is typically defined as a cluster of stems arising from fibrous roots. It generally grows from 10 to 16 inches tall and has winged stems. There may be 10 or more stems on one plant. White irisette flowers from late May through July. The seeds are very small and black; and 3 to 6 seeds are contained in each capsule. The species is found on mid-elevation slopes, characterized by open, dry to moderate moisture oak-hickory forests. White irisette usually grown in shallow soils on regularly disturbed sites (such as woodland edges and roadsides) and over rock, steep terrain.

The site contains deep to very deep soils, and, and although cleared trails have become a recent development on the site, the intact understory is moderately thick and would provide too much shade for this species on mid-elevation slopes. The Mesic Mixed Hardwood Forest lacks suitable habitat and therefore development on the site will have *no effect* on the white irisette.

4.4 Lichens

Rock Gnome Lichen (*Gymnoderma lineare*)

Rock gnome lichen occurs in dense colonies of narrow strap-like lobes that are about 1 millimeter across and 1-2 centimeters long. These lobes are blue gray on the terminal upper surface, and generally shiny white on the lower surface, grading to black near the base. The fruiting bodies are born on the tips of these lobes, are black, and have been found from July through September. The primary means of propagation appears to be asexual, with colonies spreading clonally. Rock gnome lichen is primarily limited to vertical rock faces where seepage water from forest soils above flows during very wet times. Also found in areas of high humidity, such as high-elevation vertical rock faces that are frequently bathed in fog or in deep gorges at lower elevations. It appears the species needs a moderate amount of light, but that it cannot tolerate high-intensity solar radiation. It does well on moist, generally open, sites with northern exposures, but needs at least partial canopy coverage where the aspect is southern or western.

The site does not contain rock faces, vertical or semi-vertical, with moisture exposure by seeps or fog. The Mesic Mixed Hardwood Forest lacks suitable habitat and therefore development on the site will have *no effect* on the rock gnome lichen.

5.0 FINDINGS

According to the SCDNR Heritage Trust Program, there are no federally listed species, state listed species, or Heritage 'watch list' species documented on the site. One at risk and two state protected species are listed within a two-mile radius of the site. A copy of the response provided by SCDNR Environmental Program is included in Appendix B.

No federally threatened or endangered species were observed on the site during the field survey. However, due to the wide-ranging and generalized habitat description for the federally threatened northern long eared bat described by the USFWS, the mature forest on the site represents potential habitat for the species. In consideration of the USFWS habitat designation of mature forest as potential habitat for the species, the proposed project *may affect, not likely to adversely affect* the northern long eared bat.

6.0 CONCLUSIONS

Development of the site *may affect, not likely to adversely affect* the northern long-eared bat. In accordance with the *Key to the Northern Long-Eared Bat 4(d) Rule for Federal Actions that May Affect Northern Long-Eared Bats*, and previous correspondence with USFWS, Terracon determined that the site is located inside the white-nose syndrome zone. As a result, the Northern Long-Eared Bat 4(d) Rule may be applied. Because the site is not located within 150 feet from a known roost tree, nor is the site located within 0.25 miles from a known hibernacula and winter roost, the project has met the criteria for the 4(d) rule. As a result, any incidental take is exempt.

The *may affect, not likely to adversely affect* conclusion of this assessment regarding the northern long-eared bat does not require coordinated with USFWS. The USFWS South Carolina Ecological Services Field Office maintains a clearance letter that applies to all projects that meet certain criteria. This letter serves as the USFWS concurrence with the conclusions of the habitat assessment. A copy of this letter is included in Appendix B.

7.0 GENERAL COMMENTS

This survey was performed in accordance with generally accepted practices of this profession undertaken in similar studies at the same time and in the same geographical area. This report is for the exclusive use of the client for the project being discussed. No warranties, either expressed or implied, are intended or made. It should be noted that USFWS has specific survey windows and time periods established for surveys of listed species. The findings of this survey are constrained by the project schedule, which may not coincide with the applicable survey windows. USFWS may require species to be reevaluated within the established surveys windows. In conducting the limited scope of services described herein, certain sources of information and public records were reviewed. No biological assessment can wholly eliminate uncertainty regarding the potential for concerns in connection with a project.

8.0 REFERENCES

Griffith, G.E., Omernik, J.M., Comstock, J.A., Glover, J.B., and Shelburne, V.B., 2002, Ecoregions of South Carolina, U.S. Environmental Protection Agency, Corvallis, OR (map scale 1:1,500,000).

Information, Planning, and Conservation (IPAC) online screening tool (December 10, 2021).

"South Carolina List of At-Risk, Candidate, Endangered, and Threatened Species – Greenville County" USFWS South Carolina Ecological Services Field Office.
Accessed December 15, 2021

APPENDIX A


Exhibit 1 – Site Location Map

Exhibit 2 - Topographic Map

Exhibit 3 - USFWS NWI Map

Exhibit 4 - NRCS Soils Map

Exhibit 5 - Habitat Map

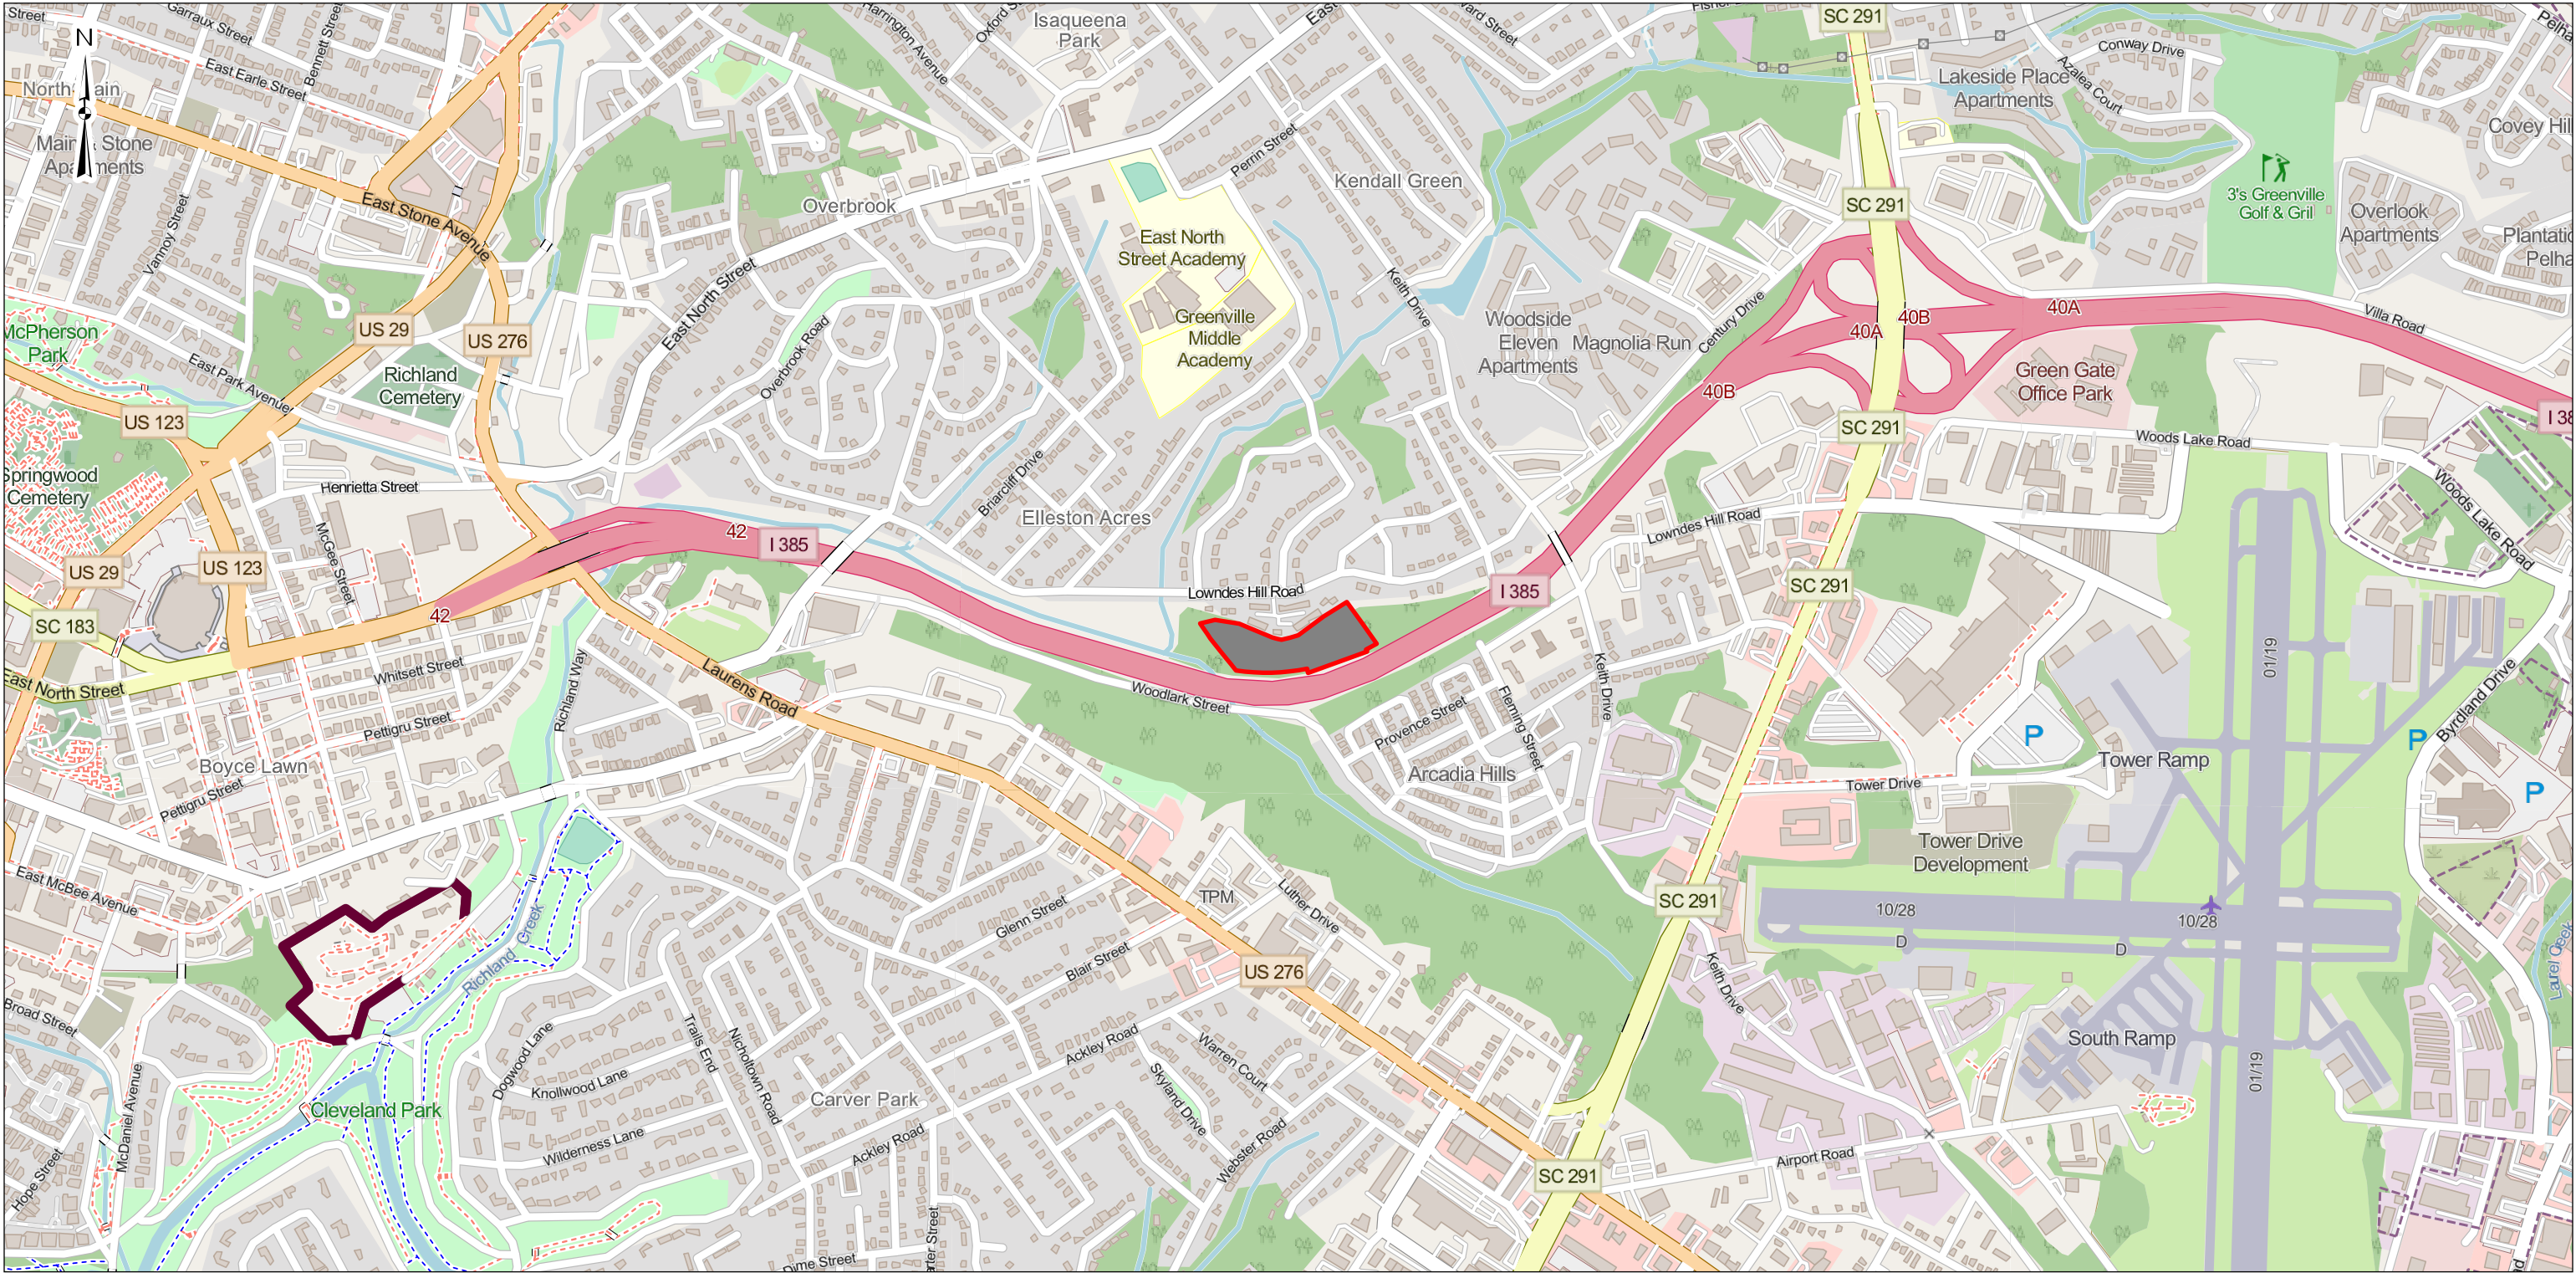

3 URMHFW 6LWH %RXQGDUI

'\$7\$ 6285&(6,
(65, :06 :RUOG \$HULDO ,PDJHU\ 2SHQ6WUHHW0DS

)HHW

3 URMHFW 1R
'DWH
'HF
'UDZQ %\,
0'3
5HYLHZHG %\,
\$5

Terracon

6LWH /RFDWLRQ 0DS
([KLELW
/RZQGHV +LOO 5RDG 'HYHORSPHQW
6RXWKZHVW RI /RZQGHV +LOO 5G DQG /RFNZR
'UHHQYLOOH *UHHQYLOOH &RXQW\ 6RXWK



3URMHFW 6LWH %RXQGDU\ :HWODQG 7\SH
5LYHULQH

'\$7\$ 6285&(6,
(65, :06 :RUOG \$HULDO ,PDJHU\ 2SHQ6WUHHW0DS



3URMHFW 1R
'DWH
'HF
'UDZQ %\,
0'3
5HYLHZHG %\,
\$5

Terracon

^ 3RLQWH &LUFOH *UHHQYLOOH 6&
3+, " " " WHUUDFRQ

1DWLRQDO :HWODQGV ,QYHQWURULDO
/RZQGHV +LOO 5RDG 'HYHORSPHQW 6RXWKZHVW RI /RZQGHV +LOO 5G DQG /RQZR *UHHQYLOOH *UHHQYLOOH &RXQW\ 6RXWK

WRULDO

& 28VHU2PGSHUNIQV22OHULYH 7HUUDRO &RQXOWDQWV _OE2HVNWRS26& * 62 ~ BIRZQGHV+LOO20DSV2 ~ BIRZQGHV+L



3URMHFW 6LWH %RXQGDU\ 6RLO 0DS 8QLW

- &E &DUWHFD\ DQG 7RFFRD VRLOV
- &X& &HFLO 8UEDQ ODQG FRPSOH[
- &X(&HFLO 8UEDQ ODQG FRPSOH[

3DUWLDOO\ +\GULF WR SHUFHQW VORSHV WR SHUFHQW VORSHV

'\$7\$ 6285&(6, (65, :06 :RUOG \$HULDO ,PDJHU\ 2SHQ6WUHHW0DS



3URMHFW
'DWH
'HF
'UDZQ %\,
0'3
5HYLHZHG
\$5

Terracon

^ 3RLQWH &LUFOH *UHHQYLOOH 6& *UHHQYLOOH *UHHQYLOOH &RXQW\ 6RXWK

3+, " " " WHUUDFRQ FRP


6685*2 6RLOV 0DS
/RZQGHV +LOO 5RDG 'HYHORSPHQW 6RXWKZHVW RI /RZQGHV +LOO 5G DQG /RFNZR
*UHHQYLOOH *UHHQYLOOH &RXQW\ 6RXWK

([KLELW



 Project Site Boundary

DATA SOURCES:
ESRI WMS - World Aerial Imagery, OpenStreetMap

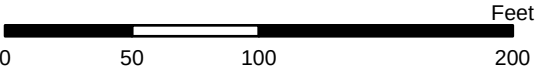

Project No.:
86217111
Date:
Dec 2021
Drawn By:
MDP
Reviewed By:
AR



72 Pointe Circle
Greenville, SC 29615
PH: (864) 292-2901
terracon.com

Habitat Map

Lowndes Hill Road Development
Southwest of Lowndes Hill Rd and Lockwood Ave
Greenville, Greenville County, South Carolina

Exhibit

5

APPENDIX B

**USFWS County List
USFWS IPaC Report
USFWS Clearance Letter
Coordination with SCDNR
Site Plan**

GREENVILLE COUNTY

CATEGORY	COMMON NAME/STATUS	SCIENTIFIC NAME	SURVEY WINDOW/ TIME PERIOD	COMMENTS
Amphibians	None Found			
Birds	Golden-winged warbler (ARS)	<i>Vermivora chrysoptera</i>	April-July (nesting surveys)	Spring/Fall migration; variable throughout State
Crustaceans	Broad River spiny crayfish (ARS)	<i>Cambarus spicatus</i>	November-April	
	Mimic crayfish (ARS)	<i>Distocambarus carlsoni</i>	November-April	
Fishes	None Found			
Insects	Monarch butterfly (C)	<i>Danaus plexippus</i>	August-December	Overwinter populations departs: March-April
Mammals	Little brown bat (ARS)	<i>Myotis lucifugus</i>	Year round	Found in trees, rock crevices, and under bridges
	Northern long-eared bat (T)	<i>Myotis septentrionalis</i>	Year round	Winter surveys not as successful
	Tri-colored bat (ARS)	<i>Perimyotis subflavus</i>	Year round	Found in mines and caves in the winter
Mollusks	None Found			
Plants	Bunched arrowhead (E)	<i>Sagittaria fasciculata</i>	Mid May-July	
	Carolina hemlock (ARS)	<i>Tsuga caroliniana</i>	Year around	
	Dwarf-flowered heartleaf (T)	<i>Hexastylis naniflora</i>	March-May	
	Mountain sweet pitcher plant (E)	<i>Sarracenia rubra ssp. jonesii</i>	April-October	
	Purple pitcher plant (ARS)	<i>Sarracenia purpurea var. montana</i>	April-May	
	Rock gnome lichen (E)	<i>Gymnoderma lineare</i>	Year around	
	Small whorled pogonia (T)	<i>Isotria medeoloides</i>	Mid May-early July	
	Sun-facing coneflower (ARS)	<i>Rudbeckia heliopsidis</i>	July-September	
	Swamp pink (T)	<i>Helonias bullata</i>	April-May	
	White fringeless orchid (T)	<i>Platanthera integrilabia</i>	Late July-October	
	White irisette or Reflexed blue-eyed grass (E)	<i>Sisyrinchium dichotomum</i>	Late May-July	
Reptiles	Bog turtle (S/A, T)	<i>Glyptemys muhlenbergii</i>	April 15-September 15	Active period

GREENVILLE COUNTY

*	Contact National Marine Fisheries Service (NMFS) for more information on this species.
**	The U.S. Fish and Wildlife Service (FWS) and NMFS share jurisdiction of this species.
ARS	Species that the FWS has been petitioned to list and for which a positive 90-day finding has been issued (listing may be warranted); information is provided only for conservation actions as no Federal protections currently exist.
ARS*	Species that are either former Candidate Species or are emerging conservation priority species.
BGEPA	Federally protected under the Bald and Golden Eagle Protection Act
C	FWS or NMFS has on file sufficient information on biological vulnerability and threat(s) to support proposals to list these species.
CH	Critical Habitat
E	Federally Endangered
P or P – CH	Proposed for listing or critical habitat in the Federal Register
S/A	Federally protected due to similarity of appearance to a listed species
T	Federally Threatened

These lists should be used only as a guideline, not as the final authority. The lists include known occurrences and areas where the species has a high possibility of occurring. Records are updated as deemed necessary and may differ from earlier lists.

For a list of State endangered, threatened, and species of concern, please visit <https://www.dnr.sc.gov/species/index.html>.



United States Department of the Interior



FISH AND WILDLIFE SERVICE

South Carolina Ecological Services

176 Croghan Spur Road, Suite 200

Charleston, SC 29407-7558

Phone: (843) 727-4707 Fax: (843) 727-4218

<http://www.fws.gov/charleston/>

In Reply Refer To:

December 10, 2021

Consultation Code: 04ES1000-2022-SLI-0210

Event Code: 04ES1000-2022-E-00502

Project Name: Lowndes Hill Road Development

Subject: List of threatened and endangered species that may occur in your proposed project location or may be affected by your proposed project

To Whom It May Concern:

The enclosed species list identifies threatened, endangered, proposed and candidate species, as well as proposed and final designated critical habitat, that may occur within the boundary of your proposed project and/or may be affected by your proposed project. The species list fulfills the requirements of the U.S. Fish and Wildlife Service (Service) under section 7(c) of the Endangered Species Act (Act) of 1973, as amended (16 U.S.C. 1531 *et seq.*).

New information based on updated surveys, changes in the abundance and distribution of species, changed habitat conditions, or other factors could change this list. Please feel free to contact us if you need more current information or assistance regarding the potential impacts to federally proposed, listed, and candidate species and federally designated and proposed critical habitat. Please note that under 50 CFR 402.12(e) of the regulations implementing section 7 of the Act, the accuracy of this species list should be verified after 90 days. This verification can be completed formally or informally as desired. The Service recommends that verification be completed by visiting the ECOS-IPaC website at regular intervals during project planning and implementation for updates to species lists and information. An updated list may be requested through the ECOS-IPaC system by completing the same process used to receive the enclosed list.

The purpose of the Act is to provide a means whereby threatened and endangered species and the ecosystems upon which they depend may be conserved. Under sections 7(a)(1) and 7(a)(2) of the Act and its implementing regulations (50 CFR 402 *et seq.*), Federal agencies are required to utilize their authorities to carry out programs for the conservation of threatened and endangered species and to determine whether projects may affect threatened and endangered species and/or designated critical habitat.

A Biological Assessment is required for construction projects (or other undertakings having similar physical impacts) that are major Federal actions significantly affecting the quality of the human environment as defined in the National Environmental Policy Act (42 U.S.C. 4332(2)(c)). For projects other than major construction activities, the Service suggests that a biological evaluation similar to a Biological Assessment be prepared to determine whether the project may affect listed or proposed species and/or designated or proposed critical habitat. Recommended contents of a Biological Assessment are described at 50 CFR 402.12.

If a Federal agency determines, based on the Biological Assessment or biological evaluation, that listed species and/or designated critical habitat may be affected by the proposed project, the agency is required to consult with the Service pursuant to 50 CFR 402. In addition, the Service recommends that candidate species, proposed species and proposed critical habitat be addressed within the consultation. More information on the regulations and procedures for section 7 consultation, including the role of permit or license applicants, can be found in the "Endangered Species Consultation Handbook" at:

<http://www.fws.gov/endangered/esa-library/pdf/TOC-GLOS.PDF>

Please be aware that bald and golden eagles are protected under the Bald and Golden Eagle Protection Act (16 U.S.C. 668 *et seq.*), and projects affecting these species may require development of an eagle conservation plan (http://www.fws.gov/windenergy/eagle_guidance.html). Additionally, wind energy projects should follow the wind energy guidelines (<http://www.fws.gov/windenergy/>) for minimizing impacts to migratory birds and bats.

Guidance for minimizing impacts to migratory birds for projects including communications towers (e.g., cellular, digital television, radio, and emergency broadcast) can be found at:

<http://www.fws.gov/migratorybirds/CurrentBirdIssues/Hazards/towers/towers.htm>;

<http://www.towerkill.com>; and

[http://](http://www.fws.gov/migratorybirds/CurrentBirdIssues/Hazards/towers/comtow.html)

www.fws.gov/migratorybirds/CurrentBirdIssues/Hazards/towers/comtow.html.

We appreciate your concern for threatened and endangered species. The Service encourages Federal agencies to include conservation of threatened and endangered species into their project planning to further the purposes of the Act. Please include the Consultation Tracking Number in the header of this letter with any request for consultation or correspondence about your project that you submit to our office.

Attachment(s):

- Official Species List
 - USFWS National Wildlife Refuges and Fish Hatcheries
 - Migratory Birds
-

Official Species List

This list is provided pursuant to Section 7 of the Endangered Species Act, and fulfills the requirement for Federal agencies to "request of the Secretary of the Interior information whether any species which is listed or proposed to be listed may be present in the area of a proposed action".

This species list is provided by:

South Carolina Ecological Services

176 Croghan Spur Road, Suite 200

Charleston, SC 29407-7558

(843) 727-4707

Project Summary

Consultation Code: 04ES1000-2022-SLI-0210

Event Code: Some(04ES1000-2022-E-00502)

Project Name: Lowndes Hill Road Development

Project Type: DEVELOPMENT

Project Description: Approximate 5.7 acre parcel with proposed residential development.

Project Location:

Approximate location of the project can be viewed in Google Maps: <https://www.google.com/maps/@34.8525164,-82.36853489457498,14z>



Counties: Greenville County, South Carolina

Endangered Species Act Species

There is a total of 11 threatened, endangered, or candidate species on this species list.

Species on this list should be considered in an effects analysis for your project and could include species that exist in another geographic area. For example, certain fish may appear on the species list because a project could affect downstream species.

IPaC does not display listed species or critical habitats under the sole jurisdiction of NOAA Fisheries¹, as USFWS does not have the authority to speak on behalf of NOAA and the Department of Commerce.

See the "Critical habitats" section below for those critical habitats that lie wholly or partially within your project area under this office's jurisdiction. Please contact the designated FWS office if you have questions.

-
1. [NOAA Fisheries](#), also known as the National Marine Fisheries Service (NMFS), is an office of the National Oceanic and Atmospheric Administration within the Department of Commerce.

Mammals

NAME	STATUS
Northern Long-eared Bat <i>Myotis septentrionalis</i> No critical habitat has been designated for this species. Species profile: https://ecos.fws.gov/ecp/species/9045	Threatened

Reptiles

NAME	STATUS
Bog Turtle <i>Clemmys muhlenbergii</i> Population: U.S.A. (GA, NC, SC, TN, VA) No critical habitat has been designated for this species. Species profile: https://ecos.fws.gov/ecp/species/6962	Similarity of Appearance (Threatened)

Insects

NAME	STATUS
Monarch Butterfly <i>Danaus plexippus</i> No critical habitat has been designated for this species. Species profile: https://ecos.fws.gov/ecp/species/9743	Candidate

Flowering Plants

NAME	STATUS
Bunched Arrowhead <i>Sagittaria fasciculata</i> No critical habitat has been designated for this species. Species profile: https://ecos.fws.gov/ecp/species/1720	Endangered
Dwarf-flowered Heartleaf <i>Hexastylis naniflora</i> No critical habitat has been designated for this species. Species profile: https://ecos.fws.gov/ecp/species/2458	Threatened
Mountain Sweet Pitcher-plant <i>Sarracenia rubra ssp. jonesii</i> No critical habitat has been designated for this species. Species profile: https://ecos.fws.gov/ecp/species/4283	Endangered
Small Whorled Pogonia <i>Isotria medeoloides</i> Population: No critical habitat has been designated for this species. Species profile: https://ecos.fws.gov/ecp/species/1890	Threatened
Swamp Pink <i>Helonias bullata</i> No critical habitat has been designated for this species. Species profile: https://ecos.fws.gov/ecp/species/4333	Threatened
White Fringeless Orchid <i>Platanthera integrilabia</i> Population: No critical habitat has been designated for this species. Species profile: https://ecos.fws.gov/ecp/species/1889	Threatened
White Irisette <i>Sisyrinchium dichotomum</i> No critical habitat has been designated for this species. Species profile: https://ecos.fws.gov/ecp/species/8097	Endangered

Lichens

NAME	STATUS
Rock Gnome Lichen <i>Gymnoderma lineare</i> No critical habitat has been designated for this species. Species profile: https://ecos.fws.gov/ecp/species/3933	Endangered

Critical habitats

THERE ARE NO CRITICAL HABITATS WITHIN YOUR PROJECT AREA UNDER THIS OFFICE'S JURISDICTION.

USFWS National Wildlife Refuge Lands And Fish Hatcheries

Any activity proposed on lands managed by the [National Wildlife Refuge](#) system must undergo a 'Compatibility Determination' conducted by the Refuge. Please contact the individual Refuges to discuss any questions or concerns.

THERE ARE NO REFUGE LANDS OR FISH HATCHERIES WITHIN YOUR PROJECT AREA.

Migratory Birds

Certain birds are protected under the Migratory Bird Treaty Act¹ and the Bald and Golden Eagle Protection Act².

Any person or organization who plans or conducts activities that may result in impacts to migratory birds, eagles, and their habitats should follow appropriate regulations and consider implementing appropriate conservation measures, as described [below](#).

-
1. The [Migratory Birds Treaty Act](#) of 1918.
 2. The [Bald and Golden Eagle Protection Act](#) of 1940.
 3. 50 C.F.R. Sec. 10.12 and 16 U.S.C. Sec. 668(a)

The birds listed below are birds of particular concern either because they occur on the [USFWS Birds of Conservation Concern](#) (BCC) list or warrant special attention in your project location. To learn more about the levels of concern for birds on your list and how this list is generated, see the FAQ [below](#). This is not a list of every bird you may find in this location, nor a guarantee that every bird on this list will be found in your project area. To see exact locations of where birders and the general public have sighted birds in and around your project area, visit the [E-bird data mapping tool](#) (Tip: enter your location, desired date range and a species on your list). For projects that occur off the Atlantic Coast, additional maps and models detailing the relative occurrence and abundance of bird species on your list are available. Links to additional information about Atlantic Coast birds, and other important information about your migratory bird list, including how to properly interpret and use your migratory bird report, can be found [below](#).

For guidance on when to schedule activities or implement avoidance and minimization measures to reduce impacts to migratory birds on your list, click on the PROBABILITY OF PRESENCE SUMMARY at the top of your list to see when these birds are most likely to be present and breeding in your project area.

NAME	BREEDING SEASON
Bald Eagle <i>Haliaeetus leucocephalus</i> This is not a Bird of Conservation Concern (BCC) in this area, but warrants attention because of the Eagle Act or for potential susceptibilities in offshore areas from certain types of development or activities. https://ecos.fws.gov/ecp/species/1626	Breeds Sep 1 to Jul 31
Prothonotary Warbler <i>Protonotaria citrea</i> This is a Bird of Conservation Concern (BCC) throughout its range in the continental USA and Alaska.	Breeds Apr 1 to Jul 31

NAME	BREEDING SEASON
Red-headed Woodpecker <i>Melanerpes erythrocephalus</i> This is a Bird of Conservation Concern (BCC) throughout its range in the continental USA and Alaska.	Breeds May 10 to Sep 10
Rusty Blackbird <i>Euphagus carolinus</i> This is a Bird of Conservation Concern (BCC) only in particular Bird Conservation Regions (BCRs) in the continental USA	Breeds elsewhere
Wood Thrush <i>Hylocichla mustelina</i> This is a Bird of Conservation Concern (BCC) throughout its range in the continental USA and Alaska.	Breeds May 10 to Aug 31

Probability Of Presence Summary

The graphs below provide our best understanding of when birds of concern are most likely to be present in your project area. This information can be used to tailor and schedule your project activities to avoid or minimize impacts to birds. Please make sure you read and understand the FAQ "Proper Interpretation and Use of Your Migratory Bird Report" before using or attempting to interpret this report.

Probability of Presence (■)

Each green bar represents the bird's relative probability of presence in the 10km grid cell(s) your project overlaps during a particular week of the year. (A year is represented as 12 4-week months.) A taller bar indicates a higher probability of species presence. The survey effort (see below) can be used to establish a level of confidence in the presence score. One can have higher confidence in the presence score if the corresponding survey effort is also high.

How is the probability of presence score calculated? The calculation is done in three steps:

1. The probability of presence for each week is calculated as the number of survey events in the week where the species was detected divided by the total number of survey events for that week. For example, if in week 12 there were 20 survey events and the Spotted Towhee was found in 5 of them, the probability of presence of the Spotted Towhee in week 12 is 0.25.
2. To properly present the pattern of presence across the year, the relative probability of presence is calculated. This is the probability of presence divided by the maximum probability of presence across all weeks. For example, imagine the probability of presence in week 20 for the Spotted Towhee is 0.05, and that the probability of presence at week 12 (0.25) is the maximum of any week of the year. The relative probability of presence on week 12 is $0.25/0.25 = 1$; at week 20 it is $0.05/0.25 = 0.2$.
3. The relative probability of presence calculated in the previous step undergoes a statistical conversion so that all possible values fall between 0 and 10, inclusive. This is the probability of presence score.

Breeding Season (■)

Yellow bars denote a very liberal estimate of the time-frame inside which the bird breeds across its entire range. If there are no yellow bars shown for a bird, it does not breed in your project area.

Survey Effort (|)


Vertical black lines superimposed on probability of presence bars indicate the number of surveys performed for that species in the 10km grid cell(s) your project area overlaps. The number of surveys is expressed as a range, for example, 33 to 64 surveys.

No Data (—)

A week is marked as having no data if there were no survey events for that week.

Survey Timeframe

Surveys from only the last 10 years are used in order to ensure delivery of currently relevant information. The exception to this is areas off the Atlantic coast, where bird returns are based on all years of available data, since data in these areas is currently much more sparse.

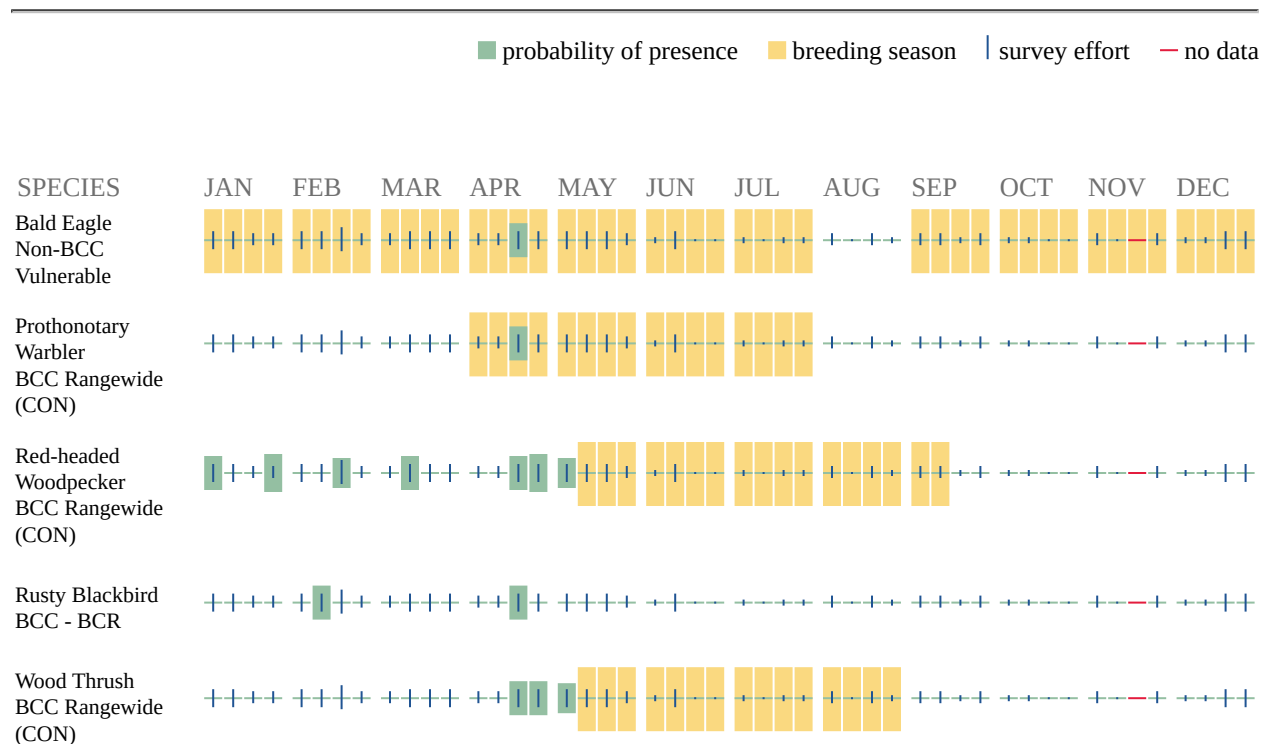

Additional information can be found using the following links:

- Birds of Conservation Concern <http://www.fws.gov/birds/management/managed-species/birds-of-conservation-concern.php>
- Measures for avoiding and minimizing impacts to birds <http://www.fws.gov/birds/management/project-assessment-tools-and-guidance/conservation-measures.php>

- Nationwide conservation measures for birds <http://www.fws.gov/migratorybirds/pdf/management/nationwidestandardconservationmeasures.pdf>

Migratory Birds FAQ

Tell me more about conservation measures I can implement to avoid or minimize impacts to migratory birds.

[Nationwide Conservation Measures](#) describes measures that can help avoid and minimize impacts to all birds at any location year round. Implementation of these measures is particularly important when birds are most likely to occur in the project area. When birds may be breeding in the area, identifying the locations of any active nests and avoiding their destruction is a very helpful impact minimization measure. To see when birds are most likely to occur and be breeding in your project area, view the Probability of Presence Summary. [Additional measures](#) or [permits](#) may be advisable depending on the type of activity you are conducting and the type of infrastructure or bird species present on your project site.

What does IPaC use to generate the migratory birds potentially occurring in my specified location?

The Migratory Bird Resource List is comprised of USFWS [Birds of Conservation Concern \(BCC\)](#) and other species that may warrant special attention in your project location.

The migratory bird list generated for your project is derived from data provided by the [Avian Knowledge Network \(AKN\)](#). The AKN data is based on a growing collection of [survey, banding, and citizen science datasets](#) and is queried and filtered to return a list of those birds reported as occurring in the 10km grid cell(s) which your project intersects, and that have been identified as warranting special attention because they are a BCC species in that area, an eagle ([Eagle Act](#) requirements may apply), or a species that has a particular vulnerability to offshore activities or development.

Again, the Migratory Bird Resource list includes only a subset of birds that may occur in your project area. It is not representative of all birds that may occur in your project area. To get a list of all birds potentially present in your project area, please visit the [AKN Phenology Tool](#).

What does IPaC use to generate the probability of presence graphs for the migratory birds potentially occurring in my specified location?

The probability of presence graphs associated with your migratory bird list are based on data provided by the [Avian Knowledge Network \(AKN\)](#). This data is derived from a growing collection of [survey, banding, and citizen science datasets](#).

Probability of presence data is continuously being updated as new and better information becomes available. To learn more about how the probability of presence graphs are produced and how to interpret them, go the Probability of Presence Summary and then click on the "Tell me about these graphs" link.

How do I know if a bird is breeding, wintering, migrating or present year-round in my project area?

To see what part of a particular bird's range your project area falls within (i.e. breeding, wintering, migrating or year-round), you may refer to the following resources: [The Cornell Lab](#)

[of Ornithology All About Birds Bird Guide](#), or (if you are unsuccessful in locating the bird of interest there), the [Cornell Lab of Ornithology Neotropical Birds guide](#). If a bird on your migratory bird species list has a breeding season associated with it, if that bird does occur in your project area, there may be nests present at some point within the timeframe specified. If "Breeds elsewhere" is indicated, then the bird likely does not breed in your project area.

What are the levels of concern for migratory birds?

Migratory birds delivered through IPaC fall into the following distinct categories of concern:

1. "BCC Rangewide" birds are [Birds of Conservation Concern](#) (BCC) that are of concern throughout their range anywhere within the USA (including Hawaii, the Pacific Islands, Puerto Rico, and the Virgin Islands);
2. "BCC - BCR" birds are BCCs that are of concern only in particular Bird Conservation Regions (BCRs) in the continental USA; and
3. "Non-BCC - Vulnerable" birds are not BCC species in your project area, but appear on your list either because of the [Eagle Act](#) requirements (for eagles) or (for non-eagles) potential susceptibilities in offshore areas from certain types of development or activities (e.g. offshore energy development or longline fishing).

Although it is important to try to avoid and minimize impacts to all birds, efforts should be made, in particular, to avoid and minimize impacts to the birds on this list, especially eagles and BCC species of rangewide concern. For more information on conservation measures you can implement to help avoid and minimize migratory bird impacts and requirements for eagles, please see the FAQs for these topics.

Details about birds that are potentially affected by offshore projects

For additional details about the relative occurrence and abundance of both individual bird species and groups of bird species within your project area off the Atlantic Coast, please visit the [Northeast Ocean Data Portal](#). The Portal also offers data and information about other taxa besides birds that may be helpful to you in your project review. Alternately, you may download the bird model results files underlying the portal maps through the [NOAA NCCOS Integrative Statistical Modeling and Predictive Mapping of Marine Bird Distributions and Abundance on the Atlantic Outer Continental Shelf](#) project webpage.

Bird tracking data can also provide additional details about occurrence and habitat use throughout the year, including migration. Models relying on survey data may not include this information. For additional information on marine bird tracking data, see the [Diving Bird Study](#) and the [nanotag studies](#) or contact [Caleb Spiegel](#) or [Pam Loring](#).

What if I have eagles on my list?

If your project has the potential to disturb or kill eagles, you may need to [obtain a permit](#) to avoid violating the Eagle Act should such impacts occur.

Proper Interpretation and Use of Your Migratory Bird Report

The migratory bird list generated is not a list of all birds in your project area, only a subset of birds of priority concern. To learn more about how your list is generated, and see options for identifying what other birds may be in your project area, please see the FAQ "What does IPaC use to generate the migratory birds potentially occurring in my specified location". Please be

aware this report provides the "probability of presence" of birds within the 10 km grid cell(s) that overlap your project; not your exact project footprint. On the graphs provided, please also look carefully at the survey effort (indicated by the black vertical bar) and for the existence of the "no data" indicator (a red horizontal bar). A high survey effort is the key component. If the survey effort is high, then the probability of presence score can be viewed as more dependable. In contrast, a low survey effort bar or no data bar means a lack of data and, therefore, a lack of certainty about presence of the species. This list is not perfect; it is simply a starting point for identifying what birds of concern have the potential to be in your project area, when they might be there, and if they might be breeding (which means nests might be present). The list helps you know what to look for to confirm presence, and helps guide you in knowing when to implement conservation measures to avoid or minimize potential impacts from your project activities, should presence be confirmed. To learn more about conservation measures, visit the FAQ "Tell me about conservation measures I can implement to avoid or minimize impacts to migratory birds" at the bottom of your migratory bird trust resources page.



United States Department of the Interior
FISH AND WILDLIFE SERVICE
176 Croghan Spur Road, Suite 200
Charleston, South Carolina 29407
May 30, 2019



U.S. Fish and Wildlife Service Clearance Letter for Species and Habitat Assessments

The U.S. Fish and Wildlife Service (Service) is one of two lead Federal Agencies mandated with the protection and conservation of Federal trust resources, including threatened and endangered (T&E) species and designated critical habitat as listed under the Endangered Species Act of 1973 (16 U.S.C. 1531 *et seq.*) (ESA). Development of lands in South Carolina have the potential to impact federally protected species. Accordingly, obligations under the ESA, National Environmental Policy Act (NEPA), Clean Water Act (CWA), Federal Power Act (FPA), and other laws, require project proponents to perform an environmental impact review prior to performing work on the site. These projects may include a wide variety of activities including, but not limited to, residential or commercial developments, energy production, power transmission, transportation, infrastructure repair, maintenance, or reconstruction of existing facilities on previously developed land.

Project applicants, or their designated representatives, may perform initial species assessments in advance of specific development proposals to determine the presence of T&E species and designated critical habitat that are protected under the ESA. These reviews are purposely speculative and do not include specific project or site development plans. Many of these speculative proposals are for previously developed or disturbed lands such as pasture lands, agricultural fields, or abandoned industrial facilities. Due to historical uses and existing conditions, these sites often do not contain suitable habitat to support T&E species. Therefore, an assessment may conclude that any future development of the site would have no effect to T&E species or adversely modify designated critical habitat. If the applicant, or their designee, determines there is no effect or impact to federally protected species or designated critical habitat, no further action is required under the ESA.

Clearance to Proceed

For all sites with potential projects that have no effect or impact upon federally protected species or designated critical habitat, no further coordination with the Service is necessary at this time. This letter may be downloaded and serve as the Service's concurrence or agreement to the conclusions of the species assessment. Any protected species survey or assessment conducted for the property should be included with this letter when submitting the project to Federal permitting agencies. Due to obligations under the ESA potential impacts must be reconsidered if: (1) new information reveals impacts of this identified action may affect any listed species or critical habitat in a manner not previously considered; (2) this action is subsequently modified in a manner which was not considered in this assessment; or (3) a new species is listed or critical habitat is designated that may be affected by the identified action.

Please note this Clearance Letter applies only to assessments in South Carolina but may not be used to satisfy section 7 requirements for projects that have already been completed or currently under construction.

If suitable habitat for T&E species or designated critical habitat occurs on, or nearby, the project site, a determination of no effect/impact may not be appropriate. In these cases, direct consultation requests with the Service should be initiated. Additional coordination with the Service may also be required if the potential project requires an evaluation under another resource law such as, but not limited to, NEPA, CWA, FPA, and the Coastal Zone Management Act.


Northern Long-eared Bat Consideration

The Service issued a nationwide programmatic biological opinion (PBO) for the northern long-eared bat (*Myotis septentrionalis*, NLEB) on January 5, 2016. The PBO was issued pursuant to section 7(a)(2) of the ESA to address impacts that Federal actions may have on this species. In addition, the Service published a final 4(d) rule on January 14, 2016, which details special consultation provisions for Federal actions that may affect the NLEB. Briefly, the PBO and the 4(d) rule allow for "incidental" take of the NLEB throughout its range under certain conditions. Take is defined in section 3 of the ESA as to harass, harm, pursue, hunt, shoot, wound, kill, trap, capture or collect, or to attempt to engage in any such conduct. Further, incidental take is defined as take that results from, but is not the purpose of, carrying out an otherwise lawful activity. Under the PBO and 4(d) rule, all incidental take of the NLEB is exempted from the ESA's take prohibitions under certain conditions. However, incidental take is prohibited within one quarter mile from known hibernacula and winter roost, or within 150 feet from a known maternity roost tree during the months of June and July.

In consideration of known hibernacula, winter roosts, and maternity roost tree locations in South Carolina, this letter hereby offers blanket concurrence for a may affect, but is not likely to adversely affect determination for the NLEB if the proposed work occurs more than one quarter mile from known hibernacula, winter roosts, or is further than 150 feet from a known maternity roost trees. If an activity falls within one-quarter mile of hibernacula or winter roost or within 150 feet of a maternity roost tree additional consultation with the Service will be required. As a conservation measure for all projects it is recommended that all tree clearing activities be conducted during the NLEB inactive season of November 15th to March 31st of any given year.

The Service appreciates your cooperation in the protection of federally listed species and their habitats in South Carolina.

Sincerely,

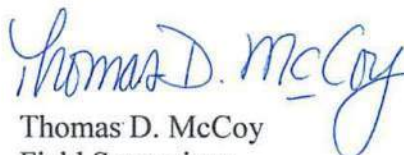
Thomas D. McCoy
Field Supervisor

South Carolina Department of
Natural Resources



Robert H. Boyles, Jr.

Director

Emily C. Cope

Deputy Director for

Wildlife and Freshwater Fisheries

2/R
ROXEL D &


V S F L H U H M L H Q V F J R Y

5HTX-MVHG RQJLGD\HFFH-U


È DWKHULQH DWKHUOL

51 5TX-MW IRU 7UHDW\H-QG DQG QGQHUHG 6-FLHV &QXOWDWLRQ
DWK-HULQH DWK-HUO\ 7UUDFRQ &QXOWDQWV RQG-M ŁOO 5DG\H-HORSPIQW
HYHORSPIQW &PIUFLDO 5MLG-HQWLDO
UH-HOYLOOH &QW 6RWK &UROLQ

7KH GRWK & DROLQD SDUWIRQW RI DWXUDO \$MRUHV & KDV UHFLYHG RU UHIXHW IRU WKUHDWHQG DQG HQGDQHJH
VSFLHV FRQXOWDWRUQ RI WKH DERYH QDPG SURMHFW LQ UHQLOOH & RQM GRWK & DROLQD 7KH IROORZQI PSGLFV
SURMHFW DUHD DQG D IROH XIHU VXUURQGLQJ

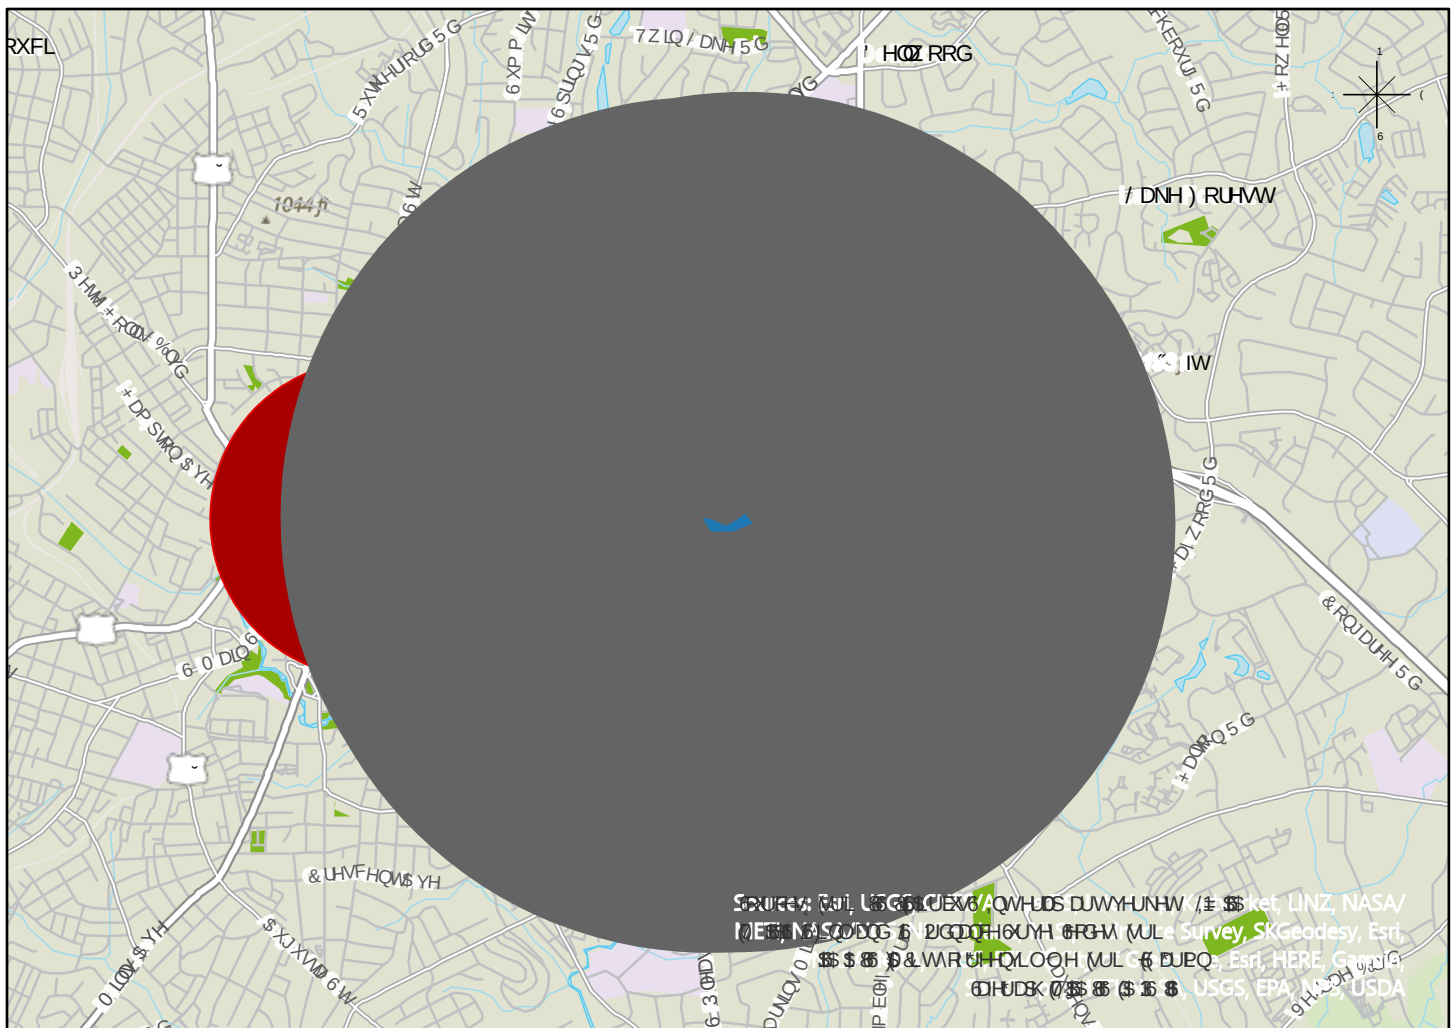

Source: FBI, US Census Bureau, QWHLDS DUWHUNHW / 1st Street, LINZ, NASA,
NED, NASDAQ, 6-2000H6UWH GRM MULE Survey, SKGeodesy, Esri,
US \$ \$ \$ \$ \$ WR WHQLOOH MUL - R EURC, Esri, HERE, GeoEye,
IHUBK 7888 \$ \$ \$ \$ USGS EPA, NOAA, USDA

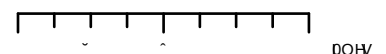

South Carolina Department of Natural Resources



Robert H. Boyles, Jr.

Director

Emily C. Cope

Deputy Director for

Wildlife and Freshwater Fisheries

This report includes the following items:

- A - A report for species which intersect the project area
- B - A report for species which intersect the buffer around the project area
- C - A list of best management practices relevant to species near to or within the project area
- D - A list of best management practices relevant to the chosen project type
- E - Instructions to submit new species observation records to the SC Natural Heritage Program

Please be advised:

The contents of this report, including all tables, maps, recommendations, and various other text, are produced as a direct result of the information a user provides at the time of submission. The SCDNR assumes that all information submitted by the user represents the project scope as proposed, and recommends that additional reports be requested should the scope deviate from how the project was initially represented to the SCDNR.

The technical comments outlined in this report are submitted to speak to the general impacts of the activities as described through inquiry by parties outside the South Carolina Department of Natural Resources. These technical comments are submitted as guidance to be considered and are not submitted as final agency comments that might be related to any unspecified local, state or federal permit, certification or license applications that may be needed by any applicant or their contractors, consultants or agents presently under review or not yet made available for public review. In accordance with its policy 600.01, Comments on Projects Under Department Review, the South Carolina Department of Natural Resources, reserves the right to comment on any permit, certification or license application that may be published by any regulatory agency which may incorporate, directly or by reference, these technical comments.

Interested parties are to understand that SCDNR may provide a final agency position to regulatory agencies if any local, state or federal permit, certification or license applications may be needed by any applicant or their contractors, consultants or agents. For further information regarding comments and input from SCDNR on your project, please contact our Office of Environmental Programs by emailing environmental@dnr.sc.gov or by visiting www.dnr.sc.gov/environmental. Pursuant to Section 7 of the Endangered Species Act, requests for formal letters of concurrence with regards to federally listed species should be directed to the USFWS.

Should you have any questions or need more information, please do not hesitate to contact our office by email at speciesreview@dnr.sc.gov or by phone at 803-734-1396.

Sincerely,

A handwritten signature in black ink, appearing to read "Joe Lemeris, Jr.", is written over a horizontal line.


Joseph Lemeris, Jr.
Heritage Trust Program
SC Department of Natural Resources

\$3URMFW \$HD 6SHLV \$SRUW

7KHUH DUH WUDFNGVSHLVH UHFRUGV IRXQG ZWKLOWKH SURMFW IRRW SULQW 7H
 IROORZ QI WDEOH RAVOLQH RFXUUHQFHV IRXQG ZWKLOWKH SURMFW IRRW SULQW LI DQ
 VRUWHG EOLWWLQI WDWXV DQG VSHLVH QDPH 3DHDV NHSLQHQG WKDW WKLV
 LQRUPWLRLV GHULYHG IURPH LVWLQI GWDDEDVH DQG GRQRW DWWPIWKDW LV LV
 FROHWH \$HDV QRW HW LQHQRULHG DFRQWLQVLQLFDQW VSHLVH RU
 FROWLHV RFXDQILQGIUH LQRUPWLRLQ DERXW DREDO DQG WDWH UDQWWDWXV
 GHILWLRLV EYLVLWLQI DDXUHMUYH VZESDH 3DHDV QRWHWKDW FHUWDLQ
 VHQLWLHY VSHLVH IRXQG RQLWH DAEHOLVWHGLQWKLV WDEOH EXW DUH QRW
 UHSHUHQVHG RQWKHDS 3DHDV FROHWHUHLHQV FRYVRROGRX
 KDYH IXWKHU TXHWLRLV UHODWHG WR VHQLWLHY VSHLVH IRXQG ZWKLOWKH SURMFW DUHD




DS&HGLWV, GRUFW, YUL 6\$UEXV, QVHDS DUYHUNHW /E 50 55 6
 LQDDQG 6 2IGDQH 6UYN 6FGM GRUFW, YUL \$UEXV 6 \$55 15ELQVQ
 6 2 \$FREDWUHOVHQ 5MNVZWHUWDDW 6FRODQG \$QVHUPSDQGWKH, SXHU

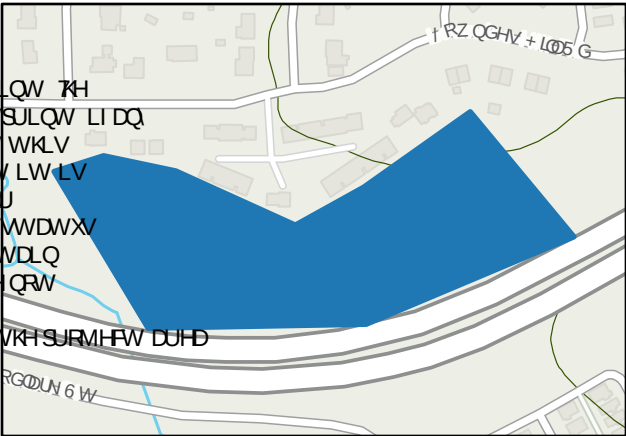

RUHFRUGV IRU VSHLVH R FROFHUQ DUH IRXQG ZWKLOWKH SURMFW D

% %XIHU \$JHD 6SHLHV \$SRUW

7KH IRORZ QI WDEOH RXWOLQH VUDUH WKUHDWHQG RU HQGQIHUHG VSHLHV IRQG ZWKLQ IRORH RI WKH SURMHPW IRRWSULQW DUUDQHG LQ RUGHU RI SURWHFWLRQ WDWXV DQG VSHLHV QDPI 3DHDV NHSLQ IRQG WKDW WKLV LQRUPWLRQ LV GHULYHG IURP HLWVLQJ GWDDEDMHV DQG GRQRW DVMPI WKDW LW LV FROHWH \$JHDV QRW HW LQHQWRULHG IRFQWDLQ VLQLILFDQW VSHLHV RU FROQLWHV RXFDQ ILQG IURH LQRUPWLRQ DERXW JOREDO DQG WDWWH UDQN WDWXV GHILQLWLRQ EYLVWLWLRQ DVMUHMHUHV VZE SDH 3DHDV QRWH WKDW FHUWDLQ VHQVLWLYH VSHLHV IRQG ZWKLQ WKH EXIHU DUHD IRF OLWHG LQ WKLV WDEOH EXW DUH QRW UHSUHQHWHG RQ WKH DS

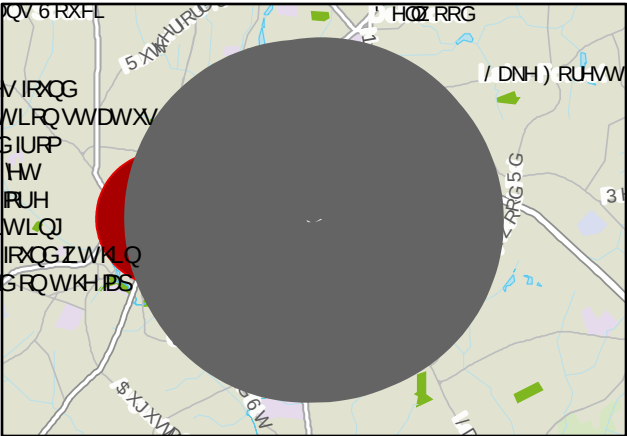

DSJHGLWV, RXUHV, YUL 6 \$SUBV6 QWHUDS DUWHUNHW /E 50 55 6
JQDQGS 6 2IGDQH 6UYH 6RGM YUL 556 &WAR UHQLOOH YUL 5DUEQ
GHUDSK 056 55 6

6LHQMLILF DPH	6RQ DPH	5QN	65QN	JHG 6VDMV	6VDMH 6VDMV 66LRLWM	DMV 6V DMH
%66V SHQVOYDLFXV	\$ULFDQ%66H%6H	*	65	\$ \$V \$VN 6SHLV	6V \$SOLFDEOH 6V \$SOLFDEOH	66
\$PLXW 6UXQQHW	6DLO %66KDG	*	66	6V \$SOLFDEOH	6V \$SOLFDEOH 66HGDWH	66
\$PLXW SODWH66DXV	6DW %66KDG	*	6	6V \$SOLFDEOH	6V \$SOLFDEOH 66HGDWH	66

& 6SHFLHV %MMW DQDHPHQW 3UDFWLFHV R

6RIHUV WKH IROORZQJ FRPPQWV DQG EHMW
 DQDHPHQW 3UDFWLFHV %M UHDUGLQJWKLVSURMIFW V
 SRWHQWLDO LIDFWV WR VSHFLHV RI FRQHUQZLAKIDH
 IRQG RQRU QDU WR WKH SURMIFW DUHD SOHMH FRQDFW
 VSHFLHV MUHLH %QU VF JY VRXOG RX KDYH IXWKHU
 TXHWWLRQV ZWKUHDUG WR VXYH IPWKRGV FRQXOWDWLRQ RU
 RWKHU VSHFLHV UHODWHG FRQHUQV



DS&HGLWV, FRUHFV, YUL 6 \$UEBV, QWHUDS DUWYHUNHW /E 66 6
 LQDDG 6 2UGDQH 6UYH ERGHV FRUHFV, YUL \$UEBV 6 \$66 15ELQVRQ
 6 6 6 FRQDWDWUHOVHQ 6 MNVZWHUWDDW 6 FRODQ 6 QWHUJSDQGWKH 6XHU

%MWSW



DYLVW DQGWUHHUFRWWLQJEDW VSHFLHV LQFOXGLQJWKHIHGHUDOO\WKUHDWHQHGQRUWKHUQORQJHUHGEDW 6MLV VSHWHQWLV
 HQDQJHUHG 6ILQHMTXHV ELJHUHGEDW 6UQRUKQV UDILQHMTXLL DQGWKH IHGHUDOO\DW ULNVWULFRORUHGEDW 3HULFWLVV
 EHQNRQWRFFXU LQWKHFRQMRWKH SURSRVHGVLWH \$D FRQHUYDWLRQIPDVXUH LW LV UHFRPPQGHGWKDW DQWUHHFOHD
 EHFRQGFWHG GULQJWKHLQDFWLYHVHMRQIRU RUWKHUQORQJHUHGEDW 6YHU WKWKURXKDURKWW WRDYLGLQHFWLYHLE
 WRWKH VSHFLHV ,I DQRI WKH DERH VSHFLHV DUHIRQGRQVLWH SOHMH FRQDFW WKH 6DQ 6

6SHFLHV LQWKH DERH WDEOH ZWKH 6SULRULWLHV RI 6JK 6JKHW RU 6GHUDWH DUH GMLQDWHG DV KDYLQJ FRQHUYDWLRQ SULRULV
 WKH 6XWK 6UROLQD 6VDWHLOGOLIH 6WLRQ 3DDQ 6S VSHFLHV DUH WKRVH VSHFLHV RI JUHDWHW FRQHUYDWLRQ QHGQRW
 WUDGLWLRQDOO\FRYHUHG XQGHU DQIHGUDO IXQGHSURUDV 6SHFLHV DUH OLWVHG LQWKH 6HFDXVWKH DUH UDUH RU GMLQD
 GH WRNQRZHG GHILFLHQFLHV VSHFLHV FRPPQLQ 6XWK 6UROLQD EHW OLWVHG UDUH RU GFULQJH VSHFLHV RU VSHFLHV WKH
 LQGLFDWRUV RI GHVULPDQDO HQYLURQPDQDO FRGLWLRQV 6UHFPPQV WKDW DSSURSULDWH IPDVXUH VRXOG EH WDNHQ WR
 DYLG LIDFWV WRWKH DIRUHPQVLRQH VSHFLHV RI FRQHUQ


'3URMIFAW %HMW DQJHPQW 3UDAWLFAH R

6RIHUV WKH IROORZQJ FRIPQWV DQG EHMW IDQJHPQW
SUDAWLFAH %H/ UHUGLQJWKLV SURMIFAW V SRWHQWLDQ LIDFAWV WR
QDWXUDO UHVRUFAH ZWKLRQ RU VXUURQGLQJWKH SURMIFAW DUHD 3OHDMH
FRQWDAW RAU 2LFAH RI QYLURQPIQWDO 3URJUDV DW
HQLURQPIQWDO@QU VF JYKRYOGRXKDYH IXUWKHU TXHWWLRQV
ZWKUHDUGWREHMW IDQJHPQW SUDAWLFAH UHODDWHGWRWKLV SURMIFAW
DUHD



DSJHGLWV, FRUHFV, YUL 6 \$SUEBV6 QWHUSDUWYHUNHW /E 660 666 6
JQDQGS 6 2IGDQFH0YH BFGMA FRUHFV, YUL \$SUEBV6 6 \$66 65ELQVRQ
6 6 2 \$FRQDWDWUHOVHQ 6 MNVZWHUWDDW 6 FRODQGS 6 QWHUJSDQGWKH6XWHU

%HWSXW

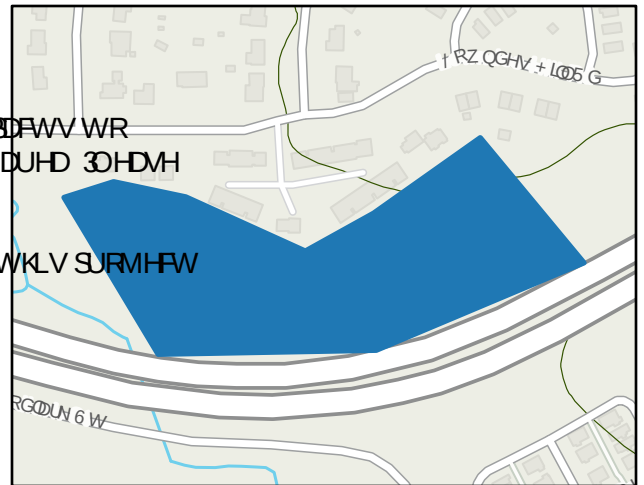

5MLH2RI DYLODEOH GDWD IDWLRLQDCHWODQV, QHQWRUJDQSKULFVRLQV LQGLFDWHWKDW ZWODQGV RU ZWHUV RI WKH GL WH
SUHMHQV ZWKLRQRAU SURMIFAW DUHD 7MH DUHDV IDUHTLUHD SHUEW IURFWKH 86 \$URUSV RI QLQHUV 66 DV ZOO DV D
FRQDWDWRUJLWLDWLRLQSDQ 6DGLVHVWKDW FRFRQXOW ZWKWKH 865DODWRUJWRGHWHUEQH LI MXULVGLFWLRQDO ZWODQ
DUH SUHMHQV DQGLI D SHUEW DQGLWLDWLRLQLV UHTLUHGIRU DQDFWLYLWLHV LIDFWLQJWKMH DUHDV RU RUHLQRIJLWLRQ
ZEMLVH DW ZVDFXDFH DUREO IDWLRLQV 5DODWRUJ \$GLWLRQDO\ DDMHU 4DOLW&UWLILFDWLRLQDODVREH UHTLUHG IURP
WKH 6HSDUWPIQW RI HDOWK QYLURQPIQWDO &QWURO RU RUHLQRIJLWLRQ SOHDMH YLVW WKHU ZEMLVH DW KWWSV ZVFGH
HQLURQPIQW ZWHU TXDOLWZWHU TXDOLW&UWLILFDWLRLQVFWLRQ FOHDQZWHU DFW

,I WKLV SURMIFAW LV DWRFLDWHG ZWKWKH JGHUDO RAHUQPIQW DQGWKH SURMIFAW DUHD LV RU RQH ZV XHG DV IDURDQGS ZI UHF
FRQXOWDWLRQFRFXU ZWKWKH 86HSDUWPIQW RI \$ULFXOWXUHV DWXUDO 5MRUHF &QWYDWLRQGHUYLFH 86 SHU WKH IDURDQGS
3URWHFWLRQ 3OL\$W DUHDV RI WKH VLVH DUH FODWLILHG DV SULPI IDURDQGS RU IDURDQGS RI VWDWHZGH LERUWDQH

/ \$O QFHMDUJPDVXUHV RAW EH WDNHQWRSUHHQW RLO WDU WUDMKDQGRWKHU SROOXWDQWV IURHQWHULQJWKH DGMDFHQ
ZWHU

/ 2FH WKH SURMIFAW LV LQWLDWHG LW RAW EH FDUULHGWRFRSOHWLRQLQDQGHGLWLRW IDQHU WRERQHJWKH SHULGR G
HQLURQPIQW

/ 8RQ SURMIFAW FRSOHWLRQ DOO GLVWXUEHG DUHDV RAW EH SHUEHQWV\WDEOLJHG ZWKYHJWDWLYHFRHU SUHHUDEOH UL
HURLRQFRQWURO IPWKRGV DV DSSURSULDWH

/ 7H SURMIFAW RAW EH LQFRSOLDQH ZWKDQDSSOLFDEOH IORFGSOLDQ WWRUJZWHU ODQGLVWXUEDQH VKRUHOLQH IDQJHPQW
ULSDULDQEXIHU RUGLQDQH

/ 3URU WR EH LQGLQDQDQGLVWXUEHQJDFWLYLW DSSURSULDWH HURLRQDQGLVLOWDWLRQFRQWURO IPDVXUHV HJ VLOW IHQ
EHLQSDFH DQGLQWLDQHGLQDIXFWLRQLQFSDFLWXQWLO WKH DUHD LV SHUEHQWV\WDEOLJHG

/ DWHULDOV XHGIRU HURLRQFRQWURO HJ KADEOHV RU WUDZORF ZOO EH FDUWLILHG DV ZHGIUHH EWKH VXSOLHU

/ QSHFWLQDQGHQXULQJWKH IDLQWHQDQH RI WHEUDU HURLRQFRQWURO IPDVXUHV DW OHDMW
D RQDGLQ\EDMLV LQDUHDV RI DFWLYHFRQWUXFWLRQRU HTXSPIQW RSHUDWLRLQ
E RQDZHNO\EDMLV LQDUHDV ZWKQRFRQWUXFWLRQRU HTXSPIQW RSHUDWLRLQ DQGS
F ZWKLRQ KRAUV RI HFAK LQKRI UDLQDOO

/ QXULQJWKH UHSDLU RI DOO LQHIFWLYH WHEUDU HURLRQFRQWURO IPDVXUHV ZWKLRQ KRAUV RI LGHQWLILFDWLRLQ DV VFRQ
DOORZLI FRSOLDQH ZWKWKLV WLPIUDPI ZOG UH\XOW LQJHWHU HQLURQPIQWDO LIDFAWV

/ DQGLVWXUEHQJDFWLYLWLHV RAW DYRLGHQFURDPIQW LQWRDQZWODQSDUHDV RAWLGHWKH SHUEWWHGLEDFW DUHDWOL
XQDYLGEOLIDFWHGRAW EH DSSURSULDWH\ELWLDWHG

/ RAU SURMIFAW IDUHTLUHD &RUJZWHU SHUEW IURFWKH 6HSDUWPIQW RI HDOWK QYLURQPIQWDO &QWURO SOHDMH YLVW
KWWSV ZVFGH FRYHQLURQPIQW ZWHU TXDOLWVWRUJZWHU


'3URMIFAW %HMW DQJHPQW 3UDAWLFAH R

6RIHUV WKH IROORZQI FRIPQWV DQG EHMW IDQJHPQW
SUDAWLFAH %H/ UHUGLQIWKLV SURMIFAW V SRWHQWDO LIDFAW WR
QDWXUDO UHVRUAHV ZWKLQRU VXUURQGLQIWKH SURMIFAW DUHD 3OHDMH
FRQWDAW FAX 2LFI RI QILURQIQWDO 3URJUDV DW
HQLURQIQWDO@QJ VF JVRKXOG RX KDYH IXUWKHU TXHWWLRQV
ZWKHUHDUG WR EHMW IDQJHPQW SUDAWLFAH UHODWHG WR WKLV SURMIFAW
DUHD



DSJHGLWV, FRUHFV, YUL 6 \$SUEBV6 QWHUDS DUWYHUNHW /E 660 666 6
JQQDQG 6 2IGDQFH 6UYH ERGHA FRUHFV, YUL \$SUEBV6 6 \$66 65ELQVRQ
6 6 2 6FRQVWUDWUHOVHQ 6MINZWHUJWDDW 6FRQDQG 6 QWHUJSDQG WKH 6XWHU

%XVSWXW

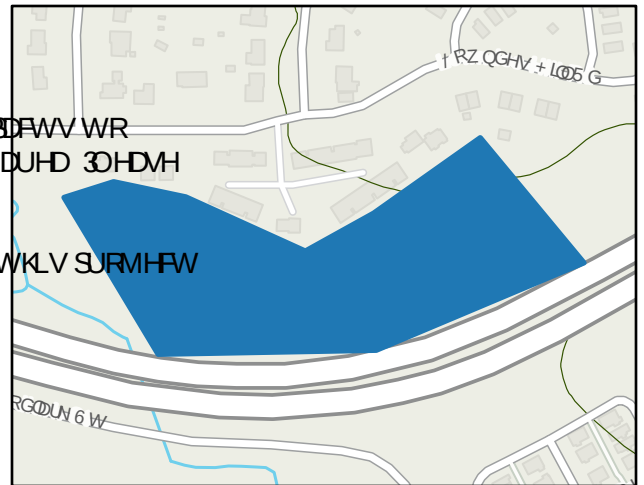

/, I FOHDULQI FAXW FAXU ULSULDQ YHJWDWLRQ ZWKLQ ZWODQG V DQG ZWHUV RI WKH 86 FAXW EH FRQGFHWG IDQDOO\ DQG ORZUJ
ZRG YHJWDWLRQ DQG VKUXEV FAXW EH OHW LQDFW WR ILQWDLQ EDQNWDELOLW DQG UHGFH HURLRQ
/FRQWUXFWLRQ DFWLYLWLHV FAXW DYRLGDQG ILQIETH WR WKH JUHDWHWV HJWHQ SUDAWLDEOH GLVWUEDQH RI ZRGV KRULOL
ZWKLQWKH SURMIFAW DUHD 5IRYDO RI YHJWDWLRQ VXRQGEH OLIEWHG WR RQ\ ZDW LV QHFWDUIRU FRQWUXFWLRQ RI WKH
VWUXFWXUH
KHUH QHFWDUIRU UHPRYH YHJWDWLRQ VXSODIQQWDO SODQWLQV VXRQGEH LQWDOOHG IROORZQI FRSOHWLRQ RI WKH SURMIFAW
SODQWLQV VXRQGEH FRQLWW RI DSSURSULDWH QDWLYH VSHFLHV IRU WKLV HFRUHLRQ

/5MLGHQWDO DQG FRIPULDO GHYHORSIQW KDY JURQ HFRQHWLDOO\ LQ UHFWW HDUV \$WLYLWLHV DAFLEDWHG ZWKLQWKH G
FDQ KDYH GHWULPIQWDO LIDFAW RQ ZOGOLIH DQG DTXDWLF UHVRUAHV VFKDV KDELWDW IUDIPQWDLRQ ORW RI DYLODEOH K
SROOXWLRQ HVSFLDOO\ VWRUJZWHU SROOXWLRQ KH UH/XOW RI WKHMH LIDFAW FDXHV WKH GLVSODFIQQW RI VSHFLHV DQG L
DQG KXPDQLQWUDFWLRQV RZMHU SURSHUO\ SODQHG DQG VLWHG GHYHORSIQW DFWLYLWLHV IDOORZIRU HFRQIHFH QDWLRQ Z
ILQIHO QHDWLYH LIDFAW
KHUH DSSURSULDWH SDUWLFXODUO\ DGMDHQW WR ZWODQG V DQG ZWHU ERGLHV GUDLQJH SODQV DQG FRQWUXFWLRQ IDWUHV
DQG FRIPULDO GHYHORSIQW VXRQGEH GHMLJHG WR FRQWURO HURLRQ DQG VHGLPIQWDLRQ ZWHU TXDOLWGHJGDWLRQ DQ
QHDWLYH LIDFAW RQ DGMDHQW ZWHU DQG ZWODQG V XWLOLJQIWKH EHMW DYLODEOH GHMLJ UHMDFK HGHORSIUV SURSRM
GHYHORSIQW DFWLYLWLHV VXRQGEH FRQWDAW DQG ZUNFORMHO\ ZWK OFDO FRQQLWGHYHORSIQW SODQLQHQWLWLHV
/HYHORSIQW VXRQGEH SODQHG KHUH JURZWKLV FAXW FRSDWLEOH ZWK QDWXUDO UHVRUAHV XWLOLJQI UHMLGHQWDO DQG FR
FOXWU GHYHORSIQW IPWKRGV ILQIETH JUHQVDFH ZLAKFDQ ERWK EH EHQHILDO WR SURWHFW QDWXUDO UHVRUAHV DQG S
UHFDWDLRQDO RSSRUWXQLWLHV IRU FAXGRU HQWKXLDWV
/HYHORSIQW VXRQGEH GHMLJHG DQG FRQWUXFWHG WR DYRLGLIDFAW WR ZWODQG DQG VWUHDIDUHV ZHQYHU SRWLEOH DQG V
ILQIETH XQDYLGDEOH ZWODQG DQG VWUHDLIDFAW WR WKH ILQIETH HJWHQ SRWLEOH \$XWLF KDELWDWV DQG RYKHU VHQWLWLY
QDWXUDO DUHDV VXRQGEH LGHQWLILHG LQ WKH LQWDO SODQLQVWDJHV RI WKH SURMIFAW DQG LQFRUSUDWHG LQ WKH LU Q
RYHODOO GHYHORSIQW SODQ
/HYHORSIQW VXRQGEH GHMLJHG WR ILQWDLQWKH LQWUJLW DQG FRQLJLW RI ZWODQG DQG VWUHDPAWWH V DQG WKH LU DA
ULSULDQ FRUJLGRUV LQFOXGLQIWKH HAWDEOLVKPIQW RI SURWHFWLYH XSODQG EXIHUV DURXQG DQG EHMW ZHQXQGLVWUEHG DTXD
ZHQYHU SRWLEOH 3URMIFAW VXRQGEH GHMLJHG WR ILQIETH KDELWDW IUDIPQWDLRQ LQFOXGLQIWKH FRQWUXFWLRQ RI D
QHEHU RI URDG DQG XWLOLW FURMLQV WKURXK VWUHDV DQG ZWODQG


'3URMIFAW %HMW DQJHIPQW 3UDAWLFAHV R

6RIHUV WKH IROORZQI FRIPQWV DQG EHMW IDQJHIPQW
SUDAWLFAHV %H/ UHIDUGLQJWKLV SURMIFAW V SRWHQWLDQ LIDFAW WR
QDWXUDO UHVRXUFHV ZWKLQ RU VXUURQGLQJWKH SURMIFAW DUHD 3OHDMH
FRQWDAW RXU 2LFI RI QILURQIPQWDO 3URJUDV DW
HQILURQIPQWDO@QU VF JYKRYOGRX KDYH IXUWKHU TXHWLROV
ZWKHUHDUGWREHMW IDQJHIPQW SUDAWLFAHV UHODDWHGWRWKLV SURMIFAW
DUHD



DS&HGLWV, FRUHFV, YUL 6 \$UEBV6 QWHUDS DUWYHUNHW /E 660 666 6
JQDDG 6 2IGDQH 6UYH ERGHA FRUHFV, YUL \$UEBV6 6 \$66 65ELQVRQ
6 6 6 6 FRQDWDWUHOVHQ 6 MNVZWHUWDDW 6 FRQDQG 6 QWHUJSDQGWRH6XWHU

%6XSW

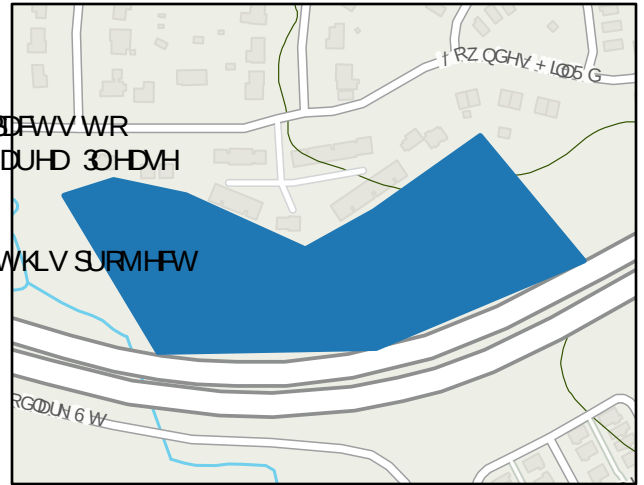


/KH 6UHFRIPQV WKDW WKH DSSOLFQW LQFRUSRUDWH YHJWDWHG ELRVZOHV FDWKE DMLQV DQGRU ELRUHWHQWLROFHOOV UDL
LQWR GHYHORSIPQW SODQV EHRQG WKH UHODDWRU UHTXLUHPQWV RI WKH 6WRU6ZWHU 3HUPWWLQJ UHTXLUHPQWV WR D6GDGLV
IHDWXUHV WR DLGLQ FDSWXULQJ DQG ILOWHULQJ UXQRI IURFDUGHQGH VXUIDFHV ZKHV WWUXFWXUHV FDQ SURWIFAW ZWHU TXDO
RLO JDV DQGRWKHU SROOXWDQWV IURFGLUHFWOXHQWHULQJ QHUE ZWHUZV ,QDGLWLRO WKH 6WRU6ZWHU UHFRIPQV WKH X
SHUPDEOH RU SRURV SDYHIPQW VXUIDFHV ZHQSRMLEOH 3HUPDEOH VXUIDFHV DOORZRU UDLQDOO WR ILOWHU WKURXKWKH VR
LQIORRGFRQWURO DQGLSURFHV ZWHU TXDOLW

/KH IROORZQI UHVRXUFHV DUH DYLODEOH IURF6HFRQJWHQWLROWRDMLWV

- / KWWSV, KLF FOHFRQHGKIDAWKHHW DQLQWURGAWLROWR ELRVZOHV
- / KWWSV, KLF FOHFRQHGKIDAWKHHW UDLQJUGHQ SODQWV LQWURGAWLRO
- / KWWSV, KLF FOHFRQHGKIDAWKHHW ELRUHWHQWLROFHOOV DJLGHIRU RXU UHMLGHQWV
- / KWWSV, KLF FOHFRQHGKIDAWKHHW DQLQWURGAWLROWR SRURV SDYHIPQW
- / KWWSV, KLF FOHFRQHGKIDAWKHHW WUHHVIRU WWRU6ZWHU IDQJHIPQW

(,QWUXFWLRQV IRU 6XFWWLQJ 6SHLV ZVHUYDWLRQV

7KH &DWXUDO HULWDJH DWDVHW UHOLHV RQ FRQWLQXV
IRQLWRULQJ DQG VXUYLQJ IRU VSHFLHV RI FRQFHUQ WKURXJRW
VWDWH \$UHFUGV RI VSHFLHV RI FRQFHUQ IRXQG ZWKLQ WKLV \$
DUHD ZROG JHDW O\EH QILW WKH TXDOLW DQG FRSUHKQLYH
WKH VWDWH ZGH GDWDVHW IRU UDUH WKUHDWHQHG DQG HQG
%HORZDUH LQWUXFWLRQV IRU KRZWR GRZORDG WKH &DWXUDO
HULWDJH ZFXUHQFH \$SRUWLQJ RUPWKURXK WKH 6UYH
\$\$

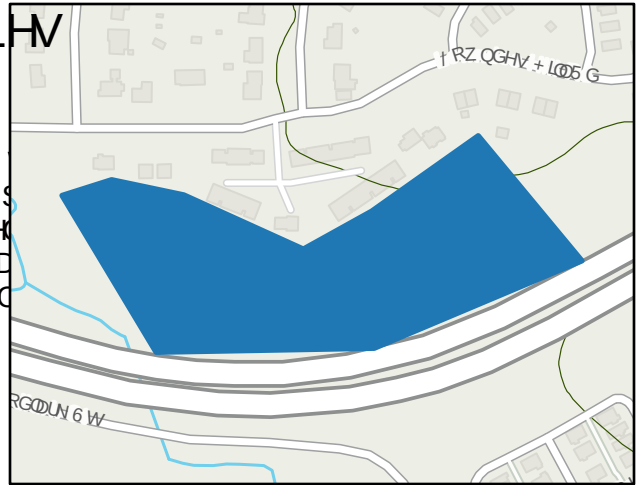


DS&HGLWV, 6XUHV, YUL 6 \$UEBV, QWHUDSUWHYUNHW /E 660 666 6
JQDQG 6 ZIGDQH 6UYH 6RHM 6XUHV, YUL \$UEBV 6 \$66 65ELQVQ
6 6 6 6FRGDWDWUHOVHQ \$MINZWHUWDDW 6FRDQG 6, QWHUJSDQGWKH 6XHU

,QWUXFWLRQV IRU DFFHWLQJ WKH &DWXUDO HULWDJH ZFXUHQFH \$SRUWLQJ RUP
RU XVH LQ DEURZHU RQXU GHMWRV 3

FOORZKWWSV, ELW O\FAW UHSUWLQJ IRUP
6OHFW μSHQLQ DEURZHU¶
7KH IRUPZOO RSHQDQG RXFDQ EHLQH QWHULQJ GDWD
7LV IPWKRG RI DFFHW ZOO DOVR ZUNRQD DEURZHU RQD IPELOH GHMLFH EXW RQD ZHQFRQQFWHG WR WKH LQWHUQHW
IRU LQWKH ILHOG ZWKRXW UHOLQJ RQ GDWD LQWHUQHW DFFHW IROORZWKH WWHSV EHORZ
RU XVH RQD VIDUWSRQH RU WDEOHW XLQJWKH ILHOG DSS

RZORDG WKH 6UYH \$SRUWLQJ RQD 3D\WRUH RU WKH \$SOH 6WRUH 7LV DSSLV IUHHWR GRZORDG \$ORZ
WKH DSSWR XVH RU OFDWLRQ
RQHGHWRVLQ LQ RZHU RXZOO QHGWRSURYLGH WKH DSSZWKRXU HULWDJH TXAW \$SRUWDO ZEDGGUHW
ZOO RQD QHGWRSURYLGH WKLV RQH WKLV LV DNRQEXJZWK 6V VRWZUH DQIXWXUH UHODVHW RI WKH IRUPKROG
UHTXLUH WKH EORZWWHSV %DU ZWKXV LQWKH IPDQWLPI
D DSSμLQ LQ¶
E DSSWKH VHWWLQV JDU VERO LQWKH XSSHU ULJKW FRUQHU
F DSSμSGRUWDO¶
G \$WHU WKH μKWWSV, ¶ WSH VAWSRUWDO GQU VFJRYRUWDO
H DSSμSGRUWDO¶
I DSSWKH EDNDUURZLRQ XSSHU OHW FRUQHU WZFH WRUHWXUQ WR WKH IPDQWLQ LQ SDH
6H WKH FDPUDSS RU RVKHU 66DGHU DSS WR VFDQWKH 6FRGH RQWKLV SDH IURRU VIDUWSRQH RU WDEOHW
6DLNRQWKH μSHQLQWKH 6UYH ILHOG DSS¶ 7LV ZOO SURSW DZQGRZWRDOORZ 6UYH WR GRZORDG WKH &
DWXUDO HULWDJH ZFXUHQFH \$SRUWLQJ RUP 6OHFW μSHQ¶
7KH IRUPZOO DXWRPDWLFDOO\ RSHQLQ 6UYH DQGRXFDQ EHLQH QWHULQJ GDWD 7LV IRUPZOO WDAORDGH LQWKH
DSSRQXU GHMLFH XQWLO RXIDQDOO\ 6OHWHILW DQGRXFDQ V&EW DV IPQUHFUGV DV RXOLNH

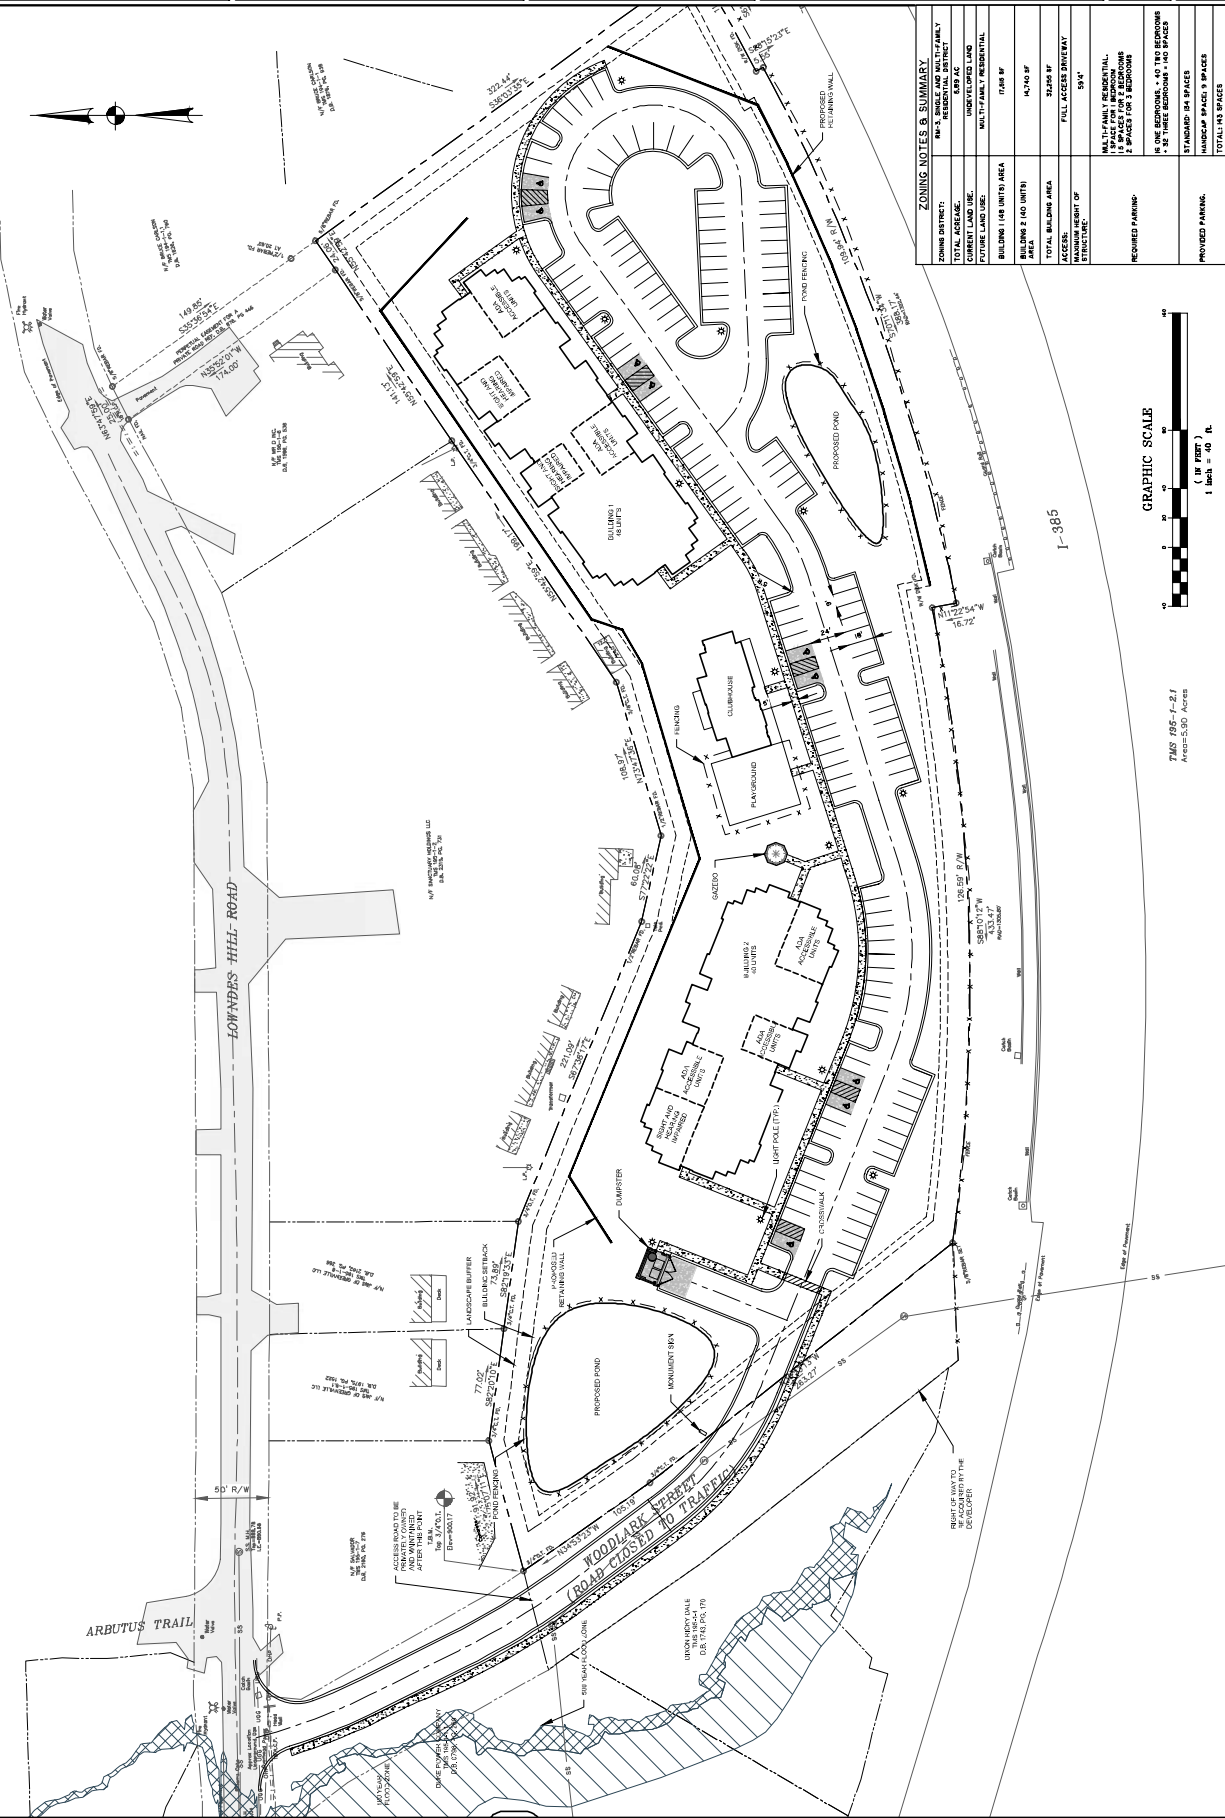

[illegible]

APPENDIX C

Site Photographs

Threatened & Endangered Species Survey

Lowndes Hill Road Development ■ Greenville, SC

Photos Taken: December 10, 2021 ■ Terracon Project No. 86217332

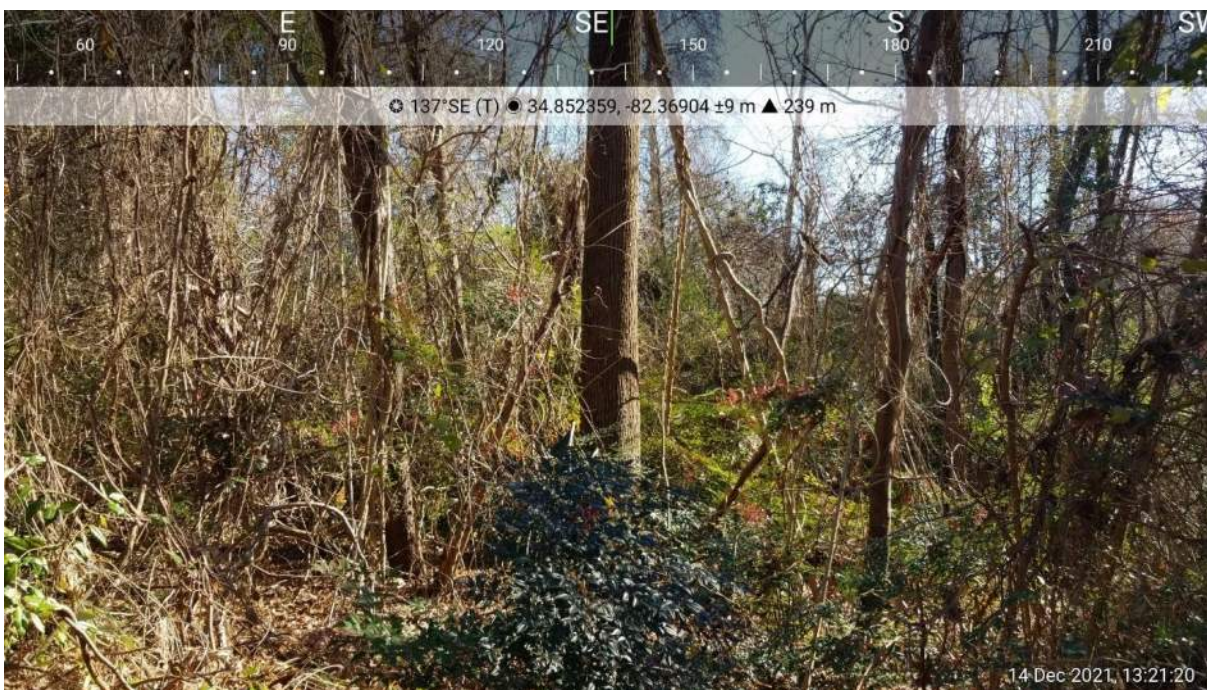


Photo 1 Typical view of the Mesic Mixed Hardwood Forest habitat on the site

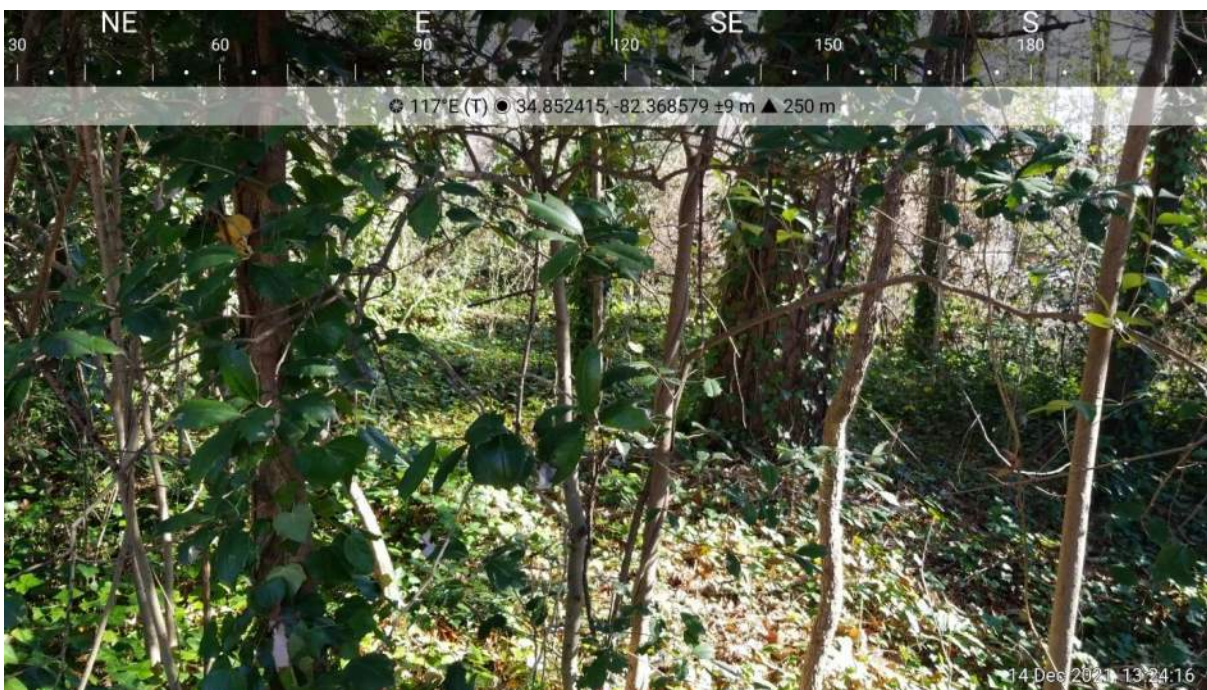


Photo 2 Typical view of the Mesic Mixed Hardwood Forest habitat on the site

Threatened & Endangered Species Survey

Lowndes Hill Road Development ■ Greenville, SC

Photos Taken: December 10, 2021 ■ Terracon Project No. 86217332



Photo 3 Typical view of cleared paths within the Mesic Mixed Hardwood Forest habitat on the site

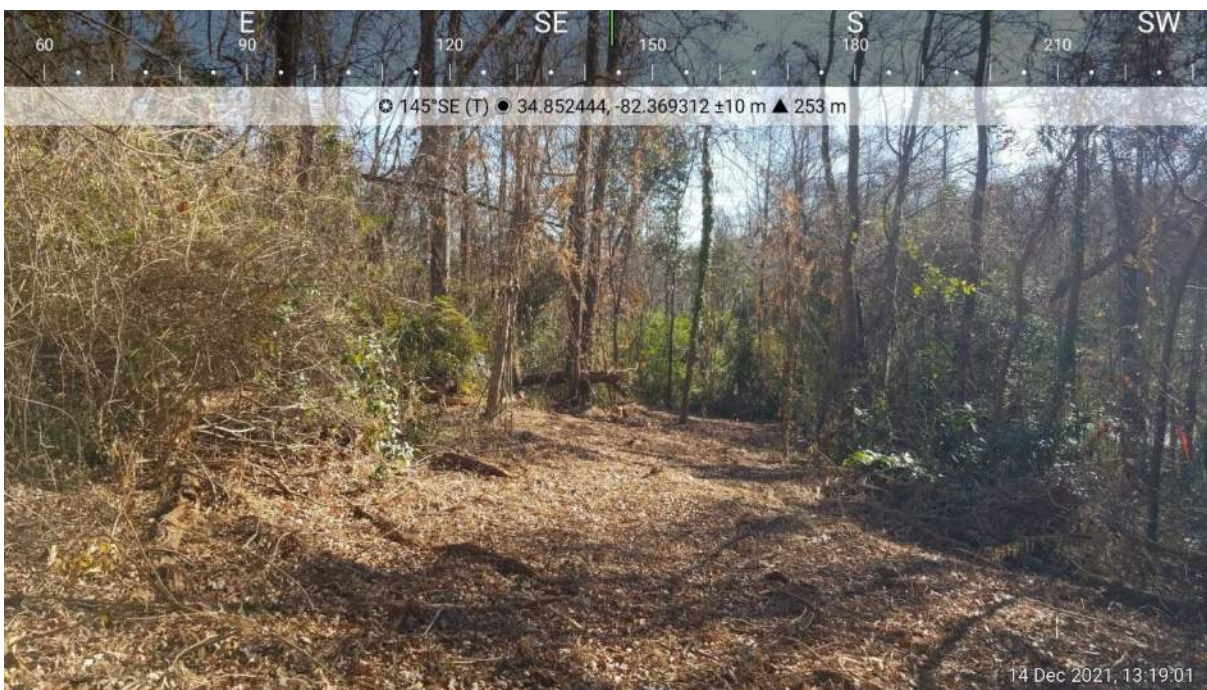


Photo 4 Typical view of cleared paths within the Mesic Mixed Hardwood Forest habitat on the site

Threatened & Endangered Species Survey

Lowndes Hill Road Development ■ Greenville, SC

Photos Taken: December 10, 2021 ■ Terracon Project No. 86217332

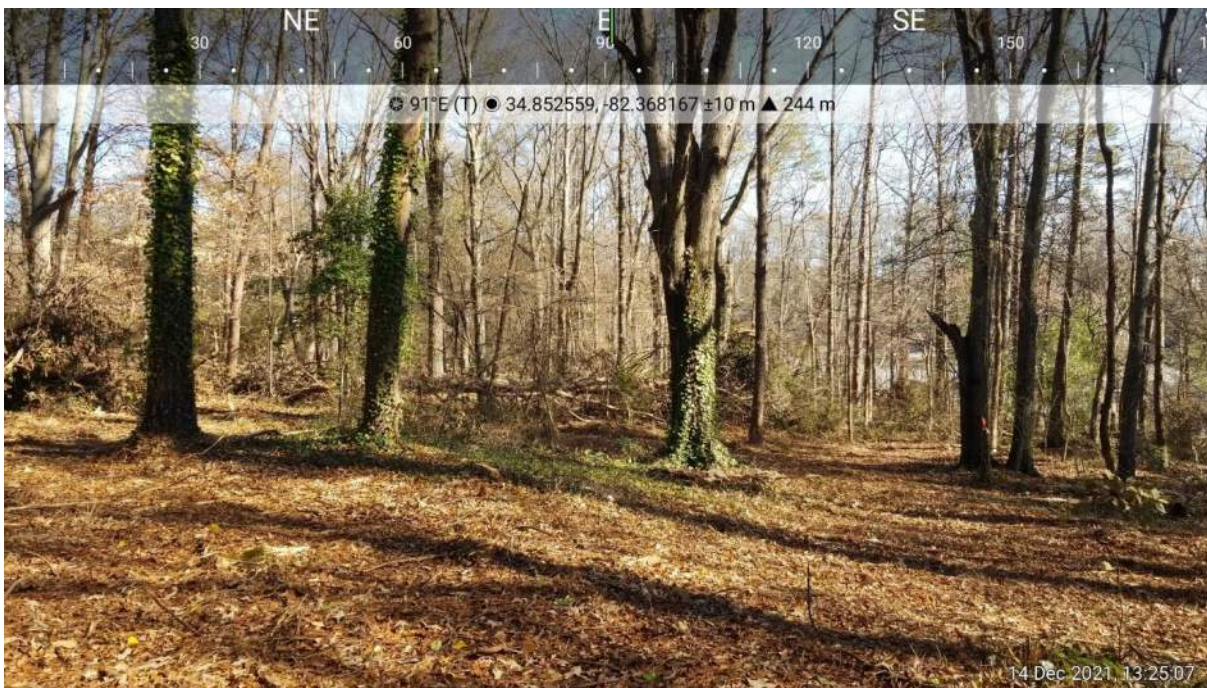


Photo 5 View of cleared understory in the east portion of the Mesic Mixed Hardwood Forest habitat on the site

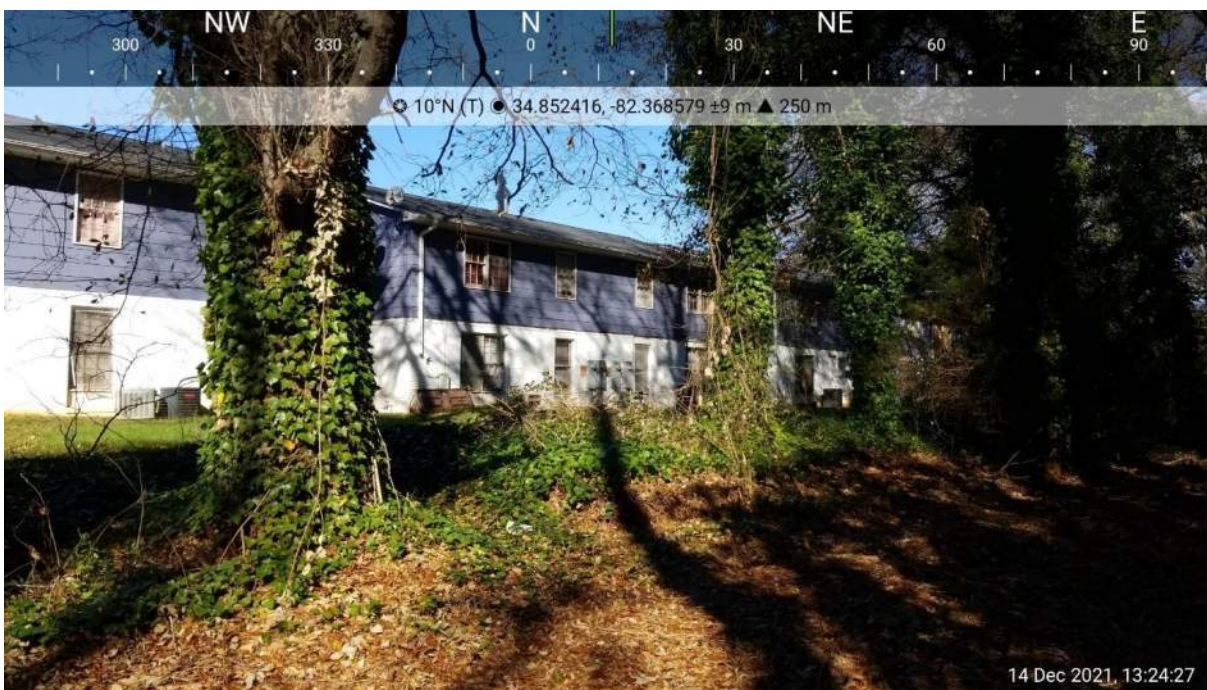


Photo 6 View of residential apartments to the north of the site

Threatened & Endangered Species Survey

Lowndes Hill Road Development ■ Greenville, SC

Photos Taken: December 10, 2021 ■ Terracon Project No. 86217332

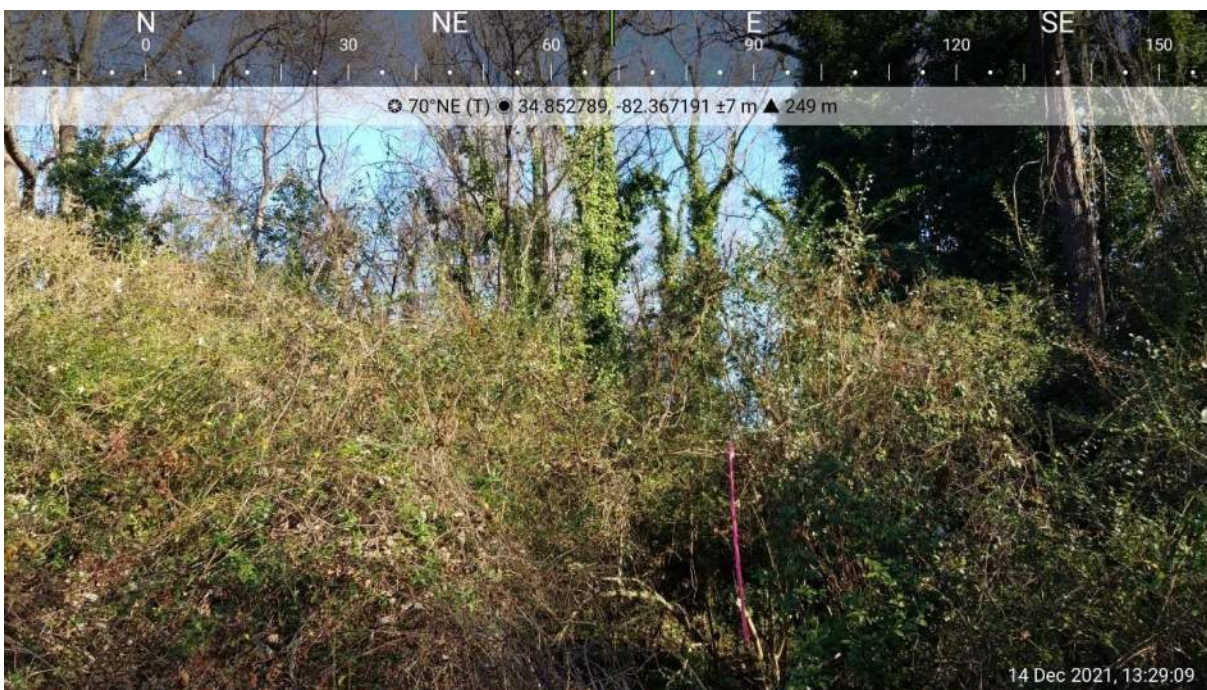


Photo 7 View of wooded area with thick understory to the east of the site

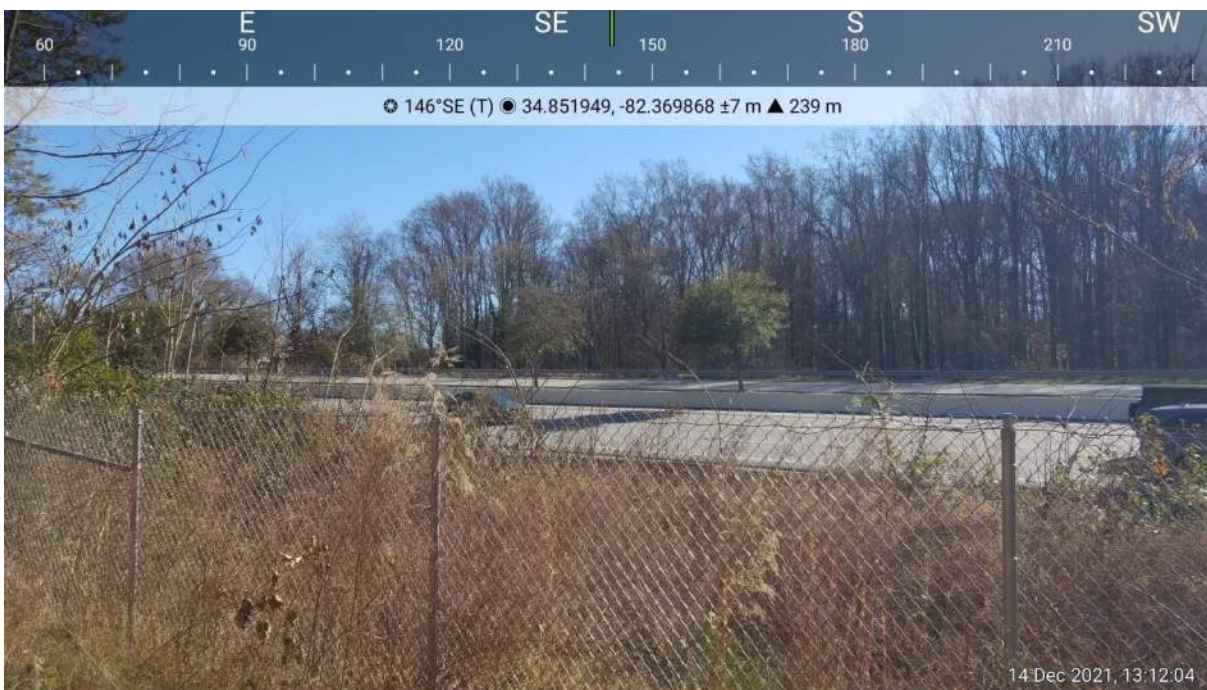


Photo 8 View of I-385 to the south of the site

Threatened & Endangered Species Survey

Lowndes Hill Road Development ■ Greenville, SC

Photos Taken: December 10, 2021 ■ Terracon Project No. 86217332

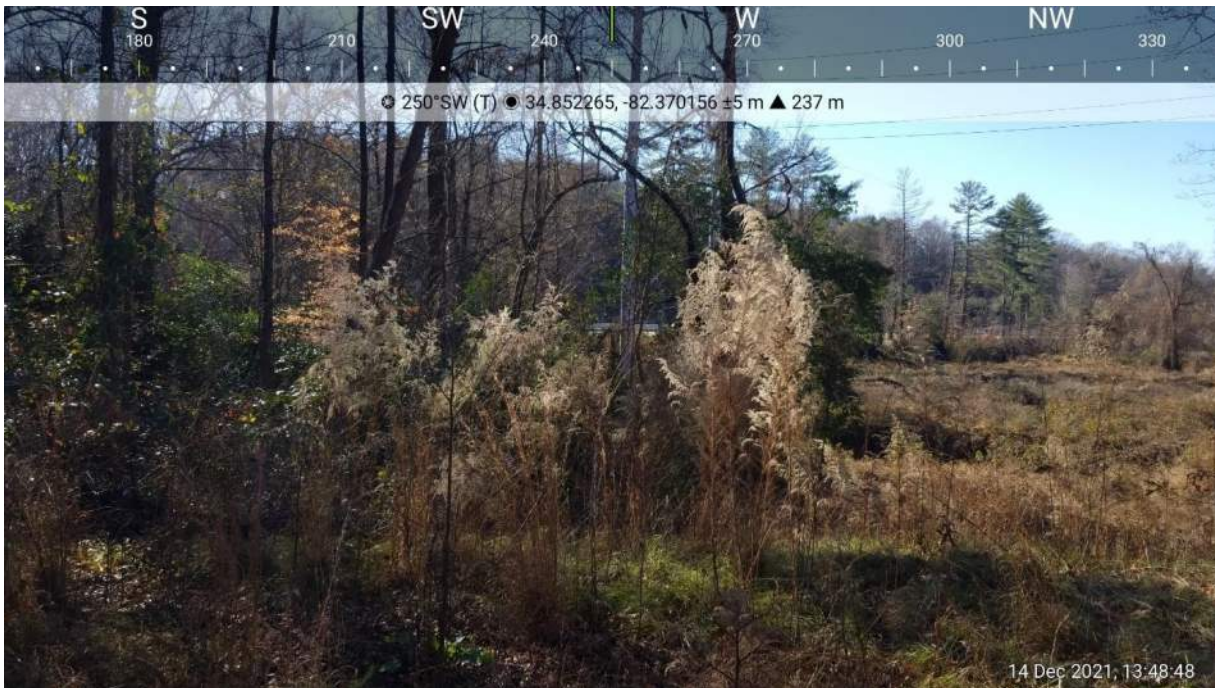


Photo 9 View of floodplain to the west of the site







S A&B





Hill Rd

ndes Hill Road



Hill Rd
ndes Hill Road



Hill Rd

ndes Hill Road



ndes Hill Rd



Rd































Neighborhood Meeting

Project Name: The Riley Overbrook / Road Name Change (Woodlark St.)

Location: Overbrook Gospel Chapel

Time of the meeting: 6:00 pm

Date: 12-6-2021

Representative holding meeting: Della Scott with Overbrook Neighborhood Association
Drew Schamber with Schamber Development

Name	Street Address	Email
1 W. Lloyd Walker	19 Arbutus Tr.	Wlloydwalker@hotmail.com
2 Esther Joseph	24 Arbutus Tr	
3 Jeremiah Joseph	24 Arbutus Tr	
4 Darryl Joseph	24 Arbutus Tr.	
5 Artha Rutland	206 S. Main St	aruthaford@greenville-sc.edu
6 Steve & Susan Skipwith	115 Greenridge Dr.	steveskipwith@yahoo.com
7 Solutions Recovery Center	520 Lowndes Hill Rd.	josephacimico@gmail.com
8 Gina Calvin	323 Buncombe St.	ginacalvin@realtor.com
9 Laura + Cody Buch	108 Brookside Ave	LGARDNER2@ELON.EDU
10 Elizabeth + Chris Gary	110 Lockwood Avenue	EGARY2010@gmail.com
11 Kari Braden	15 Greenridge Dr	Karibraden@gmail.com
12 Derrick Dawson	11 Greenridge Pl	Derrickdd27@gmail.com
13 Dick + Cindy Robinson	213 Brookside Ave	Robinsoncm49@gmail.com
14 Mario McCreter	18 Lockwood Ave	qlonzo, M. Greer @ ythol. com
15 Trent Dinger	1 Lockwood Ave	dingmenten@gmail.com
16 Charles Drant	502 Lowndes Hill Rd.	jannlund@gmail.com
17 Sherry Borden	502 Lowndes Hill Rd	sherryborden@gmail.com
18 Rennie Waldron	10 Cottage Hill Dr.	waldronrennie@gmail.com
19 Frances Cook	21 Spruce Street	cookfr@ad.com
20 WENDY RENTZ	311 OVERBROOK RD	WENDYHOLMAN77@GMAIL.COM
21 Gerald Farmer	310 Overbrook Rd., 29607	ghaynes49@gmail.com
22 Vorne + Sue Biddle	36 Arbutus Tr	rbiddle@a1.net
23 Joel Armistead	19 Hillside Dr.	joelsparr@bellsouth.net
24 David C Mitchell	40 Lowndes Hill Rd	david.mitchell@usco.wv
25 Mike Koble	2 Arbutus Tr	KatieKeyes08@hotmail.com

Neighborhood Meeting

Project Name:

The Riley Overbrook / Road Name Change (Woodlark St)

Location:

Overbrook Gospel Chapel

Time of the meeting:

6:00 pm

Date:

12-6-2021

Representative holding meeting:

Della Scott with Overbrook Neighborhood Association
Drew Schamber with Schamber Development

Name

Street Address

Email

1	Loris Atkins	138 Oakl Dr.	horticulturalist@gmail.com
2	ROHIE ATKINS	571 Whites Hill Rd	KATKINS29@gmail.com
3			
4			
Sign In Sheet

Gene Berger overbrook Circle

Shannon Henley Woodlark St. Gsxr1000she@gmail.com

Esther Joseph 24 Arbutus Trail Greenville SC 29607

W. Lloyd Walker 19 Arbutus Tr. Greenville.

Notes from neighborhood meeting on December 6, 2021, 6:00 pm at Overbrook Gospel Chapel:

The below notes are notes by Drew Schaumber based on his recollection of the meeting and the hand notes he took while in the meeting. Some commentary and information below is being provided as follow up to questions that Mr. Schaumber was unable to address at the meeting. Mr. Schaumber has noted this where applicable.

1. Traffic – Neighborhood Association stated residents are concerned with traffic on Lowndes Hill Road.

- Areas of concern raised were the number of cars, speed of the cars and lack of sidewalks.
- Many comments made by attendees about people walking down the road and how dangerous it is due to lack of sidewalks.
- Comments about how fast cars drive along Lowndes Hill Rd. “There is a hill in this area, and cars come down the hill fast.”
- A comment was made about tying into the Swamp Rabbit Trail? The developer certainly would support this idea, but not sure if it’s possible and is not something the developer can do unilaterally.
- Neighbors ask about future residents at our community and what their typical mode of transportation is. LeeAnn Price with Douglas Development advised that within each household typically one or two people are working with at least 1 car per family.
- Neighbors asked if a Traffic Study had been done. Mr. Schaumber advised that a traffic study had been engaged but the results were not in at this time.
- Mr. Schaumber commented that Schaumber and Douglas would be long-term owners in this development and that our residents would have the same concerns and issues as it relates to traffic and sidewalks and that we would be aligned with the Overbrook community in working with the City on Lowndes Hill.

2. Affordable Housing – Neighbor questions about affordable housing at this site and within this community.

- Why was this site picked for this type of development? Mr. Schaumber answered that the site was actively listed for sale, the site is zoned for the proposed use (zoned up to 120 units vs. 88 proposed), the City of Greenville housing needs are consistent with the proposed development, the location of this site is close proximity to Greenville’s job market, the acreage of land needed for the proposed development was sufficient.
- What is required of the tenants before being approved for residency? LeeAnn Price answer: Tenants are fully vetted. Proof of income, criminal history, credit check, rental history, etc.
- Can a resident’s income increase while they are living at the community – Mr. Schaumber and LeeAnn Price addressed this question, Tenants can exceed the income limit after initial qualification. This is intended to remove disincentives for upward financial mobility, etc. Thorough compliance checks are made to make sure residents moving in qualify with property’s income limits.
- What are the funding sources and was there a public hearing for the funding – Mr. Schaumber answered that the funding was State Tax Credits, Federal Tax Credits through the 9% program administered by South Carolina State Housing Finance and

Development Authority (SCSHFDA), Greenville Housing Fund permanent loan and a conventional permanent mortgage.

- Regarding public hearings on funding issued by state housing? Mr. Schaumber did not believe there was a public hearing as to the funding but that he would confirm with SCSHFDA. Mr. Schaumber has since confirmed with SCSHFDA that the Authority does public hearings for the Qualified Allocation Plan (QAP), but there are no specific public hearings on specific developments for the 9% program.
- What does the crime report look like in similar affordable housing developments in the Greenville area? LeeAnn Price answered that police/crime reports should be public record and can be readily searched online for a street/zip code/neighborhood area. Attached to end of these notes are crime maps/reports for 2021 at four of our Greenville communities close to the Overbrook neighborhood. These include Laurel Oaks, Magnolia Place, Azalea Place and Brookside Gardens for a total of 223 units. Through all of 2021 (1/1/2021 – 12/15/2021) there appear to only be 4 reports at our locations. Two of them reference addresses adjacent our communities and one was a car break-in where a resident was the victim of the break-in. It appears one of the four was something from a resident or guest of a resident.

3. Design – Discussions about the proposed design

- Neighbors expressed concern about the retaining walls at the site. Mr. Schaumber advised that retaining walls were necessary and permissible per construction. There are existing retaining walls along 385 corridor due to nature of topo.
- Neighbors expressed concern about how high the building would be over I-385, stating that I-385 is a gateway into downtown Greenville. Mark DeSouza (civil engineer) noted there is a 25' landscape buffer around perimeter of property, including along 385.
- Neighbor expressed concern over the proposed design and that the architectural rendering was "awful" and looks like "something built in Simpsonville". Neighbor asked why we didn't design it "with shipping containers or something better looking". Mr. Schaumber advised that we were designing the building to meet the multifamily design standards for Greenville and SCSHFDA. Mr. Schaumber could not comment on modular shipping containers, but he does not believe this type of construction would be accepted by SCSHFDA and/or City of Greenville.
- Neighbors raised concern on the flood plain to the west of Woodlark ROW. Neighbors asked what would be done at "kudzu alley" also west of Woodlark ROW. Mr. Schaumber advised that those areas are outside of the proposed development and thus outside our control. The current design for development and road does not impact any flood plain.
- Neighbor asked if we had done an endangered species study, Mr. Schaumber advised we had not. Based on the comment we have engaged a third party firm to do a study.

- Neighbors wanted to know if we were replacing the trees that would be taken down for the development. Mr. Schaumber advised we will be replacing trees in accordance in the tree ordinance of the City of Greenville. A tree study is being completed in accordance with the City of Greenville requirements.
 - Question was asked about noise mitigation from 385 for the community. Since the meeting, Mr. Schaumber has since confirmed the building design incorporates sound attenuation into the structure to dampen the noise from 385.
4. **Other communities** – A neighbor asked if we had other apartment communities in the area. Mr. Schaumber advised the neighbor that we have Brookside Gardens off Wade Hampton and three properties on Rutherford Road. The addresses for these communities are:
- Brookside Gardens: 31 Brookside Circle, Greenville, SC 29609
 - Azalea Place: 663 Rutherford Rd, Greenville, SC 29609
 - Laurel Oaks: 667 Rutherford Rd, Greenville, SC 29609
 - Magnolia Place: 669 Rutherford Rd, Greenville, SC 29609

Laurel Oaks, Magnolia Place, Azalea Place - Rutherford Rd



Community Crime Map

Sign up for crime alerts

0 Clear Filters

Menu

Map

Data Grid

Analytics

Metadata

Search Address

Address
667 Rutherford Rd greenville sc
1600 Pennsylvania Ave, Washington, DC 20500
Go to Address

Jump to City

Start typing or click the arrow...

Buffer
☐ Off ☒ 0.5 miles
☐ Only display events within buffer

Date Range

Quick Date
Select a pre-defined range...

Date Range
Start Date: 01/01/2021
End Date: 12/15/2021
☐ View points using time slider

Event

Offenders

Map

Satellite

Terms of Use

Report a map error

Laurel Oaks, Magnolia Place, Azalea Place 2021 crime

Crime mapping, email reports and tips for the public

About Community Crime Map Help About LexisNexis

LexisNexis®
RISK SOLUTIONS

Community Crime Map

Sign up for crime alerts 0 Clear Filters

Menu Map Data Grid Analytics Metadata

Map Satellite

Search Address

Address: 667 Rutherford Rd Greenville SC
1600 Pennsylvania Ave, Washington, DC 20500

Go to Address

JUMP TO CITY

Start typing or click the arrow...

BUFFER

☐ Off ☒ 0.5 miles

☐ Only display events within buffer

Date Range

QUICK DATE

Select a pre-defined range...

DATE RANGE

Start Date: 01/01/2021

End Date: 12/15/2021

☐ View points using time slider

Event

Offenders



Report a map error

Terms of Use

LexisNexis® Community Crime Map is best viewed in Internet Explorer 11+, Firefox V27+ and Chrome V30+.

2 items noted:

- 1: car Break-in 6/18/2021. A residents' car was broken into.
- 2: Malicious Damage 6/11/2021. Do not have details at this time.

Brookside Gardens / Wade Hampton area



LexisNexis®

RISK SOLUTIONS

Community Crime Map

Sign up for crime alerts 0 Clear Filters

Menu

Search Address

Address

31 brookside circle greenville sc

1600 Pennsylvania Ave, Washington, DC 20500

Go to Address

Jump to City

Start typing or click the arrow...

Buffer

☐ Off

0.5 miles

☐ Only display events within buffer

Date Range

Quick Date

Select a pre-defined range...

Date Range

Start Date: 01/01/2021

End Date: 12/15/2021

☐ View points using time slider

Event

Offenders


Map

Data Grid

Analytics

Metadata

Map Satellite

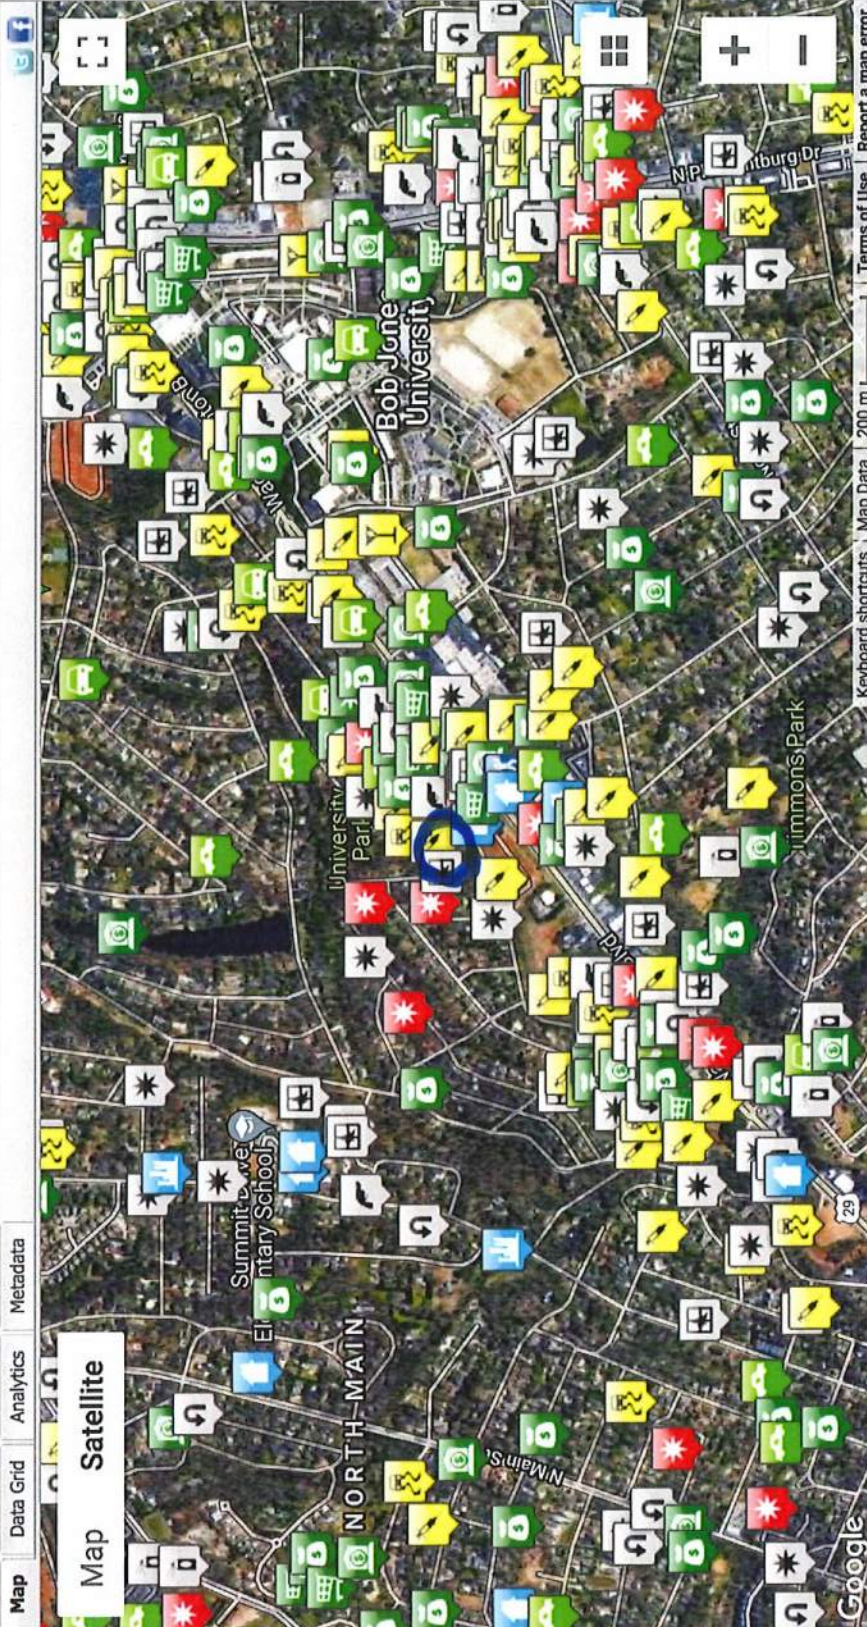

Keyboard shortcuts

Map Data


200 m

Terms of Use

Report a map error

Copyright © 2021 LexisNexis Risk Solutions. Terms & Conditions | Privacy Policy LexisNexis® Community Crime Map is best viewed in Internet Explorer 11+, Firefox V27+ and Chrome V30+.

Brookside Gardens 2021 Crime

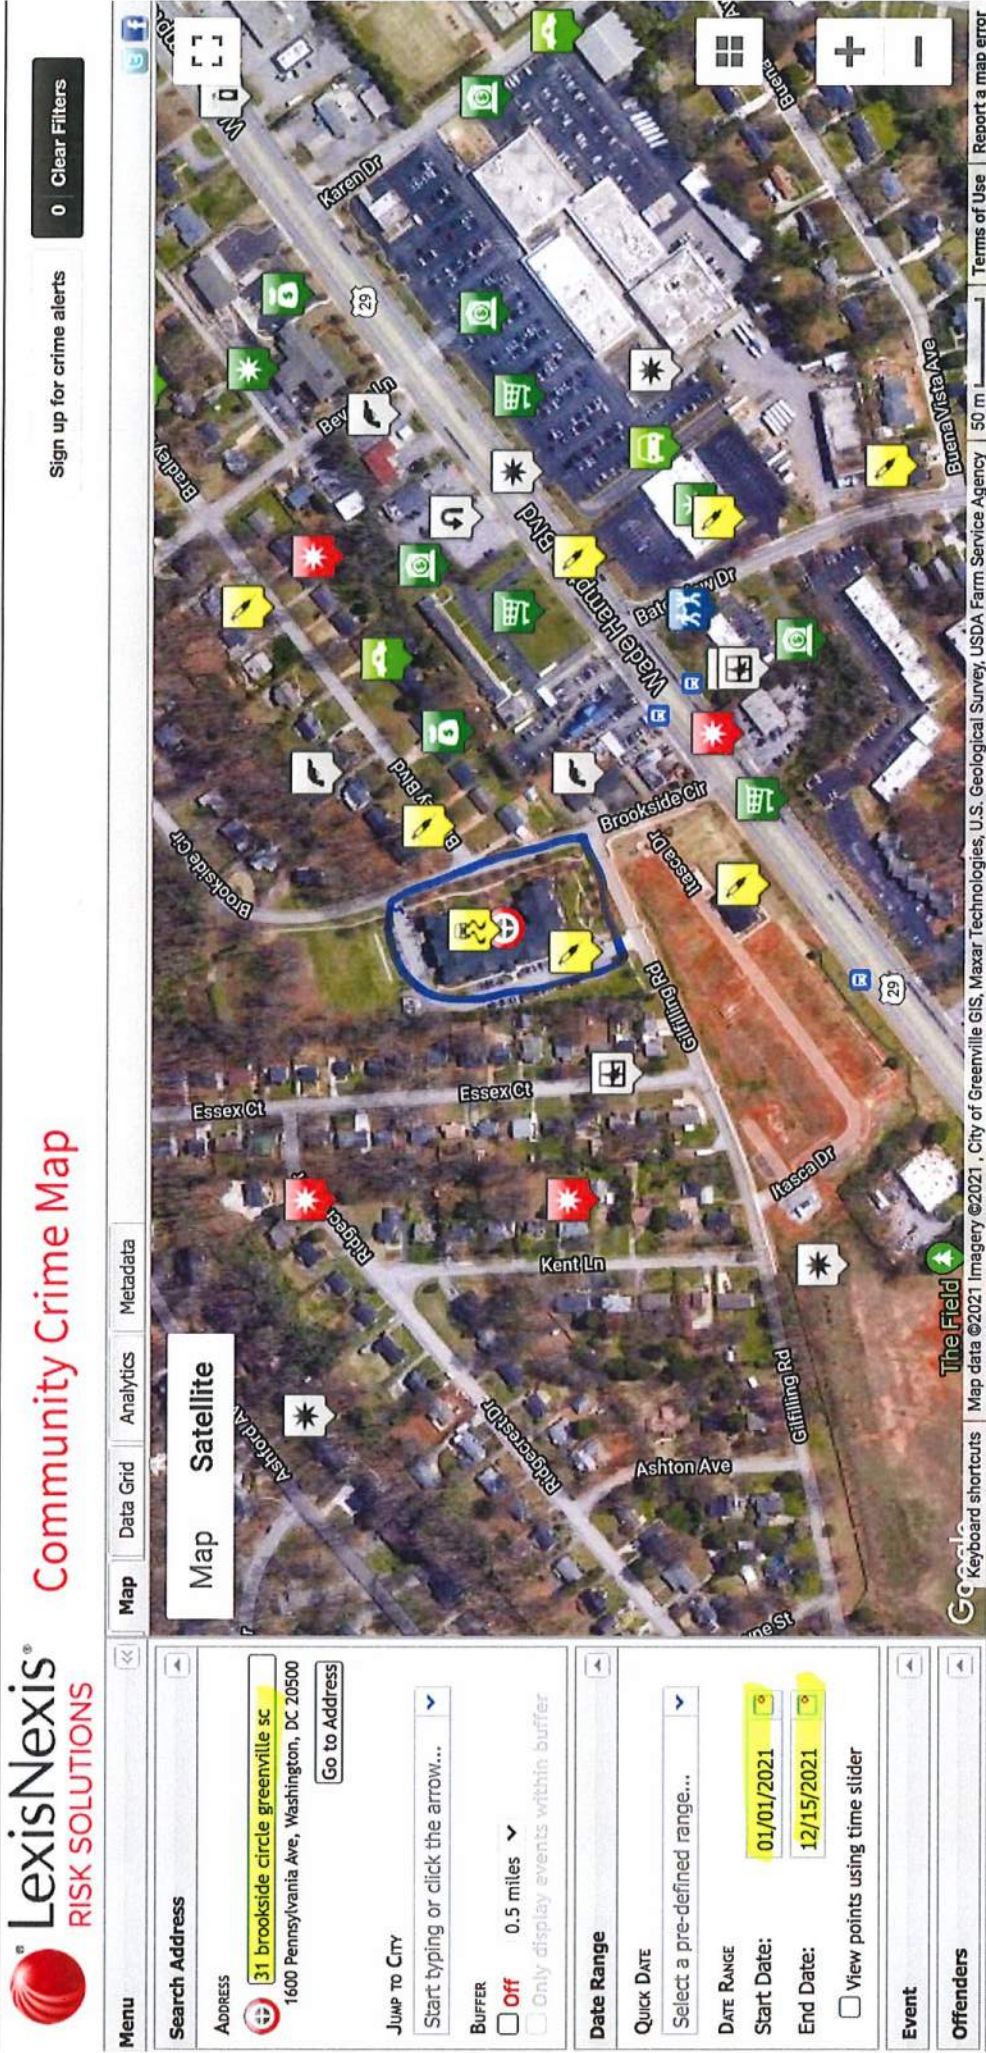

2 items noted:

- 1: DUI with address of Wade Hampton Blvd (not our property)
- 2: Drug possession with address of Essex Ct. (not our property)



**Planning Staff Report to
Greenville Planning Commission
February 11, 2022
for the February 17, 2022 Public Hearing**

Docket Number:	SN-21-1005
Proposal:	Street Name Change from Woodlark Street to Oakley Drive
Applicant:	DHD Riley, LLC/Drew Schaumber
Property Owner:	City of Greenville
Property Location:	Between Lowndes Hill Road and I-385
Tax Map Number(s):	N/A
Staff Recommendation:	Approve

Applicable Sections of the City of Greenville Code of Ordinances:

Sec. 2-372 *Function, Powers and Duties of the Planning Commission*
Sec. 19-2.3.13 (C) *Land Development, Street naming or name change.*

Project Overview:

The proposed street name change is affiliated with a request for an 88-unit multifamily affordable housing development located south of Lowndes Hill Rd. at Lockwood Ave. and adjacent to I-385. This project would be accessed by a portion of Woodlark Street cut off during the construction of I-385.

Procedural Requirements:

Pre-Application and Development Meetings

A pre-application meeting was held on December 20, 2021, between the applicant and City staff about the property and its redevelopment. During this meeting, it was noted by Engineering and Planning staff that the applicant would need to rename a portion of Woodlark Street to prevent EMS and service confusion.

Neighborhood Meeting

The applicant presented their project at a neighborhood meeting on December 6, 2021 at the Overbrook Gospel Chapel. No comments related to the street name change were provided by the neighborhood.

Staff Analysis:

This applicant proposes a street name change from Woodlark Street to Oakley Drive from Lowndes Hill Road to I-385. Prior to the construction of I-385, Woodlark Street connected Lowndes Hill Road to Keith Drive. When I-385 was constructed, the northern portion of Woodlark Street was cut off and the southern portion was rerouted to be a side road of I-385.

The applicant will be reconstructing the northern portion of the right-of-way to provide access to The Riley Overbrook, MD-21-1004. To prevent EMS and City services confusion with the southern portion of Woodlark Street, staff requested the applicant apply for a name change for the northern portion.

The proposed name complies with the city's street naming requirements and has been approved by Greenville County E-911.

STAFF RECOMMENDATION:

Staff recommends approval with staff comments and conditions.

Planning Department Comments

No Comments

City Engineer Comments

Recommend: Approve w/ Conditions

Comments:

Pending confirmation of R/W ownership, Engineering recommends approval of name change.

Environmental Engineer Comments

No Comments

Parks & Recreation Comments

Recommend: Approve

Comments:

Reviewed, no comments.

Traffic Engineer Comments

Recommend: Approve w/ Conditions

Comments:

Pending confirmation of R/W ownership, Traffic Engineering recommends approval of name change.

Fire Department Comments

Recommend: Approve

Application # _____	Fees Paid _____
Date Received: _____	Accepted by _____
Date deemed complete _____	App Deny Conditions _____



APPLICATION FOR A STREET NAME CHANGE CITY OF GREENVILLE, SOUTH CAROLINA

APPLICANT INFORMATION

<u>DHD Riley, LLC - Drew Schaumber</u>	<u>(202) 905-7722</u>
APPLICANT NAME	PHONE
<u>709 N Main St</u>	<u>N/A</u>
ADDRESS	FAX
<u>Aynor, SC 29511</u>	<u>drew@schaumberdevelopment.com</u>
	EMAIL

STREET NAME INFORMATION

CURRENT NAME: Woodlark Street (Closed Section off Lowndes Hill Road)

MAP BOOK: Not Known PAGE: Not Known

PROPOSED NAME: Oakley Drive

INSTRUCTIONS

1. THE APPLICATION AND FEE, **MADE PAYABLE TO THE CITY OF GREENVILLE**, MUST BE RECEIVED BY THE PLANNING AND DEVELOPMENT OFFICE NO LATER THAN 5:00 PM OF THE DATE REFLECTED ON THE ATTACHED SCHEDULE.
2. YOU MUST ATTACH THE REQUIRED APPLICATION FEE: \$550.00.
3. THE APPLICANT MUST RESPOND TO THE "STANDARDS" QUESTIONS ON PAGE 2 OF THIS APPLICATION (YOU MUST VERIFY THAT THE PROPOSED STREET NAME COMPLIES WITH THE REQUIREMENTS FOR STREET NAMES). SEE ALSO **SECTION 19-2.3.13, STREET NAMING OR NAME CHANGE**, AND THE **DESIGN AND SPECIFICATIONS MANUAL** FOR ADDITIONAL INFORMATION. YOU MAY ATTACH A SEPARATE SHEET ADDRESSING THESE QUESTIONS.
4. THE ADMINISTRATOR WILL REVIEW THE APPLICATION FOR "SUFFICIENCY" PURSUANT TO **SECTION 19-2.2.6, DETERMINATION OF SUFFICIENCY**, PRIOR TO PLACING THE APPLICATION ON THE PLANNING COMMISSION AGENDA. IF THE APPLICATION IS DETERMINED TO BE "INSUFFICIENT", THE ADMINISTRATOR WILL CONTACT THE APPLICANT TO REQUEST THAT THE APPLICANT RESOLVE THE DEFICIENCIES. **YOU ARE ENCOURAGED TO SCHEDULE AN APPLICATION CONFERENCE WITH A PLANNER, WHO WILL REVIEW YOUR APPLICATION FOR "SUFFICIENCY" AT THE TIME IT IS SUBMITTED. CALL (864) 467-4476 TO SCHEDULE AN APPOINTMENT.**
5. YOU MUST POST THE SUBJECT PROPERTY AT LEAST 15 DAYS (BUT NOT MORE THAN 18 DAYS) PRIOR TO THE SCHEDULED HEARING DATE.

_____ SIGNS ARE ACKNOWLEDGED AS RECEIVED BY THE APPLICANT

6. THE APPLICANT AND PROPERTY OWNER AFFIRM THAT ALL INFORMATION SUBMITTED WITH THIS APPLICATION; INCLUDING ANY/ALL SUPPLEMENTAL INFORMATION IS TRUE AND CORRECT TO THE BEST OF THEIR KNOWLEDGE AND THEY HAVE PROVIDED FULL DISCLOSURE OF THE RELEVANT FACTS.

IN ADDITION, THE APPLICANT AND PROPERTY OWNER AFFIRM THAT THE TRACT OR PARCEL OF LAND SUBJECT OF THIS APPLICATION IS, OR IS NOT, RESTRICTED BY ANY RECORDED COVENANT THAT IS CONTRARY TO, CONFLICTS WITH, OR PROHIBITS, THE REQUESTED ACTIVITY.

IF THE PLANNING OFFICE HAS ACTUAL NOTICE* THAT A RESTRICTIVE COVENANT* IS CONTRARY TO, CONFLICTS WITH, OR PROHIBITS THE REQUESTED ACTIVITY, THE OFFICE MUST NOT ISSUE THE PERMIT UNLESS THE OFFICE RECEIVES CONFIRMATION FROM THE APPLICANT THAT THE RESTRICTIVE COVENANT HAS BEEN RELEASED BY ACTION OF THE APPROPRIATE AUTHORITY, PROPERTY HOLDERS, OR BY COURT ORDER.

TO THAT END, THE APPLICANT HEREBY AFFIRMS THAT THE TRACT OR PARCEL OF LAND SUBJECT OF THE ATTACHED APPLICATION IS _____ OR IS NOT _____ RESTRICTED BY ANY RECORDED COVENANT THAT IS CONTRARY TO, CONFLICTS WITH, OR PROHIBITS THE REQUESTED ACTIVITY.

Paul Schenckel APPLICANT
12/21/2021 DATE
City of Greenville PROPERTY OWNER
12/21/2021 DATE

APPLICANT RESPONSE TO
SECTION 19-2.3.13, STREET NAMING OR NAME CHANGE

(YOU MAY ATTACH A SEPARATE SHEET)

THE APPLICANT MUST VERIFY THAT THE PROPOSED STREET NAME COMPLIES WITH THE FOLLOWING REQUIREMENTS AS ENUMERATED IN THE **DESIGN AND SPECIFICATIONS MANUAL**:

DS THE PROPOSED STREET NAME DOES NOT DUPLICATE ANOTHER STREET NAME WITHIN THE CITY.

DS THE PROPOSED STREET NAME IS NOT PHONETICALLY SIMILAR TO ANOTHER STREET NAME WITHIN THE CITY (E.G., GAYLE VS GAIL VS GALE).

DS THE PROPOSED STREET NAME DOES NOT INCLUDE PREFIXES SUCH AS: NORTH, SOUTH, EAST, WEST, NEW, OLD, ETC.

DS THE PROPOSED STREET NAME DOES NOT SIMPLY ALTER A CURRENT STREET NAME SUFFIX (ROAD, STREET, LANE, COURT, CIRCLE, ETC.).


DS THE PROPOSED STREET NAME DOES NOT COMBINE OR SEPARATE TWO OR MORE WORDS OF A CURRENT STREET NAME (E.G., OAKLAND AVE. VS OAK LAND AVE., PINECREST AVE. VS PINE CREST AVE, ETC.).

DS THE PROPOSED STREET NAME DOES NOT "SPELL-OUT" A CURRENT NUMBERED STREET NAME (E.G., FIRST VS 1ST, ETC.). IF THE PROPOSED STREET NAME CONTAINS A NUMBER, IT MUST BE "SPELLED-OUT".

DS THE PROPOSED STREET NAME DOES NOT EXCEED FIFTEEN (15) CHARACTERS.

THE PLANNING COMMISSION WILL ASSIGN THE APPROPRIATE SUFFIX PURSUANT TO THE STANDARDS ENUMERATED IN THE **DESIGN AND SPECIFICATIONS MANUAL**.

Greenville County, SC

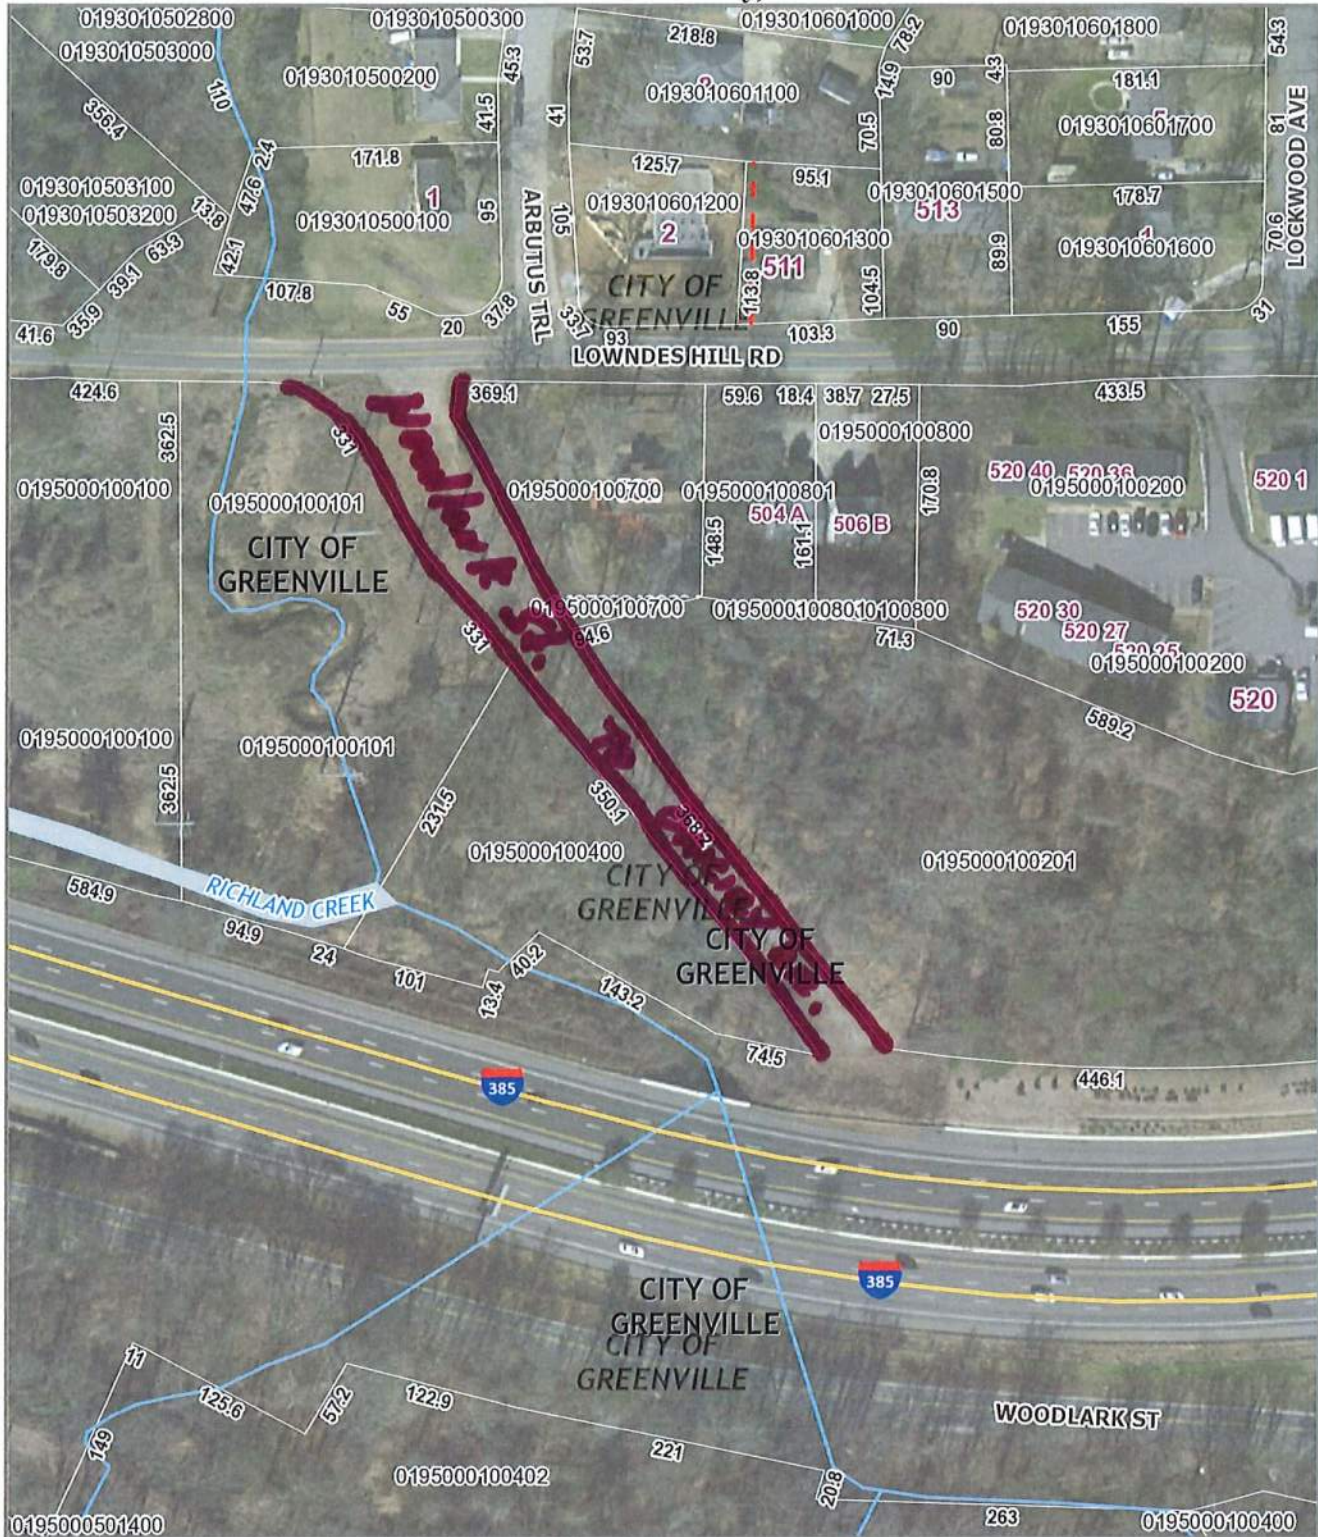

Disclaimer: This Map is not a LAND SURVEY and is for reference purposes only. Data contained in this map are prepared for the inventory of Real Property found within this jurisdiction, and are compiled from recorded deeds, plats, and other public records. Users of this map are hereby notified aforementioned public primary information sources should be consulted for verification of the information contained in this map. Greenville County assumes no legal responsibility for the information contained in this map.



Map Scale
1 inch = 133 feet
12/21/2021

Neighborhood Meeting

Project Name: The Riley Overbrook / Road Name Change (Woodlark St.)

Location: Overbrook Gospel Chapel

Time of the meeting: 6:00 pm

Date: 12-6-2021

Representative holding meeting: Della Scott with Overbrook Neighborhood Association
Drew Schamber with Schamber Development

Name	Street Address	Email
1 W. Lloyd Walker	19 Arbutus Tr.	Wlloydwalker@hotmail.com
2 Esther Joseph	24 Arbutus Tr	
3 Jeremiah Joseph	24 Arbutus Tr	
4 Darryl Joseph	24 Arbutus Tr.	
5 Artha Rutland	206 S. Main St	aruthaford@greenvillesc.gov
6 Steve & Susan Skipwith	115 Greenridge Dr.	steveskipwith@yahoo.com
7 Solutions Recovery Center	520 Lowndes Hill Rd.	josephaciriacco@gmail.com
8 Gina Calvin	323 Buncombe St.	ginacalvin@realtor.com
9 Laura + Cody Buch	108 Brookside Ave	LGARDNER2@ELON.EDU
10 Elizabeth + Chris Gary	110 Lockwood Avenue	EGARY2010@gmail.com
11 Kari Braden	15 Greenridge Dr	Karibraden@gmail.com
12 Derrick Dawson	11 Greenridge Pl	Derrickdd27@gmail.com
13 Dick + Cindy Robinson	213 Brookside Ave	Robinsoncm49@gmail.com
14 Mario McCreter	18 Lockwood Ave	glantz, M. Greer (author), Crim.
15 Trent Dinger	1 Lockwood Ave	dingmenten@gmail.com
16 Charles Drant	502 Lowndes Hill Rd.	jannlund@gmail.com
17 Sherry Borden	502 Lowndes Hill Rd	sherryborden@gmail.com
18 Rennie Waldron	10 Cottage Hill Dr.	waldronrennie@gmail.com
19 Frances Cook	21 Spruce Street	cookfr@ad.com
20 WENDY RENTZ	311 OVERBROOK RD	WENDYHOLMAN77@GMAIL.COM
21 Gerald Farmer	310 Overbrook Rd., 29607	ghaynes49@gmail.com
22 Vernet Sue Biddle	36 Arbutus Tr	vbiddle@aol.net
23 Joel Armistead	19 Hillside Dr.	joelsparr@bellsouth.net
24 David C Mitchell	40 Lowndes Hill Rd	david.mitchell@usco.wv
25 Mike Koble	2 Arbutus Tr	KatieKeyes08@hotmail.com

Neighborhood Meeting

Project Name:

The Riley Overbrook / Road Name Change (Woodlark St)

Location:

Overbrook Gospel Chapel

Time of the meeting:

6:00 pm

Date:

12-6-2021

Representative holding meeting:

Della Scott with Overbrook Neighborhood Association
Drew Schamber with Schamber Development

Name

Street Address

Email

1	Loris Atkins	138 Oakl Dr.	horticulturalist@gmail.com
2	ROHIE ATKINS	571 Whites Hill Rd	KATKINS29@gmail.com
3			
4			
Sign In Sheet

Gene Berger overbrook Circle

Shannon Henley Woodlark St. Gsxr1000she@gmail.com

Esther Joseph 24 Arbutus Trail Greenville SC 29607

W. Lloyd Walker 19 Arbutus Tr. Greenville.

Notes from neighborhood meeting on December 6, 2021, 6:00 pm at Overbrook Gospel Chapel:

The below notes are notes by Drew Schaumber based on his recollection of the meeting and the hand notes he took while in the meeting. Some commentary and information below is being provided as follow up to questions that Mr. Schaumber was unable to address at the meeting. Mr. Schaumber has noted this where applicable.

1. Traffic – Neighborhood Association stated residents are concerned with traffic on Lowndes Hill Road.

- Areas of concern raised were the number of cars, speed of the cars and lack of sidewalks.
- Many comments made by attendees about people walking down the road and how dangerous it is due to lack of sidewalks.
- Comments about how fast cars drive along Lowndes Hill Rd. “There is a hill in this area, and cars come down the hill fast.”
- A comment was made about tying into the Swamp Rabbit Trail? The developer certainly would support this idea, but not sure if it’s possible and is not something the developer can do unilaterally.
- Neighbors ask about future residents at our community and what their typical mode of transportation is. LeeAnn Price with Douglas Development advised that within each household typically one or two people are working with at least 1 car per family.
- Neighbors asked if a Traffic Study had been done. Mr. Schaumber advised that a traffic study had been engaged but the results were not in at this time.
- Mr. Schaumber commented that Schaumber and Douglas would be long-term owners in this development and that our residents would have the same concerns and issues as it relates to traffic and sidewalks and that we would be aligned with the Overbrook community in working with the City on Lowndes Hill.

2. Affordable Housing – Neighbor questions about affordable housing at this site and within this community.

- Why was this site picked for this type of development? Mr. Schaumber answered that the site was actively listed for sale, the site is zoned for the proposed use (zoned up to 120 units vs. 88 proposed), the City of Greenville housing needs are consistent with the proposed development, the location of this site is close proximity to Greenville’s job market, the acreage of land needed for the proposed development was sufficient.
- What is required of the tenants before being approved for residency? LeeAnn Price answer: Tenants are fully vetted. Proof of income, criminal history, credit check, rental history, etc.
- Can a resident’s income increase while they are living at the community – Mr. Schaumber and LeeAnn Price addressed this question, Tenants can exceed the income limit after initial qualification. This is intended to remove disincentives for upward financial mobility, etc. Thorough compliance checks are made to make sure residents moving in qualify with property’s income limits.
- What are the funding sources and was there a public hearing for the funding – Mr. Schaumber answered that the funding was State Tax Credits, Federal Tax Credits through the 9% program administered by South Carolina State Housing Finance and

Development Authority (SCSHFDA), Greenville Housing Fund permanent loan and a conventional permanent mortgage.

- Regarding public hearings on funding issued by state housing? Mr. Schaumber did not believe there was a public hearing as to the funding but that he would confirm with SCSHFDA. Mr. Schaumber has since confirmed with SCSHFDA that the Authority does public hearings for the Qualified Allocation Plan (QAP), but there are no specific public hearings on specific developments for the 9% program.
- What does the crime report look like in similar affordable housing developments in the Greenville area? LeeAnn Price answered that police/crime reports should be public record and can be readily searched online for a street/zip code/neighborhood area. Attached to end of these notes are crime maps/reports for 2021 at four of our Greenville communities close to the Overbrook neighborhood. These include Laurel Oaks, Magnolia Place, Azalea Place and Brookside Gardens for a total of 223 units. Through all of 2021 (1/1/2021 – 12/15/2021) there appear to only be 4 reports at our locations. Two of them reference addresses adjacent our communities and one was a car break-in where a resident was the victim of the break-in. It appears one of the four was something from a resident or guest of a resident.

3. Design – Discussions about the proposed design

- Neighbors expressed concern about the retaining walls at the site. Mr. Schaumber advised that retaining walls were necessary and permissible per construction. There are existing retaining walls along 385 corridor due to nature of topo.
- Neighbors expressed concern about how high the building would be over I-385, stating that I-385 is a gateway into downtown Greenville. Mark DeSouza (civil engineer) noted there is a 25' landscape buffer around perimeter of property, including along 385.
- Neighbor expressed concern over the proposed design and that the architectural rendering was "awful" and looks like "something built in Simpsonville". Neighbor asked why we didn't design it "with shipping containers or something better looking". Mr. Schaumber advised that we were designing the building to meet the multifamily design standards for Greenville and SCSHFDA. Mr. Schaumber could not comment on modular shipping containers, but he does not believe this type of construction would be accepted by SCSHFDA and/or City of Greenville.
- Neighbors raised concern on the flood plain to the west of Woodlark ROW. Neighbors asked what would be done at "kudzu alley" also west of Woodlark ROW. Mr. Schaumber advised that those areas are outside of the proposed development and thus outside our control. The current design for development and road does not impact any flood plain.
- Neighbor asked if we had done an endangered species study, Mr. Schaumber advised we had not. Based on the comment we have engaged a third party firm to do a study.

- Neighbors wanted to know if we were replacing the trees that would be taken down for the development. Mr. Schaumber advised we will be replacing trees in accordance in the tree ordinance of the City of Greenville. A tree study is being completed in accordance with the City of Greenville requirements.
 - Question was asked about noise mitigation from 385 for the community. Since the meeting, Mr. Schaumber has since confirmed the building design incorporates sound attenuation into the structure to dampen the noise from 385.
4. **Other communities** – A neighbor asked if we had other apartment communities in the area. Mr. Schaumber advised the neighbor that we have Brookside Gardens off Wade Hampton and three properties on Rutherford Road. The addresses for these communities are:
- Brookside Gardens: 31 Brookside Circle, Greenville, SC 29609
 - Azalea Place: 663 Rutherford Rd, Greenville, SC 29609
 - Laurel Oaks: 667 Rutherford Rd, Greenville, SC 29609
 - Magnolia Place: 669 Rutherford Rd, Greenville, SC 29609

Laurel Oaks, Magnolia Place, Azalea Place - Rutherford Rd



LexisNexis®
RISK SOLUTIONS

Community Crime Map

Sign up for crime alerts

0 Clear Filters

Menu

Map Data Grid Analytics Metadata

Search Address

ADDRESS

667 Rutherford Rd greenville sc
1600 Pennsylvania Ave, Washington, DC 20500

Go to Address

JUMP TO CITY

Start typing or click the arrow...

BUFFER

☐ Off 0.5 miles

☐ Only display events within buffer

Date Range

QUICK DATE

Select a pre-defined range...

DATE RANGE


Start Date: 01/01/2021

End Date: 12/15/2021

☐ View points using time slider

Event

Offenders

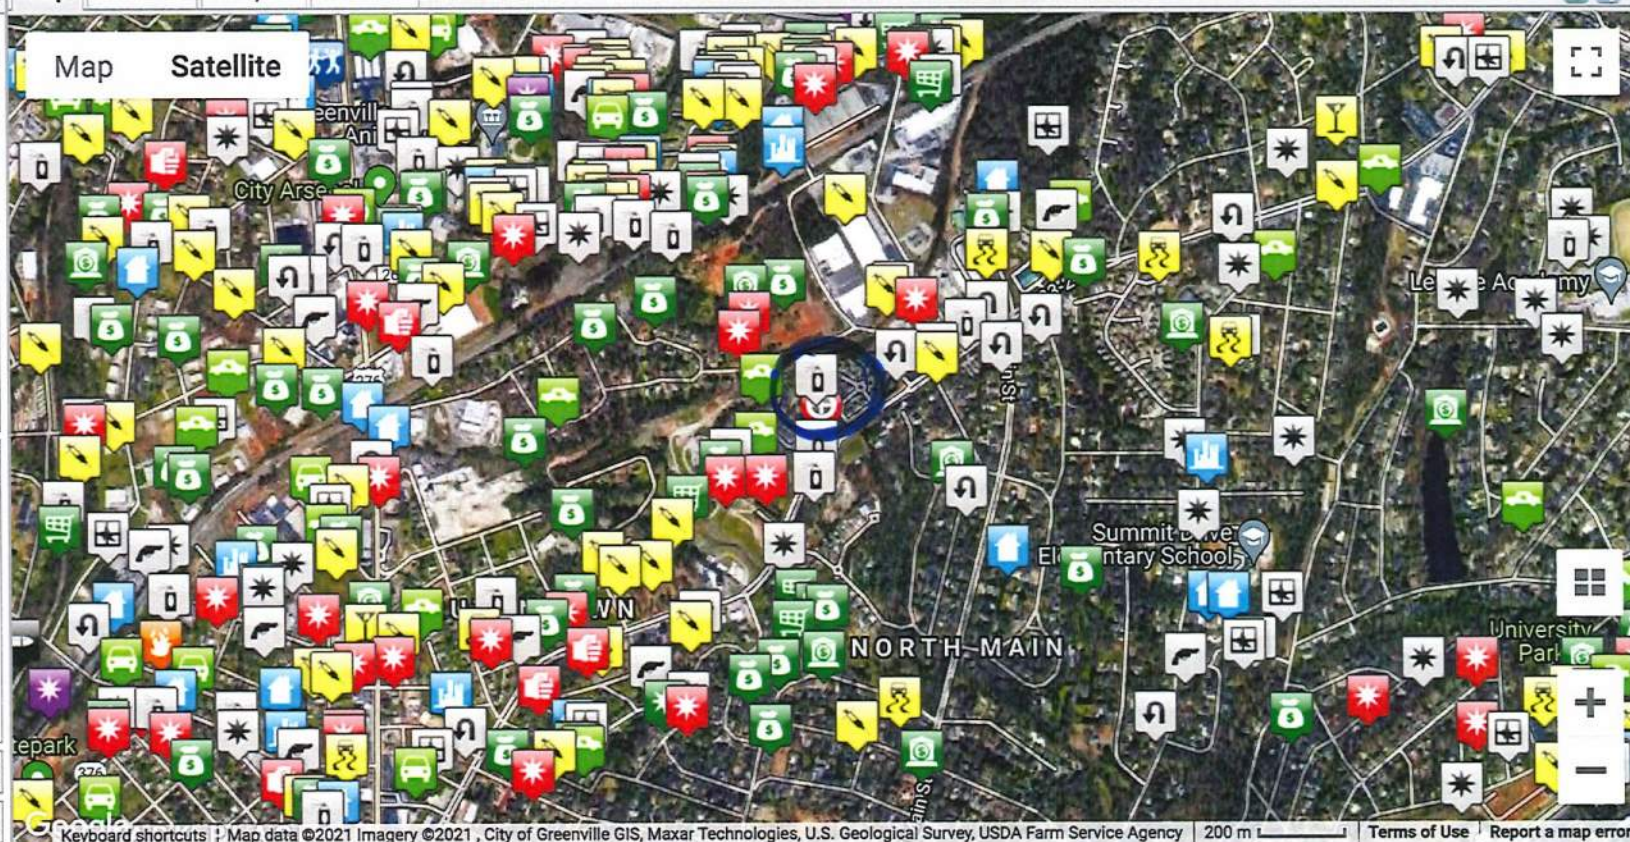

Laurel Oaks, Magnolia Place, Azalea Place 2021 crime

Crime mapping, email reports and tips for the public

About Community Crime Map Help About LexisNexis

LexisNexis
RISK SOLUTIONS

Community Crime Map

Sign up for crime alerts 0 Clear Filters

Menu Map Data Grid Analytics Metadata

Search Address

ADDRESS

667 Rutherford Rd Greenville SC
1600 Pennsylvania Ave, Washington, DC 20500
Go to Address

JUMP TO CITY

Start typing or click the arrow...

BUFFER

☐ Off 0.5 miles ☐ Only display events within buffer

DATE RANGE

QUICK DATE

Select a pre-defined range...

DATE RANGE

Start Date: 01/01/2021
End Date: 12/15/2021
☐ View points using time slider

Event

Offenders



Keyboard shortcuts Map data ©2021 Imagery ©2021 City of Greenville GIS, Maxar Technologies, U.S. Geological Survey, USDA Farm Service Agency 50 m Terms of Use Report a map error

Copyright © 2021 LexisNexis Risk Solutions. Terms & Conditions | Privacy Policy

LexisNexis® Community Crime Map is best viewed in Internet Explorer 11+, Firefox V27+ and Chrome V30+.

2 items noted:

- 1: car Break-in 6/18/2021. A residents' car was broken into.
- 2: Malicious Damage 6/11/2021. Do not have details at this time.

Brookside Gardens / Wade Hampton area



Community Crime Map

Sign up for crime alerts

0 Clear Filters

Menu

Search Address

ADDRESS

31 brookside circle greenville sc
1600 Pennsylvania Ave, Washington, DC 20500

Go to Address

JUMP TO CITY

Start typing or click the arrow...

BUFFER

☐ Off 0.5 miles

☐ Only display events within buffer

Date Range

QUICK DATE

Select a pre-defined range...

DATE RANGE


Start Date: 01/01/2021

End Date: 12/15/2021


☐ View points using time slider

Event

Offenders

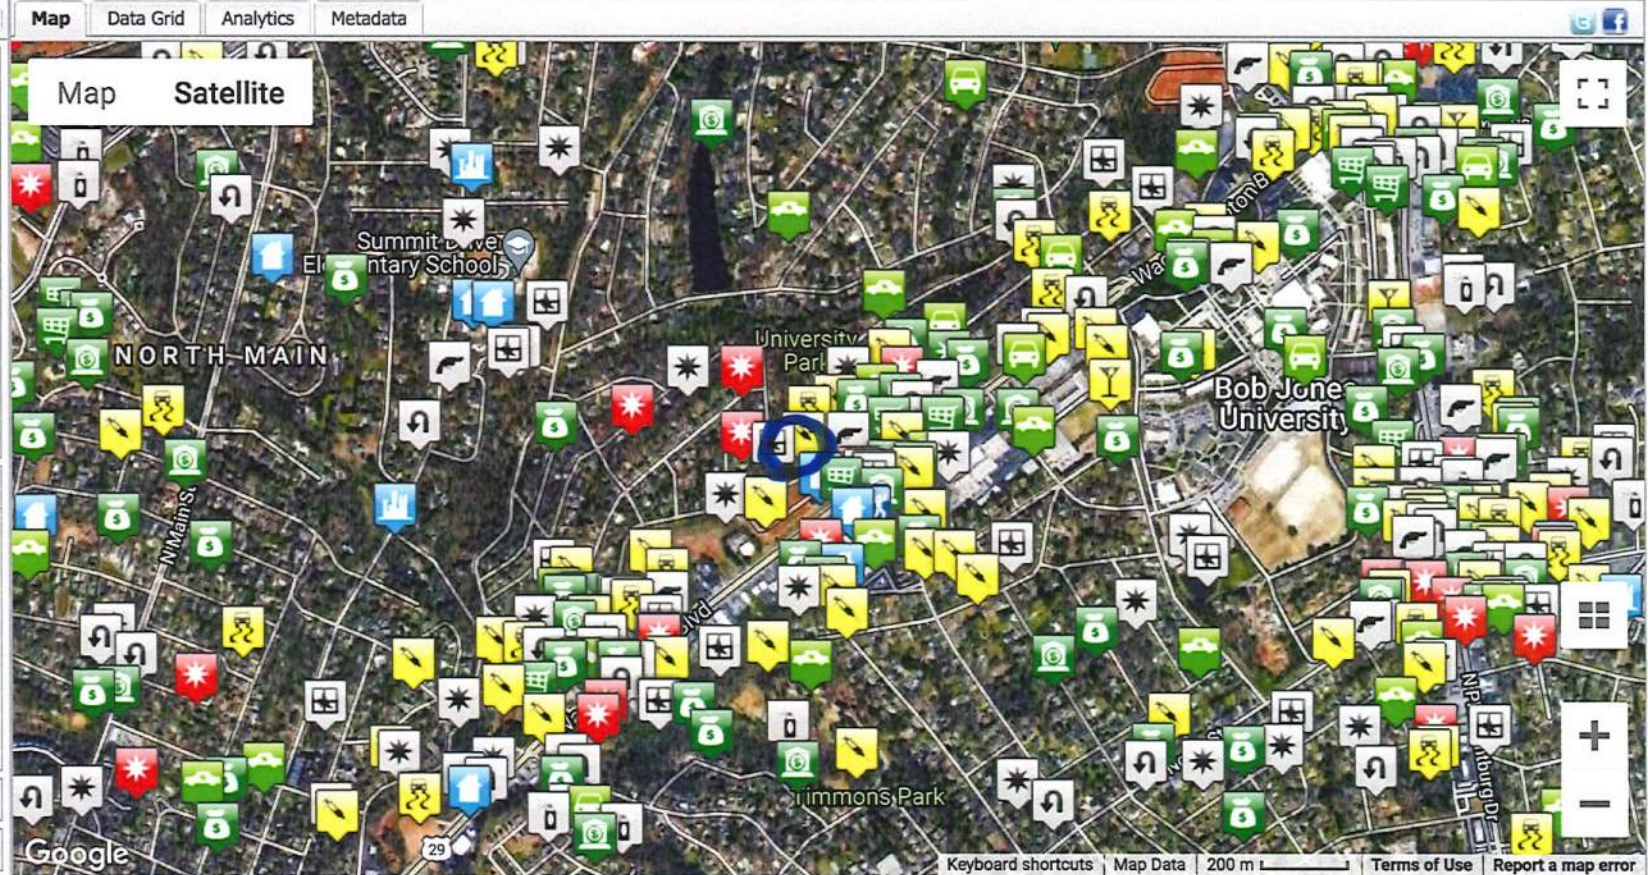

Brookside Gardens 2021 Crime

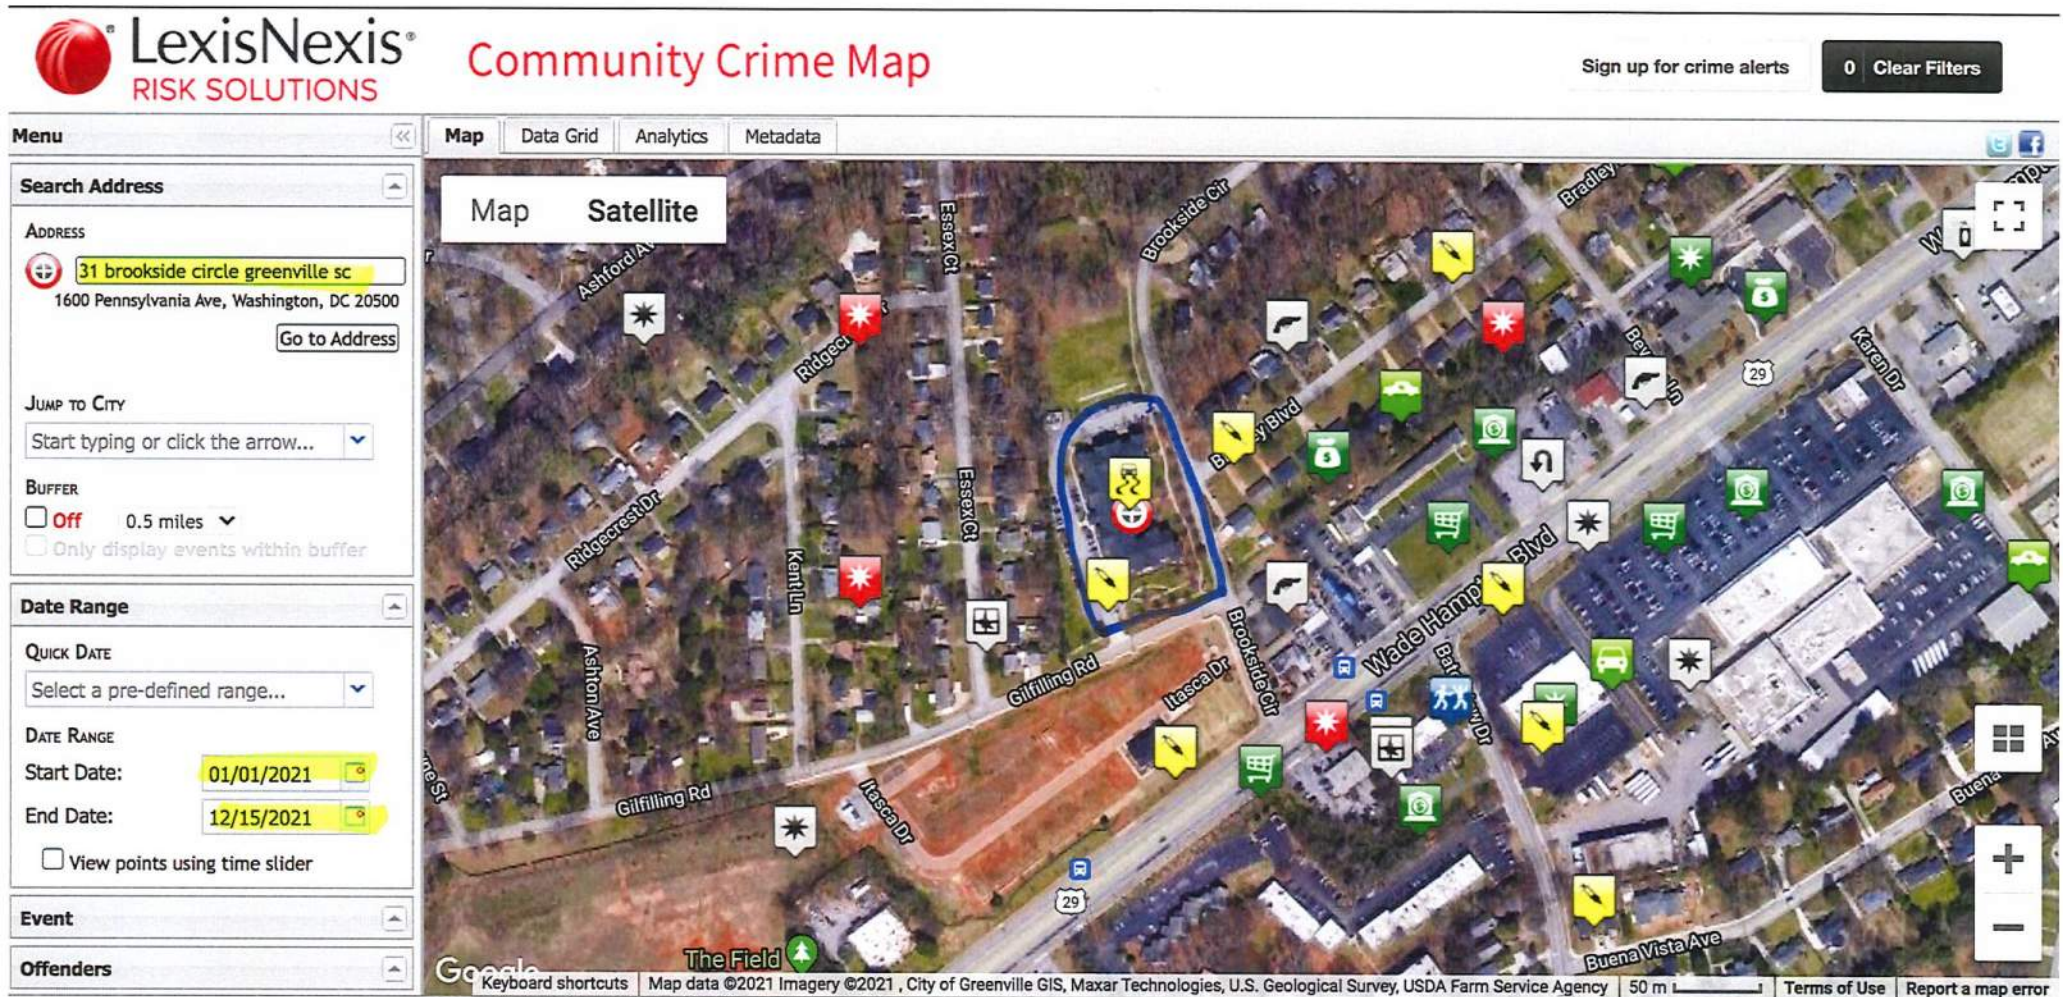

2 items noted:

- 1: DUI with address of Wade Hampton Blvd (not our property)
- 2: Drug possession with address of Essex Ct. (not our property)



**Planning Staff Report to
Greenville Planning Commission
February 11, 2022
for the February 17, 2022 Public Hearing**

Docket Number:	AEC-21-810M
Applicant:	Jeff Dezen/Dup Oz LLC
Property Owner:	Dup Oz LLC
Property Location:	1114 Pendleton Street
Tax Map Number(s):	0077000100200
Acreage:	0.384 acre
Zoning:	RDV, Redevelopment District
Proposal:	Alternative Equivalent Compliance from Section 19-6.2 Landscaping, Buffering, and Screening
Staff Recommendation:	Approve with Conditions

Applicable Sections of the City of Greenville Code of Ordinances:

Sec. 19-1.3.18. *Alternative equivalent compliance*

Sec. 19-6.2. *Landscaping, Buffering, and Screening*

Project Update:

A few weeks after the application was approved by the Planning Commission in November 2021, the abutting neighbor and resident at 1112 Pendleton Street contacted city staff and the applicant expressing concerns regarding the approved design. Various discussion between the applicant, neighbor, and staff occurred over the following weeks, which led to the current request to modify the approved Alternative Equivalent Compliance design to better address the neighbor's concerns.

Project Overview:

The applicant proposes an Alternative Equivalent Compliance design in lieu of compliance with the restrictions of Section 19-6.2 Landscaping, Buffering, and Screening to maintain an existing driveway. The applicant plans to convert the existing structure from a single-family detached residential property to office space. The applicant requests a reduction of the new neighborhood protection buffer between the proposed commercial use property and the adjacent, existing single-family home. The applicant proposes a change from the approved 8-foot-tall masonry wall with diminished landscaping to an 8-foot-tall landscape hedge along with additional landscaping where there is room. The modification from a masonry wall to landscape wall was prompted at the request of the abutting property owner.

Procedural Requirements:

Pre-Application and Development Meetings

Multiple meetings were held between the applicant, City Planning, City Civil Engineering, and other Engineering staff during the initial application process. An additional meeting between the applicant and Planning staff was held on January 5, 2022. The discussion centered around the process of the Alternative Equivalent Compliance and possible alternative mitigation of the required buffer that would best satisfy all parties.

Neighborhood Meeting

The applicant initially presented their project at the West Greenville Neighborhood Association monthly meeting, on November 9, 2021. The applicant presented the proposed modification to the West Greenville Neighborhood Association at its monthly meeting on February 8, 2022, to meet neighborhood meeting requirements in compliance with subsection 19-2.2.4 of the Land Management Ordinance. A summary of the discussion and sign in sheet are provided within the packet.

Site Information:

The proposed Alternative Equivalent Compliance application is for conversion of a residential use to a commercial use at 1114 Pendleton Street.

The subject property is zoned RDV, Redevelopment District and is located within the West Greenville Revitalization Overlay District and Special Emphasis Neighborhood. Adjacent land uses are single-family detached residential and the United House of Prayer for All People ministry.

The GVL2040 Future Land Use designation for this property is Urban Node Mixed-Use as described as areas including 4-6 stories mixed use structures with up to 30 units/acre.

Staff Analysis:

Development Use, Layout and Dimensional Requirements

Per Section 19-6.2. Landscaping, Buffering, and Screening, the redevelopment of the 1114 Pendleton Street to commercial with adjacent single-family detached use would require a minimum 10-foot buffer with a solid masonry wall at least 8 feet in height with canopy trees placed upon the outside perimeter with maximum on-center spacing of fifteen (15) feet. A driveway and accessory structure are specifically noted as prohibited within the new buffer.

The applicant wishes to retain the current placement of the driveway at the home to use it for access to rear parking behind the office. The applicant proposes to install an 8-foot-high landscape hedge adjacent to the driveway along the side property line. This is a modification from the required and previously approved 8-foot-high masonry wall. This modification was made at the request of the adjacent property owner, who felt her property would be adversely impacted by a solid wall, which appears to be approximately a foot or two from the side wall of her house. Tentative plant choice was Lusterleaf Holly or similar.

Because there is no room for canopy tree plantings along the driveway adjacent to the neighboring single-family home, the applicant proposes to plant evergreen landscaping on the outside of the hedge, but only where room permits. This portion of the proposal remains in line with the previously approved request.

No change was proposed to the wall and landscape buffer along the rear property line. No change to the accessory structure garage and its planned use as a conference room was indicated either. The existing accessory structure is located approximately 6-feet from the property line on the side and 3-feet on the rear. Although buildings are not permitted in the buffer zone, this encroachment was previously approved in the initial AEC application.

Although the current site and landscape plan proposal appears to fall short of an alternative equivalent, staff believes that the proposed modification remains in line with the alternative design approved by the Planning Commission, while addressing the concerns raised by the abutting homeowner the ordinance is designed to protect. Staff also notes that AEC approval shall apply only to the specific development for which it was requested and shall not establish a precedent for approval of other requests.

STAFF RECOMMENDATION:

Recommend Approval with conditions and comments

Staff Comments and Conditions

Planning Comments and Conditions

Comments and Conditions:

- 1) Prior to receipt of a Certificate of Occupancy, an Affidavit of Substantial Compliance shall be provided at the time of Final Zoning Inspection.
- 2) Some landscape species and sizes were not finalized on the amended plan. Selections shall be reviewed for code compliance and approved by the city's Tree and Landscape reviewer at time of site permitting. Understory trees shall be a minimum 2.5 inches in caliper.
- 3) Landscaping along Pendleton Street and the site's driveway shall be designed and maintained in a manner that does not obstruct sight visibility.

City Engineer Comments

Recommend: Approve w/ Comments

Comments:

Application review approval is subject to the applicant satisfying all conditions and requirements of the engineering divisions.

Civil Engineer Comments and Conditions

Recommend: Approve w/ Conditions

Comments:

- 1) All proposed public and private improvements shall meet the requirements of Section 19-6.7 Site Development and Related Infrastructure of the City's Land Management Ordinance. The design and construction of the public and private infrastructure shall conform to all applicable federal and state regulations and the requirements of the City's design and specifications manual.
- 2) A Site Plan Permit will be required for the development detailing the demolition, grading and stormwater, utility improvements and site access.
- 3) The improvements shall comply with Chapter 11 of the International Building Code for site accessibility. Per Section 1104, a minimum of one accessible route shall be provided from each site arrival point (public transportation stops, accessible parking, accessible passenger loading zones and public streets or sidewalks) to the accessible building entrance served. Additionally, an accessible route shall be provided within the site to connect accessible buildings, facilities, elements and spaces on the site.
- 4) The development shall meet the requirements of Article 19-2.3.13(A) Land Development – Subdivision of the Land Management Ordinance of the City of Greenville.
- 5) All proposed public and private improvements shall meet the requirements of Section 19-6.7 Site Development and Related Infrastructure of the City's Land Management Ordinance. The design and construction of the public and private infrastructure shall conform to all applicable federal and state regulations and the requirements of the City's design and specifications manual.
- 6) **SCDOT Encroachment Permit – Pendleton Street** is owned by the SCDOT. All work within the existing right of way of this street will require an approved encroachment permit from SCDOT.
- 7) The sidewalk on Pendleton Street will have to be brought up to City Standards for the width of the development. There will need to be a five foot sidewalk and a minimum two foot curb lawn. The City will prepare a sidewalk maintenance agreement letter for the project to be submitted with the SCDOT encroachment permit application.
- 8) A public access easement will be required for the sidewalk if the sidewalk encroaches on private property.

Environmental Engineer Comments

Recommend: Approve

Comments:

Approved with no comments.

Traffic Engineer Comments

Recommend: Approve

Comments:

No comments.

Fire Department Comments

Recommend: Approve

Parks & Recreation Comments

Recommend: Approve

Comments:

Approved, no comments.

Tree and Landscape Comments

Recommend: Approve w/ Comments

Comments:

Suggestions by the adjacent property owner seem appropriate given her argument. Shrubs selected should be evergreen to provide full seasonal screening.



APPLICATION FOR ALTERNATIVE EQUIVALENT COMPLIANCE

Contact Planning & Development:

Planning@GreenvilleSC.Gov

(864) 467-4476

APPLICANT/OWNER INFORMATION

*Indicates Required Field

	APPLICANT	PROPERTY OWNER
*Name:	Jeff Dezen (Dup Oz LLC)	Jeff Dezen (Dup Oz LLC)
*Title:	Managing Member (Dup Oz LLC)	Managing Member (Dup Oz LLC)
*Address:	103 Holbrook Trl	103 Holbrook Trl
*State:	SC	SC
*Zip:	29605	29605
*Phone:	864-233-3776	864-233-3776
*Email:	jeffd@jdpr.com	jeffd@jdpr.com

PROPERTY INFORMATION

*STREET ADDRESS(ES) 1114 Pendleton St

*TAX MAP #(S) 0077000100200

*ZONING DISTRICT(S) RDV

PROJECT INFORMATION

*TYPE OF APPLICATION:

*CHECK ALL THAT APPLY	CODE SECTION	TYPE
☐	SECTION 19-4	USE REGULATIONS
☐	SECTION 19-5	DIMENSIONAL STANDARDS AND MEASUREMENTS
☒	SECTION 19-6.2	LANDSCAPING, BUFFERING, AND SCREENING
☐	SECTION 19-6.4	EXTERIOR LIGHTING
☐	SECTION 19-6.5	DESIGN STANDARDS FOR NONRESIDENTIAL DEVELOPMENT

	SECTION 19-6.6	SIGN REGULATIONS
	SECTION 19-6.8	DESIGN STANDARDS FOR MULTIFAMILY RESIDENTIAL DEVELOPMENT

***ASSOCIATED PERMIT APPLICATION #(s)** (put N/A if not applicable)

N/A

***DATE OF REQUIRED PRE-APPLICATION MEETING:** 8/6/21

***DO YOU PLAN TO NOTIFY & MEET WITH NEIGHBORHOOD RESIDENTS:**

☒

Yes

☐

No

***NAME OF LICENSED SC STATE ARCHITECT, LANDSCAPE ARCHITECT, OR PROFESSIONAL ENGINEER**

Timothy M. Thomason, PE

Please provide a description of why the proposed project is unable to meet the applicable subject code requirement(s):

10'-0" of landscape buffer cannot be provided for the full length of the eastern property boundary with existing single family residential due to the existing driveway necessary to access the rear portion of the property. The driveway cannot be relocated due to the existing structure on-site remaining in-place for upfit as a new office space for the property owner's business.

Please provide a description of the proposed alternative design:

Provide new 8'-0" landscape hedge along this property line along eastern edge of existing driveway. Following approval of the previously indicated masonry wall, the adjoining neighbor has expressed their desire to not have this wall located adjacent to their property line. In further discussion with the neighbor, they have expressed a preference for a landscape hedge in lieu of the wall.

****Please see attached letter from the property owner at 1112 Pendleton Street, Ingrid Davis****

Please provide how this alternative design meets or exceeds the intent of the subject code requirement(s):

The adjoining property owner does not want a masonry wall constructed along the property line as previously approved, due to the proximity to their existing residential structure. The proposed landscape hedge was discussed with this neighbor following the previous AEC approval.

PLEASE COMPLETE THIS SECTION WHEN THE DEVELOPMENT PROPOSAL INCLUDES COMMERCIAL OR MULTIFAMILY USE(S) THAT ADBUT SINGLE FAMILY-DETACHED RESIDENTIAL USE(S).

Please provide how the proposed alternative design is consistent to the stated purpose of the applicable text amendment to protect single family-detached residential uses:

The proposed hedge blocks views from the proposed parking area and driveway and is more suitable to the adjoining property owner.

Please provide how the alternative design achieves the subject standards of neighborhood compatibility and maintains the harmony and character of the established single-family residential areas that abut the proposed development:

The proposed hedge achieves a portion of the code required bufferyard, but does not include the wall, which is not desired by the adjacent property owner.

Please provide how all of the proposed access into the development will not create a negative impact to the abutting properties or rights-of-way:

The proposed driveway access is maintained at the existing locations (improved to meet SCDOT requirements), and the existing access driveway to the rear of the property will remain unchanged.

Please provide how the proposal does not negatively impact any safety features of the project, nor creates any hazardous features:

The proposed AEC maintains access to the rear of the property. Removing the existing driveway would prevent access to the rear portion of the building.

Please provide how the proposal will not create negative impacts to public services, including, but not limited to, fire and emergency services:

The improved driveway access will improve accessibility to the property.

INSTRUCTIONS

1. All applications and fees (made payable to the City of Greenville) must be received by the planning and development office no later than 2:00 pm of the date reflected on the associated decision-making body's schedule responsible to decide the application, if applicable.

A. FEE FOR ALTERNATIVE EQUIVALENT COMPLIANCE

\$250.00

2. The staff will review the application for "sufficiency" pursuant to Section 19-2.2.6, Determination of Sufficiency and will contact the applicant and identify any deficiencies which must be corrected prior to placement of the application on the appropriate agenda. Requests for proposed commercial and multi-family development, that about single family-detached residential use(s), shall receive final approval from the Planning Commission.
3. Design Review Board agenda.

You must attach the following required documents. The Board may request additional information at any time to fully understand the proposal. Items submitted to the Board become the property of the City and will not be returned.

Please submit the following supporting documentation:

- Approval and or review of a Federal Tax Application from the SC Department of Archive and history, if applicable.
- Value of the property prior to the rehabilitation
- Written narrative indicating how the property qualifies as historic (Sec.40-15 (C and D))
- Plans and other documents detailing the proposed rehabilitation and
- Estimated qualifying rehabilitation expenditures.

Please verify that all required information is reflected in the submittal package. Please submit one (1) electronic version of the submittal package.

4. **Please read carefully:** The applicant and property owner affirm that all information submitted with this application; including any/all supplemental information, is true and correct to the best of their knowledge and they have provided full disclosure of the relevant facts.

In addition, the applicant affirms that the applicant, or someone acting on the applicant's behalf, has made a reasonable effort to determine whether a deed or other document places one or more restrictions on the property that preclude or impede the intended use and has found no record of such a restriction.

If the Planning Office, by separate inquiry, determines that such a restriction exists, it shall notify the applicant. If the applicant does not withdraw or modify the application in a timely manner, or act to have the restriction terminated or waived, then the planning office will indicate, in its report to the Planning Commission, that to grant the requested change would not likely result in the benefit the applicant seeks.

5. To that end, the applicant hereby affirms that the tract or parcel of land subject of the attached application **is** ☐ or **is not** ☒ (please check one) restricted by any recorded covenant that is contrary to, conflicts with, or prohibits the requested activity.

*Signatures	
Applicant	DocuSigned by:  F8B2B4D821A34FE
Date	1/18/2022
Property Owner/Authorized Agent	DocuSigned by:  F8B2B4D821A34FE
Date	1/18/2022

NOTICE: It is strongly encouraged that the applicant conducts a neighborhood meeting to share information about the project proposal per Section 19-2.2.4 A neighborhood meeting is required if your application is in relation to any of the following:


- a. Map amendment (rezoning), including PD (Planned Development) and FRD (Flexible Review District);
- b. Major subdivision;
- c. Special exception for: bed and breakfast inn;

CITY OF GREENVILLE APPLICATION FOR ALTERNATIVE EQUIVALENT COMPLIANCE


- d. Multifamily or a Certificate of Appropriateness which includes a multi-family use; or**
- e. Any application requiring a public hearing where the proposed project is commercial or multi-family in nature and abuts an existing single family detached use.**

AEC-21-810M • 1114 PENDLETON STREET


AERIAL VIEW

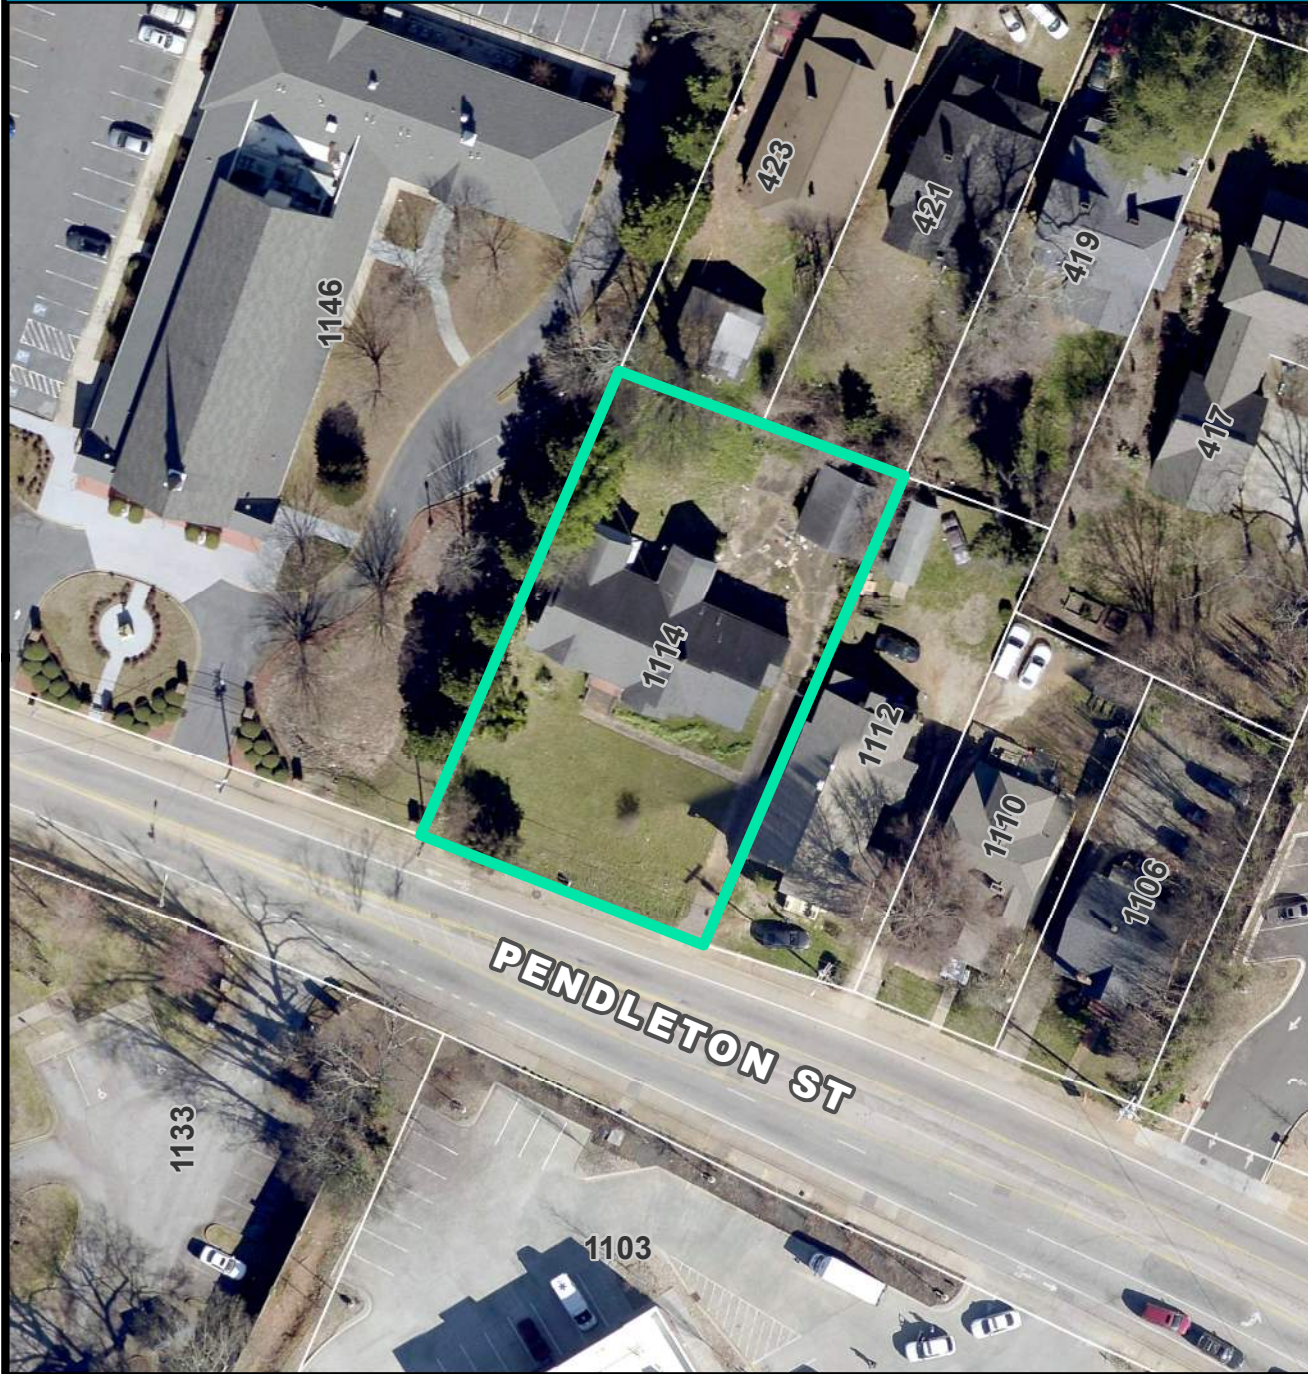

CURRENT ZONING

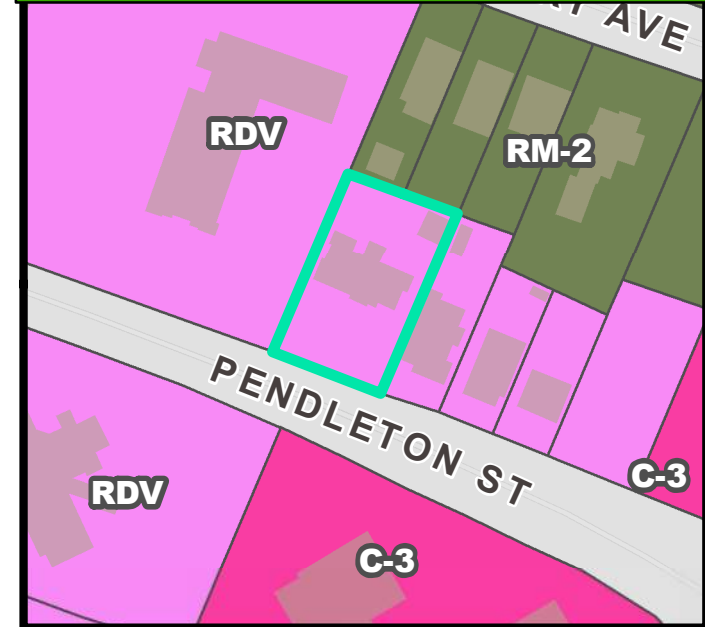

FUTURE LAND USE

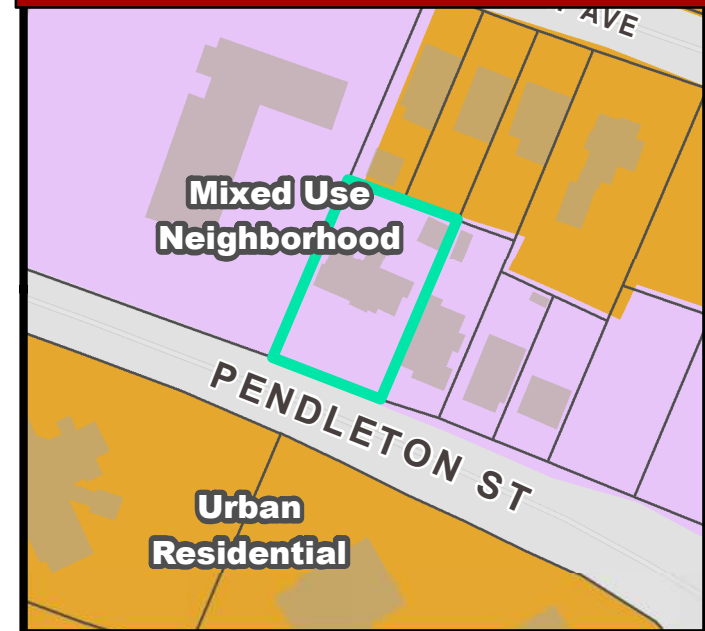


AEC-21-810M • 1114 PENDLETON STREET


NATURAL / ENVIRONMENTAL FEATURES



SPECIAL EMPHASIS NEIGHBORHOODS

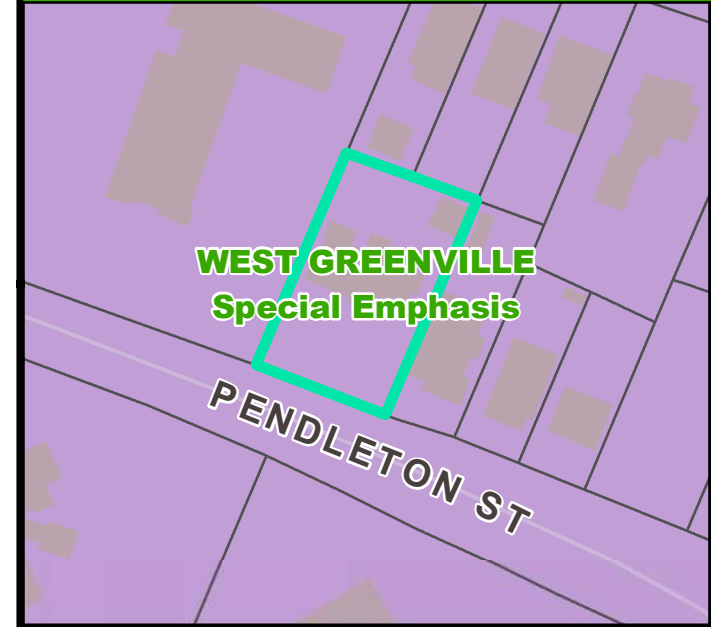

PRESERVATION OVERLAYS

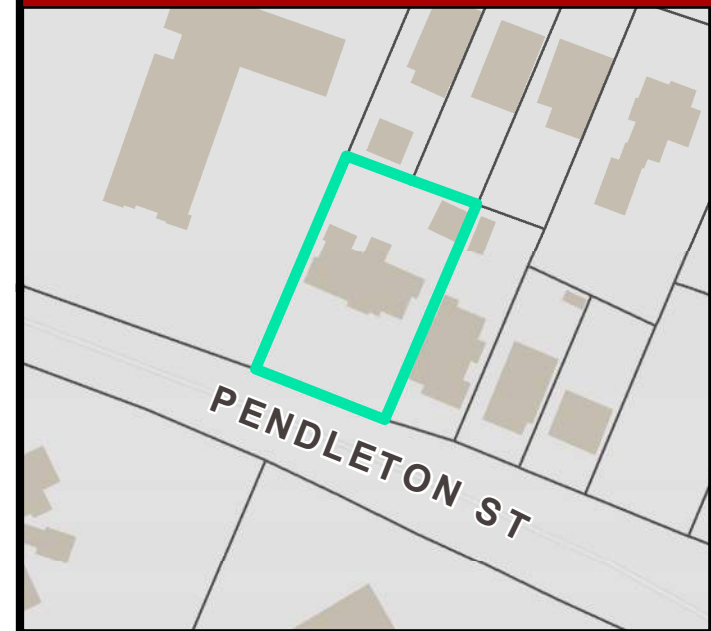

January 18, 2022

To Whom It May Concern:

My name is Mrs. Ingrid Davis and I reside at 1112 Pendleton Street in Greenville, SC.

I am writing to support Mr. Jeff Dezen in his efforts to seek an exception to the Greenville City rules that require a masonry wall to be built between my home and Mr. Dezen's newly proposed renovation of 1114 Pendleton Street for use as a private office.

I do not want a masonry wall blocking the side of my home, where I have lived for many, many years.

Instead of a masonry wall, I would prefer no wall or, if necessary, a row of low-to-the-ground bushes.

I support Mr. Dezen's project 100% and know that he doesn't want the wall either.

I would be personally leading the effort to eliminate the requirement for a masonry wall except I have been told by City Staff that Mr. Dezen must take the lead here.

Nevertheless, I want my voice to be heard. (I was ill when the initial public meetings were held on this subject) Mr. Dezen and I want to be good neighbors, together.

Please reconsider the mandate that forces Mr. Dezen to build the wall. It makes no sense to build this structure.

Respectfully,

A handwritten signature in cursive script, appearing to read "Ingrid Davis". The signature is written in dark ink and is positioned below the word "Respectfully,".

Mrs. Ingrid Davis

West Greenville Neighborhood Association
Meeting Attendance Roster
2.8.2022

- Monique Mattison
- Ingrid Davis
- Inez Morris
- Ginny Stroud
- Rev. Vardrey Fleming
- Lt. Jason Semanyk
- Ashlee Tolbert
- Melanie Brown
- West End Firehouse
- Jeff Dezen
- Grace Obrien
- Ben Abdo
- Ce Ce Cox
- Luke Sims
- Bill Twaler
- Dorothy Dowe
- Lillian Brock Flemming
- Dena Daniel
- Shannon Lavrin
- "Rosa"
- "C"
- "Shannon"
- 864-409-2086
- 864-395-2848

Austin Rutherford

From: Drew Dezen <drewd@jdpr.com>
Sent: Wednesday, February 9, 2022 4:36 PM
To: Austin Rutherford
Cc: Shannon Lavrin; Courtney Powell; Jonathan B. Graham; Rebecca Edwards; Monique Mattison
Subject: Re: PC Developer-Led Neighborhood Mtg Instructions/1114 Pendleton Street (AEC-21-810M)

CAUTION: This email is from an EXTERNAL source. Ensure you trust this sender before clicking on any links or opening attachments.

Austin,

See below for meeting notes, please let me know if you need anything additional:

- Drew Dezen (project owner/applicant) spoke on behalf of the project, updating the neighborhood on what has transpired since the November meeting, and informing them of the City's requirement for an 8ft masonry wall, and Mrs. Davis' (owner of 1112 Pendleton/neighbor) concerns and the reason for resubmittal to the planning commission.
- Mrs. Davis spoke to her concerns regarding the wall - safety, aesthetics, convenience for maintenance, home value, etc. - and voiced her support of the Dezen's project and that she did not want a wall. Mrs. Davis was overt that she wanted no barrier or a low-height shrub barrier if something was required. Mrs. Davis expressed her appreciation for the Dezen's resubmitting and frustration that she would have to hire an attorney at a high cost if she were to appeal to the City personally.
- Drew Dezen spoke again to confirm that the City staff had been helpful in navigating the process and that the City attorney had clarified that any decision related to the wall between 1114 and 1112 Pendleton would not set a precedent for future projects in the AEC process.
- Monique Mattison voiced that the City staff was prepared to support the sentiment of the neighborhood, and invited feedback from the meeting attendees.
- Rev. Vardrey Flemming confirmed his support for what the Dezen's and Mrs. Davis were proposing and suggested he had already voiced his support to the City.
- Then, a chorus of support came from all meeting attendees, with neighbors asking how they could help - what email address they should write to, when the PC meeting was being held, etc.
- There was then a formal motion for the West Greenville Neighborhood Association to support the proposal as a group. All attendees voted in favor of the motion, and no one opposed the motion.
- Mr. Dezen, Mrs. Mattison, and Councilwoman Dowe all chimed in with pertinent information on how to voice support and details were shared in the meeting notes.
- Mr. Dezen and Mrs. Davis expressed their gratitude and excitement.
- That concluded the primary focus on the project at 1114 Pendleton St.
- Later in the meeting, when Councilwoman Flemming was presenting, she asked Mr. Dezen when the project at 1114 Pendleton would be completed and the group revisited the subject.
- Mr. Dezen explained that he has been entangled in the AEC process for over 7-months and is as eager to get the project completed as anyone. Assuming a successful outcome at the PC meeting, he forecasted project completion in mid-Summer, and suggested he would host a block party once he officially became a neighbor.
- The group was excited about the party idea, and began sharing jokes and ideas regarding the event, further demonstrating their interest and eagerness for Mr. Dezen and Mrs. Davis to get a favorable outcome at the PC meeting.

- This concluded any conversation regarding the project at 1114 Pendleton.

Drew

—

Drew Dezen

JDPR

13 E. Coffee Street

Greenville, SC 29601

W: 864-233-3776 ext. 14

M: 864-630-7188

drewd@jdpr.com

www.jdpr.com

On Wed, Feb 9, 2022 at 2:25 PM Austin Rutherford <arutherford@greenvillesc.gov> wrote:

Hello Drew,

Thank you for the attendance list. Please also provide any meeting notes of how it went.

Thank you,



Austin Rutherford, AICP

Senior Development Planner | Planning & Development

arutherford@greenvillesc.gov | www.greenvillesc.gov | [West End Small Area Plan](#)

Phone: 864-467-4247

From: Drew Dezen <drewd@jdpr.com>

Sent: Wednesday, February 9, 2022 2:20 PM

To: Austin Rutherford <arutherford@greenvillesc.gov>

Cc: Shannon Lavrin <slavrin@greenvillesc.gov>; Courtney Powell <cdpowell@greenvillesc.gov>; Jonathan B. Graham <jbgraham@greenvillesc.gov>; Rebecca Edwards <redwards@greenvillesc.gov>; Monique Mattison <mmattison@greenvillesc.gov>

Subject: Re: PC Developer-Led Neighborhood Mtg Instructions/1114 Pendleton Street (AEC-21-810M)

CAUTION: This email is from an EXTERNAL source. Ensure you trust this sender before clicking on any links or opening attachments.

Good afternoon, Austin.

We had a very positive meeting with the West Greenville Neighborhood Association last night. Attached is the attendance roster.

Is there anything additional that you need from our team ahead of the 2/17 PC meeting?

Many thanks,

Drew

—

Drew Dezen

JDPR

13 E. Coffee Street

Greenville, SC 29601

W: 864-233-3776 ext. 14

M: 864-630-7188

drewd@jdpr.com

www.jdpr.com

On Mon, Jan 31, 2022 at 4:47 PM Austin Rutherford <arutherford@greenvillesc.gov> wrote:

Ok, thank you



Austin Rutherford, AICP

Senior Development Planner | Planning & Development

arutherford@greenvillesc.gov | www.greenvillesc.gov | [West End Small Area Plan](#)

Phone: 864-467-4247

From: Drew Dezen <drewd@jdpr.com>

Sent: Monday, January 31, 2022 4:46 PM

To: Austin Rutherford <arutherford@greenvillesc.gov>

Cc: Shannon Lavrin <slavrin@greenvillesc.gov>; Courtney Powell <cdpowell@greenvillesc.gov>; Jonathan B. Graham <jbgraham@greenvillesc.gov>; Rebecca Edwards <redwards@greenvillesc.gov>; Monique Mattison <mmattison@greenvillesc.gov>

Subject: Re: PC Developer-Led Neighborhood Mtg Instructions/1114 Pendleton Street (AEC-21-810M)

CAUTION: This email is from an EXTERNAL source. Ensure you trust this sender before clicking on any links or opening attachments.

Austin, sorry for any confusion related to my delayed reply. I was traveling for work.

The mailing went out on Thursday 1/27 and the version I shared last week has not changed.

Best,

Drew

—

Drew Dezen

JDPR

13 E. Coffee Street

Greenville, SC 29601

W: 864-233-3776 ext. 14

M: 864-630-7188

drewd@jdpr.com

www.jdpr.com

On Mon, Jan 31, 2022 at 4:41 PM Austin Rutherford <arutherford@greenvillesc.gov> wrote:

Drew,

Proceed with the mailing today and send me the final copy please.

Thanks,



Austin Rutherford, AICP

Senior Development Planner | Planning & Development

arutherford@greenvillesc.gov | www.greenvillesc.gov | [West End Small Area Plan](#)

Phone: 864-467-4247

From: Drew Dezen <drewd@jdpr.com>

Sent: Monday, January 31, 2022 4:35 PM

To: Austin Rutherford <arutherford@greenvillesc.gov>

Cc: Shannon Lavrin <slavrin@greenvillesc.gov>; Courtney Powell <cdpowell@greenvillesc.gov>; Jonathan B. Graham <jbgraham@greenvillesc.gov>; Rebecca Edwards <redwards@greenvillesc.gov>; Monique Mattison <mmattison@greenvillesc.gov>

Subject: Re: PC Developer-Led Neighborhood Mtg Instructions/1114 Pendleton Street (AEC-21-810M)

CAUTION: This email is from an EXTERNAL source. Ensure you trust this sender before clicking on any links or opening attachments.

Hey Austin,

I confirmed via phone w/ Reverend Fleming.

Drew

—

Drew Dezen

JDPR

13 E. Coffee Street

Greenville, SC 29601

W: 864-233-3776 ext. 14

M: 864-630-7188

drewd@jdpr.com

www.jdpr.com

On Thu, Jan 27, 2022 at 10:50 AM Austin Rutherford <arutherford@greenvillesc.gov> wrote:

Drew,

I saw your email to Reverend Fleming. Have you confirmed with him?

Thanks,



Austin Rutherford, AICP

Senior Development Planner | Planning & Development

arutherford@greenvillesc.gov | www.greenvillesc.gov | [West End Small Area Plan](#)

Phone: 864-467-4247

From: Drew Dezen <drewd@jdpr.com>

Sent: Thursday, January 27, 2022 10:33 AM

To: Austin Rutherford <arutherford@greenvillesc.gov>

Cc: Shannon Lavrin <slavrin@greenvillesc.gov>; Courtney Powell <cdpowell@greenvillesc.gov>; Jonathan B. Graham <jbgraham@greenvillesc.gov>; Rebecca Edwards <redwards@greenvillesc.gov>; Monique Mattison <mmattison@greenvillesc.gov>

Subject: Re: PC Developer-Led Neighborhood Mtg Instructions/1114 Pendleton Street (AEC-21-810M)

CAUTION: This email is from an EXTERNAL source. Ensure you trust this sender before clicking on any links or opening attachments.

Good morning, Austin. Attached is the revised letter, which will be mailed today 1/27.

Drew

—

Drew Dezen

JDPR

13 E. Coffee Street

Greenville, SC 29601

W: 864-233-3776 ext. 14

M: 864-630-7188

drewd@jdpr.com

www.jdpr.com

On Tue, Jan 25, 2022 at 7:37 AM Austin Rutherford <arutherford@greenvillesc.gov> wrote:

Good Morning Jeff,

Hope you have been doing well.

Staff will require two changes:

1. On the subject line, state it is for “Neighborhood Meeting for Modification to Previously Approved Alternative Equivalent Compliance Application”

2. For Application Type, please state “Alternative Equivalent Compliance Modification”

Thank you for working with Reverend Fleming on getting on their agenda.

Please provide the final version to me at the time you mail the letters.

Thank you,



Austin Rutherford, AICP

Senior Development Planner | Planning & Development

arutherford@greenvillesc.gov | www.greenvillesc.gov | [West End Small Area Plan](#)

Phone: 864-467-4247

From: Drew Dezen <drewd@jdpr.com>

Sent: Monday, January 24, 2022 6:21 PM

To: Austin Rutherford <arutherford@greenvillesc.gov>

Cc: Shannon Lavrin <slavrin@greenvillesc.gov>; Courtney Powell <cdpowell@greenvillesc.gov>; Jonathan B. Graham <jbgraham@greenvillesc.gov>; Rebecca Edwards <redwards@greenvillesc.gov>; Monique Mattison <mmattison@greenvillesc.gov>

Subject: Re: PC Developer-Led Neighborhood Mtg Instructions/1114 Pendleton Street (AEC-21-810M)

CAUTION: This email is from an EXTERNAL source. Ensure you trust this sender before clicking on any links or opening attachments.

Austin and team,

Please find attached a draft of the letter for distribution to neighboring property owners. Please let me know if you have any requested edits or if this is approved.

Many thanks,

Drew

—

Drew Dezen

JDPR

13 E. Coffee Street

Greenville, SC 29601

W: 864-233-3776 ext. 14

M: 864-630-7188

drewd@jdpr.com

www.jdpr.com

On Wed, Jan 19, 2022 at 6:00 PM Austin Rutherford <arutherford@greenvillesc.gov> wrote:

Drew,

Please see below and attached for the instructions for conducting the neighborhood meeting. As the area is within the West Greenville Special Emphasis Neighborhood, please work with Rebecca Edwards and Monique Mattison in our Community Development Division as you work with Reverend Fleming. Their next neighborhood meeting should be February 8th at 6 PM. Please see if you can get on the agenda.

As you have been working for the best case possible with the neighbor and this was not originally planned, we are providing you to have the neighborhood meeting between acceptance of the application and the public hearing. Within two days of the meeting, please send us back the notes and attendance.

Reverend Fleming's contact information is as follows:

West Greenville Neighborhood Association Rev. Vardrey Fleming 241 Lowndes
Avenue Greenville SC 29607 271-4935/430-2095 fvardrey@gmail.com

Thanks,

Austin

Hello Drew,

This email contains information about the Developer-Led Neighborhood meeting requirements for your pending public hearing application.

It is the responsibility of the applicant/developer to organize and conduct this neighborhood meeting per the attached instructions. The meeting shall not conclude until the details of the proposal are sufficiently presented, and all applicable community comments are received from those in attendance. *Failure to adhere to the neighborhood meeting requirements may result in deferral of your application.*

Items attached to this email include:

1. Developer-Led Neighborhood Meeting Instructions
2. Developer-Led Neighborhood Meeting Flow Chart
3. Sign-In Form
4. Template Mail-Out Letter
5. Mailing List for property owners within 1000ft of the project site

Zoning Property Information

1. Parcel Number(s): 007700-01-00200

2. Zoning District: RDV, Redevelopment District
3. Special Overlay District: West Greenville Revitalization Overlay District
4. Neighborhood Area: West Greenville

The last day to conduct your neighborhood meeting is Tuesday, February 8, 2022. Meeting notice mailers must be postmarked and mailed by Saturday, January 28th, 2022. *Failure to meet these minimum requirements will result in the determination of your application to be insufficient and application deferral until the standards are met.*

Please let us know if you have any additional questions.

Please email me with a draft letter before you mail to ensure the letter meets the requirements.

Thank you,



Austin Rutherford, AICP

Senior Development Planner | Planning & Development

arutherford@greenvillesc.gov | www.greenvillesc.gov | [West End Small Area Plan](#)

Phone: 864-467-4247



Planning Staff Report
Greenville Planning Commission
February 11, 2022
for the February 17, 2022 Public Hearing

Docket Number:	MD 22-55
Applicant:	McMillan Pazdan Smith/Rob Couch
Property Owner:	Greenville Housing Fund
Property Location:	846, 850 West Washington Street
Tax Map Number:	0023000202900, 0023000203000, 0023000203100, 0023000203200
Acreage:	1.0 acre
Zoning:	UP-NCE, Unity Park Neighborhood Center
Proposal:	54-unit senior affordable housing multi-family development
Staff Recommendation:	Approve with Conditions

Applicable Sections of the City of Greenville Code of Ordinances:

Sec. 2-372, Function, Powers, and Duties of the Planning Commission
Sec. 19-2.1.2, Planning Commission Powers and Duties
Sec. 19-6, Development and Design Standards
Sec. 19-6.8, Design Standards for Multifamily Residential Development
Unity Park Neighborhood District Code

Project Overview:

The proposed project is a 100-percent low-income, 60-percent AMI or less senior housing multi-family development located at 848, 850 West Washington Street. As a multifamily project, the design and architecture require informal review and comment before the Design Review Board – Urban Panel, and formal approval by the Planning Commission.

Procedural Requirements:

Pre-Application and Development Meetings

Several pre-application meetings were held between the applicant and Planning staff prior to submittal of this multi-family application.

An informal meeting was held on February 4, 2022, between the applicant and Planning staff regarding the architectural design. Discussions focused on materiality; color; landscape and street trees; street frontage and pedestrian interaction; and building articulation.

Neighborhood Meeting

The applicant conducted a neighborhood meeting on January 13, 2022, as required by subsection 19-2.2.4 of the Land Management Ordinance. The meeting attendance record and meeting notes are attached to the packet.

Staff Analysis

- Acreage – The subject property is approximately 1.0 acres in size.
- Zoning – The property is UP-NCE, Unity Park Neighborhood Center.
- Density – The proposed project consists of 54 units in a single multifamily building. At 1.00 acre, the density is 54 units/acre. The normal density allowance within UP-NCE is 46 units/acre. However, as an affordable housing development, it can be increased to 70 units/acre with the incentives provided within the Unity Park Development Flexibility Incentives.
- Height – The standard maximum height in the UP-NCE zoning district is 50 feet, with a two-story minimum. However, this can be increased to 70 feet with incentives. Based on the elevations provided, the approximate height is roughly 47 feet.
- Parking – The applicant proposes 22 spaces within the project. Per the Unity Park incentive, a low-income project has 0 required parking spaces/unit.
- Building coverage – Coverage is unlimited with Unity Park development incentives

Staff reviewed the application for compliance with the Unity Park Character District Code and Land Management Ordinance (LMO), specifically, Section 19-6.8, Design Principles and Standards for Multifamily Residential Development. The analysis on project compliance is as follows:

Unity Park Character District Code

Within the Unity Park Character District Code, the subject area is noted as Unity Park – Neighborhood Center, or UP-NCE. The UP-NCE sub-district is designed to provide neighborhood-scale retail amenities mixed with residential development along prominent corridors. The building type would be defined as Mid-Rise residential.

2.70 Unity Park Frontage (UP-NCE)

- Per the Code, the application does appear to meet all setback requirements
- The impervious coverage for a low-income development is 100%. However, it appears the application is well below this figure.

3.170 Mid-Rise

- The UP Code states this building type is four-to-eight stories and may be a single-use building, such as residential. The provided plans appear to comply with the attributes provided.

5.30(A) Mechanical Equipment and Utility Standards

- This regulation states that this equipment shall be concealed from view to adjacent buildings and the street. No mechanical equipment has been shown on the plans, but a Sutera in-ground refuse collection system has been shown near the rear of the parking lot and will be screened with planting material. Mechanical equipment locations and screening must be provided for permitting.

5.40 Parking and Loading Standards

- There are no parking requirements per Table 5.60 of the UP Code for low-income housing.
- Open parking lots are required to be screened from public streets. Planting material has been included to buffer the lot from Washington Street.
- Three bike parking structures have been indicated in the plans. While only one bike rack is required, staff recommends consideration of additional bike parking for increased mobility accommodations.

5.50 Sign Standards

- No signs have been provided with this application. All signs must be submitted for a separate sign permit.

5.60 Affordable & Workforce Housing Incentives

- The applicant shall submit an affordable housing application and affordable housing development plan for approval by the City of Greenville Community Development Department.

MD 22-55
Washington Senior Housing

- Prior to the issuance of a building permit, the applicant shall have entered into an affordable housing development agreement with the City of Greenville, and shall execute any and all documents deemed necessary by the City of Greenville to ensure continued affordability in accordance with the ordinance.

6.40 Thoroughfare Assembly Standards

- The proposed plans show no improvements to the W. Washington Street sidewalk. Staff recommends rebuilding the sidewalk to conform with the W. Washington Typical Street Section.

Please note that if a conflict exists between the Unity Park Code and the multi-family standards, contained within the LMO, the Unity Park Code shall be the definitive regulatory document.

19-6.8.9. Multifamily Design Standards

(A) Orientation

- The project site is four parcels with Washington Street to the south, single-family attached dwellings to the east and west, and single-family detached dwellings to the north.
- A surface parking lot is located to the west of the main structure.
- Multifamily residential buildings shall be configured in a manner that activates street frontages and enhances pedestrian activity by orientation of building and entrances towards adjacent streets, sidewalks, and open spaces. Staff finds the orientation of the buildings is generally compliant with this requirement, and recommends enhancement of the pedestrian connections to Washington Street to better activate the street frontage.
- The building scales are appropriate as per the UP Code.

(B) Setbacks

- Setbacks appear to comply to the UP-NCE standards.
- The building setback also meets the required 25-foot distance along the abutting property line adjacent to single-family detached residential.

(C) Entrances

- There are building entrances at Washington Street and from the parking lot. The entrances from the parking lot appear to be activated for pedestrian use, but staff recommends addition expanded paving zones and addition of furnishings on Washington Street to further activate the pedestrian realm.
- Entrances shall be adequately illuminated and oriented to promote natural surveillance.

(D) Building Facades

- The architecture features a consistent color pattern and styling across all sides of the building. The façade mass is broken into modules and recesses.
- The design appears to provide a base, middle, and cap for the building, as required.
- All upper floor balconies will have direct views to the adjacent single-family residences. Given the size and orientation of the site, this is unavoidable unless balconies are eliminated from the rear units.
- The DRB-Urban Panel has provided opinions of the design. This is provided below.

(E) Service Areas

- Garbage is provided through an in-ground trash collection system located at the rear of the parking lot, away from Washington Street.
- As previously noted, no HVAC units have been shown in the plans. At the time of permit, all at-grade mechanical equipment and refuse containers shall be shown with adequate screening per Section 19-6.8.9(E).

(F) Roof Form

MD 22-55
Washington Senior Housing

- The roof form is flat and does not include any rooftop amenities for residents. Varying roof heights and three-dimensional cornice treatments have been provided as required.

(G) Transparency

- The development appears to meet the 20% transparency requirements for the parking-facing facade and the 10% for side facades, but is short of the requirement for the street-facing facade. Staff recommends increasing the transparency on the street-facing facade to meet the requirement at time of permitting.

(H) Materials

- The proposed exteriors include a coordinated color scheme and consistent colors and finishes throughout the development. The primary building materials include a brick base and fiber cement lap siding.

(I) Open Space

- The open space appears to meet the minimum requirements as the new Unity Park will be two blocks away.
- Each unit is provided with a private balcony, and additional private open space is provided within an interior courtyard for residents only.

(J) Parking Lot Location

- The applicant proposes a surface parking lot to the west of the proposed building. The amount of proposed parking is compliant with the Unity Park Code as mentioned previously.
- Per Section 19-6.8.9(J), multifamily developments with more than 20 units shall provide spaces dedicated for auto maintenance with access to water, electricity, and drainage. The plan does not indicate provisions for this requirement.

(K) Access and Circulation

- The project site has vehicular access to West Washington Street, and pedestrian access to nearby Greenlink transit stops.
- Ingress and egress from to all primary building entrances has been provided.

(L) Landscaping and Screening

- The design appears to meet planting and buffer requirements; compliance with landscape requirements in the zoning ordinance will be verified at the time of site plan and permit.
- Staff notes that the screen design and placement for the transformer and garbage areas must be provided at permit.
- Per DRB comments, staff notes that variation of the screening material on the rear property boundary should be explored for final permit.

(M) Exterior Lighting

- Exterior lighting and photometrics for the parking lot have been provided, but a lighting plan for the remainder of the site has not.

(N) Pedestrian Walkways

- Pedestrian walkways are connected to existing sidewalks on Washington Street. Staff recommends enhancement of these pedestrian connections to Washington Street through width or furniture placement to better activate the street frontage.

(O) Fences and Walls

- A low brick wall is proposed for privacy within the interior courtyard to match the building foundation. Plantings have also been provided to soften the wall's appearance.

Design Review Board Comments

The project design was presented to the Design Review Board – Urban Panel for informal review on February 3, 2022. The board provided the following comments:

MD 22-55
Washington Senior Housing

- It's a very appealing design. I love the sculptural quality of it. It's friendly
- Great street presence. Nice articulation on Washington.
- Courtyard area is beautiful and could make for a nice outdoor living space for the residents.
- I would be wary of using natural wood for the screen. It looks great at first, but will require lots of maintenance. Something that will wear longer without blackening would be preferable.
- Dense screens of evergreens are not very friendly and can be dark from the inside.
- The plantings should have an urban feel.

Should the Planning Commission vote to approve the project, the Commission should determine which DRB comments will be conditions of approval.

RECOMMENDATION

Staff recommends approval with the following mandatory conditions:

- 1) **The applicant shall work with staff to enhance the activation of the frontage along W. Washington through selection and placement of furnishings.**
- 2) **At the time of permitting, plans shall indicate all mechanical equipment and refuse collection locations, and shall provide proper screening per Section 19-6.8.9(E).**
- 3) **At the time of permitting, transparency on the W. Washington façade shall be increased to 20% of the façade per Section 19-6.8.9(G).**
- 4) **At the time of permitting, plans shall make provisions for an auto maintenance space, per Section 19-6.8.9(J).**
- 5) **At the time of permitting, plans shall include full lighting plans in compliance with Section 19-6.8.9(M).**
- 6) **At the time of permitting, plans shall include a new sidewalk along W. Washington Street to conform with the W. Washington Street Typical Section per Unity Park code Section 6.40.**
- 7) **Prior to receipt of a Certificate of Occupancy, an Affidavit of Substantial Compliance shall be provided at the time of Final Zoning Inspection.**
- 8) **Prior to permit, the applicant must receive approval by the City Community Development Division at a low-income development within Unity Park.**

City Engineer Comments

Recommend: Approve w/ Comments

Comments:

Application review approval is subject to the applicant satisfying all conditions and requirements of the engineering divisions.

Civil Engineer Comments

Recommend: Approve w/ Comments

Comments:

Standard Comments

- 1) All proposed public and private improvements shall meet the requirements of Section 19-6.7 Site Development and Related Infrastructure of the City's Land Management Ordinance. The design and construction of the public and private infrastructure shall conform to all applicable federal and state regulations and the requirements of the City's design and specifications manual.
- 2) All improvements proposed within the City's public right of way shall be subject to the requirements of Articles I and II of Chapter 36 – Streets, Sidewalks and Other Public Places of the City of Greenville Code of Ordinances. As required, all improvements or construction activity performed within the public right of way require an approved encroachment permit.
- 3) A Site Plan Permit will be required for the development detailing the demolition, grading and stormwater, utility improvements, and site access.

- 4) A traffic impact analysis will be required as a condition of site permit approval if the administrator determines that a proposed development will generate 100 or more traffic trips during the peak hour or if the administrator determines that a proposed development involving substantial improvement or change of use will generate 125 or more traffic trips during the peak hour. Improvements to the existing transportation infrastructure by a developer will be required as a condition of permit issuance if the projected level of service for the build-out year of the development descends below level "D" for any intersection within the study area as a result of the proposed development.
- 5) The improvements shall comply with Chapter 11 of the International Building Code for site accessibility. Per Section 1104, a minimum of one accessible route shall be provided from each site arrival point (public transportation stops, accessible parking, accessible passenger loading zones and public streets or sidewalks) to the accessible building entrance served. Additionally, an accessible route shall be provided within the site to connect accessible buildings, facilities, elements and spaces on the site.

Site Specific Comments

- 6) **SCDOT Encroachment Permit – West Washington Street** is owned by the SCDOT. All work within the existing right of way of this street will require an approved encroachment permit from SCDOT.

Environmental Engineer Comments

- 1) Wastewater – Wastewater service for the development will be subject to the following conditions:
 - a. There are existing City sewer mains available to serve this development. The developer must confirm that the existing sewer system/treatment plant has available flow from the City and ReWa by submitting a Sewer Capacity Request Form (Service Lateral Fillable Form aka PSSAR).
 - b. The wastewater permitting and acceptance process shall meet those requirements set forth in the City of Greenville Design and Specifications Manual Chapter 8.
 - c. Each building shall have a separate and direct connection to the City's sanitary sewer main.
 - d. Prior to using an existing lateral, the existing lateral must be tested to ensure that it conforms to City of Greenville performance requirements. Provide a video documenting the condition of the existing service connection prior to its reuse. A new lateral will be required if the existing lateral is in poor condition. The final Certificate of Occupancy will not be issued until the lateral is shown to be in good condition or a new lateral is installed.
 - e. Each building shall require a new service fee through ReWa.
- 2) Stormwater Management – The development is considered a larger common plan and must be performed in conformance with the City's stormwater ordinance (Article 19-7: Stormwater Management). Specifically, you will need to have a Professional Engineer prepare a non-single family site plan for the development and it will be subject to the following conditions:
 - a. A stormwater plan is required to be submitted with the non-single family site plan permit. Submit the major, minor or the soil erosion and sediment control stormwater plan as appropriate.
 - b. At a minimum, a stormwater plan should include:
 - i. Proposed layout.
 - ii. Appropriate erosion control best management practice standard details.
 - iii. A construction entrance.
 - iv. A concrete washout.
 - v. Silt fence
 - c. The plan should also show any drainage details needed to ensure the development will not adversely impact adjacent properties and will adequately control runoff from offsite.
 - a. If the proposed development creates a new impervious surface greater than or equal to 0.25 acres, water quantity will be required for the 2,10 & 25 year 24 hour storm event with no significant increase in the 100 year 24 hour storm event.

MD 22-55
Washington Senior Housing

- b. Any stormwater drainage system conveying offsite water shall be designed in compliance with the Stormwater Ordinance.
 - c. Water quality treatment is required when either:
 - The proposed development has a total impervious surface area ratio of 60% or greater and disturbs 50% or more of the parcel or larger common plan over a five year period; or;
 - The proposed development creates a new impervious surface greater than or equal to 0.25 acres.
- 3) Floodplain – A portion of the subject property is not located in a FEMA floodplain as determined utilizing 2019 Flood Insurance Rate Maps.

Traffic Engineer Comments

Recommend: Approve w/ Conditions

Comments:

Lighting plan must be revised, showing point levels and a summary table with min, max, and avg lighting levels, particularly at the perimeter of the site to ensure light does not spill onto adjacent properties.

Fire Department Comments

Recommend: Approve w/ Comments

Comments:

At time of site plan submittal, ensure compliance with 2018 IFC D105.1 is met for road widths for fire access. Also plan needs to show how we can gain access to all points of building and a hydrant within 500 feet.

Parks & Recreation Comments

Recommend: Approve

Comments:

Landscape maintenance to be performed by property management.

Community Development Comments

Washington Senior Apartments" development as proposed utilizes density incentives as allowed in the Unity Park Character Code. Maximum density by right is 46 units/acre with the current proposal at 54 units/acre. As dictated in the Unity Park Character Code, developers must submit an application and execute a development agreement and restrictive covenants with the Community Development Division prior to permitting. The development far exceeds the affordability requirements of the incentive in the code with 100% affordability for seniors (55 and older) at 60% Area Median Income (AMI). Currently, the U.S. Department of Housing and Urban Development income limits for 60% is capped at approximately \$29,182 – 1 person household and \$33,350 – 2 person household. Income and rent limits are subject to change as data is updated. Development exceeds affordable housing goals in GVL 2040 and will increase available affordable housing stock at 60% AMI and below.



city of greenville

APPLICATION FOR MULTIFAMILY DEVELOPMENT

Contact Planning & Development (864) 467-4476

Office Use Only:

Application# _____ Fees Paid _____
Date Received _____ Accepted By _____
Date Complete _____ App Deny Conditions _____

APPLICANT/OWNER INFORMATION

*Indicates Required Field

APPLICANT

PROPERTY OWNER

*Name:	McMillan Pazdan Smith - Rob Couch	Greenville Housing Fund
*Title:	Architect	100 W. Antrim Drive
*Address:	400 Augusta Street, Suite 200	Greenville, SC 29607
*State:	South Carolina	
*Zip:	29601	
*Phone:	(864) 242-2033	
*Email:	rcouch@mcmillanpazdansmith.com	

PROPERTY INFORMATION

*STREET ADDRESS 846 Washington Street, 850 Washington Street, and two un-addressed properties

*TAX MAP # #0023000203200, #0023000203100, #0023000203000, #0023000202900

*CURRENT ZONING DESIGNATION UP-NCE

*TOTAL ACREAGE 1.0 acres

PROPOSED DEVELOPMENT INFORMATION

*TYPE OF APPLICATION: ☒ New ☐ Modification – Major ☐ Modification – Minor

*ORIGINAL APPLICATION # (put N/A if new application) N/A

*NUMBER OF UNITS 54

*MULTIFAMILY DEVELOPMENT TYPE 100% low-income at 60% AMI or less

*AGE RESTRICTED HOUSING (Y / N) Yes

NUMBER OF UNITS AND/OR PERCENTAGE OF AGE RESTRICTED UNITS (If applicable) 100%

INSTRUCTIONS

1. The applicant is **required** to schedule a pre-application meeting according to the dates outlined on the Board calendar. Call (864) 467-4476 to schedule an appointment.

*PREAPPLICATION MEETING DATE 06/17/21, 07/29/21, and 01/06/22

2. If the application includes more than one (1) parcel and/or more than one (1) owner, the applicant must provide the appropriate deed book/page references, tax parcel numbers, and owner signatures as an attachment.
3. All applications and fees (made payable to the City of Greenville) for designation as a Multifamily Development must be received by **no later than 2:00 pm** of the date reflected on the Board schedule.

- A. Multifamily development - New \$550.00 – public hearing required
- B. Multifamily development – Major Modification \$275.00 – public hearing required
- C. Multifamily development – Minor Modification \$150.00 – administrative review

4. Staff will review the application for “sufficiency” pursuant to Section 19-2.2.6, Determination of Sufficiency. If the application is deemed insufficient, staff will notify the applicant and request that the application be revised and resubmitted to address insufficiency comments. In this event, the item will go back into the queue for review. Please refer to **section 19-2.3.13 (D), Multifamily residential development** for additional information.
5. **Public Notice Requirements.** Multifamily development applications require a Planning Commission public hearing. There is also an informal review from the Design Review Board required prior to the planning commission hearing.
6. The applicant is responsible for sign posting the subject property. Instructions will be provided at the time of submission.
7. Multifamily development applications also **require** a developer-led neighborhood meeting which is to be held at least eight (8) days prior to the scheduled Planning Commission hearing (Sec. 19-2.2.4, Neighborhood meetings). Information will be emailed within a few days of submittal to the listed applicant email provided on page one of this application.
8. Upon planning commission recommendation, the application item will be scheduled for city council hearing.

To be filled out at time of application submittal


- _____ Public Hearing signs are acknowledged as received by the applicant
- _____ Posting sign instructions and affidavit are acknowledged as received by the applicant

***APPLICANT SIGNATURE** _____

9. Please verify that all required information is reflected on the plan(s), and **submit one (1) paper copy and one (1) electronic version** of the application submittal package.
10. **Please read carefully:** The applicant and property owner affirm that all information submitted with this application; including any/all supplemental information is true and correct to the best of their knowledge and they have provided full disclosure of the relevant facts.



In addition, the applicant affirms that the applicant or someone acting on the applicant's behalf has made a reasonable effort to determine whether a deed or other document places one or more restrictions on the property that preclude or impede the intended use and has found no record of such a restriction.

If the planning office by separate inquiry determines that such a restriction exists, it shall notify the applicant. If the applicant does not withdraw or modify the application in a timely manner, or act to have the restriction terminated or waived, then the planning office will indicate in its report to the planning commission that granting the requested change would not likely result in the benefit the applicant seeks.

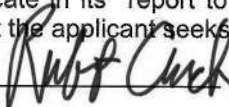_____  ***APPLICANT ACKNOWLEDGEMENT SIGNATURE**

_____ ***DATE**

11. Per acknowledgement and understanding of item #8, the applicant hereby affirms that the tract or parcel of land subject of the attached application is or is not X restricted by any recorded covenant that is contrary to, conflicts with, or prohibits the requested activity.

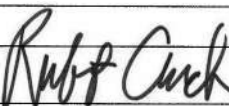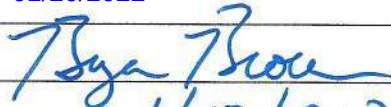
*Signatures	
*Applicant	
*Date	01/20/2022
*Property Owner/Authorized Agent	
*Date	1/13/2022

APPLICATION REQUIREMENTS


1. Multifamily development format and content requirements are reflected in the City of Greenville Administrative Manual at Appendix 'H'.
2. The submitted information shall include at a minimum:
 - a. Completed application for Multifamily development;
 - b. Context map, showing relationship of proposed development to the surrounding neighborhood;
 - c. Photographs of surrounding area;
 - d. Site plan, showing building(s) footprint, parking lot layout, pedestrian and vehicular access, internal walkways, amenities (i.e. pool, playground, picnic area, etc.), and service areas (i.e. dumpster pad/trash collection area, HVAC units, car wash area, etc.);
 - e. Grading plan, showing existing and proposed topographic contours, storm drainage collection facilities, existing and proposed retaining walls (with top-of-wall and bottom-of-wall elevations for at least the ends of the walls and the high point of the walls);
 - f. Building elevations, of all sides of the building(s), with exterior materials and colors indicated;
 - g. Plan showing elevation of proposed buildings in relation to adjoining structures;
 - h. Building floor plans;
 - i. Landscape plan, showing existing vegetation that will remain and the new plants to be added;
 - j. Lighting plan, showing location of light fixtures (on the site and on the building), cut sheets of the proposed light fixtures, and wattage; and
 - k. Materials board.
3. Please refer to ***Section 19-6.8, Design standards for multifamily residential development*** for additional information.

MD-22-55 • 846, 850 WEST WASHINGTON STREET

AERIAL VIEW

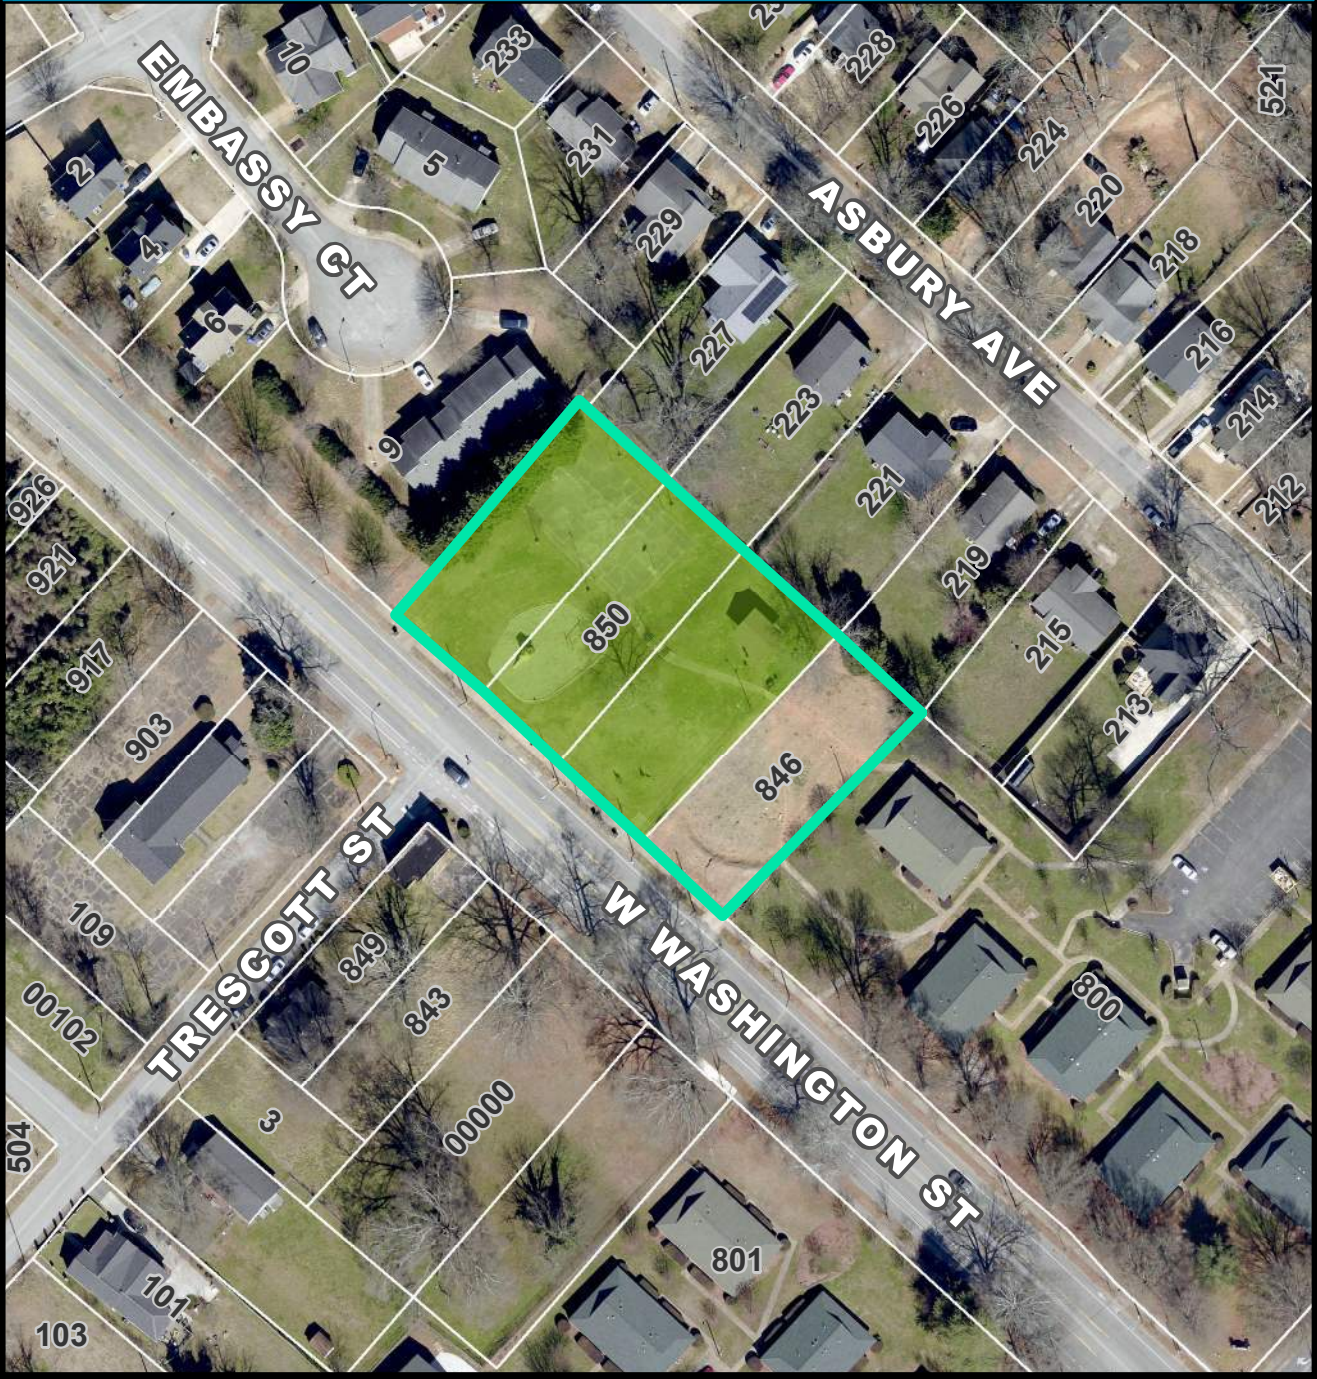

CURRENT ZONING

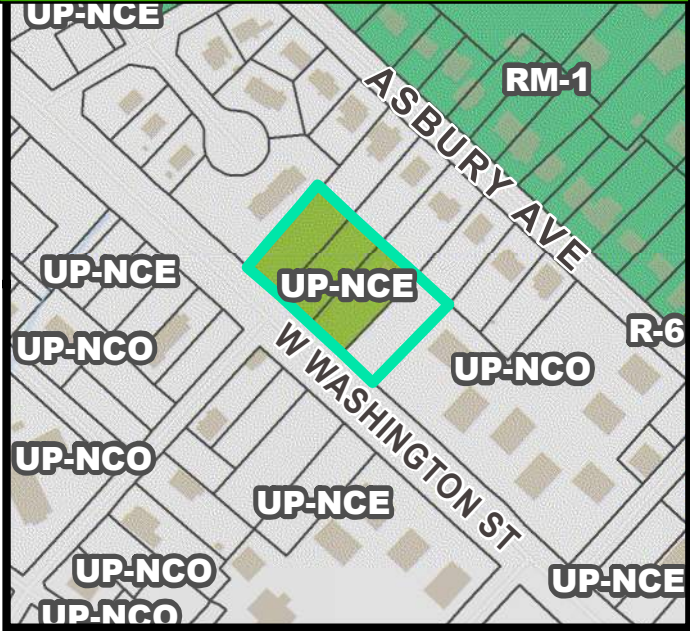


FUTURE LAND USE




MD-22-55 • 846, 850 WEST WASHINGTON STREET

NATURAL / ENVIRONMENTAL FEATURES

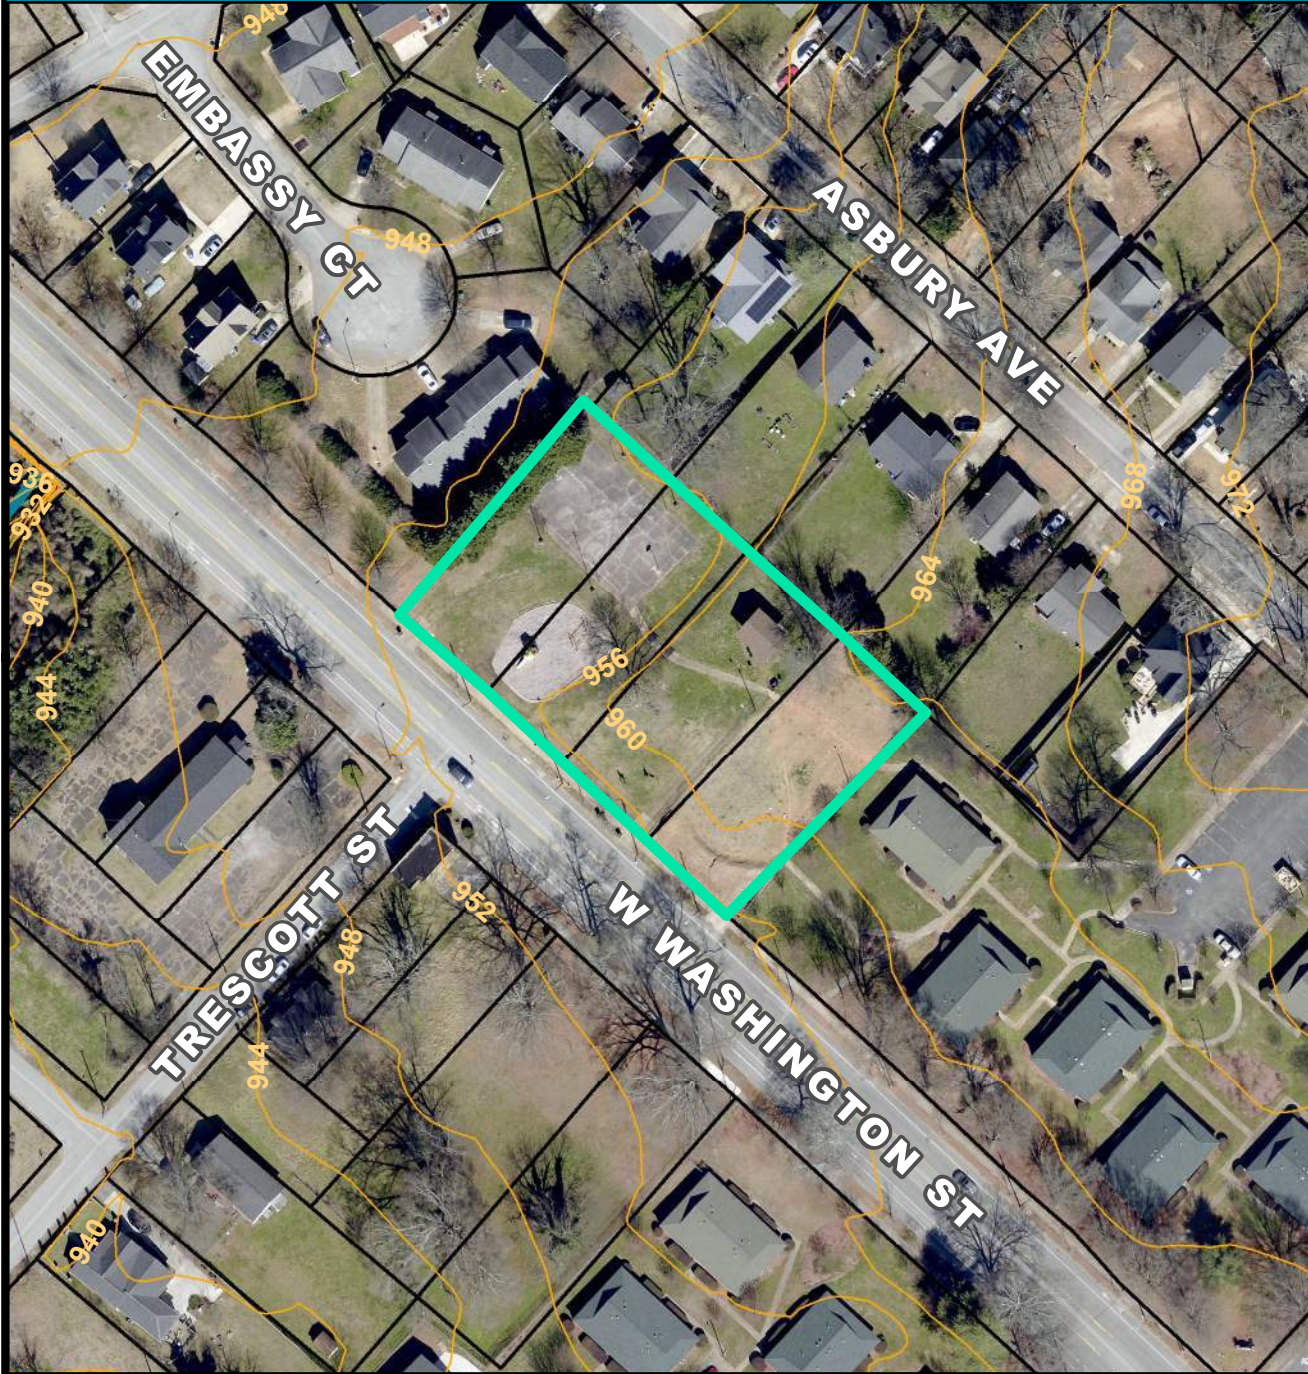

SPECIAL EMPHASIS NEIGHBORHOODS

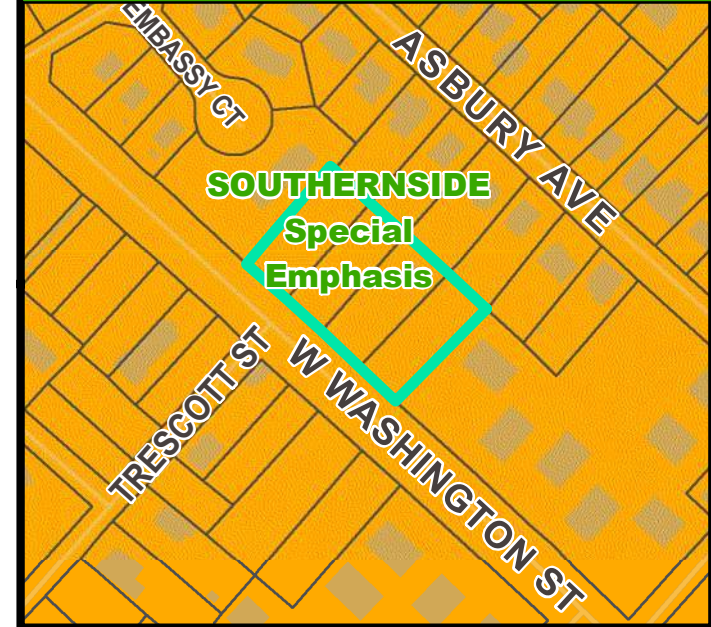

PRESERVATION OVERLAYS





January 18, 2022

City of Greenville
Planning & Development Department
Planning Commission

**Re: Southernside Senior Living, Site 2
 Application for Multifamily Development
 Description of Request**

Staff and Planning Commission Members:

McMillan Pazdan Smith along with the development team of Greystone Affordable Development and The Greenville Housing Fund respectfully request approval of the proposed development known as Southernside Senior Living, Site 2.

The proposed multifamily development includes 54 total dwelling units with a mix of one- and two-bedroom apartments along with residential amenities, located on W. Washington Street at the site of West Washington Park in the Southernside Neighborhood. The project will be partially financed through Low-Income Housing Tax Credits and tax-exempt bonds through the South Carolina State Housing Finance & Development Authority. All dwelling units will be affordable at 60% or less of the area median income (AMI) and age-restricted to residents 55 years or older. The project seeks to further the ideals of the nearby Unity Park through the creation of new public and private outdoors spaces. The contemporary design will reflect the forward-thinking goals of Unity Park while relating to the context of the Southernside neighborhood through the use of traditional materials and colors.

Please find enclosed the completed application form, drawings, renderings, and material boards for your consideration. The development team also conducted a neighborhood meeting on January 13, 2022, as required. The attendees and notes from this meeting are attached for record. The development team is committed to neighborhood engagement as the project develops and has planned a follow-up meeting with the Southernside Neighborhood Association and residents of Brockwood Senior Housing.

We request as a condition of approval that final materials and paint color selections be approved by staff at permit review and validated through an in-place mockup to be approved by staff during construction. Additionally, all final development signage will be submitted for approval as a separate application.

We appreciate your consideration of this project. Please do not hesitate to call if you have questions or require additional information.

Sincerely,

A handwritten signature in black ink that reads "Rob Couch". The signature is written in a cursive, flowing style.

Rob Couch

Attachments



meeting minutes

Issue Date: 01/18/2022

Meeting Date: 01/11/2022

Meeting Location: Teams

Project Name: Southernside Senior Living

Project Number: 017327.02 and 017327.03

Attendees: **McMillan Pazdan Smith**

Rob Couch

Lisa Lanni

Greystone Affordable Development

Sarah Jones-Anderson

Jim Triano

Jon Wilson

Amie Cofini

Greenville Housing Fund

Bryan Brown

Thomas & Hutton

Jack Reel

Joe Clark

Public Attendees

Names and Addresses from Zoom Chat:

Claire Whitlinger (101 Trescott Street)

Wayne & Leslie Triner

Alex & Nicole Dmyterko (100 S Hudson Unit A2, Greenville)

David & Amy Connor (101 Lloyd Street)

Jeremy Huff "Director – Miracle Hill Greenville Rescue Mission" (575 W. Washington)

Travis Seward & Wade Cleveland (308 Hampton Ave)

Celeste Brummett (13 Nassau St.)

Philip & Melanie Wessinger (100 S Hudson Street Unit B13)

Thomas Gorman (100 South Hudson St. Unit C19)

Joseph & Amber Kass (227 Asbury Ave)

Karl Schnelle (100 S Hudson)

Todd & Stacy DeYoung (C21 PPOH)

Jerry & Gidge Calvert B10 (PPOH)

Lillian Flemming (398 Oscar St.)

Teresa Redmond (Brockwood Tenant)

Sandra Sepulveda (Brockwood Tenant)

Essie Logan (Brockwood Tenant)



mcmillan | pazdan | smith
ARCHITECTURE

meeting minutes

Bishop Sam Zimmerman (SSED Board)
Rev. J. M. Flemming (SSED Board)
Shannon Lavrin
Brock Senior Housing (Group Call In)
Austin Rutherford (Senior Development Partner – GSC)
Doug Heinzer (100 S Hudson Unit B16)
Robert Benedict (Hampton Pinckney)
Clink Link – Director of Public Works
Rebecca Edwards – Community Development Manager
Sara & Eric Dellinger (309 Hampton Ave)
Paul Dow – City Engineering Office
Jan Jernigan (100 S Hudson St Unit C17)
"Nicole the Magnificent" – Zoom Handle
"Kelli Walker Jones" – Zoom Handle
"Isabella Gardner" – Zoom Handle
"Jeff Tiddy" – Zoom Handle
"Margarita" – Zoom Handle
"Cindy Smith" – Zoom Handle

From Zoom:
Bobby Austell
Brockwood Senior Housing
Amy Connor
Beth Cromer
Celeste Brummett
Cindy Smith
Chris Baretta
Clair Whitlinger
Doug Heinzer
Docarver
Ellen
Isabella Gardner
Jack Reel
James's iPhone
Kathryn
Iphone
Alex
Jancj
Jeff Tiddy
Jeremy Huff
Jerome Calvert
Karl Schnelle



meeting minutes

Kelli Walker-Jones
Lillian Flemming
Monique Mattison
Nicole the Magnificent
Paul Dow
Rebecca Edwards
Shannon's iPhone
Stacy and Todd
Thomas Gorman
Todd DeYoung
Travis Seward
Wayne Triner
Melanie Wessinger
Jeremy Huff

Distribution: (if different from above) Internal distribution to project team, and distribution to other attendees pvia public notice

Writer: Rob Couch and Jon Wilson

The following notes represent our understanding of matters discussed and actions agreed upon. Please report corrections and/or omissions to the writer within five (5) working days.

Structure of Call

1. Sarah introduced Greystone Affordable Development
2. Bryan introduced GHF
3. Rob introduced MPS and T&H team, proceeded to lead Design presentation on both sites
4. Sarah opened Q&A to the attendees

Question and Answer

1. Jeremy Calver: Are these going to be apartments?
 - a. Sarah: Yes.
2. Thomas Gorman: A concern was brought up regarding the width of Oscar Street and whether it will be widened during our project.
 - a. Jack Reel: Unity Park has an expansion plan in the works for Oscar Street. Our current proposed setbacks will allow plenty of room for this expansion. The expansion will not take place during the development of our project.

meeting minutes

3. Wayne Triner: Regarding the number of bedrooms; what do we know about how people use the second BR?
 - a. Sarah: Second bedrooms could be used as a guest room, etc. Market study indicates that there is a demand for 2 bedrooms.
4. Lillian Flemming: The question of income and eligibility arose – we were asked to provide 60% AMI and speak to application process for potential residents.
 - a. Sarah: GAD explained the application process and discussed 60% AMI/Eligibility.
5. Jancj: The notice states that the apartment homes are exclusively for people 55 and over. Will individuals younger than 55 be allowed?
 - a. Sarah: Will be age restricted to 55 and older. Can have visitors but must meet age restrictions if on the lease.
6. Todd & Stacy DeYoung: Will grandchildren (anyone under 55) be allowed to be permanent residents?
 - a. Sarah: No. A permanent resident would be required to be on the lease and no one under 55 is eligible.
7. Jerome Calver: Are these apartments #1 still going to be multigenerational.? And the second bedroom will require more parking. Can the resident have their grandchildren living with them?
 - a. Similar answer to age restriction questions.
8. Alex: How large will the investment into the neighborhood be?
9. Jerome Calvert: Having children there will disrupt the neighborhood.
10. Jerome Calvert: Why not paint the areas shown as mustard color a nice green to blend in with the trees and not seem so industrial.
11. Jerome Calvert: Can the resident have their grandchildren living with them?
 - a. Lillian: Can only live there if they are in care of the resident.
12. How did the city determine that this would be a good location for senior housing? What are the options for public transportation for residents? Currently there is only one bus route down Washington St.
 - a. Sarah: Intention is to ensure that residents that have lived in the neighborhood for a long time can stay in the neighborhood.
13. Doug Heinzer: Are there any plans for assisted senior living? Or all unassisted?
 - a. Rob: No assisted living. Just age-restricted to 55 and older.
14. Travis Seward: How do setbacks relate to the water building? Would like to see consistent setbacks.
 - a. Rob: Setbacks are about 25' from sidewalk. Will comply with zoning requirements for setbacks.
15. JM Flemming: Where are Southernside residents on this call? Haven't received letter or phone call.

meeting minutes

- a. Sarah: Provided instructions and mailing list from the city and have followed those requirements. Understand that not everyone received the notice and committed to following up to have another meeting. Not intended to exclude them from the meeting.
- 16. Robert Benedict: Thank you for the presentation and I appreciate how the density is reduced. However the Unity Park Community Code calls for the design to complement the character of the surrounding neighborhoods - HP and Southernside. This design doesn't reflect. the materials will accomplish this but it appears to be mid-modern without any inspiration from the traditional, historic neighborhoods around it, Please explain. Don't see how this is achieved. No traditional gesture to the neighborhood. Who is the developer?
 - a. Sarah: Greystone is the codeveloper with GHF.
 - b. Rob: Architectural design is based on utilizing outdoors spaces to tie the buildings into the Unity Park area. Design is forward thinking and meant to complement the neighborhood but not necessarily replicate it.
- 17. Bishop Zimmerman: Concern surrounding the absence of SSED in our presentation and circulated information in the mailers was brought up.
 - a. Sarah: Confirmed SSED's role in this development.
- 18. Cindy Smith: Is there a limitation as to the number of residents per unit?
 - a. Typically two people per bedroom.
- 19. Thomas Gorman: Timing of the project for both sites?
 - a. Financing is critical piece before construction. Hope to have in place by the end of the year then start construction early 2023.
- 20. Alex: Good job. Affordable housing is greatly needed in Greenville and the country. The additional green space is welcome. The urban design is appropriate for the area. You have put together an excellent team. Greystone is top-notch as are the civil engineer and architect. Lower density than allowed is nice to see. The access is the same as from Park Place on Hudson. I welcome the investment into the neighborhood and its benefit to our home values. Good job!
- 21. Travis Seward: Is city staff on the call?
 - a. Monique Mattison and Rebecca Edwards with community development. Will post contact in the chat. Also Clint Link, Paul Dow, and Shannon Lavrin.
- 22. Beth Cromer: are the apartments rented and how much is the rent?
 - a. Yes. Income requirements driven by HUD. Encourage use of housing choice vouchers.
- 23. Is entry into the project via GHF or another entity?
 - a. SSED was the original partner that introduced us to the site and still a close partner. Look forward to working together in the future.
- 24. Thomas Gorman: Length of the leases?
 - a. 12 months is typical.

meeting minutes

25. Joseph Kass: Live directly behind Site 2. Property will abut the parking lot. Generally like the look of it. Looks nice. Like courtyard style building. Pleased that there isn't tons of parking. Seems like the right amount of parking. Generally in favor of affordable housing. Lived there for 5 years. Brockwood Senior Housing has been a good neighbor. New sidewalks will be great. Make sure that site lighting is considered. Don't want to feel like living next to Walmart parking lot. Is motion activated lighting an option? Please be a good neighbor with lighting.
- a. Jack: Will overlay the photometric plan on an aerial for the Site 2 parking lot so the extent of light spill-over on adjacent property can be explained.
 - b. Shannon: Joseph, correct we updated the site lighting ordinance last summer.

End of Document

SOUTHERNSIDE SENIOR LIVING

SITE 2





WASHINGTON STREET



WASHINGTON STREET



WASHINGTON STREET




WASHINGTON STREET



WASHINGTON STREET LOOKING EAST



WASHINGTON STREET

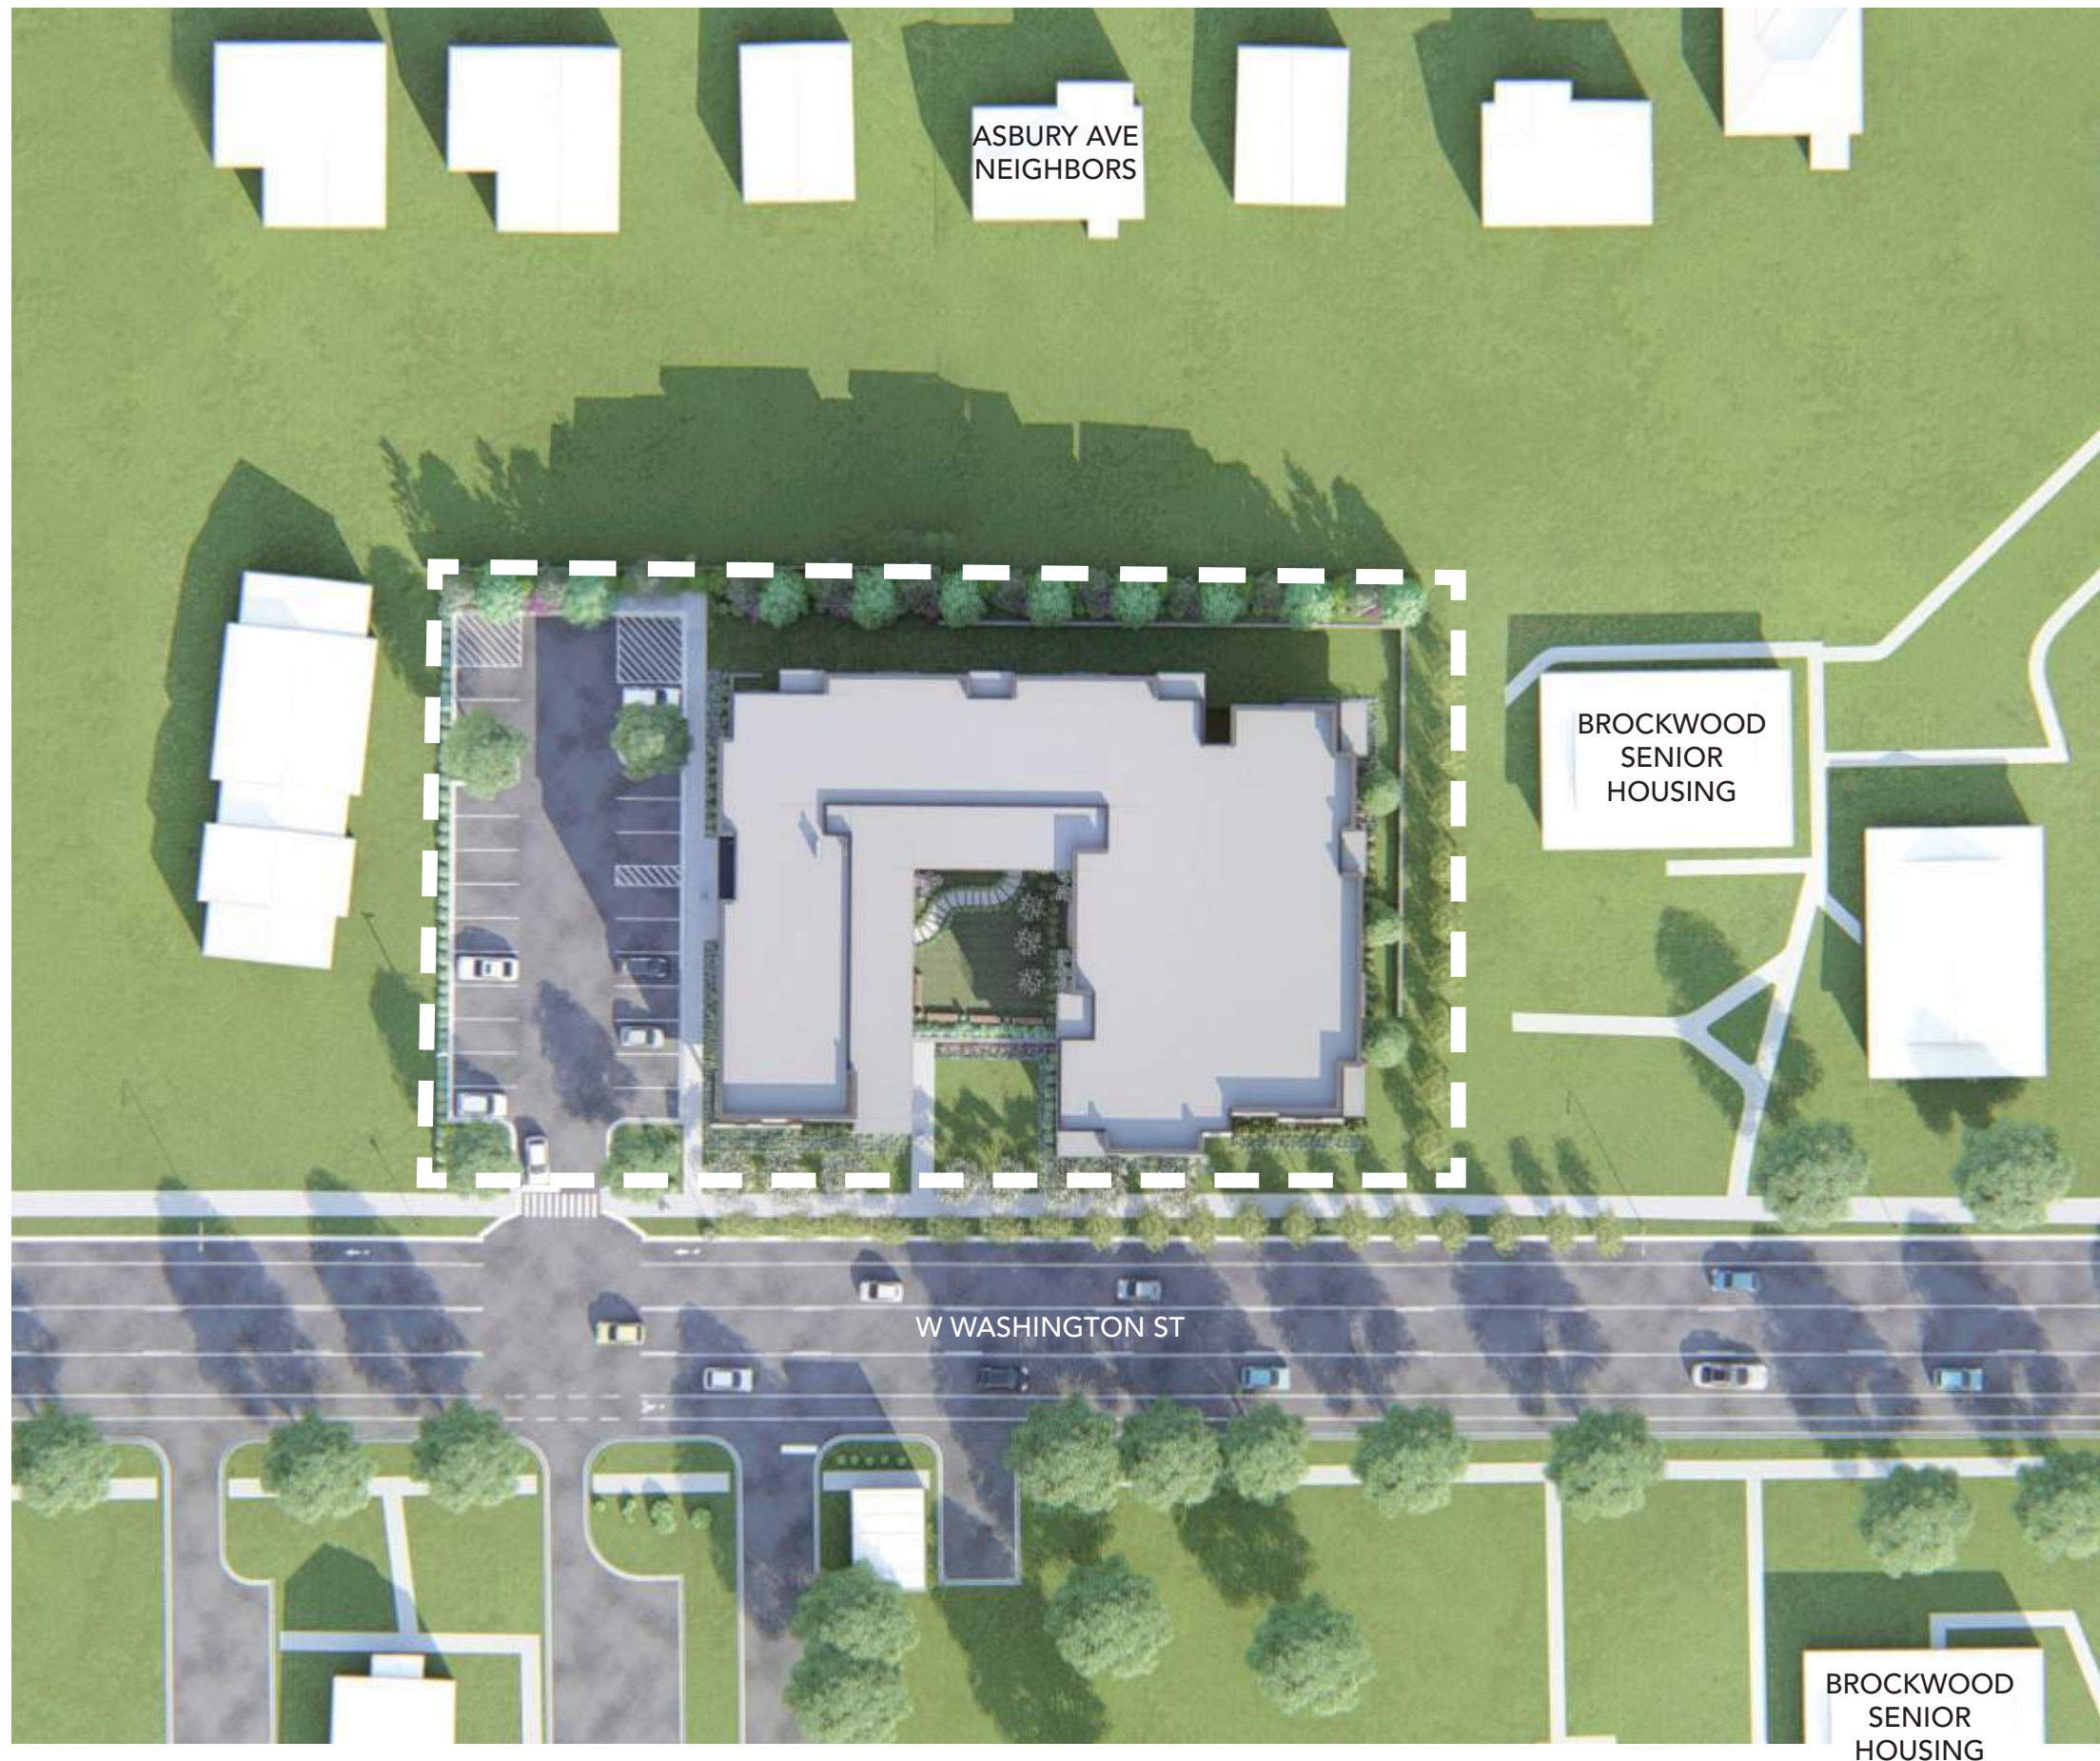

SITE 2

UNIT MIX:

- 1BR - 39 UNITS
- 2BR - 15 UNITS

TOTAL : 54 UNITS

ZONING:

UP-NCE

70' MAX HEIGHT
±44' PROPOSED HEIGHT

70 UNITS/ACRE MAX DENSITY
(46 UNITS/ACRE WITHOUT INCENTIVES)

70 UNITS ALLOWED (1.0 ACRES)
54 PROPOSED (54 UNITS/ACRE)

PARKING:

22 SPACES PROVIDED
(0.4 SPACES/UNIT)

0 SPACES/UNIT REQUIRED
(0.5/UNIT WITHOUT INCENTIVES)



















NORMAN BRICK



SHIPLAP SIDING
COLOR RANGE



LAP SIDING - 4 INCH
COLOR RANGE



LAP SIDING - 6 INCH
COLOR RANGE



LAP SIDING - 6 INCH
COLOR RANGE



LAP SIDING - 6 INCH
STAINED COLOR RANGE



CONTEXT MAP
**SOUTHERNSIDE
SENIOR LIVING**

GREENVILLE, SC

PREPARED FOR:


GREYSTONE AFFORDABLE AND
GREENVILLE HOUSING FUND

PREPARED BY:



501 River Street • Suite 200
Greenville, SC 29601 • 864.412.2222
www.thomasandhutton.com

JOB NO: J-29133.0000	DATE: 1/14/2022
DRAWN: CAE	SCALE: 1" = 100'
REVIEWED: JR	SHEET: XI

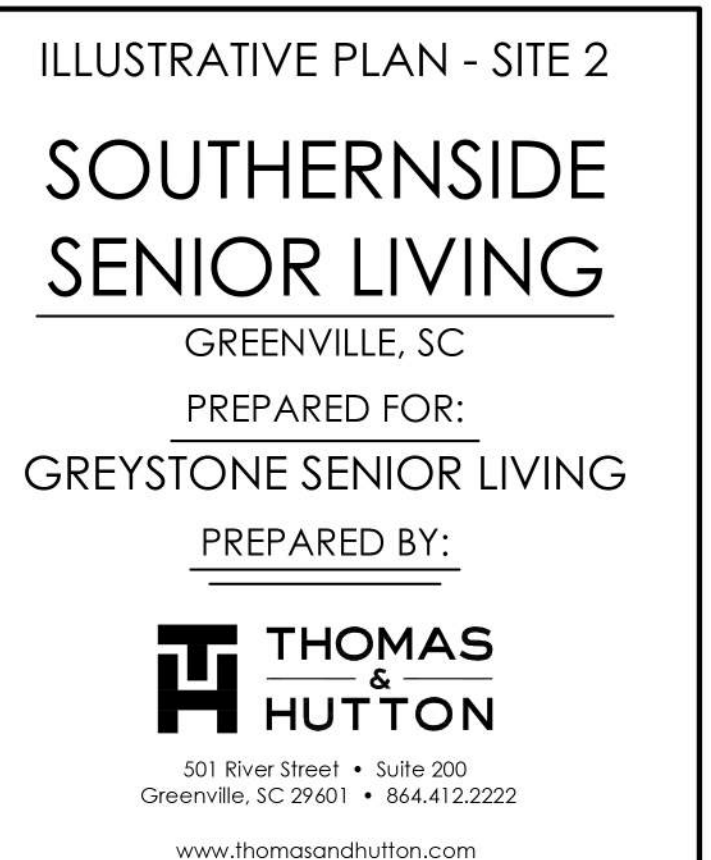

2:3000200600
PLE COMMUNITY
75, PG. 2633
S-C, PG. 83
PARK NEIGHBORHOOD CORE

TMS#0023000201000
AMBER & JOSEPH KASS
D.B. 2504, PG. 389
ZONED UP-NCO, UNITY PARK NEIGHBORHOOD CORE

TMS#0023000200900
MARGARET ANNE MCDANIEL
D.B. 1909, PG. 1162
ZONED UP-NCO, UNITY PARK NEIGHBORHOOD CORE

TMS#0023000200800
DRS REAL ESTATE LLC
D.B. 2464, PG. 1728
ZONED UP-NCO, UNITY PARK NEIGHBORHOOD CORE


TMS#0023000200700
MEGAN MISHLER
D.B. 2538, PG. 2019
ZONED UP-NCO, UNITY PARK NEIGHBORHOOD CORE

TMS#0023000200600
REGINA & STEPHEN COURCHANE
D.B. 2543, PG. 3311
P.B. 1210, PG. 81
ZONED UP-NCO, UNITY PARK NEIGHBORHOOD CORE

ZONED UP-NCO

2:3000200600
PLE COMMUNITY
75, PG. 2633
S-C, PG. 83
PARK NEIGHBORHOOD CORE

TMS#0023000203700
BROCKWOOD COMMUNITY ASSOCIATION
D.B. 1266, PG. 261
P.B. 1149, PG. 90
ZONED UP-NCO, UNITY PARK NEIGHBORHOOD CORE

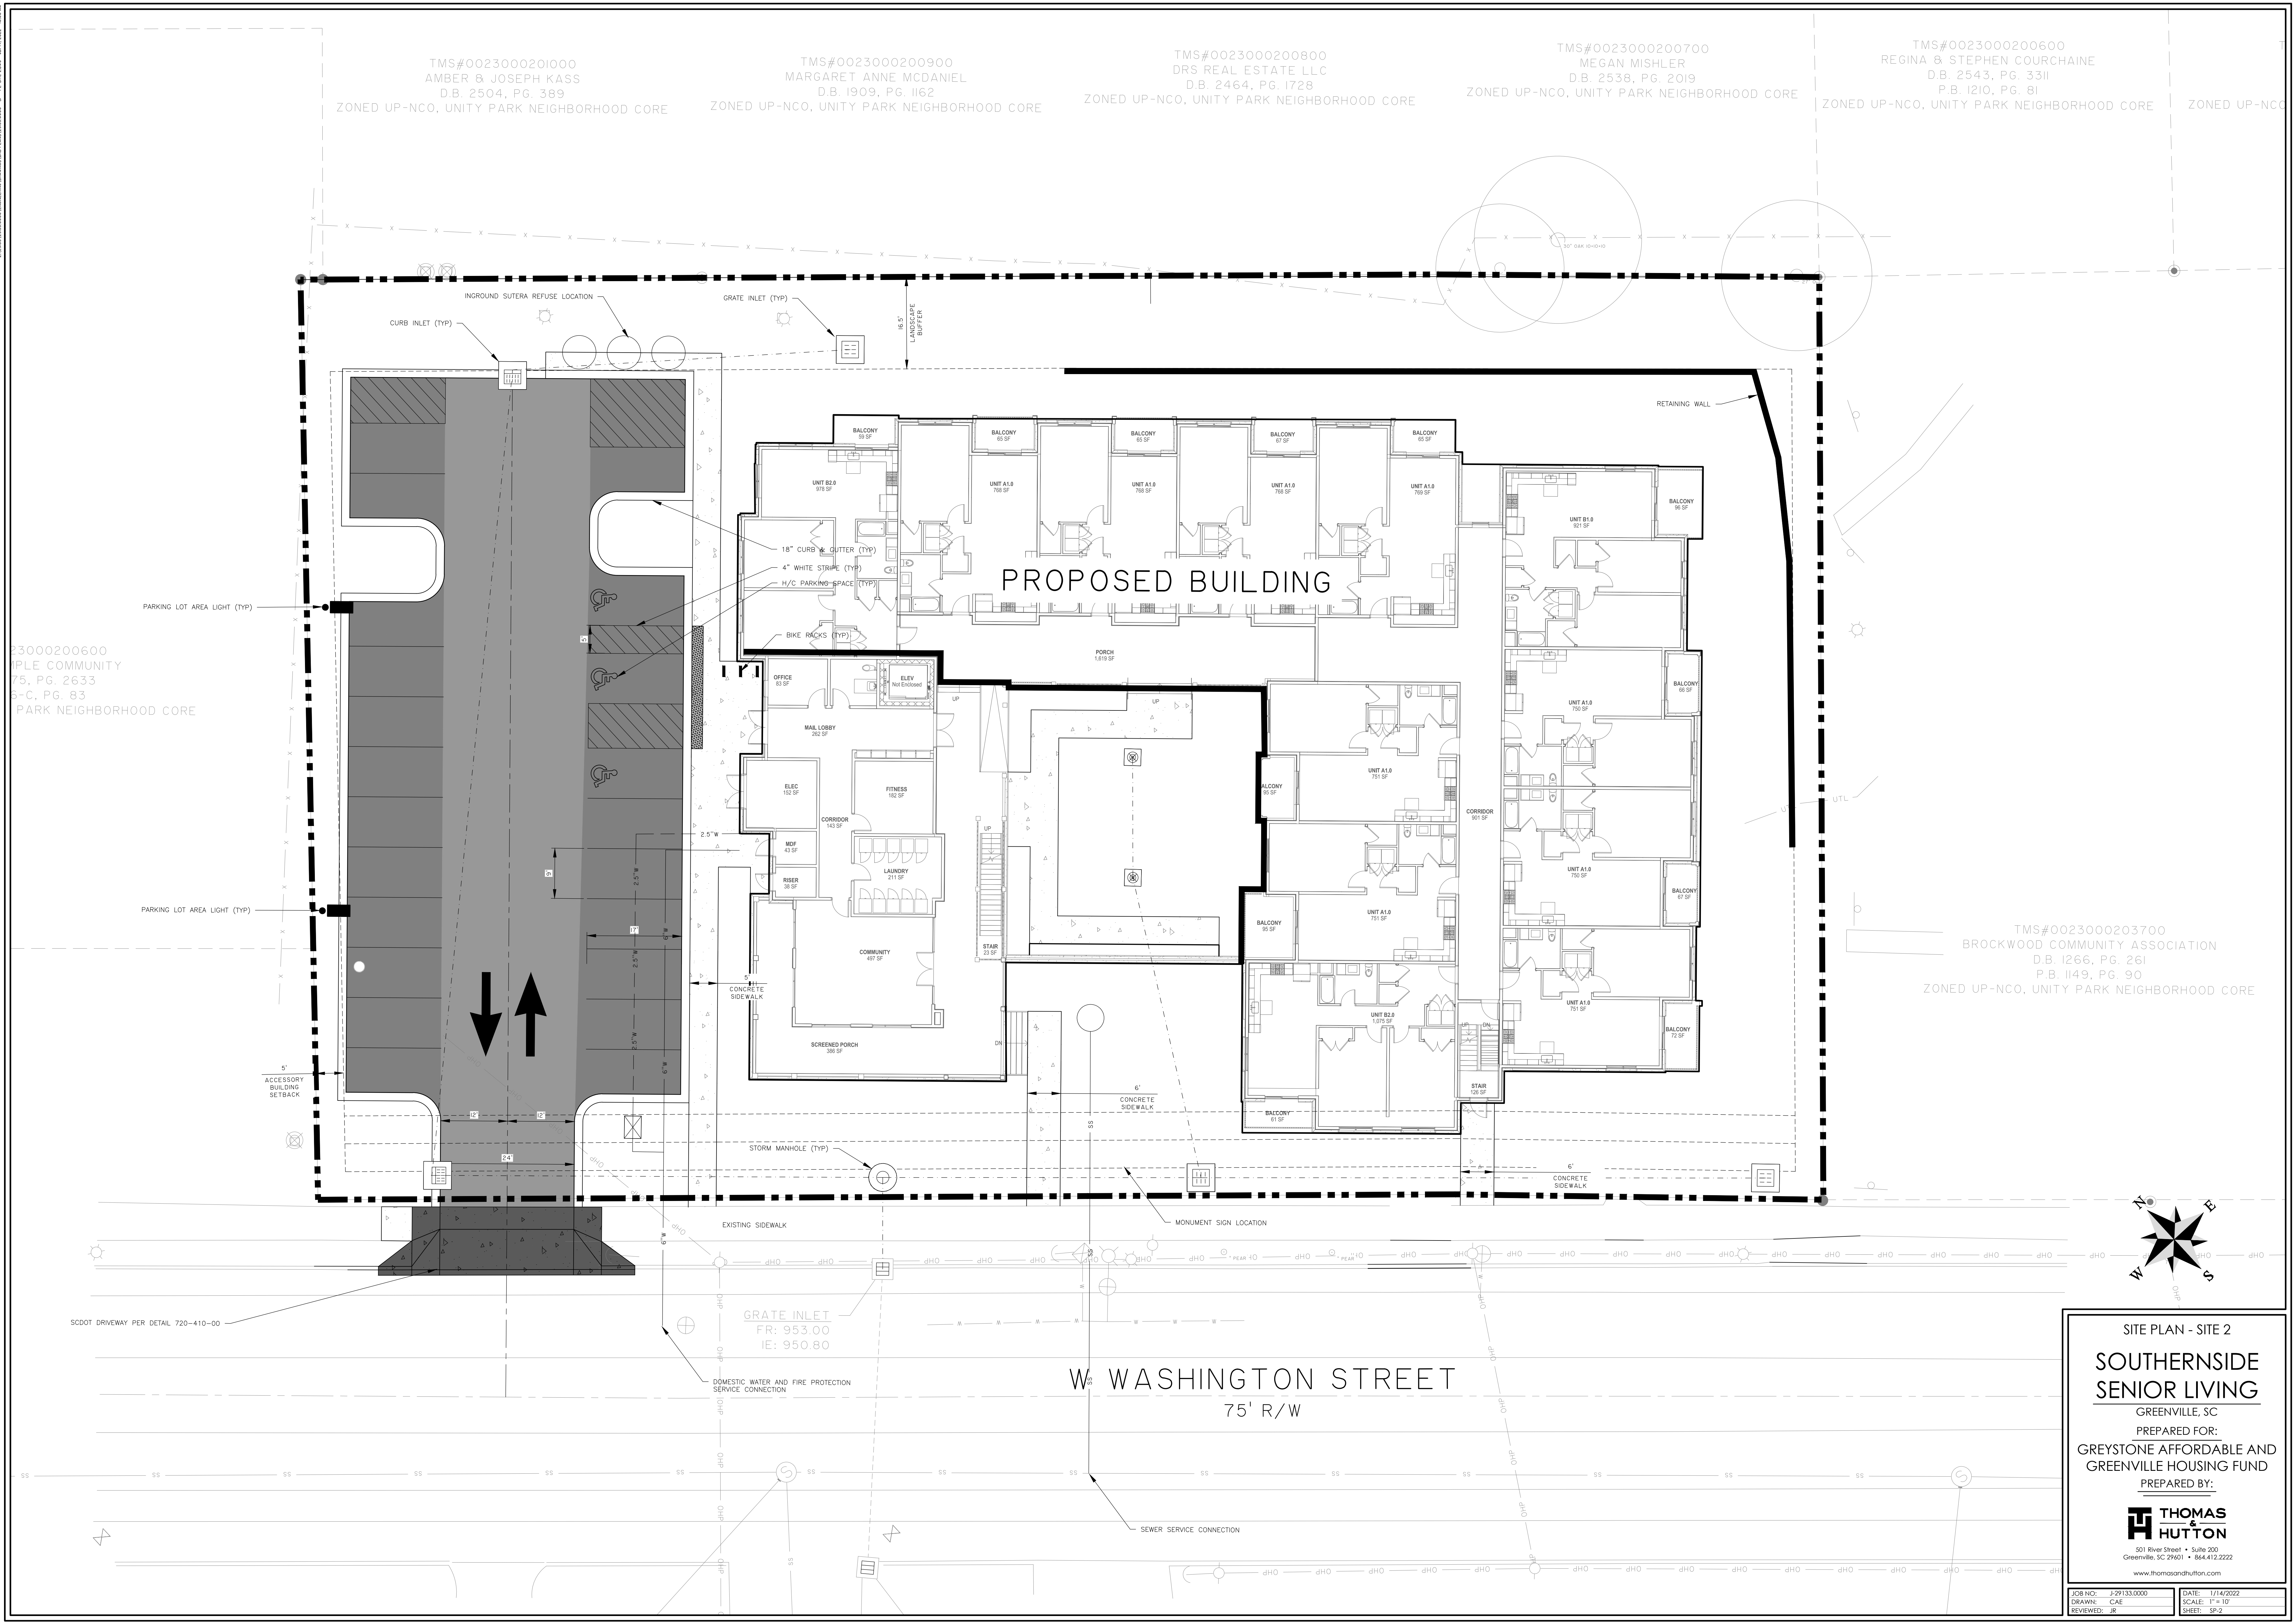

SITE PLAN - SITE 2

**SOUTHERNSIDE
SENIOR LIVING**

GREENVILLE, SC

PREPARED FOR:

GREYSTONE AFFORDABLE AND
GREENVILLE HOUSING FUND

PREPARED BY:

**THOMAS
&
HUTTON**

501 River Street • Suite 200
Greenville, SC 29601 • 864.412.2222


www.thomasandhutton.com

JOB NO: J-29133.0000
DRAWN: CAE
REVIEWED: JR

DATE: 1/14/2022
SCALE: 1" = 10'
SHEET: SP-2


ZONED UP-NCC

JOB NO: J-29133.0000	DATE: 1/14/2022
DRAWN: CAE	SCALE: 1" = 10'
REVIEWED: JR	SHEET: PGD-2

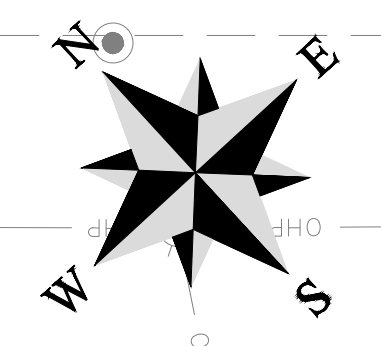

WASHINGTON STREET
75' R/W

10/25/2021 10:00 AM C:\Users\jthomson\OneDrive\Documents\SouthernSide\Site Plan\Site Plan.dwg 10/25/2021 10:00 AM jthomson

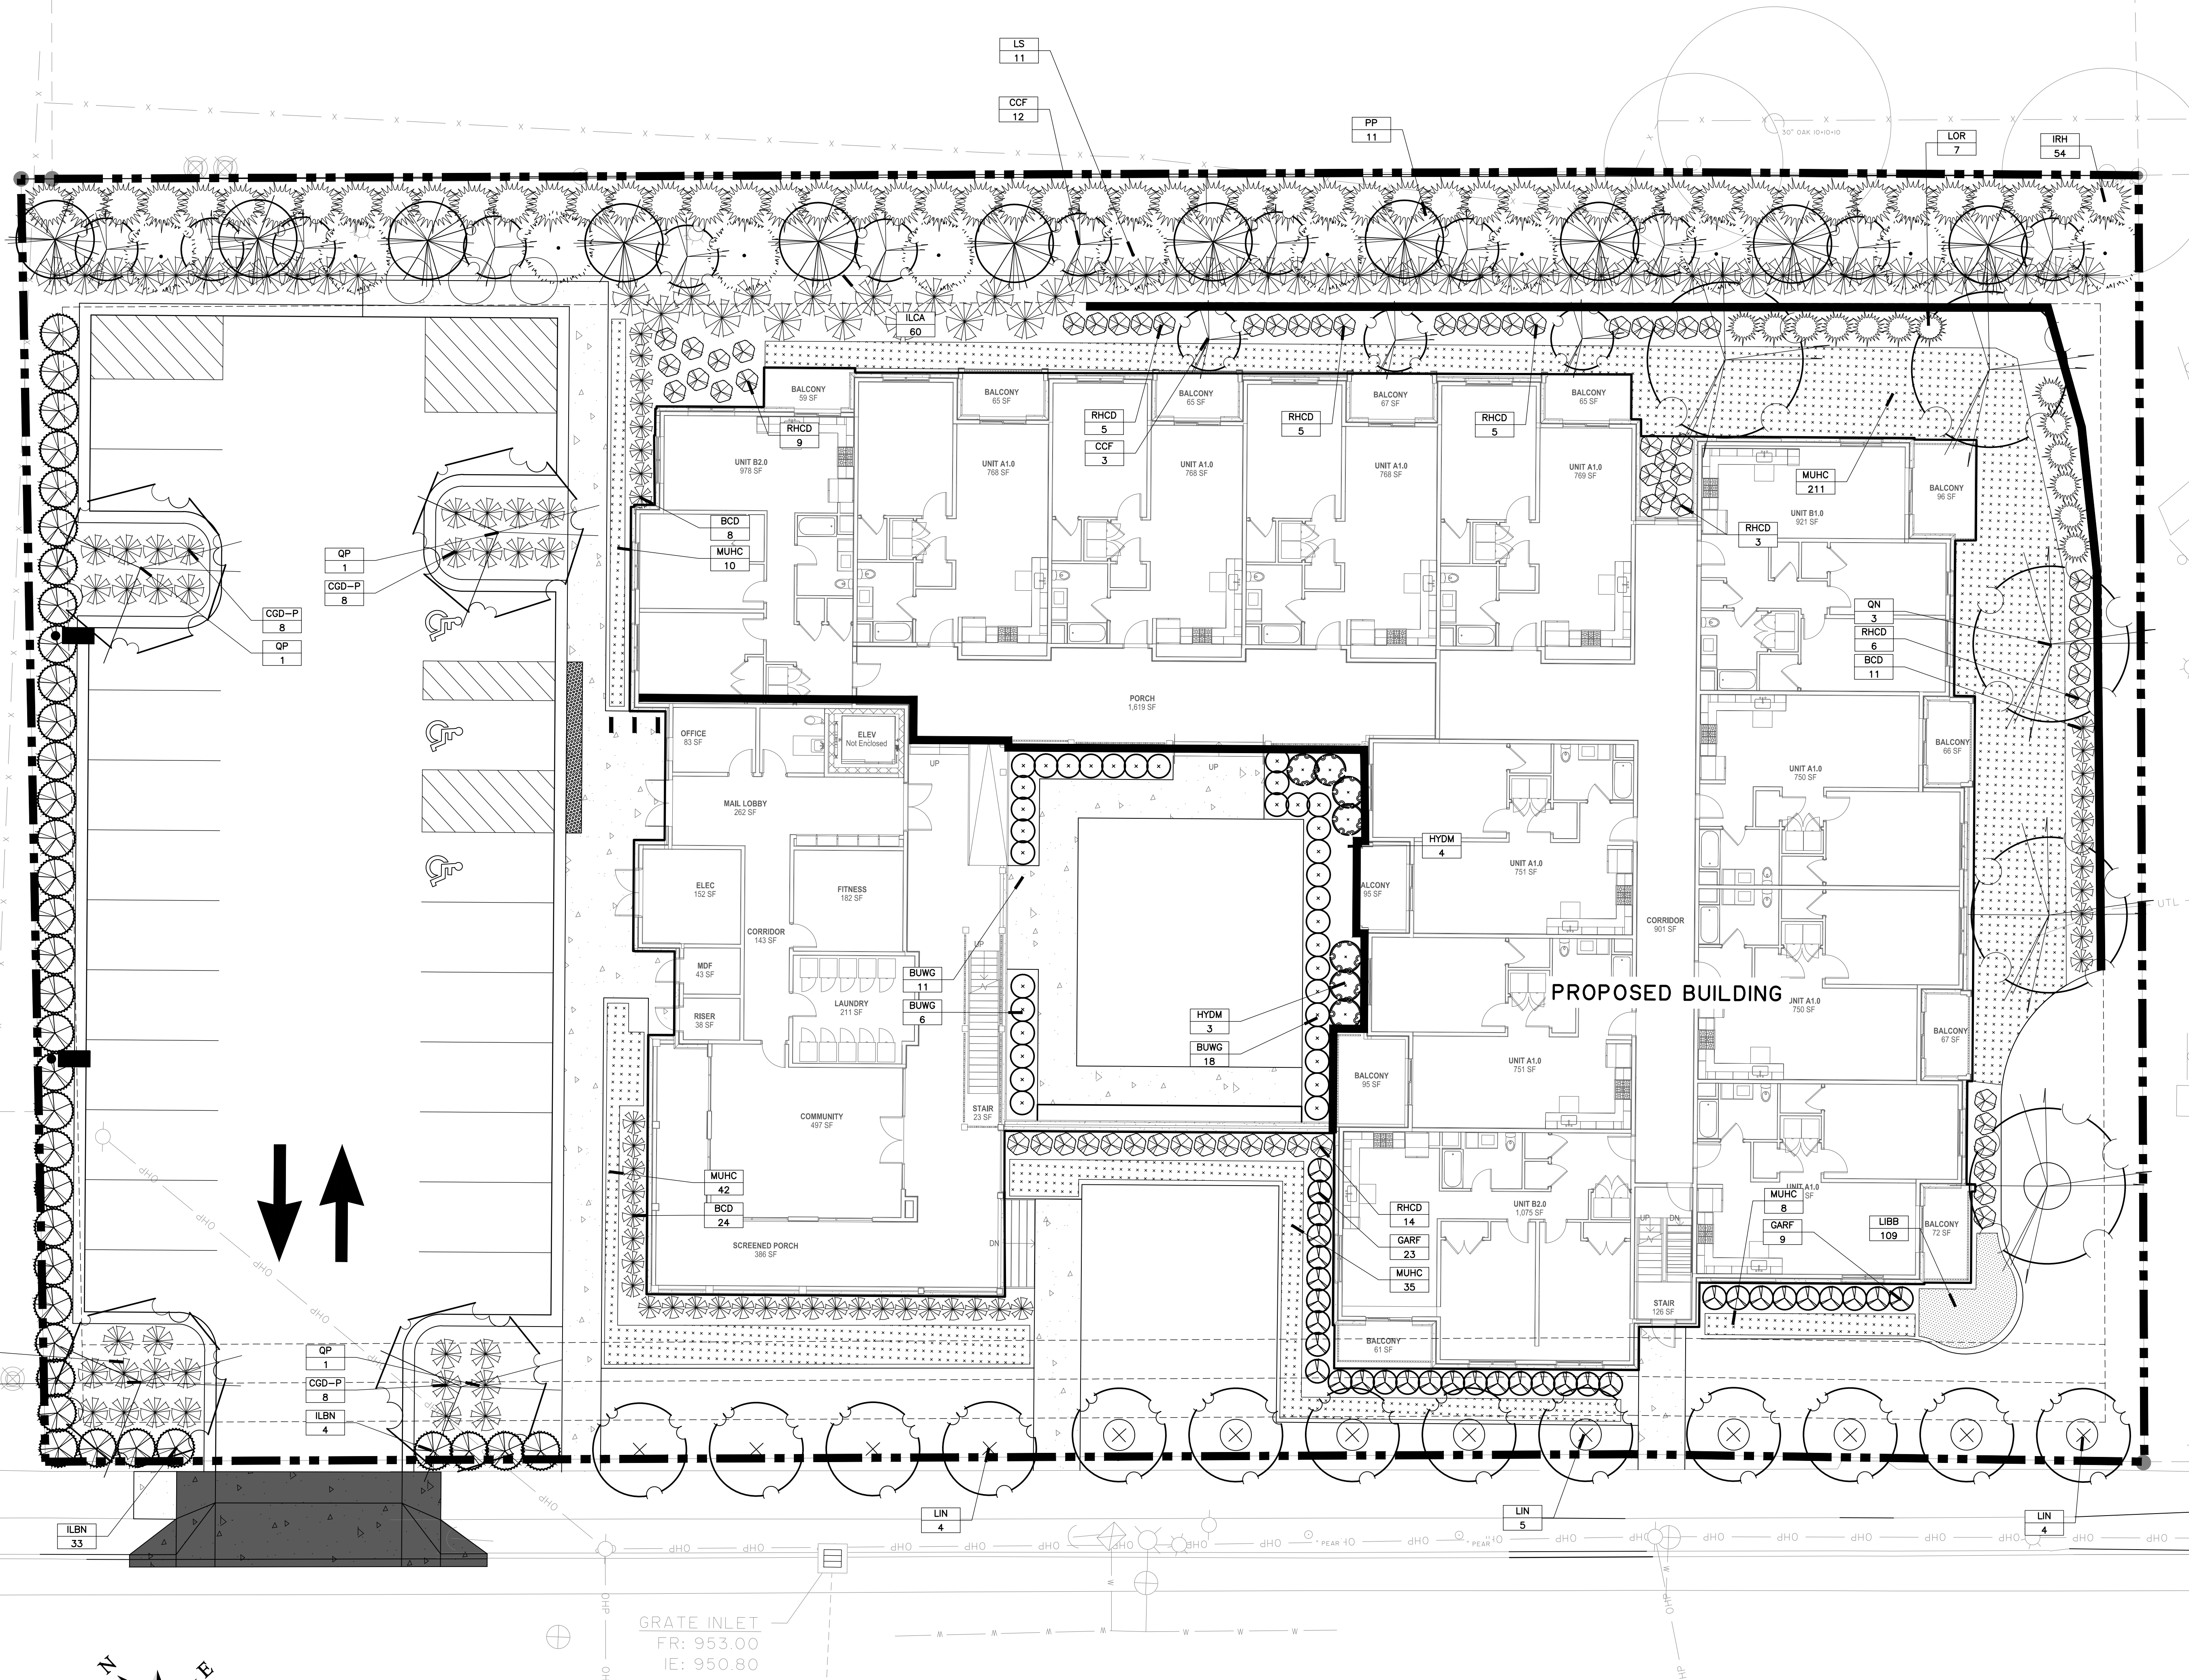

BLUE CASCADE DISTYLIUM





WINTER GEM BOXWOOD




PINK MUHLY GRASS



FROSTPROOF GARDENIA

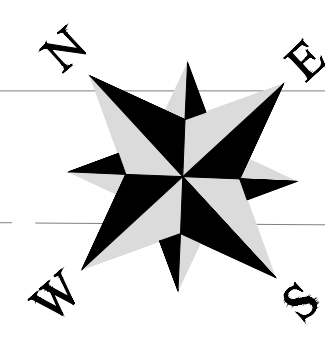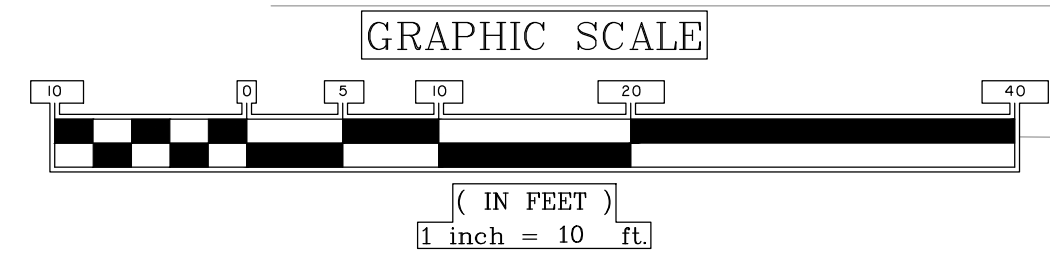

PLANT SCHEDULE					
QNTY	ABBREV	SCIENTIFIC NAME	COMMON NAME	PLANTING SIZE	MISCELLANEOUS / REMARKS
12	CCF	Cercis canadensis 'Forest Pansy'	Forest Pansy Redbud	B & B OR CONT. : 2" CAL. 6' - 8' HT.	AS SHOWN Specimen, single trunk
32	IRH	Ilex x 'Conn' P.P. # 9486	Robin™ Red Holly	B & B OR CONT. : 2" CAL. 6' x 8' HT.	AS SHOWN Specimen, Full to Ground & Unsheared
13	LIN	Lagerstroemia indica 'Natchez'	'Natchez' Crape Myrtle	B & B OR CONT. : 2" CAL. 8' - 10' HT.	AS SHOWN Specimen, multi-trunk, 3 trunk min
11	LS	Liquidambar styraciflua 'Refundiloba'	Fruticose Sweetgum	B & B OR CONT. : 3" CAL. 8' - 10' HT.	AS SHOWN Specimen
1	PP	Pinus taeda	Loblolly Pine	B & B OR CONT. : 3" CAL. 8' - 10' HT.	AS SHOWN Full, specimen
3	QN	Quercus nuttallii 'Highpoint'	Highpoint Nuttall Oak	B & B OR CONT. : 3" CAL. 8' - 12' HT.	AS SHOWN Specimen
4	QP	Quercus phellos	Willow Oak	B & B OR CONT. : 3" CAL. 8' - 12' HT.	AS SHOWN Specimen
SHRUBS					
35	BUWG	Buxus microphylla japonica 'Winter Gem'	Winter Gem Boxwood	CONT. : 18" x 18"	Full
32	CGD-P	Distylium 'Cinnamon Girl' PP #027631	Cinnamon Girl Distylium	CONT. : 18" x 18"	Full
67	BCD	Distylium 'INDIST-11'	Blue Cascade Evergreen Distylium	CONT. : 18" x 18"	Full
32	GARF	Gardenia jasminoides 'Frostproof'	Frostproof Gardenia	CONT. : 18" x 18"	Full to ground and well formed
7	HYDM	Hydrangea macrophylla 'SMIMPELON'	Seaside Serenade Outer Banks Hydrangea	5 GAL. : 36" x 36"	Full
37	ILBN	Ilex cornuta 'Burfordii Nana'	Dwarf Burford Holly	5 GAL. : 36" x 36"	Full
68	ILCA	Ilex cornuta 'Caracas'	Caracas Holly	CONT. : 18" x 18"	Full
7	LOR	Loropetalum chinense 'Rubrum'	Evergreen Loropetalum	CONT. : 24" x 24"	Full to ground and well formed
50	RHCD	Rhododendron 'Conal'	Autumn Coral Encore Azalea	CONT. : 18" x 18"	Full to ground and well formed
ORNAMENTAL GRASSES AND GROUNDCOVERS					
180	LIBB	Liriope muscari 'Big Blue'	Big Blue Liriope	CONT. : 12" HT.	Full and well formed
13	MUHC	Muhlenbergia capillaris	Pink Muhly Grass	CONT. : 18" HT.	Full and well formed

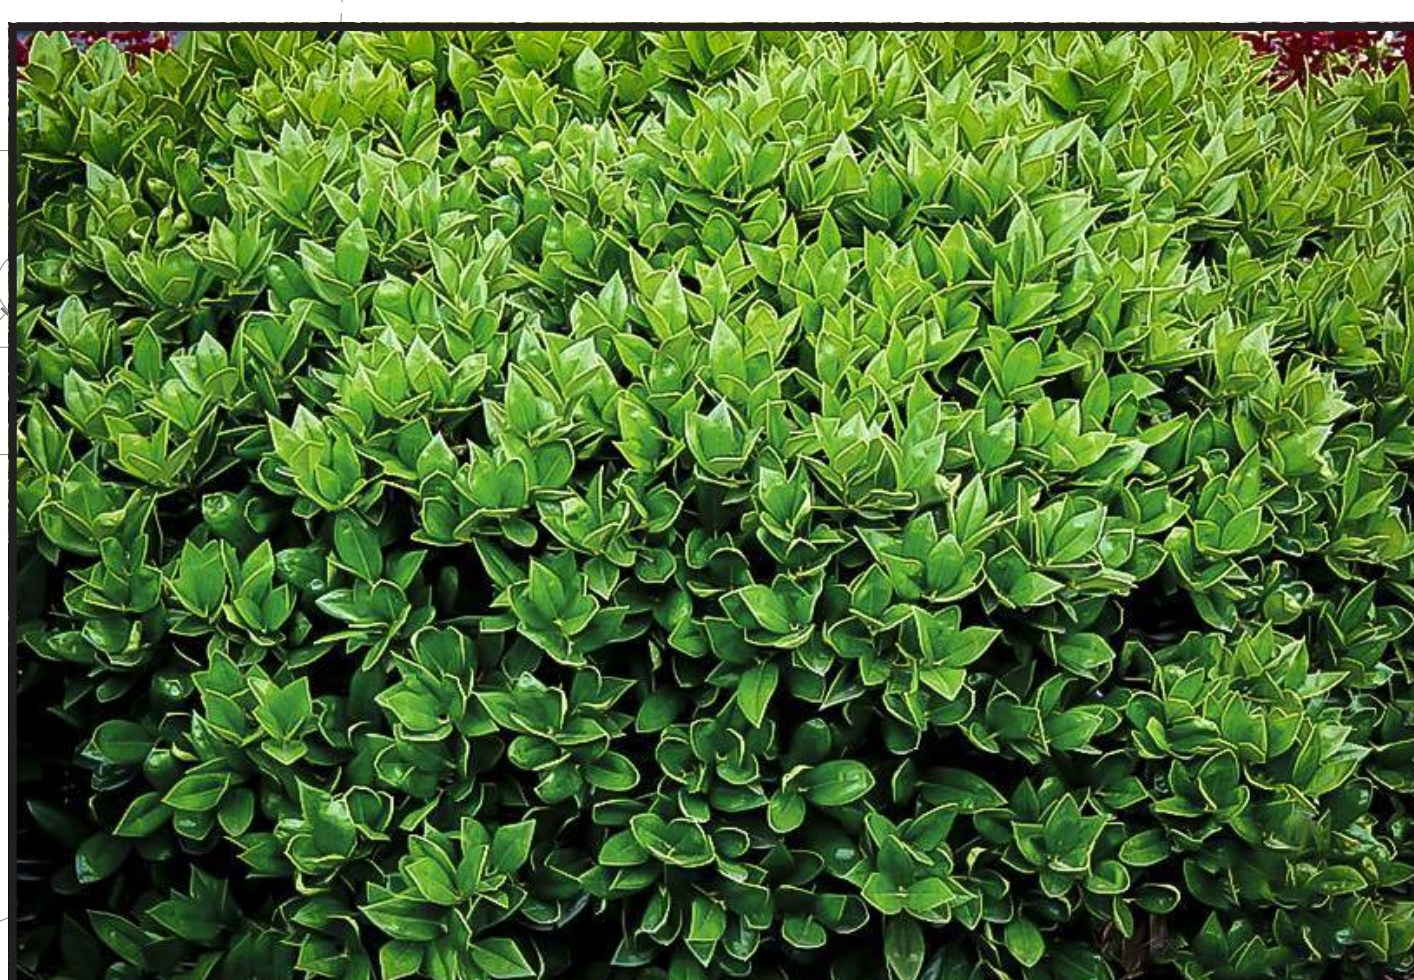

CARISSA HOLLY



AUTUMN CORAL ENCORE AZALEA



BIG BLUE LIRIOPE

LANDSCAPE PLAN - SITE 2

SOUTHERNSIDE SENIOR LIVING

GREENVILLE, SC

PREPARED FOR:
GREYSTONE AFFORDABLE AND GREENVILLE HOUSING FUND

PREPARED BY:
THOMAS & HUTTON

501 River Street • Suite 200
Greenville, SC 29601 • 864.412.2222
www.thomasandhutton.com

JOB NO.: 2-29133-0000
DRAWN: GL
REVIEWED: JR


DATE: 08/11/2021
SCALE: 1" = 10'
SHEET: LS-2

LIGHTING LEGEND



SYMBOL	DESCRIPTION
	PARKING LIGHT w/ house-side shield
	0.5 FOOT CANDLE COVERAGE
	1 FOOT CANDLE COVERAGE

IRRIGATION SCHEDULE

SYMBOL	DESCRIPTION
	Area to be irrigated with automated underground irrigation system. Sod areas to be zoned separately from shrub beds.

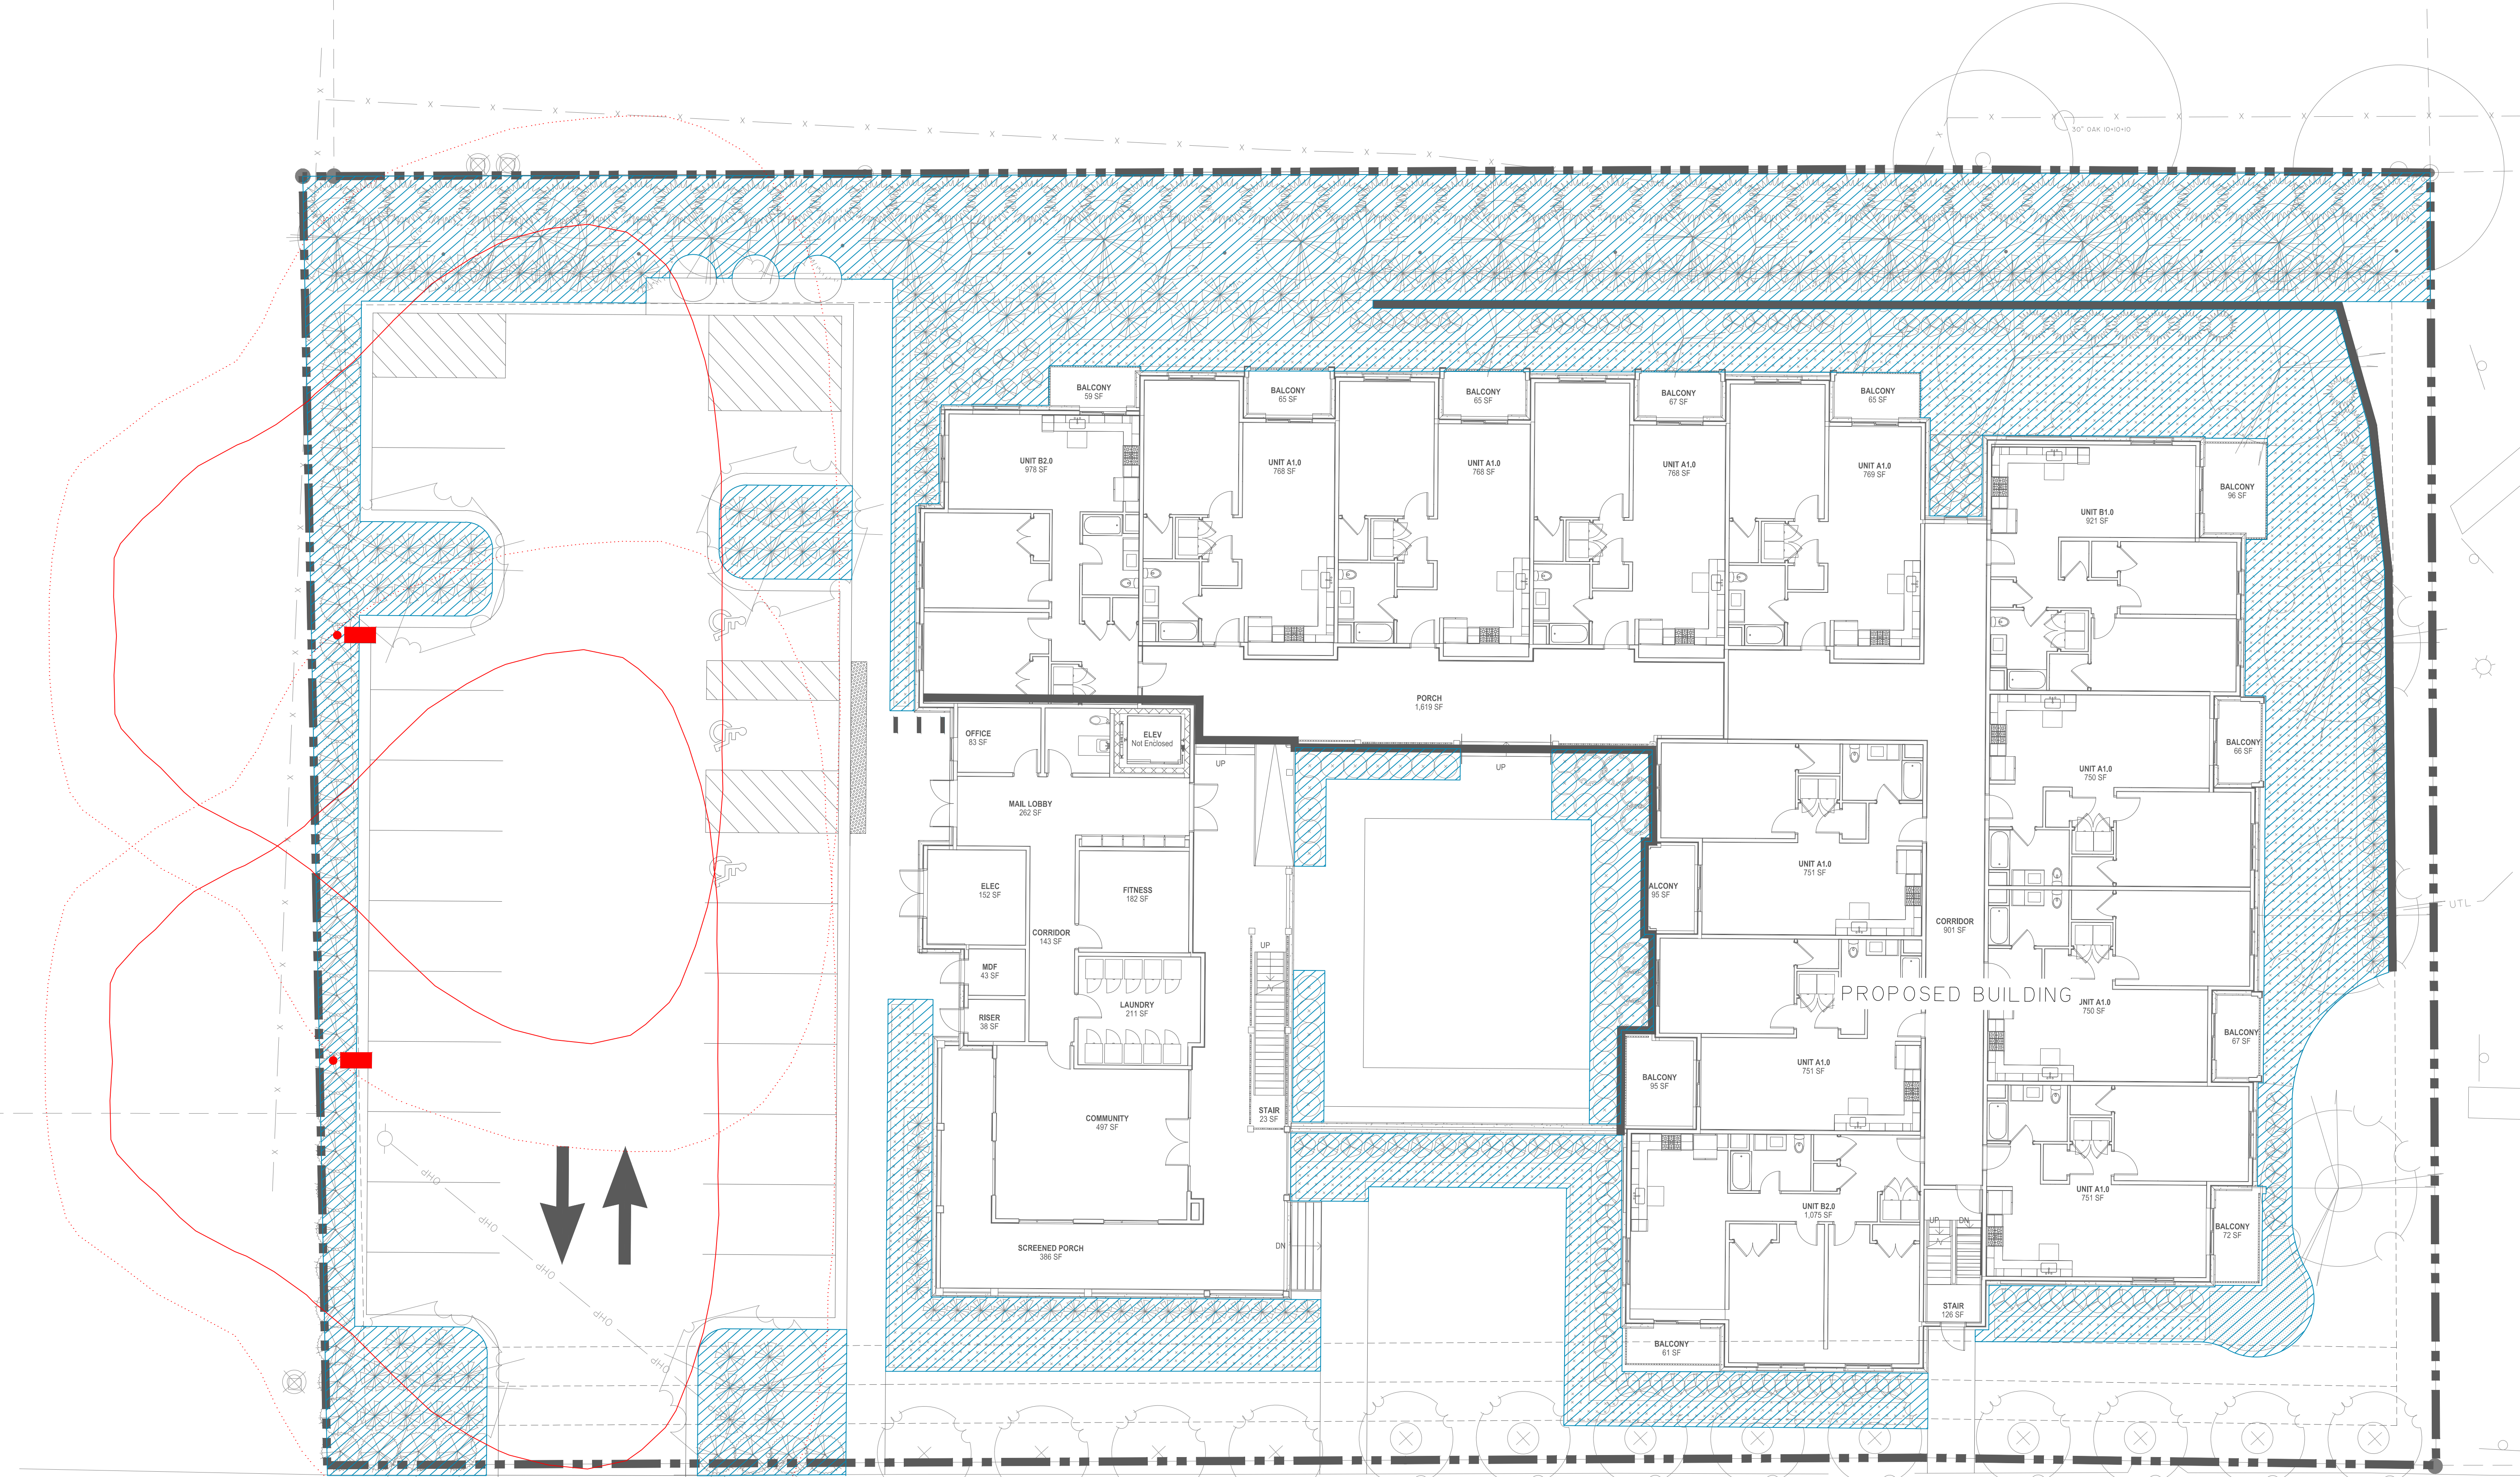

W WASHINGTON STREET
75' R/W

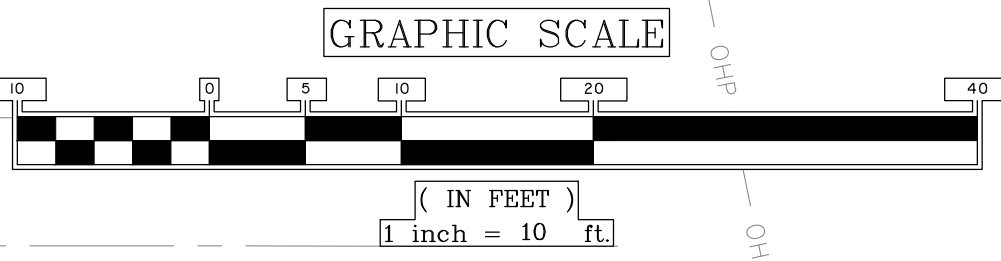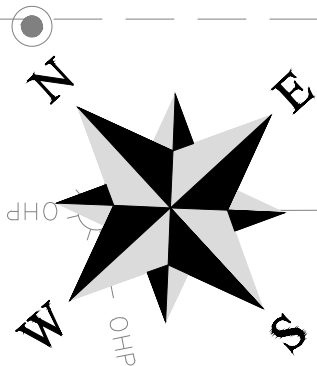

Catalog #: _____ Project: _____
Prepared By: _____ Date: _____ Type: _____

Mirada Medium (MRM)
Outdoor LED Area Light



OVERVIEW	
Lumen Package	7,000 - 48,000
Wattage Range	48 - 401
Efficacy Range (LPW)	117 - 160
Weight lbs(kg)	30 (13.6)

QUICK LINKS

[Ordering Guide](#) [Performance](#) [Photometrics](#) [Dimensions](#)



Integral Louver (IL) and House-Side Shield (IH)
Accessory louver and shield available for improved backlight control without sacrificing street side performance. LSI's Integral Louver (L) and Integral House-Side Shield (IH) options deliver backlight control that significantly reduces spill light behind the poles for applications with pole locations close to adjacent properties. The design maximizes forward reflected light while reducing glare, maintaining the optical distribution selected, and most importantly eliminating light trespass. Both options rotate with the optical distribution.

Luminaire Shown with IMSBT & IL/IH Options



PARKING LIGHT

LIGHTING AND IRRIGATION -
SITE 2
**SOUTHERNSIDE
SENIOR LIVING**

GREENVILLE, SC

PREPARED FOR:

GREYSTONE AFFORDABLE AND
GREENVILLE HOUSING FUND


PREPARED BY:



501 River Street • Suite 200
Greenville, SC 29601 • 864.412.2222

www.thomasandhutton.com

JOB NO: J-29133.0000	DATE: 01/14/2022
DRAWN: JC	SCALE: 1" = 10'
REVIEWED: JC	SHEET: 15-2

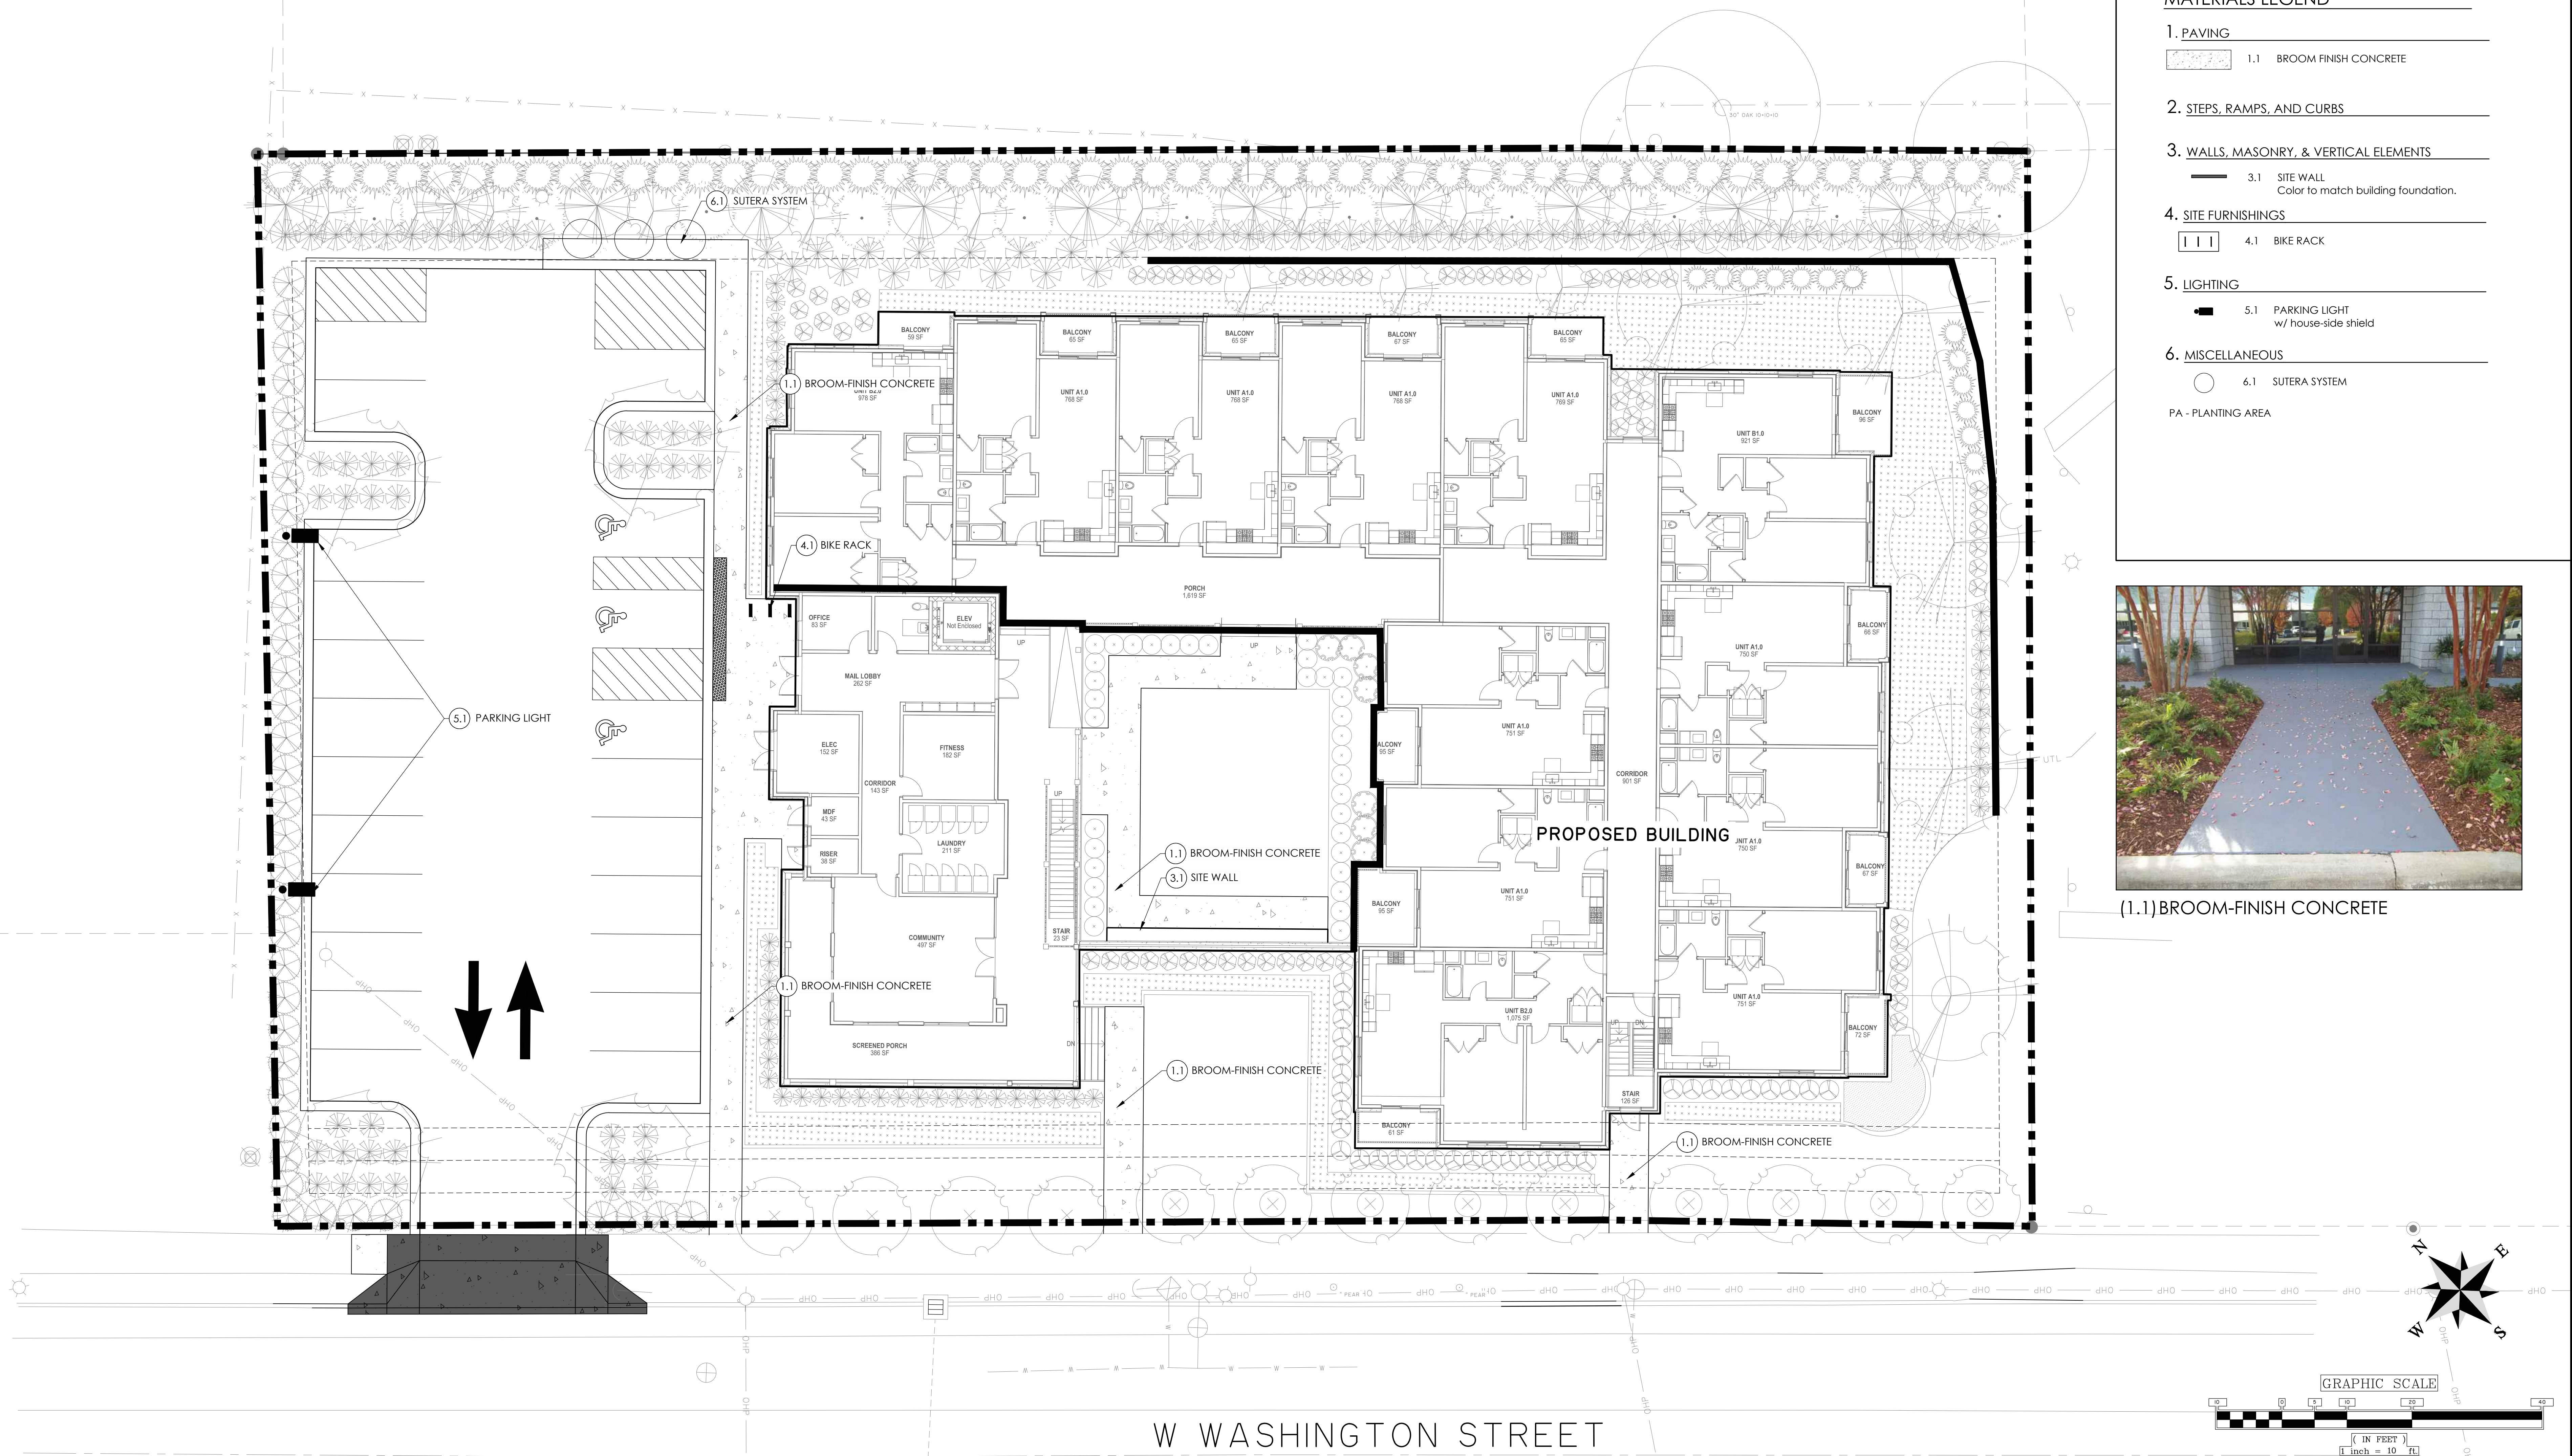

MATERIALS LEGEND

1. PAVING

1.1 BROOM FINISH CONCRETE

2. STEPS, RAMPS, AND CURBS

3. WALLS, MASONRY, & VERTICAL ELEMENTS

3.1 SITE WALL
Color to match building foundation.

4. SITE FURNISHINGS

4.1 BIKE RACK

5. LIGHTING

5.1 PARKING LIGHT
w/ house-side shield



6. MISCELLANEOUS

6.1 SUTERA SYSTEM

PA - PLANTING AREA



(1.1)BROOM-FINISH CONCRETE

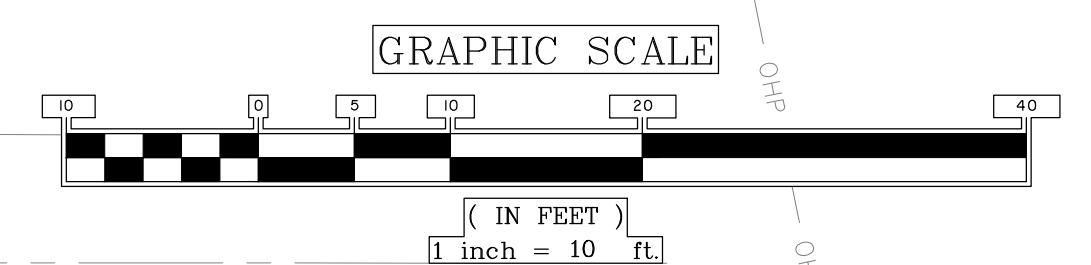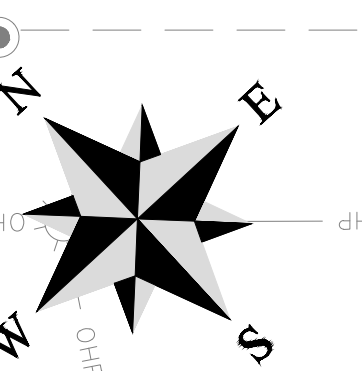

W WASHINGTON STREET



Catalog #:

Project:

Prepared By:

Date:

Type:

Mirada Medium (MRM)

Outdoor LED Area Light










Integral Louver (IL) and House-Side Shield (IH)

Accessory louver and shield available for improved backlight control without sacrificing street side performance. LSI's Integral Louver (L) and Integral House-Side Shield (IH) options deliver backlight control that significantly reduces spill light behind the poles for applications with pole locations close to adjacent properties. The design maximizes forward reflected light while reducing glare, maintaining the optical distribution selected, and most importantly eliminating light trespass. Both options rotate with the optical distribution.

Luminaire Shown with IMSBT & IL/IH Options



OVERVIEW	
Lumen Package	7,000 - 48,000
Wattage Range	48 - 401
Efficacy Range (LPW)	117 - 160
Weight lbs(kg)	30 (13.6)

QUALITY LINKS


[Ordering Guide](#)
[Performance](#)
[Photometrics](#)
[Dimensions](#)



(6.1) SUTERA SYSTEM



(4.1) BIKE RACK

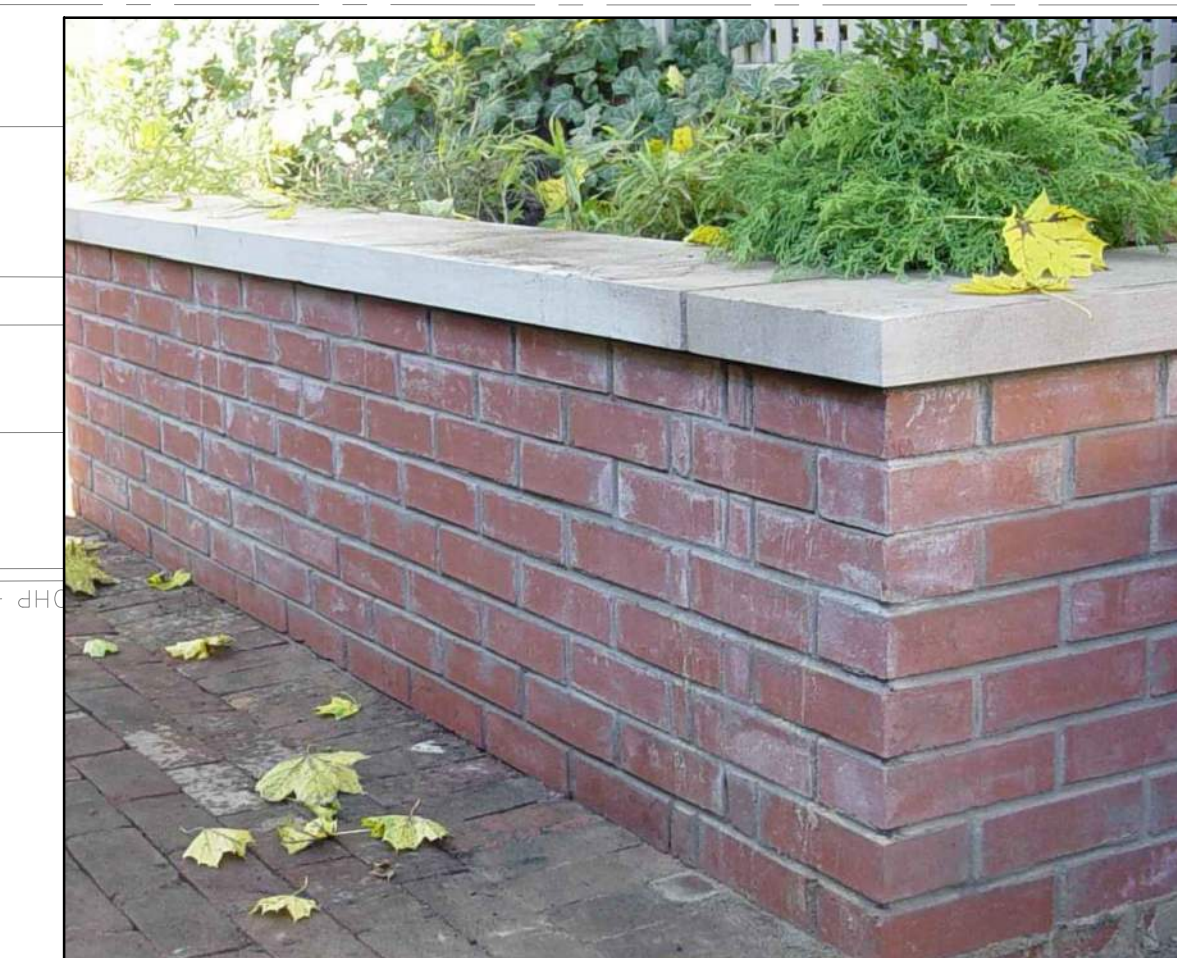

(3.1) SITE WALL

MATERIALS PLAN - SITE 2

SOUTHERNSIDE
SENIOR LIVING

GREENVILLE, SC

PREPARED FOR:
GREYSTONE AFFORDABLE AND
GREENVILLE HOUSING FUND

PREPARED BY:



501 River Street • Suite 200
Greenville, SC 29601 • 864.412.2222

JOB NO: J-29133.0000
DRAWN: JC
REVIEWED: JC

DATE: 01/14/2022
SCALE: 1" = 10'
HEET: LS-2

ALL DRAWINGS, SPECIFICATIONS AND NOTES ARE THE PROPERTY OF MCMILLAN PAZDAN SMITH ARCHITECTURE. THESE MATERIALS ARE TO BE USED ONLY IN CONNECTION WITH THE PROJECT FOR WHICH THEY WERE PREPARED. NO PART OF THESE MATERIALS MAY BE REPRODUCED OR TRANSMITTED IN ANY FORM OR BY ANY MEANS, ELECTRONIC OR MECHANICAL, INCLUDING PHOTOCOPYING, RECORDING, OR BY ANY INFORMATION STORAGE AND RETRIEVAL SYSTEM, WITHOUT THE WRITTEN PERMISSION OF MCMILLAN PAZDAN SMITH ARCHITECTURE. MCMILLAN PAZDAN SMITH ARCHITECTURE ASSUMES NO LIABILITY FOR ANY ERRORS OR OMISSIONS IN THESE MATERIALS. ALL RIGHTS ARE RESERVED.

A1
A101

FLOOR PLAN - LEVEL 1

1/8" = 1'-0"

A302 C1



B1 A303

A303 C1

B1 A302

C1
A301

A301
B1

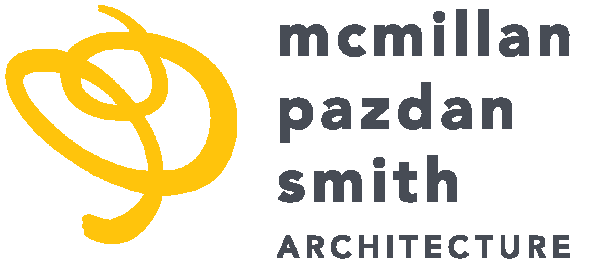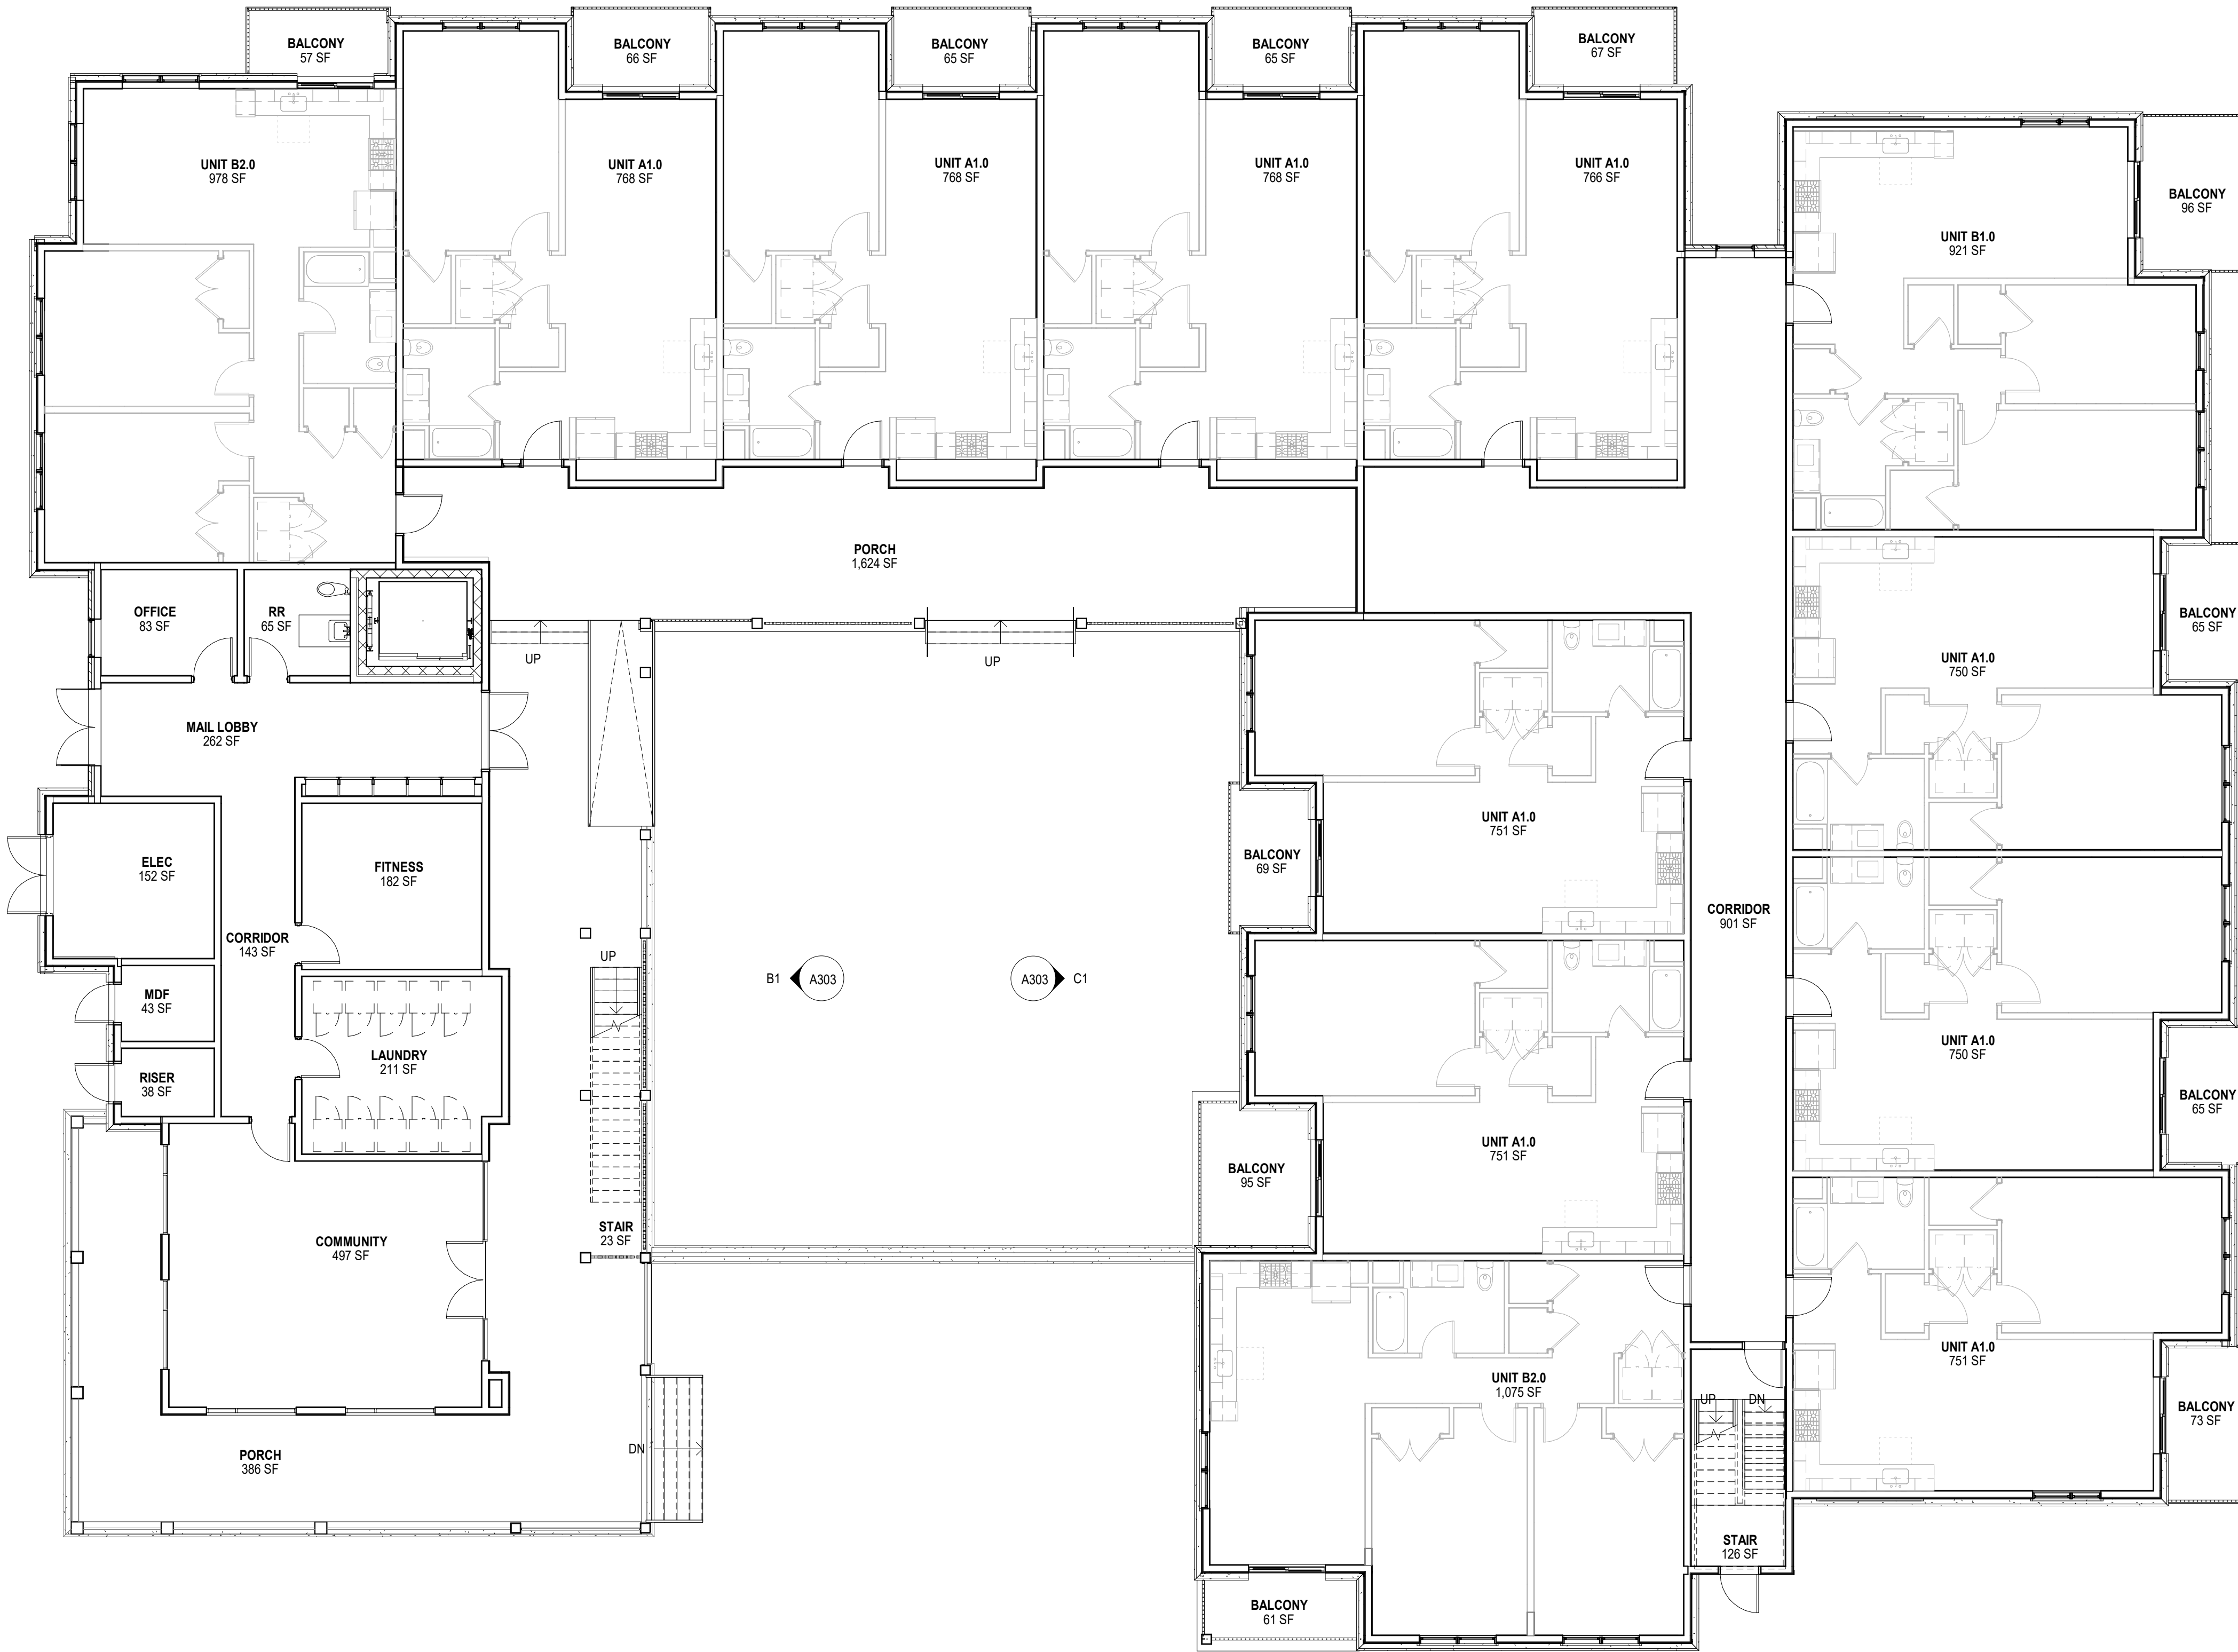

CONSULTANT LOGO

SEALS

GREYSTONE AFFORDABLE DEVELOPMENT

SOUTHERNSIDE SENIOR LIVING

SITE 2

GREENVILLE, SC

SHEET ISSUE:			
NO.	DATE	DESCRIPTION	BY
A	06/31/21	SD PROGRESS SET	
B	12/22/21	SD PROGRESS SET	
C	01/18/22	PLANNING COMMISSION SUBMITTAL	

PRINCIPAL IN CHARGE: LL
PROJECT ARCHITECT: RC
DRAWN BY: DT

SHEET TITLE:
LEVEL 1 FLOOR
PLAN


SHEET NO. PROJ. NO.

A101

NOT FOR CONSTRUCTION

ALL DRAWINGS, SPECIFICATIONS AND CONTENTS THEREOF FURNISHED BY MCMILLAN PAZDAN SMITH ARCHITECTURE ARE AND SHALL REMAIN THE PROPERTY OF MCMILLAN PAZDAN SMITH ARCHITECTURE. THESE MATERIALS ARE TO BE USED ONLY IN CONNECTION WITH THE PROJECT FOR WHICH THEY WERE PREPARED AND ARE NOT TO BE REPRODUCED OR TRANSMITTED IN ANY FORM OR BY ANY MEANS, ELECTRONIC OR MECHANICAL, INCLUDING PHOTOCOPYING, RECORDING, OR BY ANY INFORMATION STORAGE AND RETRIEVAL SYSTEM, WITHOUT THE WRITTEN PERMISSION OF MCMILLAN PAZDAN SMITH ARCHITECTURE. ANY UNAUTHORIZED REPRODUCTION OR TRANSMISSION OF THESE MATERIALS IS PROHIBITED AND WILL BE CONSIDERED A VIOLATION OF THE COPYRIGHT LAWS OF THE UNITED STATES OF AMERICA. MCMILLAN PAZDAN SMITH ARCHITECTURE ASSUMES NO LIABILITY FOR ANY ERRORS OR OMISSIONS IN THESE MATERIALS. ALL RIGHTS ARE RESERVED.

A1
A102 FLOOR PLAN - LEVEL 2
1/8" = 1'-0"

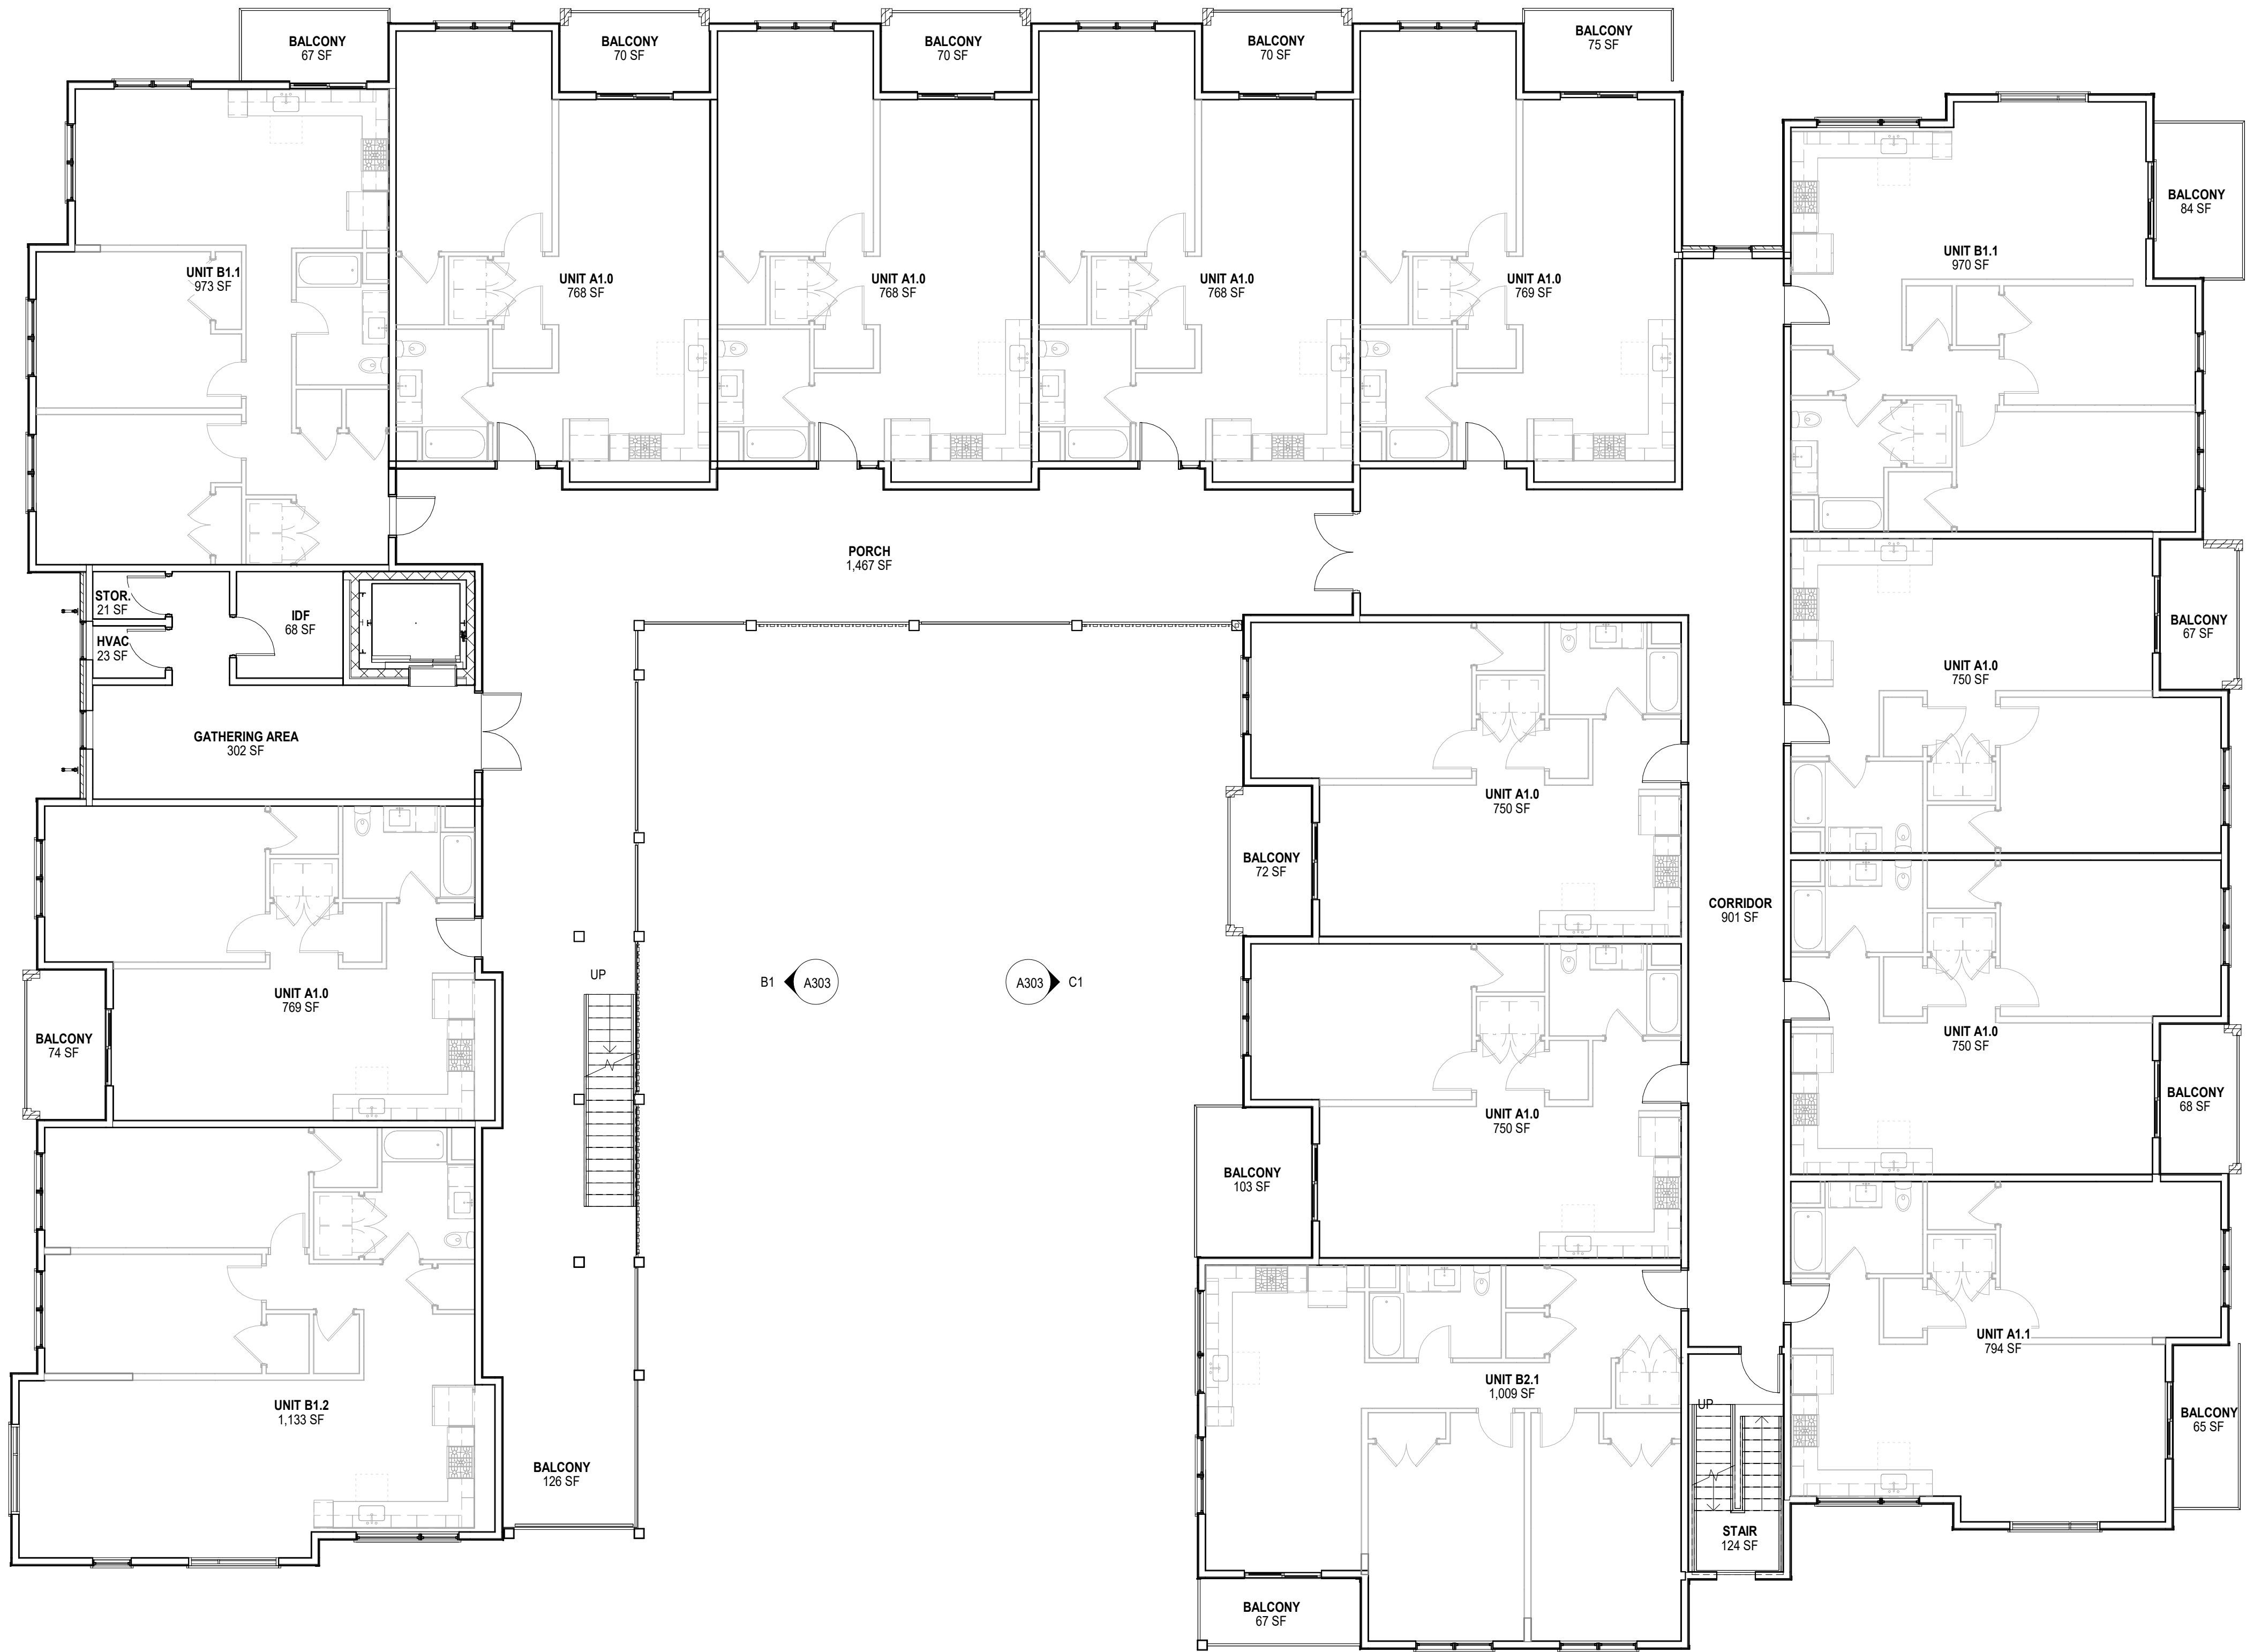

GREYSTONE AFFORDABLE DEVELOPMENT
SOUTHERNSIDE SENIOR LIVING
SITE 2

GREENVILLE, SC

SHEET ISSUE:			
NO.	DATE	DESCRIPTION	BY
A	06/31/21	SD PROGRESS SET	
B	12/22/21	SD PROGRESS SET	
C	01/18/22	PLANNING COMMISSION SUBMITTAL	

PRINCIPAL IN CHARGE: LL
PROJECT ARCHITECT: RC
DRAWN BY: DT

SHEET TITLE:
LEVEL 2 FLOOR
PLAN


SHEET NO. PROJ. NO.

A102

GREENVILLE, SC

SHEET NO. PROJ. NO.

NOT FOR CONSTRUCTION
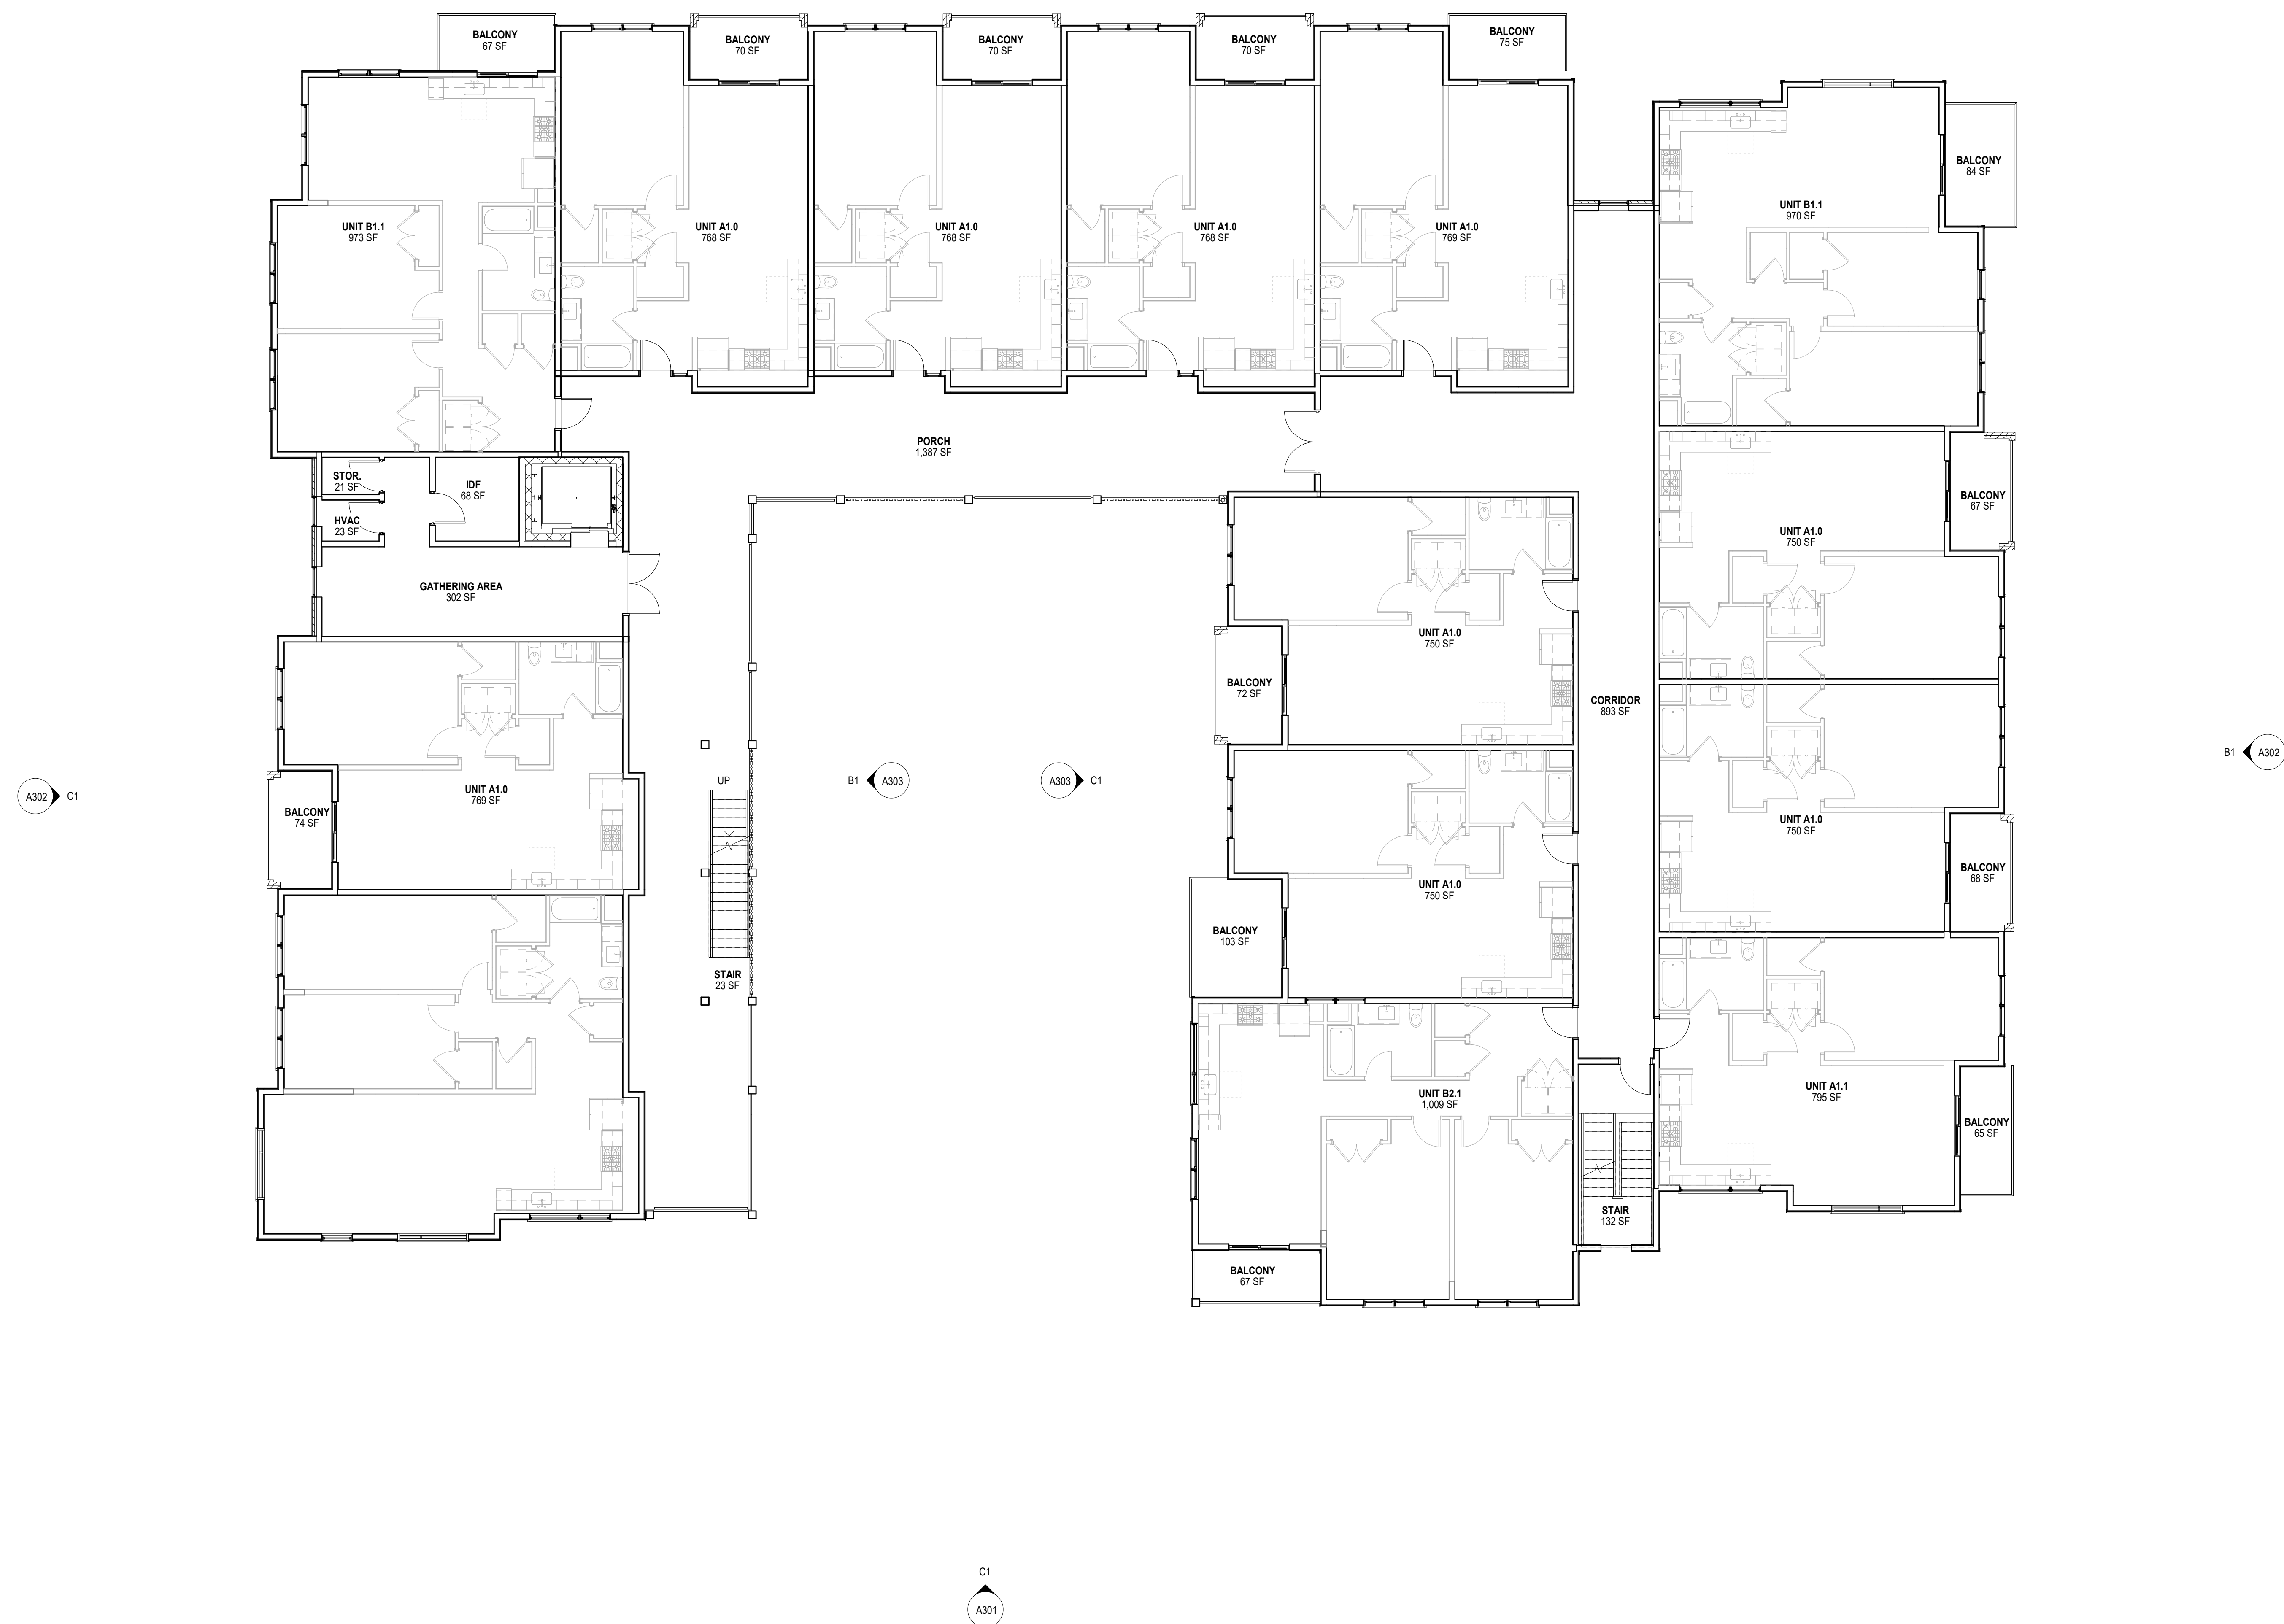
$$1/8'' = 1'-0''$$


GREENVILLE, SC

SHEET NO. PROJ. NO.


NOT FOR CONSTRUCTION

$$1/8" = 1'-0"$$

ALL DRAWINGS, SPECIFICATIONS AND NOTES ARE THE PROPERTY OF MCMILLAN PAZDAN SMITH ARCHITECTURE. THESE MATERIALS ARE TO BE USED ONLY IN THE PROJECT FOR WHICH THEY WERE PREPARED. NO PART OF THESE MATERIALS MAY BE REPRODUCED OR TRANSMITTED IN ANY FORM OR BY ANY MEANS, ELECTRONIC OR MECHANICAL, WITHOUT THE WRITTEN PERMISSION OF MCMILLAN PAZDAN SMITH ARCHITECTURE. SUBMISSION OF THESE MATERIALS TO ANY OTHER PROJECT OR FOR ANY OTHER PURPOSE WITHOUT THE WRITTEN PERMISSION OF MCMILLAN PAZDAN SMITH ARCHITECTURE IS STRICTLY PROHIBITED. ALL RIGHTS RESERVED.

A1
A105

ROOF PLAN
1/8" = 1'-0"

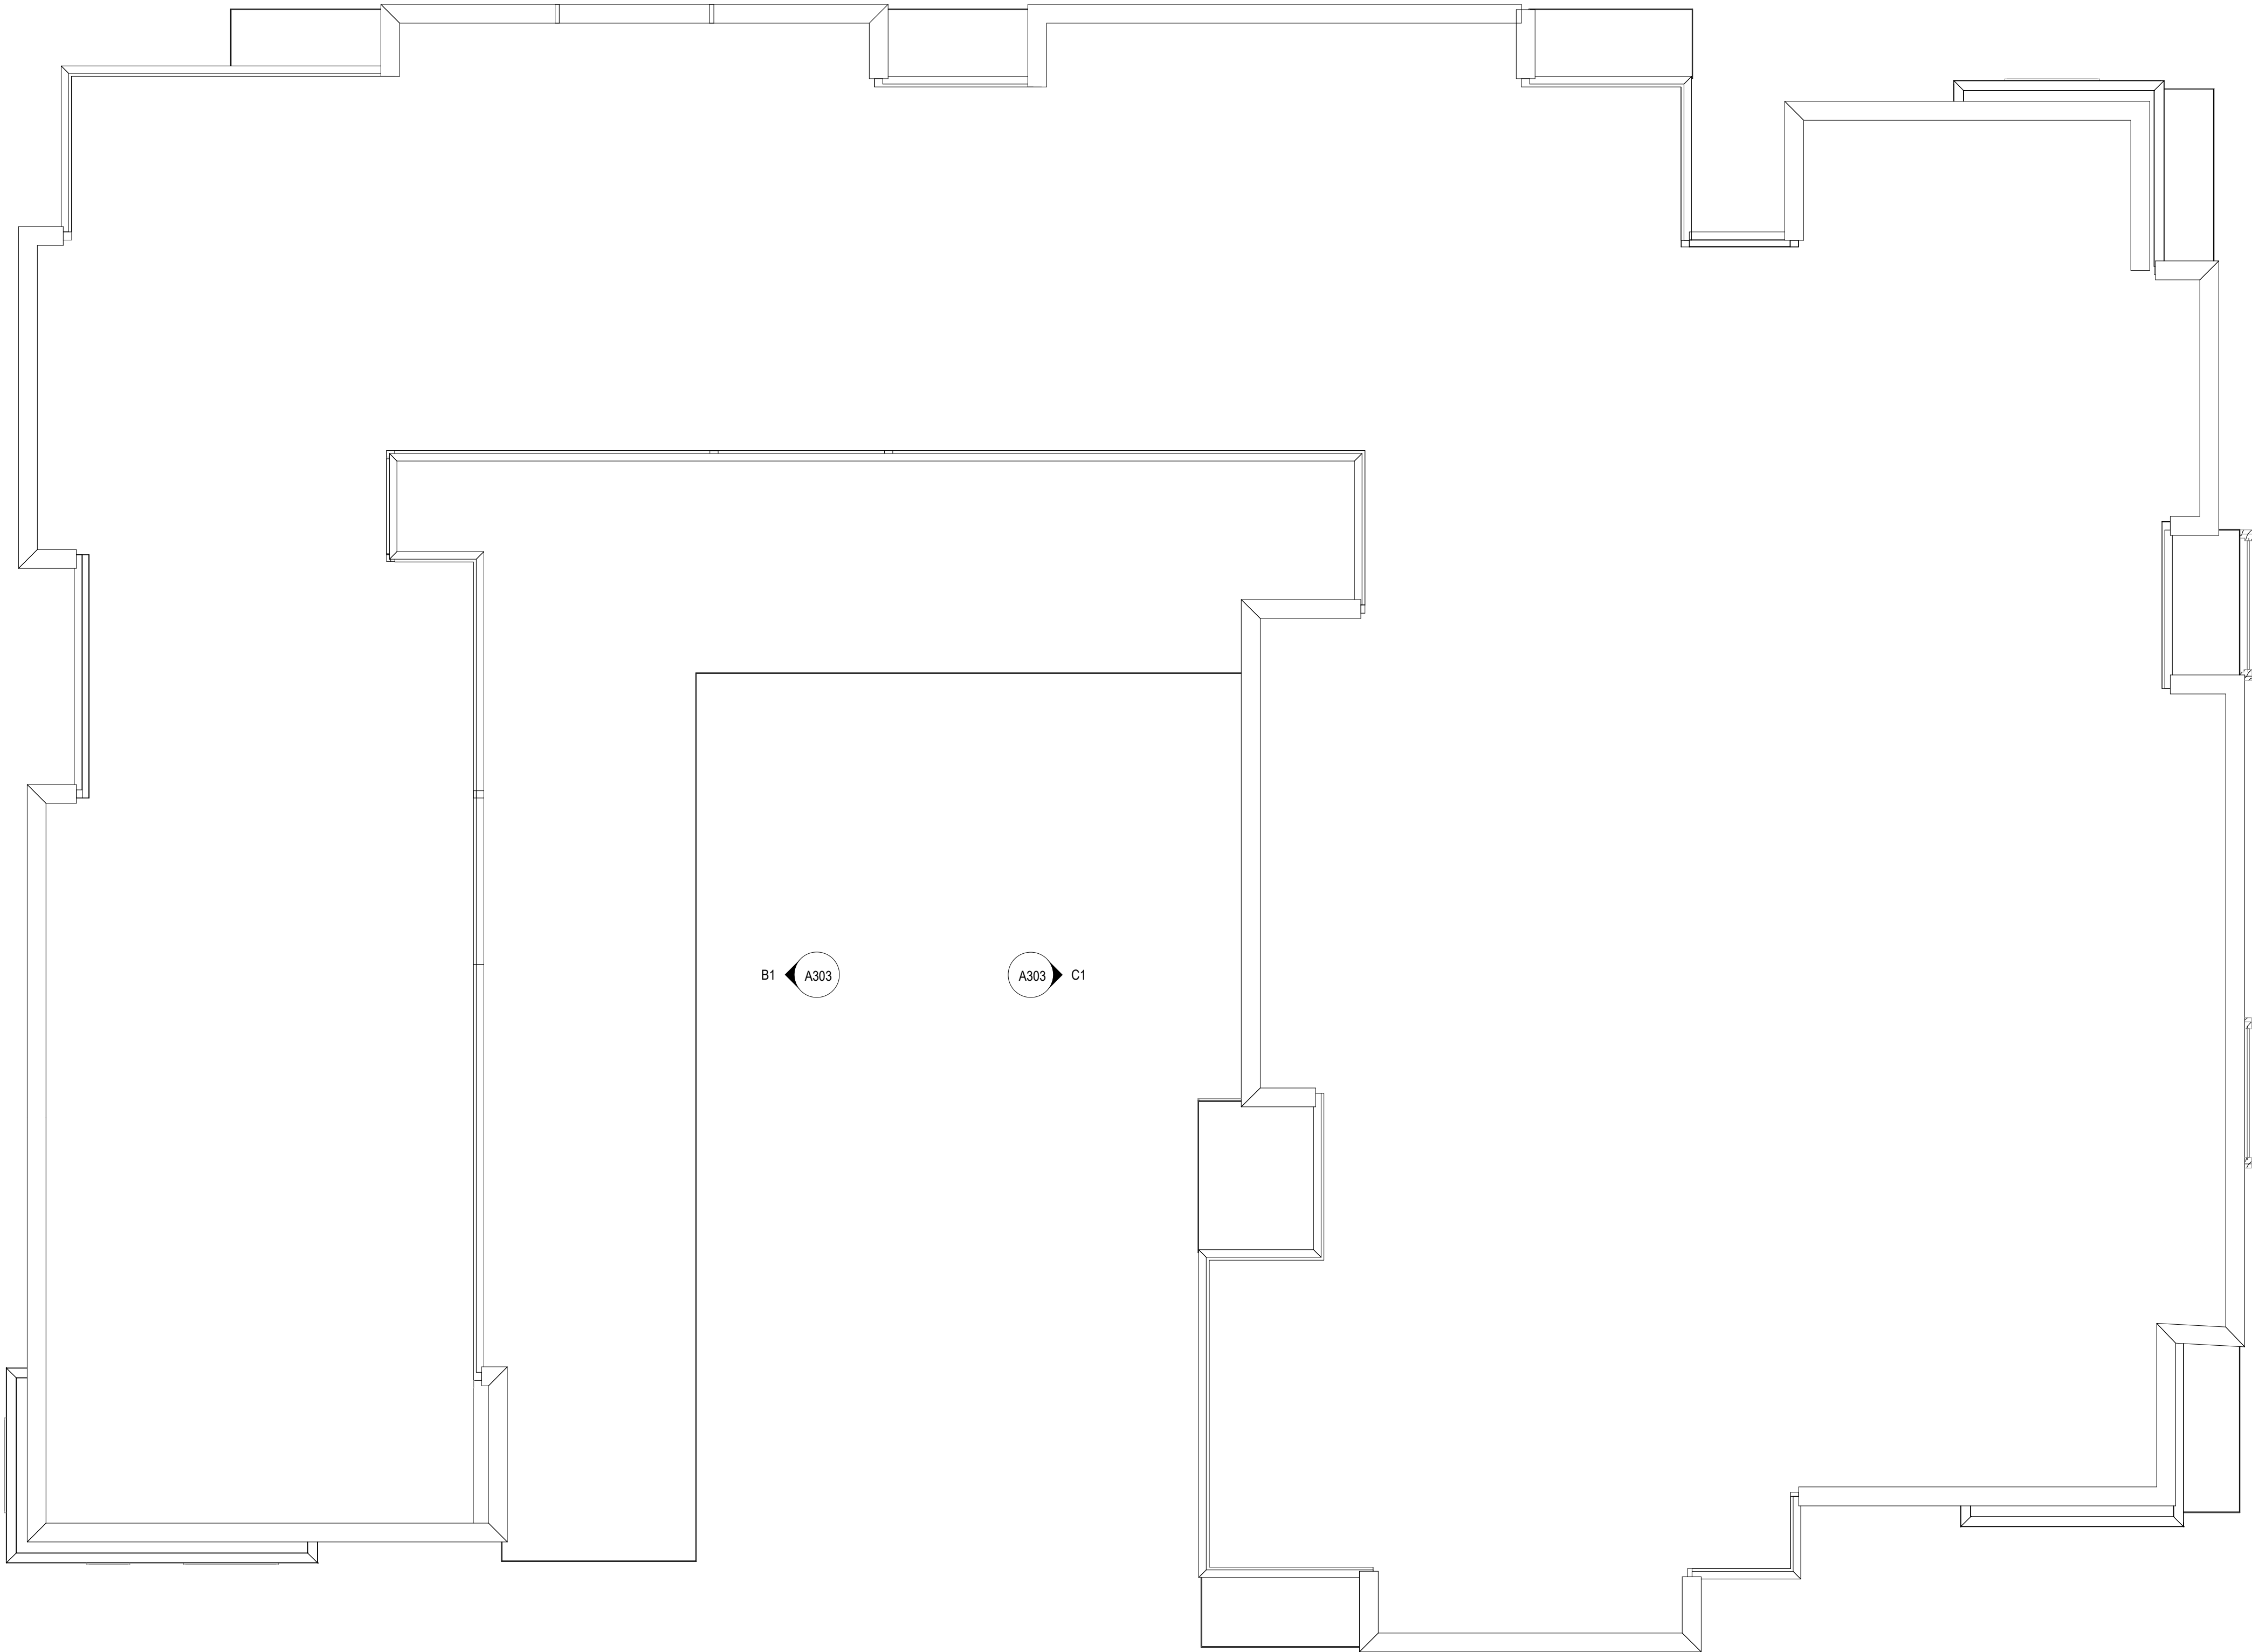

GREYSTONE AFFORDABLE DEVELOPMENT
SOUTHERNSIDE SENIOR LIVING
SITE 2

GREENVILLE, SC

SHEET ISSUE:			
NO.	DATE	DESCRIPTION	BY
A	06/31/21	SD PROGRESS SET	
B	12/22/21	SD PROGRESS SET	
C	01/18/22	PLANNING COMMISSION SUBMITTAL	


PRINCIPAL IN CHARGE: LL
PROJECT ARCHITECT: RC
DRAWN BY: DT

SHEET TITLE:
ROOF PLAN


SHEET NO. PROJ. NO.

A105

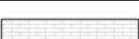

ELEVATION MATERIAL LEGEND							
TYPE	GRAPHIC	MATERIAL	MANUFACTURER	PRODUCT/STYLE	SIZE	COLOR FINISH	REMARKS
BRK-1		BRICK VENEER	TBD	TBD	TBD	TBD	
FC-1		FIBER CEMENT LAP SIDING	TBD	TBD	4" EXPOSURE	PAINTED	
FC-2A		FIBER CEMENT LAP SIDING	TBD	TBD	6" EXPOSURE	PAINTED COLOR 1	
FC-2B		FIBER CEMENT LAP SIDING	TBD	TBD	6" EXPOSURE	PAINTED COLOR 2	
FC-3		FIBER CEMENT WOODTONE LAP SIDING	TBD	TBD	6" EXPOSURE	PREFINISHED	

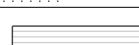

ELEVATION MATERIAL LEGEND							
TYPE	GRAPHIC	MATERIAL	MANUFACTURER	PRODUCT/STYLE	SIZE	COLOR FINISH	REMARKS
BRK-1		BRICK VENEER	TBD	TBD	TBD	TBD	
FC-1		FIBER CEMENT LAP SIDING	TBD	TBD	4" EXPOSURE	PAINTED	
FC-2A		FIBER CEMENT LAP SIDING	TBD	TBD	6" EXPOSURE	PAINTED COLOR 1	
FC-2B		FIBER CEMENT LAP SIDING	TBD	TBD	6" EXPOSURE	PAINTED COLOR 2	
FC-3		FIBER CEMENT WOODTONE LAP SIDING	TBD	TBD	6" EXPOSURE	PREFINISHED	



Planning Staff Report
Greenville Planning Commission
February 11, 2022
for the February 17, 2022 Public Hearing

Docket Number:	MD 22-56
Applicant:	McMillan Pazdan Smith/Rob Couch
Property Owner:	Greenville Housing Fund
Property Location:	625, 8547 Washington Street and 6, 12 Hudson Street
Tax Map Number:	0052000100300, 0052000100200, 0052000101500, 0052000101600
Acreage:	2.1 acres
Zoning:	UP-NCE, Unity Park Neighborhood Center
Proposal:	93-unit senior affordable housing multi-family development
Staff Recommendation:	Approve with Conditions and Comments

Applicable Sections of the City of Greenville Code of Ordinances:

Sec. 2-372, Function, Powers, and Duties of the Planning Commission
Sec. 19-2.1.2, Planning Commission Powers and Duties
Sec. 19-6, Development and Design Standards
Sec. 19-6.8, Design Standards for Multifamily Residential Development
Unity Park Neighborhood District Code

Project Overview:

The proposed project is a 100-percent low-income, 60-percent AMI or less senior housing multi-family development located at the southwest corner of Washington and Hudson Streets. As a multifamily project, the design and architecture require informal review and comment before the Design Review Board – Urban Panel, and formal approval by the Planning Commission.

Procedural Requirements:

Pre-Application and Development Meetings

Several pre-application meetings were held between the applicant and Planning staff prior to submittal of this multi-family application.

Neighborhood Meeting

The applicant conducted a neighborhood meeting on January 11, 2022, as required by subsection 19-2.2.4 of the Land Management Ordinance. The meeting attendance record and meeting notes are attached to the packet.

Staff Analysis

- Acreage – The subject property is approximately 2.1 acres in size.
- Zoning – The property is UP-NCE, Unity Park Neighborhood Center.
- Density – The proposed project consists of 93 units in two multifamily buildings. At 2.1 acres, the density is 44.3 units/acre. The normal density allowance within UP-NCE is 46 units/acre. As an

affordable housing development, it can be increased to 70 units/acre with the incentives provided within the Unity Park Development Flexibility Incentives.

- Height – The standard maximum height in the UP-NCE zoning district is 50 feet, with a two-story minimum. However, this can be increased to 70 feet with incentives. Based on the elevations provided, the approximate height is roughly 47 feet.
- Parking – The applicant proposes 47 spaces within the project. Per the Unity Park incentive, a low-income project has 0 required parking spaces/unit.
- Building coverage – Coverage is unlimited with Unity Park development incentives

Staff reviewed the application for compliance with the Unity Park Character District Code and Land Management Ordinance (LMO), specifically, Section 19-6.8, Design Principles and Standards for Multifamily Residential Development. The analysis on project compliance is as follows:

Unity Park Character District Code

Within the Unity Park Character District Code, the subject area is noted at Unity Park – Neighborhood Center, or UP-NCE. The UP-NCE sub-district is designed to provide neighborhood-scale retail amenities mixed with residential development along prominent corridors. The building type would be defined as Mid-Rise residential.

2.70 Unity Park Frontage (UP-NCE)

- Per the Code, the application does appear to meet all setback requirements
- The impervious coverage for a low-income development is 100%. However, it appears the application is well below this figure.

3.170 Mid-Rise

- The UP Code states this building type is four-to-eight stories and may be a single-use building, such as residential. The provided plans appear to comply with the attributes provided.

5.30(A) Mechanical Equipment and Utility Standards

- This regulation states that this equipment shall be concealed from view to adjacent buildings and the street. No mechanical equipment has been shown on the plans, but a Sutera in-ground refuse collection system has been shown in the middle of the parking lot and will be screened with planting material. Mechanical equipment locations and screening must be provided for permitting.

5.40 Parking and Loading Standards

- There are no parking requirements per Table 5.60 of the UP Code for low-income
- Open parking lots are required to be screened from public streets. Planting material has been included to buffer the lot from Oscar Street.
- Six bike parking structures have been indicated in the plans. While only two bike racks are required, staff recommends consideration of additional bike parking for increased mobility accommodations.

6.40 Thoroughfare Assembly Standards

- The proposed plans show no improvements to the W. Washington Street sidewalk. Staff recommends rebuilding the sidewalk to conform with the W. Washington Typical Street Section.
- The proposed improvements along Hudson and Oscar Street conform with the Unity Park typical sections.

Please note that if a conflict exists between the Unity Park Code and the multi-family standards, contained within the LMO, the Unity Park Code shall be the definitive regulatory document.

19-6.8.9. Multifamily Design Standards

(A) Orientation

MD 22-56
Southernside Senior Housing

- The project site is four parcels, with W. Washington Street to the north, Hudson Street to the east, Oscar Street to the south, and a commercial building to the west.
- The proposed parking lot is located interior to the site, buffered on Washington and Hudson Streets by the proposed buildings.
- The proposed multifamily residential buildings are configured in a manner that activates street frontages and enhances pedestrian activity, and seamlessly integrate the adjacent Brock Plaza into the proposed site improvements.
- The building scales are appropriate as per the UP Code.
- DRB Comments regarding massing and orientation are provided below.

(B) Setbacks

- Setbacks appear to comply to the UP-NCE standards.

(C) Entrances

- There are building entrances along W. Washington, Hudson, and Oscar Streets, as well as from the parking lot. The entrances appear to be activated for pedestrian use.

(D) Building Facades

- The architecture features a consistent color pattern and styling across all sides of the building. The façade mass is broken into modules and recesses, and roofline changes are provided to further break down the massing.
- The design appears to provide a base, middle, and cap for the building, as required.
- The DRB-Urban Panel has provided opinions of the design. This is provided below.

(E) Service Areas

- Garbage is provided through an in-ground trash collection system located in the middle of the parking lot.
- As previously noted, no HVAC units have been shown in the plans. At the time of permit, all at-grade mechanical equipment and refuse containers shall be shown with adequate screening per Section 19-6.8.9(E).

(F) Roof Form

- The roof form is flat and does not include any rooftop amenities for residents. Varying roof heights and three-dimensional cornice treatments have been provided as required.

(G) Transparency

- Building A appears to fall short of the 20% transparency requirements for its street-facing facade, but meets the requirement of 10% for other facades.
- Building B appears to fall short of the 20% transparency requirements for its street-facing facades, but meets the requirement of 10% for other facades.
- Staff recommends increasing the transparency of the street-facing façade to meet the requirement at time of permitting.

(H) Materials

- The proposed exteriors include a coordinated color scheme and consistent colors and finishes throughout the development. The primary building materials include a brick base, fiber cement lap siding and panels, and prefinished metal coping.

(I) Open Space

- The open space appears to fall short of the minimum requirements; however, Brock Plaza is adjacent and the new Unity Park is two blocks away. Staff recommends acceptance of the proposed site plan, with the consideration of the landscape requirements below.

(J) Parking Lot Location

- Parking has been provided in conformance with the Unity Park code as previously mentioned.

MD 22-56
Southernside Senior Housing

- Per Section 19-6.8.9(J), multifamily developments with more than 20 units shall provide spaces dedicated for auto maintenance with access to water, electricity, and drainage. The plan does not indicate provisions for this requirement.

(K) Access and Circulation

- The project site has vehicular access to Oscar Street, and pedestrian access to nearby Greenlink transit stops and Unity Park.
- Ingress and egress to and from all primary building entrances has been provided.
- Sidewalk improvements to W. Washington Street should be provided per the Unity Park code as previously mentioned.

(L) Landscaping and Screening

- The design appears to meet planting and buffer requirements; compliance with landscape requirements in the zoning ordinance will be verified at the time of site plan and permit.
- Staff notes that the screen design and placement for the transformer and garbage areas must be provided at permit.
- Per Section 19-6.8.9(L)(5), stormwater management facilities should be incorporated into the landscape design as an active or passive recreation amenity. Current plans show the stormwater basin separated from the rest of the site by a hedge along the back of the parking lot. Staff recommends revising the landscape plan to better incorporate the proposed stormwater basin as a passive amenity space that would act to satisfy open space requirements.

(M) Exterior Lighting

- Exterior lighting and photometrics for the parking lot have been provided, but a lighting plan for the remainder of the site has not.

(N) Pedestrian Walkways

- Pedestrian walkways are connected to existing sidewalks on Washington, and future sidewalks on Hudson, and Oscar Streets.

(O) Fences and Walls

- All site walls are shown as brick to match the building foundation. Plantings have also been provided to soften the wall's appearance.
- As shown, some proposed terrace walls on Hudson Street exceed 30 inches and do not conform with Section 19-5.2.7. This requirement must be satisfied at the time of permitting.

Design Review Board Comments

The project design was presented to the Design Review Board – Urban Panel for informal review on February 3, 2022. The board provided the following comments:

- Love the blue color – next to the park it brings a playful atmosphere.
- Particularly like the way these units address the street – the planters that follow along as opposed to foundation plantings are very successful. It takes advantage of a frontage that's more urban along Washington. It fits with the other proposed buildings, and works well with the post office across the street.
- I think it's a nice transition from larger buildings to the smaller buildings that are your neighbors. I'm a little concerned about the scale on Oscar Street, but in general it works well.
- Unfinished material on the underside of the decking should be avoided.
- This is a good example of siding that is similar enough that it's not overbearing, but different enough that it gets some nice differentiation.
- This design is specific to its site, not just reskinning something that could have been done anywhere else.

Should the Planning Commission vote to approve the project, the Commission should determine which DRB comments will be conditions of approval.

RECOMMENDATION

Staff recommends approval with the following mandatory conditions:

- 1) Prior to submitting for permit, the applicant must receive approval from the City Manager's office for the adjustment of the property line as indicated in the plans.
- 2) At the time of permitting, plans shall include a new sidewalk along W. Washington Street to conform with the W. Washington Street Typical Section per Unity Park code Section 6.40.
- 3) At the time of permitting, plans shall indicate all mechanical equipment and refuse collection locations and shall provide proper screening per Section 19-6.8.9(E).
- 4) At the time of permitting, the transparency of all street-facing facades shall be increased to 20% of the respective façade per Section 19-6.8.9(G).
- 5) At the time of permitting, plans shall make provisions for an auto maintenance space, per Section 19-6.8.9(J).
- 6) The applicant shall work with staff to incorporate the proposed stormwater basin into the overall site plan as a passive recreation space per Section 19-6.8.9(L)(5).
- 7) At the time of permitting, plans shall include full lighting plans in compliance with Section 19-6.8.9(M).
- 8) At the time of permitting, all proposed terrace walls along Hudson Street shall conform with Section 19-5.2.7.
- 9) Prior to receipt of a Certificate of Occupancy, an Affidavit of Substantial Compliance shall be provided at the time of Final Zoning Inspection.
- 10) Prior to permit, the applicant must receive approval by the City Community Development Division at a low-income development within Unity Park.

City Engineer Comments

Recommend: Approve w/ Comments

Comments:

Application review approval is subject to the applicant satisfying all conditions and requirements of the engineering divisions.

Civil Engineer Comments

Recommend: Approve w/ Comments

Comments:

Standard Comments

- 1) All proposed public and private improvements shall meet the requirements of Section 19-6.7 Site Development and Related Infrastructure of the City's Land Management Ordinance. The design and construction of the public and private infrastructure shall conform to all applicable federal and state regulations and the requirements of the City's design and specifications manual.
- 2) All improvements proposed within the City's public right of way shall be subject to the requirements of Articles I and II of Chapter 36 – Streets, Sidewalks and Other Public Places of the City of Greenville Code of Ordinances. As required, all improvements or construction activity performed within the public right of way require an approved encroachment permit.
- 3) A Site Plan Permit will be required for the development detailing the demolition, grading and stormwater, utility improvements, and site access.
- 4) A traffic impact analysis will be required as a condition of site permit approval if the administrator determines that a proposed development will generate 100 or more traffic trips during the peak hour or if the administrator determines that a proposed development involving substantial improvement or change of use will generate 125 or more traffic trips during the peak hour. Improvements to the existing transportation infrastructure by a developer will be required as a condition of permit issuance if the projected level of service for the build-out year of the

development descends below level "D" for any intersection within the study area as a result of the proposed development.

- 5) The improvements shall comply with Chapter 11 of the International Building Code for site accessibility. Per Section 1104, a minimum of one accessible route shall be provided from each site arrival point (public transportation stops, accessible parking, accessible passenger loading zones and public streets or sidewalks) to the accessible building entrance served. Additionally, an accessible route shall be provided within the site to connect accessible buildings, facilities, elements and spaces on the site.

Site Specific Comments

- 6) **SCDOT Encroachment Permit – South Hudson Street** is owned by the SCDOT. All work within the existing right of way of this street will require an approved encroachment permit from SCDOT.

Environmental Engineer Comments

- 1) Wastewater – Wastewater service for the development will be subject to the following conditions:
 - a. There are existing City sewer mains available to serve this development. The developer must confirm that the existing sewer system/treatment plant has available flow from the City and ReWa by submitting a Sewer Capacity Request Form (Service Lateral Fillable Form aka PSSAR).
 - b. The wastewater permitting and acceptance process shall meet those requirements set forth in the City of Greenville Design and Specifications Manual Chapter 8.
 - c. Each building shall have a separate and direct connection to the City's sanitary sewer main.
 - d. Prior to using an existing lateral, the existing lateral must be tested to ensure that it conforms to City of Greenville performance requirements. Provide a video documenting the condition of the existing service connection prior to its reuse. A new lateral will be required if the existing lateral is in poor condition. The final Certificate of Occupancy will not be issued until the lateral is shown to be in good condition or a new lateral is installed.
 - e. Each building shall require a new service fee through ReWa.
- 2) Stormwater Management – The development is considered a larger common plan and must be performed in conformance with the City's stormwater ordinance (Article 19-7: Stormwater Management). Specifically, you will need to have a Professional Engineer prepare a non-single family site plan for the development and it will be subject to the following conditions:
 - a. A stormwater plan is required to be submitted with the non-single family site plan permit. Submit the major, minor or the soil erosion and sediment control stormwater plan as appropriate.
 - b. At a minimum, a stormwater plan should include:
 - i. Proposed layout.
 - ii. Appropriate erosion control best management practice standard details.
 - iii. A construction entrance.
 - iv. A concrete washout.
 - v. Silt fence
 - c. The plan should also show any drainage details needed to ensure the development will not adversely impact adjacent properties and will adequately control runoff from offsite.
 - a. If the proposed development creates a new impervious surface greater than or equal to 0.25 acres, water quantity will be required for the 2,10 & 25 year 24 hour storm event with no significant increase in the 100 year 24 hour storm event.
 - b. Any stormwater drainage system conveying offsite water shall be designed in compliance with the Stormwater Ordinance.
 - c. Water quality treatment is required when either:
 - The proposed development has a total impervious surface area ratio of 60% or greater and disturbs 50% or more of the parcel or larger common plan over a five year period; or;

MD 22-56
Southernside Senior Housing

- The proposed development creates a new impervious surface greater than or equal to 0.25 acres.

3) Floodplain – A portion of the subject property is not located in a FEMA floodplain as determined utilizing 2019 Flood Insurance Rate Maps.

Traffic Engineer Comments

Recommend: Approve w/ Conditions

Comments:

Lighting plan must be revised, showing point levels and a summary table with min, max, and avg lighting levels, particularly at the perimeter of the site to ensure light does not spill onto adjacent properties.

Fire Department Comments

Recommend: Approve w/ Conditions

Comments:

As site plan is submitted for full approval it will need to show more than one entrance onto property. There are over 100 dwelling units on property. However, this requirement can be waived if all buildings on property, including those not used for sleeping units are equipped with a sprinkler system. Requirements to be followed or called out are in Appendix D of IFC 2018.

Parks & Recreation Comments

Recommend: Approve w/ Comments

Comments:

Landscape maintenance for development to be performed by property management.

Community Development Comments

Southernside Senior Apartments” as proposed does not currently utilize any development incentives set in the Unity Park Character Code. As such, the development will not require any application, development agreements, or restrictive covenants prior to permitting. Although not utilizing these incentives, the 93-unit development far exceeds affordability requirements with 100% affordability for seniors (55 and older) at 60% Area Median Income (AMI). Currently, the U.S. Department of Housing and Urban Development income limits for 60% is capped at approximately \$29,182 – 1 person household and \$33,350 – 2 person household. Income and rent limits are subject to change as data is updated. Development exceeds affordable housing goals in GVL 2040 and will increase available affordable housing stock at 60% AMI and below.



city of greenville

APPLICATION FOR MULTIFAMILY DEVELOPMENT

Contact Planning & Development (864) 467-4476

Office Use Only:

Application# _____ Fees Paid _____
Date Received _____ Accepted By _____
Date Complete _____ App Deny Conditions _____

APPLICANT/OWNER INFORMATION

*Indicates Required Field

APPLICANT

PROPERTY OWNER

*Name:	McMillan Pazdan Smith - Rob Couch	Greenville Housing Fund
*Title:	Architect	100 W. Antrim Drive
*Address:	400 Augusta Street, Suite 200	Greenville, SC 29607
*State:	South Carolina	
*Zip:	29601	
*Phone:	(864) 242-2033	
*Email:	rcouch@mcmillanpazdansmith.com	

PROPERTY INFORMATION

*STREET ADDRESS 625 Washington Street, 8547 Washington Street, 6 Hudson Street, and 12 Hudson Street

*TAX MAP # #0052000100300, #0052000100200, #0052000101600, and #0052000101500

*CURRENT ZONING DESIGNATION UP-NCE

*TOTAL ACREAGE 2.1 acres

PROPOSED DEVELOPMENT INFORMATION

*TYPE OF APPLICATION: ☒ New ☐ Modification – Major ☐ Modification – Minor

*ORIGINAL APPLICATION # (put N/A if new application) N/A

*NUMBER OF UNITS 93

*MULTIFAMILY DEVELOPMENT TYPE 100% low-income at 60% AMI or less

*AGE RESTRICTED HOUSING (Y / N) Yes

NUMBER OF UNITS AND/OR PERCENTAGE OF AGE RESTRICTED UNITS (If applicable) 100%

INSTRUCTIONS

1. The applicant is **required** to schedule a pre-application meeting according to the dates outlined on the Board calendar. Call (864) 467-4476 to schedule an appointment.

*PREAPPLICATION MEETING DATE 06/17/21, 07/29/21, and 01/06/22

2. If the application includes more than one (1) parcel and/or more than one (1) owner, the applicant must provide the appropriate deed book/page references, tax parcel numbers, and owner signatures as an attachment.
3. All applications and fees (made payable to the City of Greenville) for designation as a Multifamily Development must be received by **no later than 2:00 pm** of the date reflected on the Board schedule.

- A. Multifamily development - New \$550.00 – public hearing required
- B. Multifamily development – Major Modification \$275.00 – public hearing required
- C. Multifamily development – Minor Modification \$150.00 – administrative review

4. Staff will review the application for “sufficiency” pursuant to Section 19-2.2.6, Determination of Sufficiency. If the application is deemed insufficient, staff will notify the applicant and request that the application be revised and resubmitted to address insufficiency comments. In this event, the item will go back into the queue for review. Please refer to **section 19-2.3.13 (D), Multifamily residential development** for additional information.
5. **Public Notice Requirements.** Multifamily development applications require a Planning Commission public hearing. There is also an informal review from the Design Review Board required prior to the planning commission hearing.
6. The applicant is responsible for sign posting the subject property. Instructions will be provided at the time of submission.
7. Multifamily development applications also **require** a developer-led neighborhood meeting which is to be held at least eight (8) days prior to the scheduled Planning Commission hearing (Sec. 19-2.2.4, Neighborhood meetings). Information will be emailed within a few days of submittal to the listed applicant email provided on page one of this application.
8. Upon planning commission recommendation, the application item will be scheduled for city council hearing.

To be filled out at time of application submittal

- _____ Public Hearing signs are acknowledged as received by the applicant
- _____ Posting sign instructions and affidavit are acknowledged as received by the applicant

***APPLICANT SIGNATURE** _____

9. Please verify that all required information is reflected on the plan(s), and **submit one (1) paper copy and one (1) electronic version** of the application submittal package.
10. **Please read carefully:** The applicant and property owner affirm that all information submitted with this application; including any/all supplemental information is true and correct to the best of their knowledge and they have provided full disclosure of the relevant facts.

In addition, the applicant affirms that the applicant or someone acting on the applicant's behalf has made a reasonable effort to determine whether a deed or other document places one or more restrictions on the property that preclude or impede the intended use and has found no record of such a restriction.

If the planning office by separate inquiry determines that such a restriction exists, it shall notify the applicant. If the applicant does not withdraw or modify the application in a timely manner, or act to have the restriction terminated or waived, then the planning office will indicate in its report to the planning commission that granting the requested change would not likely result in the benefit the applicant seeks.

_____ *Ruby Clark*
01/20/2022

***APPLICANT ACKNOWLEDGEMENT SIGNATURE**

***DATE**

11. Per acknowledgement and understanding of item #8, the applicant hereby affirms that the tract or parcel of land subject of the attached application is or is not X restricted by any recorded covenant that is contrary to, conflicts with, or prohibits the requested activity.


*Signatures	<i>Ruby Clark</i>
*Applicant	<i>Ruby Clark</i>
*Date	01/20/2022
*Property Owner/Authorized Agent	<i>Bryan Brown</i>
*Date	1/13/2022

APPLICATION REQUIREMENTS


1. Multifamily development format and content requirements are reflected in the City of Greenville Administrative Manual at Appendix 'H'.
2. The submitted information shall include at a minimum:
 - a. Completed application for Multifamily development;
 - b. Context map, showing relationship of proposed development to the surrounding neighborhood;
 - c. Photographs of surrounding area;
 - d. Site plan, showing building(s) footprint, parking lot layout, pedestrian and vehicular access, internal walkways, amenities (i.e. pool, playground, picnic area, etc.), and service areas (i.e. dumpster pad/trash collection area, HVAC units, car wash area, etc.);
 - e. Grading plan, showing existing and proposed topographic contours, storm drainage collection facilities, existing and proposed retaining walls (with top-of-wall and bottom-of-wall elevations for at least the ends of the walls and the high point of the walls);
 - f. Building elevations, of all sides of the building(s), with exterior materials and colors indicated;
 - g. Plan showing elevation of proposed buildings in relation to adjoining structures;
 - h. Building floor plans;
 - i. Landscape plan, showing existing vegetation that will remain and the new plants to be added;
 - j. Lighting plan, showing location of light fixtures (on the site and on the building), cut sheets of the proposed light fixtures, and wattage; and
 - k. Materials board.
3. Please refer to **Section 19-6.8, Design standards for multifamily residential development** for additional information.

MD-22-56 • WEST WASHINGTON STREET, SOUTH HUDSON STREET AND OSCAR STREET

AERIAL VIEW

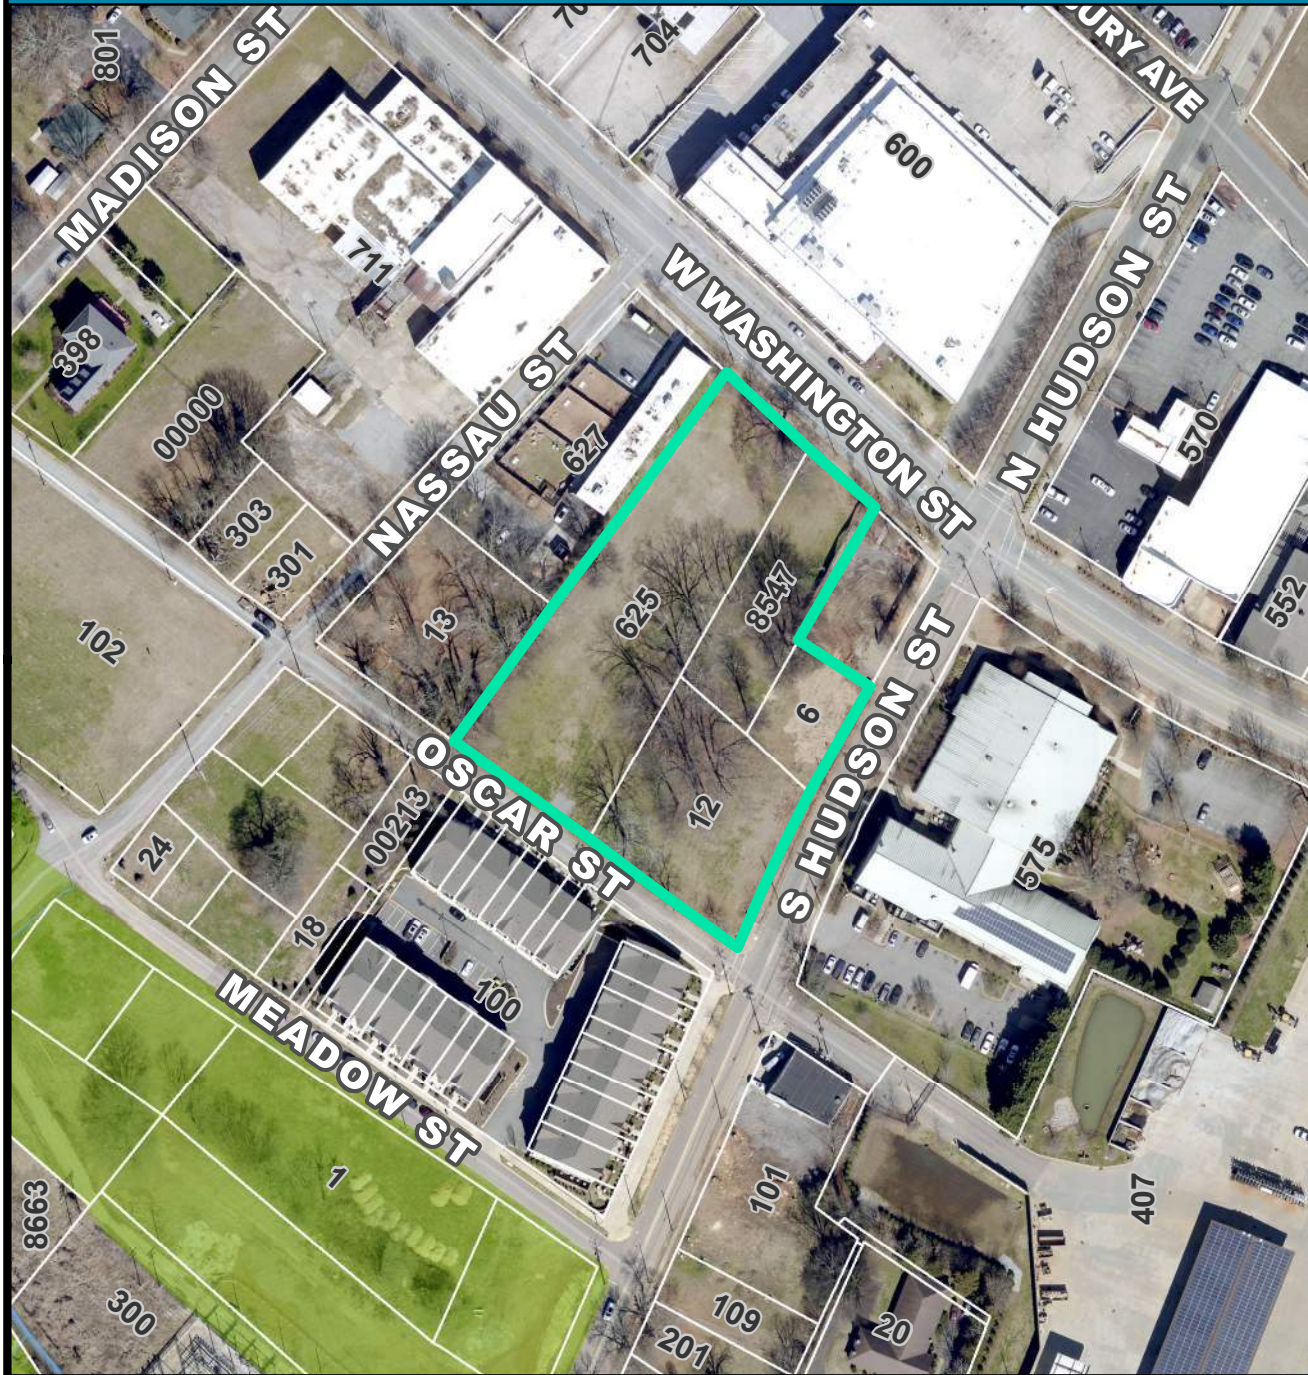

CURRENT ZONING

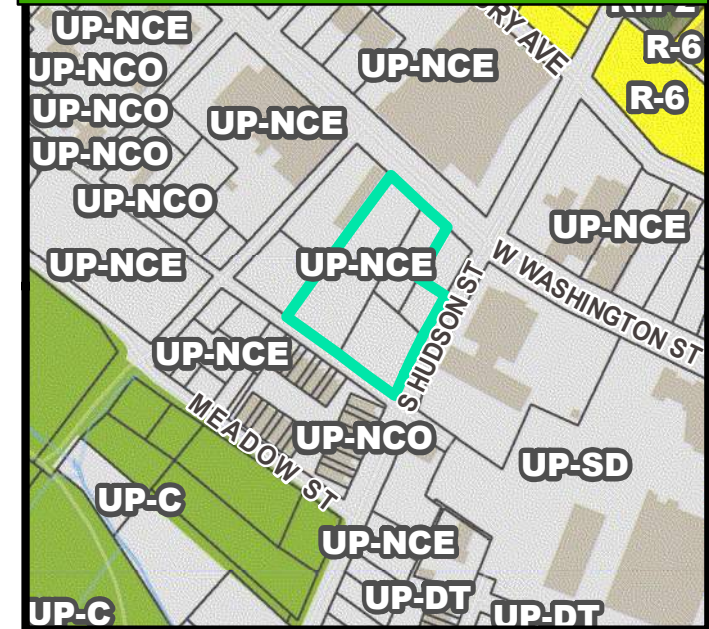

FUTURE LAND USE




MD-22-56 • WEST WASHINGTON STREET, SOUTH HUDSON STREET AND OSCAR STREET


NATURAL / ENVIRONMENTAL FEATURES



SPECIAL EMPHASIS NEIGHBORHOODS

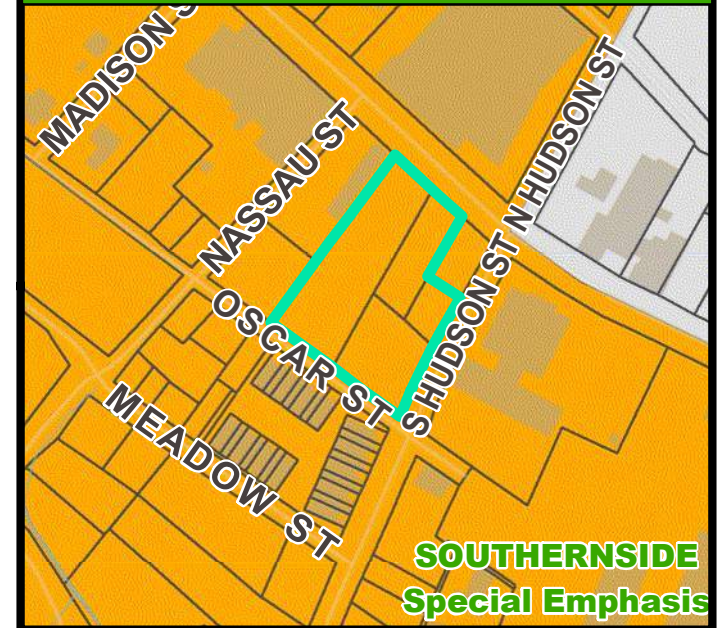

PRESERVATION OVERLAYS

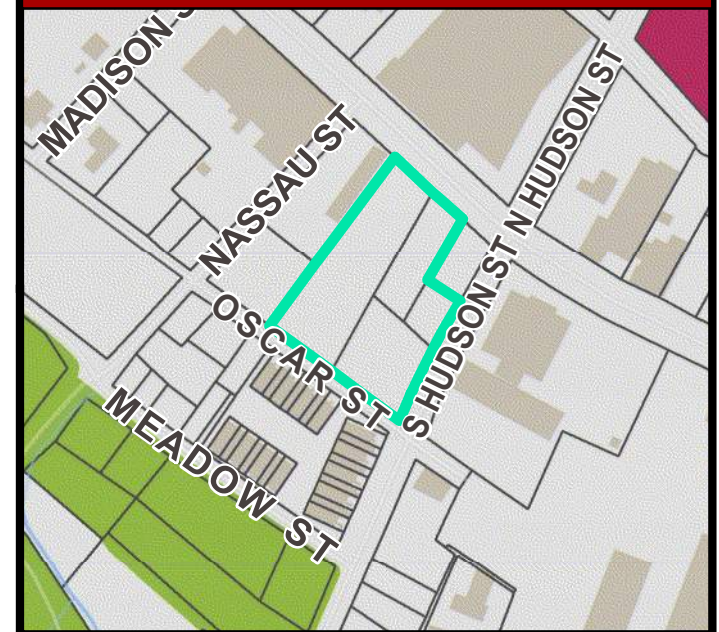



January 18, 2022

City of Greenville
Planning & Development Department
Planning Commission

**Re: Southernside Senior Living, Site 1
 Application for Multifamily Development
 Description of Request**

Staff and Planning Commission Members:

McMillan Pazdan Smith along with the development team of Greystone Affordable Development and The Greenville Housing Fund respectfully request approval of the proposed development known as Southernside Senior Living, Site 1.

The proposed multifamily development includes 93 total dwelling units with a mix of one- and two-bedroom apartments along with residential amenities and a leasing office, located at the intersection of W. Washington Street and Hudson Street in the Southernside Neighborhood. The project will be partially financed through Low-Income Housing Tax Credits and tax-exempt bonds through the South Carolina State Housing Finance & Development Authority. All dwelling units will be affordable at 60% or less of the area median income (AMI) and age-restricted to residents 55 years or older. The project seeks to further the ideals of the nearby Unity Park through the creation of new public and private outdoors spaces. The contemporary design will reflect the forward-thinking goals of Unity Park while relating to the context of the Southernside neighborhood through the use of traditional materials and colors.

Please find enclosed the completed application form, drawings, renderings, and material boards for your consideration. The development team also conducted a neighborhood meeting on January 13, 2022, as required. The attendees and notes from this meeting are attached for record. The development team is committed to neighborhood engagement as the project develops and has planned a follow-up meeting with the Southernside Neighborhood Association and residents of Brockwood Senior Housing.

We request as a condition of approval that final materials and paint color selections be approved by staff at permit review and validated through an in-place mockup to be approved by staff during construction. Additionally, all final development signage will be submitted for approval as a separate application.

We appreciate your consideration of this project. Please do not hesitate to call if you have questions or require additional information.

Sincerely,

A handwritten signature in black ink that reads "Rob Couch". The signature is written in a cursive, flowing style.

Rob Couch

Attachments



meeting minutes

Issue Date: 01/18/2022

Meeting Date: 01/11/2022

Meeting Location: Teams

Project Name: Southernside Senior Living

Project Number: 017327.02 and 017327.03

Attendees: **McMillan Pazdan Smith**

Rob Couch

Lisa Lanni

Greystone Affordable Development

Sarah Jones-Anderson

Jim Triano

Jon Wilson

Amie Cofini

Greenville Housing Fund

Bryan Brown

Thomas & Hutton

Jack Reel

Joe Clark

Public Attendees

Names and Addresses from Zoom Chat:

Claire Whitlinger (101 Trescott Street)

Wayne & Leslie Triner

Alex & Nicole Dmyterko (100 S Hudson Unit A2, Greenville)

David & Amy Connor (101 Lloyd Street)

Jeremy Huff "Director – Miracle Hill Greenville Rescue Mission" (575 W. Washington)

Travis Seward & Wade Cleveland (308 Hampton Ave)

Celeste Brummett (13 Nassau St.)

Philip & Melanie Wessinger (100 S Hudson Street Unit B13)

Thomas Gorman (100 South Hudson St. Unit C19)

Joseph & Amber Kass (227 Asbury Ave)

Karl Schnelle (100 S Hudson)

Todd & Stacy DeYoung (C21 PPOH)

Jerry & Gidge Calvert B10 (PPOH)

Lillian Flemming (398 Oscar St.)

Teresa Redmond (Brockwood Tenant)

Sandra Sepulveda (Brockwood Tenant)

Essie Logan (Brockwood Tenant)



mcmillan | pazdan | smith
ARCHITECTURE

meeting minutes

Bishop Sam Zimmerman (SSED Board)
Rev. J. M. Flemming (SSED Board)
Shannon Lavrin
Brock Senior Housing (Group Call In)
Austin Rutherford (Senior Development Partner – GSC)
Doug Heinzer (100 S Hudson Unit B16)
Robert Benedict (Hampton Pinckney)
Clink Link – Director of Public Works
Rebecca Edwards – Community Development Manager
Sara & Eric Dellinger (309 Hampton Ave)
Paul Dow – City Engineering Office
Jan Jernigan (100 S Hudson St Unit C17)
"Nicole the Magnificent" – Zoom Handle
"Kelli Walker Jones" – Zoom Handle
"Isabella Gardner" – Zoom Handle
"Jeff Tiddy" – Zoom Handle
"Margarita" – Zoom Handle
"Cindy Smith" – Zoom Handle

From Zoom:
Bobby Austell
Brockwood Senior Housing
Amy Connor
Beth Cromer
Celeste Brummett
Cindy Smith
Chris Baretta
Clair Whitlinger
Doug Heinzer
Docarver
Ellen
Isabella Gardner
Jack Reel
James's iPhone
Kathryn
Iphone
Alex
Jancj
Jeff Tiddy
Jeremy Huff
Jerome Calvert
Karl Schnelle



meeting minutes

Kelli Walker-Jones
Lillian Flemming
Monique Mattison
Nicole the Magnificent
Paul Dow
Rebecca Edwards
Shannon's iPhone
Stacy and Todd
Thomas Gorman
Todd DeYoung
Travis Seward
Wayne Triner
Melanie Wessinger
Jeremy Huff

Distribution: (if different from above) Internal distribution to project team, and distribution to other attendees pvia public notice

Writer: Rob Couch and Jon Wilson

The following notes represent our understanding of matters discussed and actions agreed upon. Please report corrections and/or omissions to the writer within five (5) working days.

Structure of Call

1. Sarah introduced Greystone Affordable Development
2. Bryan introduced GHF
3. Rob introduced MPS and T&H team, proceeded to lead Design presentation on both sites
4. Sarah opened Q&A to the attendees

Question and Answer

1. Jeremy Calver: Are these going to be apartments?
 - a. Sarah: Yes.
2. Thomas Gorman: A concern was brought up regarding the width of Oscar Street and whether it will be widened during our project.
 - a. Jack Reel: Unity Park has an expansion plan in the works for Oscar Street. Our current proposed setbacks will allow plenty of room for this expansion. The expansion will not take place during the development of our project.

meeting minutes

3. Wayne Triner: Regarding the number of bedrooms; what do we know about how people use the second BR?
 - a. Sarah: Second bedrooms could be used as a guest room, etc. Market study indicates that there is a demand for 2 bedrooms.
4. Lillian Flemming: The question of income and eligibility arose – we were asked to provide 60% AMI and speak to application process for potential residents.
 - a. Sarah: GAD explained the application process and discussed 60% AMI/Eligibility.
5. Jancj: The notice states that the apartment homes are exclusively for people 55 and over. Will individuals younger than 55 be allowed?
 - a. Sarah: Will be age restricted to 55 and older. Can have visitors but must meet age restrictions if on the lease.
6. Todd & Stacy DeYoung: Will grandchildren (anyone under 55) be allowed to be permanent residents?
 - a. Sarah: No. A permanent resident would be required to be on the lease and no one under 55 is eligible.
7. Jerome Calver: Are these apartments #1 still going to be multigenerational.? And the second bedroom will require more parking. Can the resident have their grandchildren living with them?
 - a. Similar answer to age restriction questions.
8. Alex: How large will the investment into the neighborhood be?
9. Jerome Calvert: Having children there will disrupt the neighborhood.
10. Jerome Calvert: Why not paint the areas shown as mustard color a nice green to blend in with the trees and not seem so industrial.
11. Jerome Calvert: Can the resident have their grandchildren living with them?
 - a. Lillian: Can only live there if they are in care of the resident.
12. How did the city determine that this would be a good location for senior housing? What are the options for public transportation for residents? Currently there is only one bus route down Washington St.
 - a. Sarah: Intention is to ensure that residents that have lived in the neighborhood for a long time can stay in the neighborhood.
13. Doug Heinzer: Are there any plans for assisted senior living? Or all unassisted?
 - a. Rob: No assisted living. Just age-restricted to 55 and older.
14. Travis Seward: How do setbacks relate to the water building? Would like to see consistent setbacks.
 - a. Rob: Setbacks are about 25' from sidewalk. Will comply with zoning requirements for setbacks.
15. JM Flemming: Where are Southernside residents on this call? Haven't received letter or phone call.

meeting minutes

- a. Sarah: Provided instructions and mailing list from the city and have followed those requirements. Understand that not everyone received the notice and committed to following up to have another meeting. Not intended to exclude them from the meeting.
- 16. Robert Benedict: Thank you for the presentation and I appreciate how the density is reduced. However the Unity Park Community Code calls for the design to complement the character of the surrounding neighborhoods - HP and Southernside. This design doesn't reflect. the materials will accomplish this but it appears to be mid-modern without any inspiration from the traditional, historic neighborhoods around it, Please explain. Don't see how this is achieved. No traditional gesture to the neighborhood. Who is the developer?
 - a. Sarah: Greystone is the codeveloper with GHF.
 - b. Rob: Architectural design is based on utilizing outdoors spaces to tie the buildings into the Unity Park area. Design is forward thinking and meant to complement the neighborhood but not necessarily replicate it.
- 17. Bishop Zimmerman: Concern surrounding the absence of SSED in our presentation and circulated information in the mailers was brought up.
 - a. Sarah: Confirmed SSED's role in this development.
- 18. Cindy Smith: Is there a limitation as to the number of residents per unit?
 - a. Typically two people per bedroom.
- 19. Thomas Gorman: Timing of the project for both sites?
 - a. Financing is critical piece before construction. Hope to have in place by the end of the year then start construction early 2023.
- 20. Alex: Good job. Affordable housing is greatly needed in Greenville and the country. The additional green space is welcome. The urban design is appropriate for the area. You have put together an excellent team. Greystone is top-notch as are the civil engineer and architect. Lower density than allowed is nice to see. The access is the same as from Park Place on Hudson. I welcome the investment into the neighborhood and its benefit to our home values. Good job!
- 21. Travis Seward: Is city staff on the call?
 - a. Monique Mattison and Rebecca Edwards with community development. Will post contact in the chat. Also Clint Link, Paul Dow, and Shannon Lavrin.
- 22. Beth Cromer: are the apartments rented and how much is the rent?
 - a. Yes. Income requirements driven by HUD. Encourage use of housing choice vouchers.
- 23. Is entry into the project via GHF or another entity?
 - a. SSED was the original partner that introduced us to the site and still a close partner. Look forward to working together in the future.
- 24. Thomas Gorman: Length of the leases?
 - a. 12 months is typical.

meeting minutes

25. Joseph Kass: Live directly behind Site 2. Property will abut the parking lot. Generally like the look of it. Looks nice. Like courtyard style building. Pleased that there isn't tons of parking. Seems like the right amount of parking. Generally in favor of affordable housing. Lived there for 5 years. Brockwood Senior Housing has been a good neighbor. New sidewalks will be great. Make sure that site lighting is considered. Don't want to feel like living next to Walmart parking lot. Is motion activated lighting an option? Please be a good neighbor with lighting.
- a. Jack: Will overlay the photometric plan on an aerial for the Site 2 parking lot so the extent of light spill-over on adjacent property can be explained.
 - b. Shannon: Joseph, correct we updated the site lighting ordinance last summer.

End of Document

SOUTHERNSIDE SENIOR LIVING

SITE 1





OSCAR STREET



WASHINGTON STREET



WASHINGTON STREET



HUDSON STREET



CORNER OF OSCAR AND HUDSON STREET



WASHINGTON STREET



SITE 1

UNIT MIX:

BLDG A

- 1BR - 20 UNITS
 - 2BR - 11 UNITS
- TOTAL: 31 UNITS

BLDG B

- 1BR - 43 UNITS
 - 2BR - 19 UNITS
- TOTAL: 62 UNITS

TOTAL : 93 UNITS

ZONING:

UP-NCE

70' MAX HEIGHT

(50' WITHOUT INCENTIVES)

±46' PROPOSED HEIGHT

70 UNITS/ACRE MAX DENSITY

(46 UNITS/ACRE WITHOUT INCENTIVES)

147 UNITS ALLOWED (2.1 ACRES)

93 PROPOSED (43 UNITS/ACRE)

PARKING:

50 SPACES PROVIDED

(0.5 SPACES/UNIT + 3)

0 SPACES/UNIT REQUIRED

(0.5/UNIT WITHOUT INCENTIVES)



















NORMAN BRICK



SHIPLAP SIDING
COLOR RANGE



LAP SIDING - 4 INCH
COLOR RANGE



LAP SIDING - 6 INCH
COLOR RANGE



LAP SIDING - 6 INCH
COLOR RANGE



LAP SIDING - 6 INCH
STAINED COLOR RANGE



CONTEXT MAP

**SOUTHERNSIDE
SENIOR LIVING**

GREENVILLE, SC

PREPARED FOR:
GREYSTONE AFFORDABLE AND
GREENVILLE HOUSING FUND

PREPARED BY:

**THOMAS
& HUTTON**

501 River Street • Suite 200
Greenville, SC 29601 • 864.412.2222
www.thomasandhutton.com

JOB NO: J-29133.0000	DATE: 1/14/2022
DRAWN: CAE	SCALE: 1" = 100'
REVIEWED: JR	SHEET: XI



ILLUSTRATIVE PLAN - SITE 1

**SOUTHERNSIDE
SENIOR LIVING**

GREENVILLE, SC


PREPARED FOR:
GREYSTONE SENIOR LIVING


PREPARED BY:

**THOMAS
&
HUTTON**

501 River Street • Suite 200
Greenville, SC 29601 • 864.412.2222
www.thomasandhutton.com

JOB NO.: J-29133.0000	DATE: 01/12/2022
DRAWN: GL	SCALE: 1" = 20'
REVIEWED: JR	SHEET: 15-1

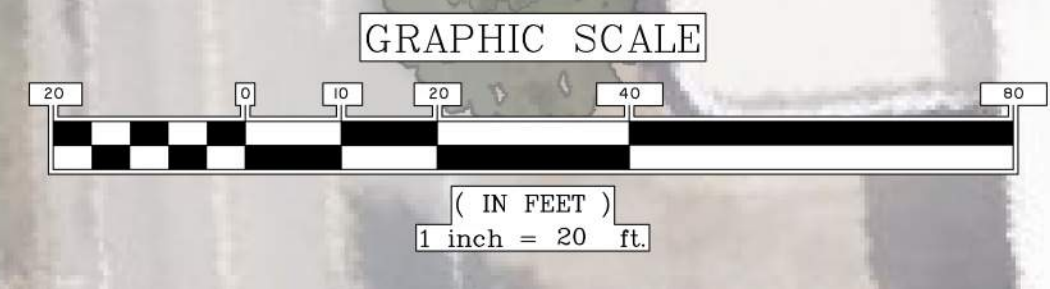

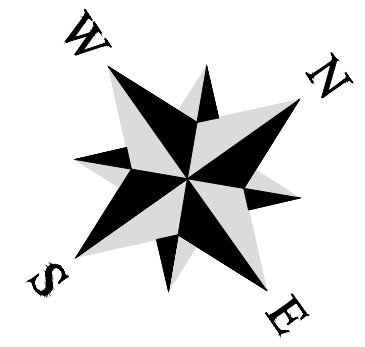

SITE PLAN - SITE 1

**SOUTHERNSIDE
SENIOR LIVING**



GREENVILLE, SC

PREPARED FOR:
GREYSTONE AFFORDABLE AND
GREENVILLE HOUSING FUND

PREPARED BY:
**THOMAS
&
HUTTON**

501 River Street • Suite 200
Greenville, SC 29601 • 864.412.2222
www.thomasandhutton.com

JOB NO: J-29133.0000	DATE: 08/11/2021
DRAWN: CAE	SCALE: 1" = 20'
REVIEWED: JR	SHEET: SP-1

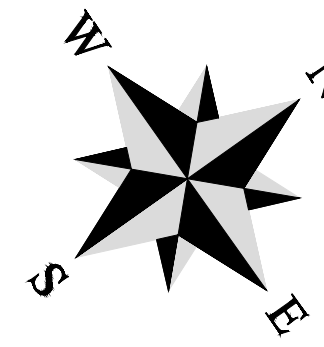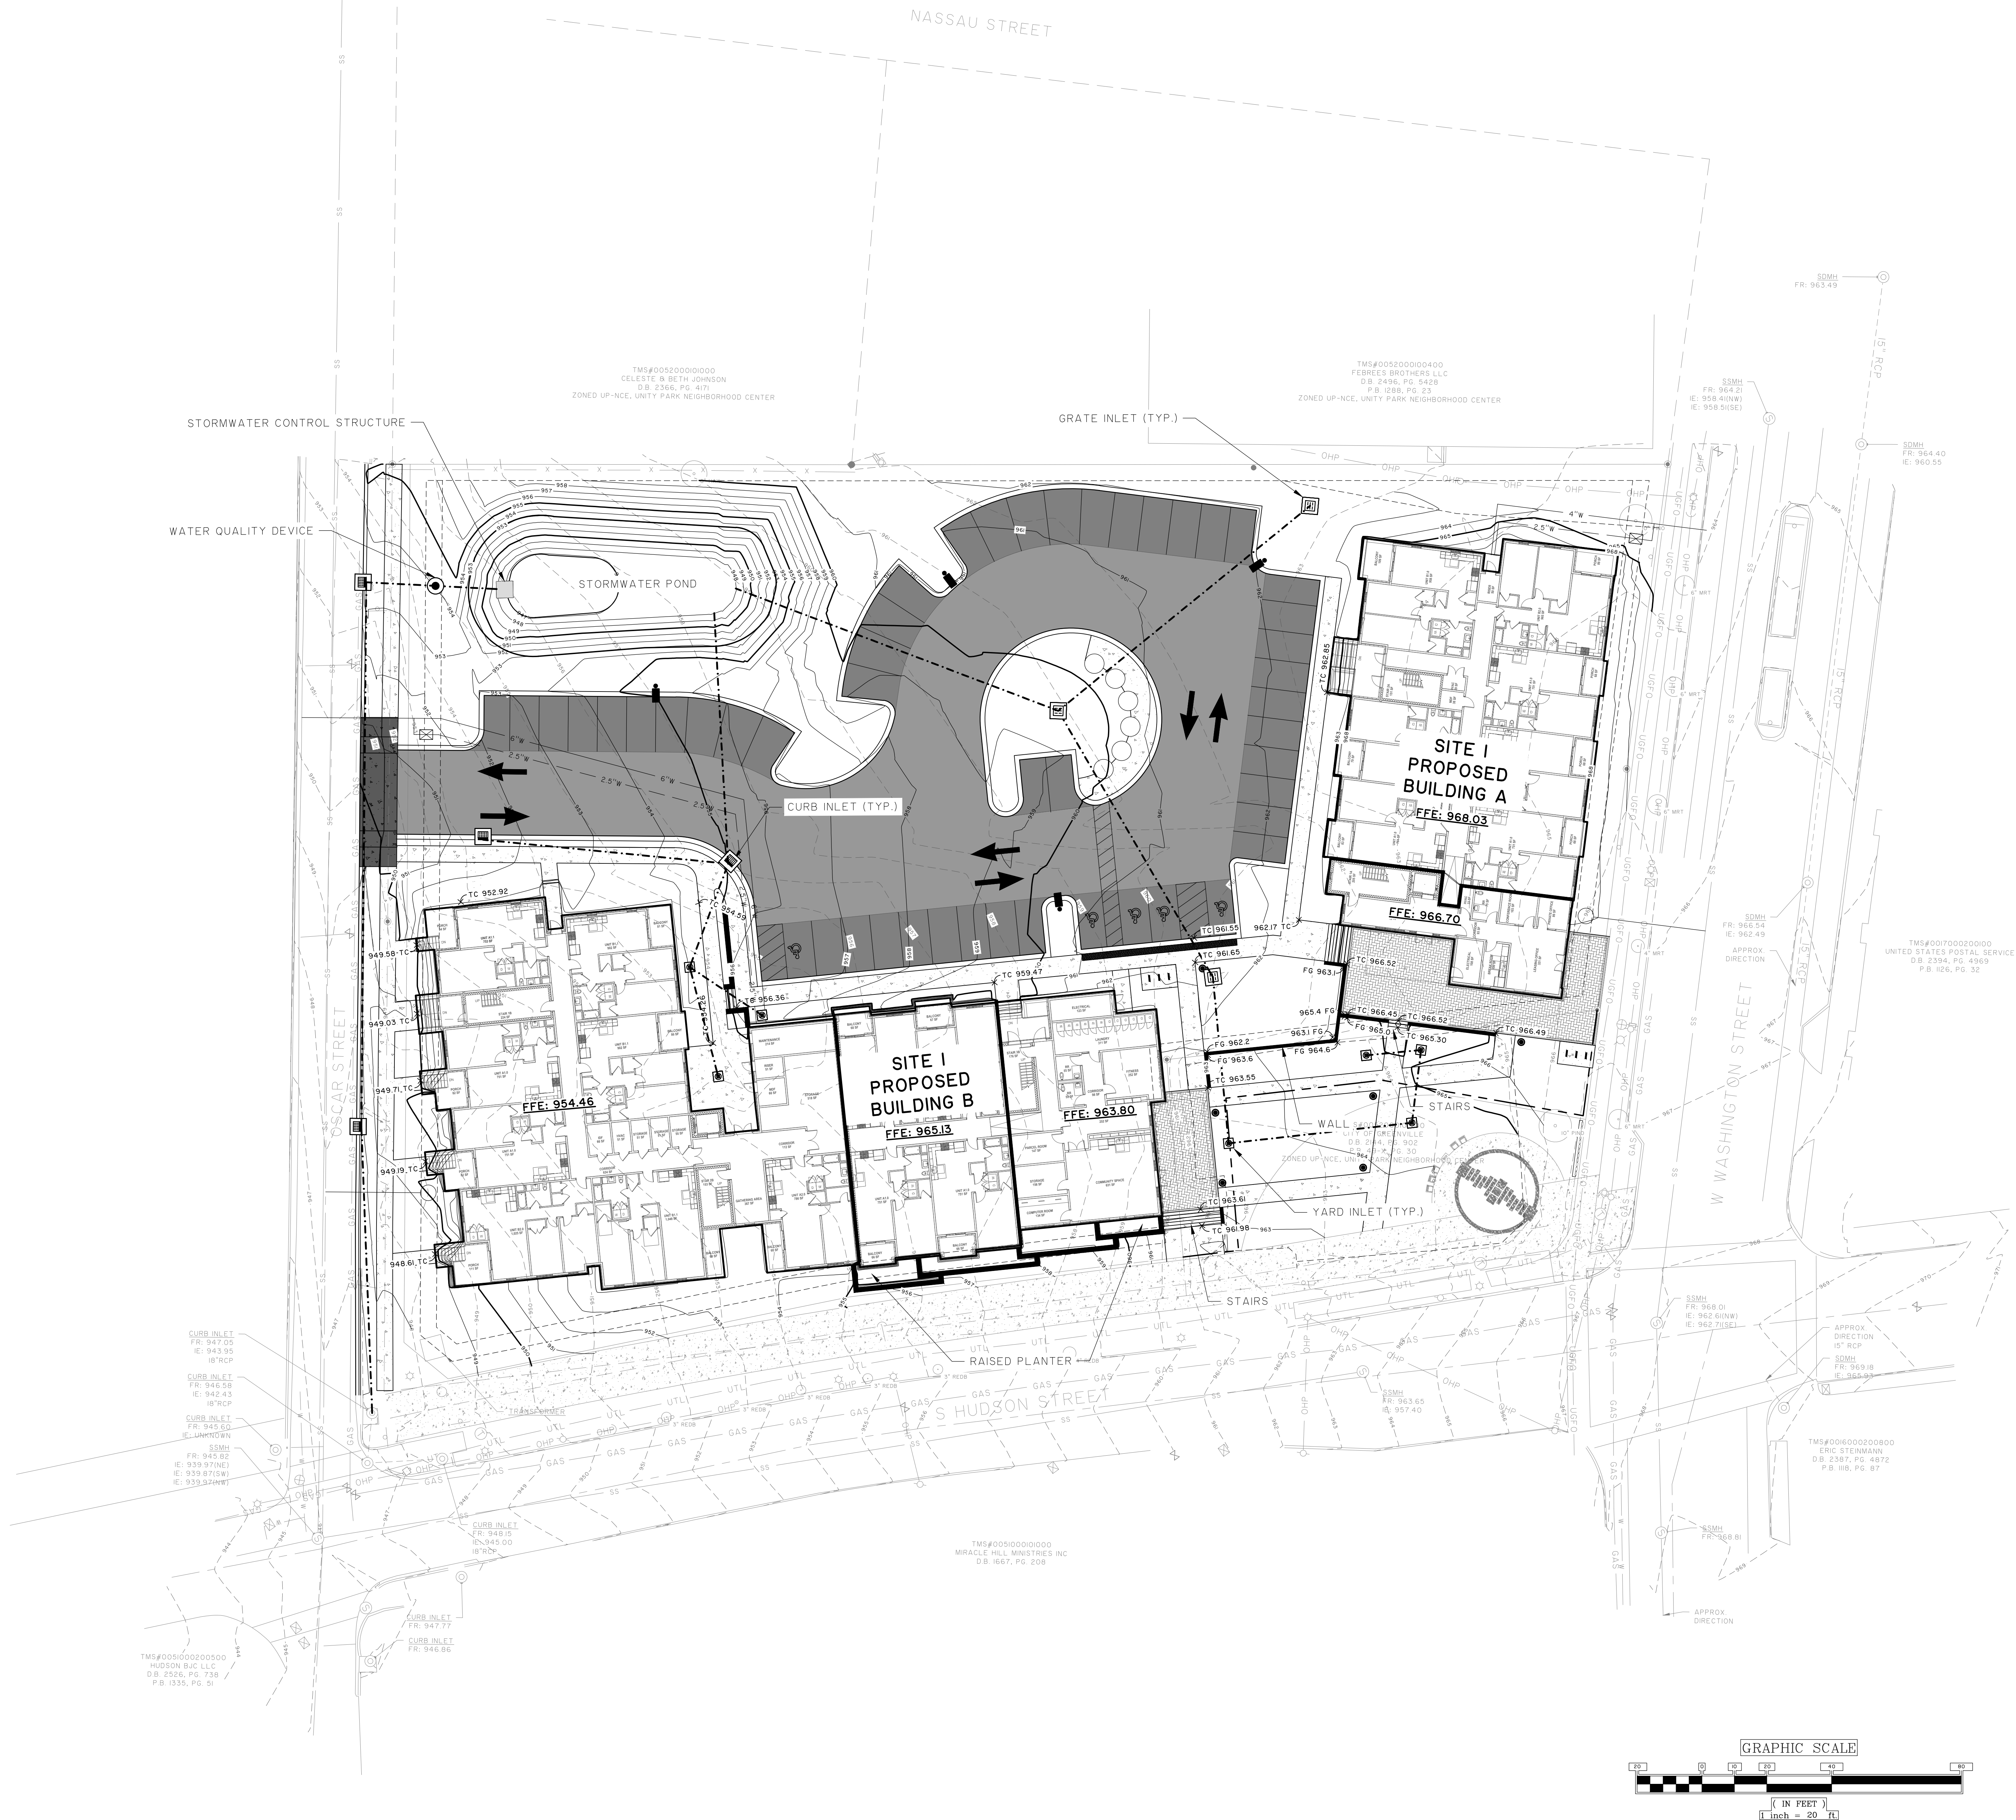

GRADING AND DRAINAGE
PLAN - SITE 1

**SOUTHERNSIDE
SENIOR LIVING**

GREENVILLE, SC

PREPARED FOR:
GREYSTONE AFFORDABLE AND
GREENVILLE HOUSING FUND


PREPARED BY:



JOB NO.: J-29133.0000	DATE: 1/14/2022
DRAWN: CAE	SCALE: 1" = 20'
REVIEWED: JR	SHEET: PGD-1



CAMELLIA

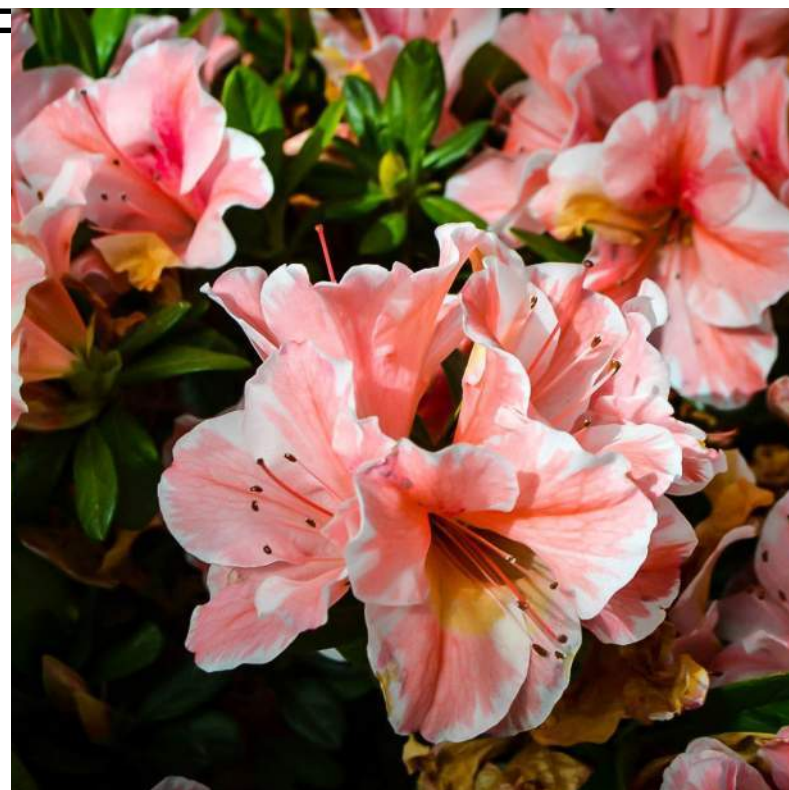

AZELEA




GARDENIA



VIBURNUM



BUFFROD HOLLY

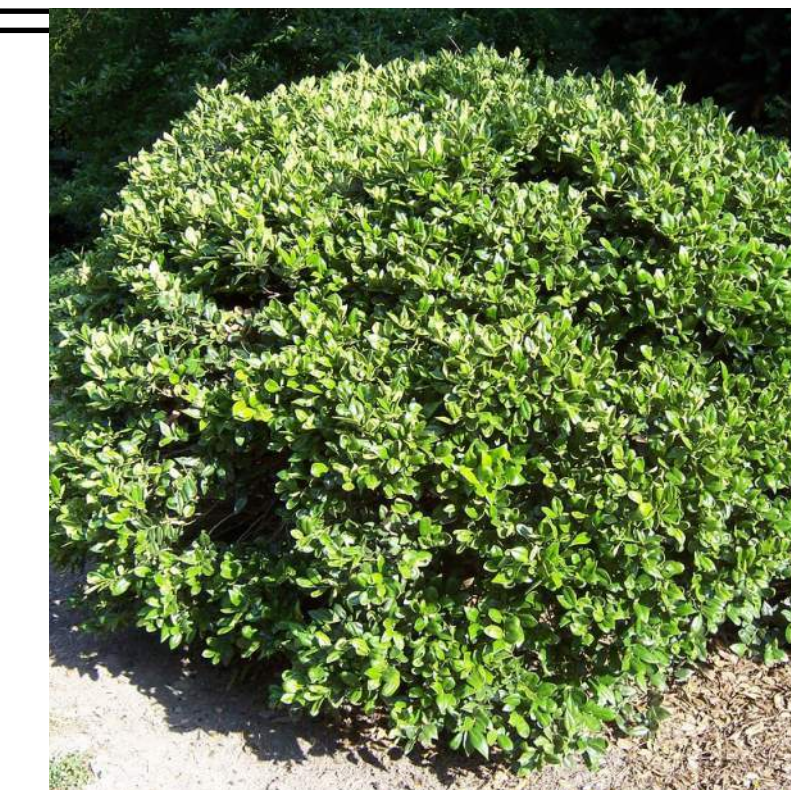

CARISSA HOLLY



DISTYLIUM




EVERGREEN LOROPETALUM



PODOCARPUS



PINK MUHLY GRASS

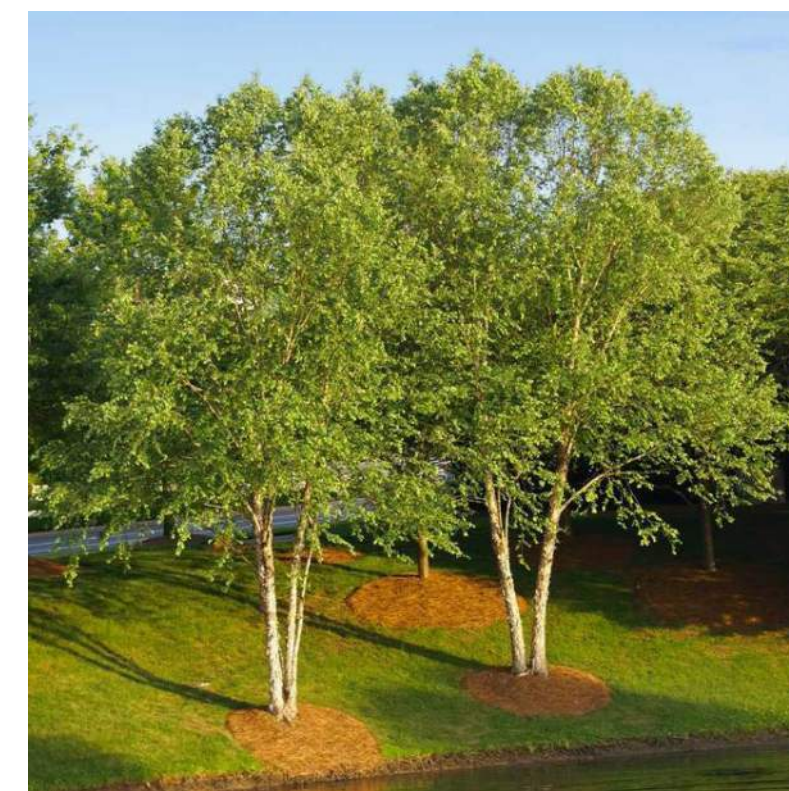

RIVER BIRCH



RED MAPLE




CRAPE MYRTLE



WILLOW OAK



HOLLY

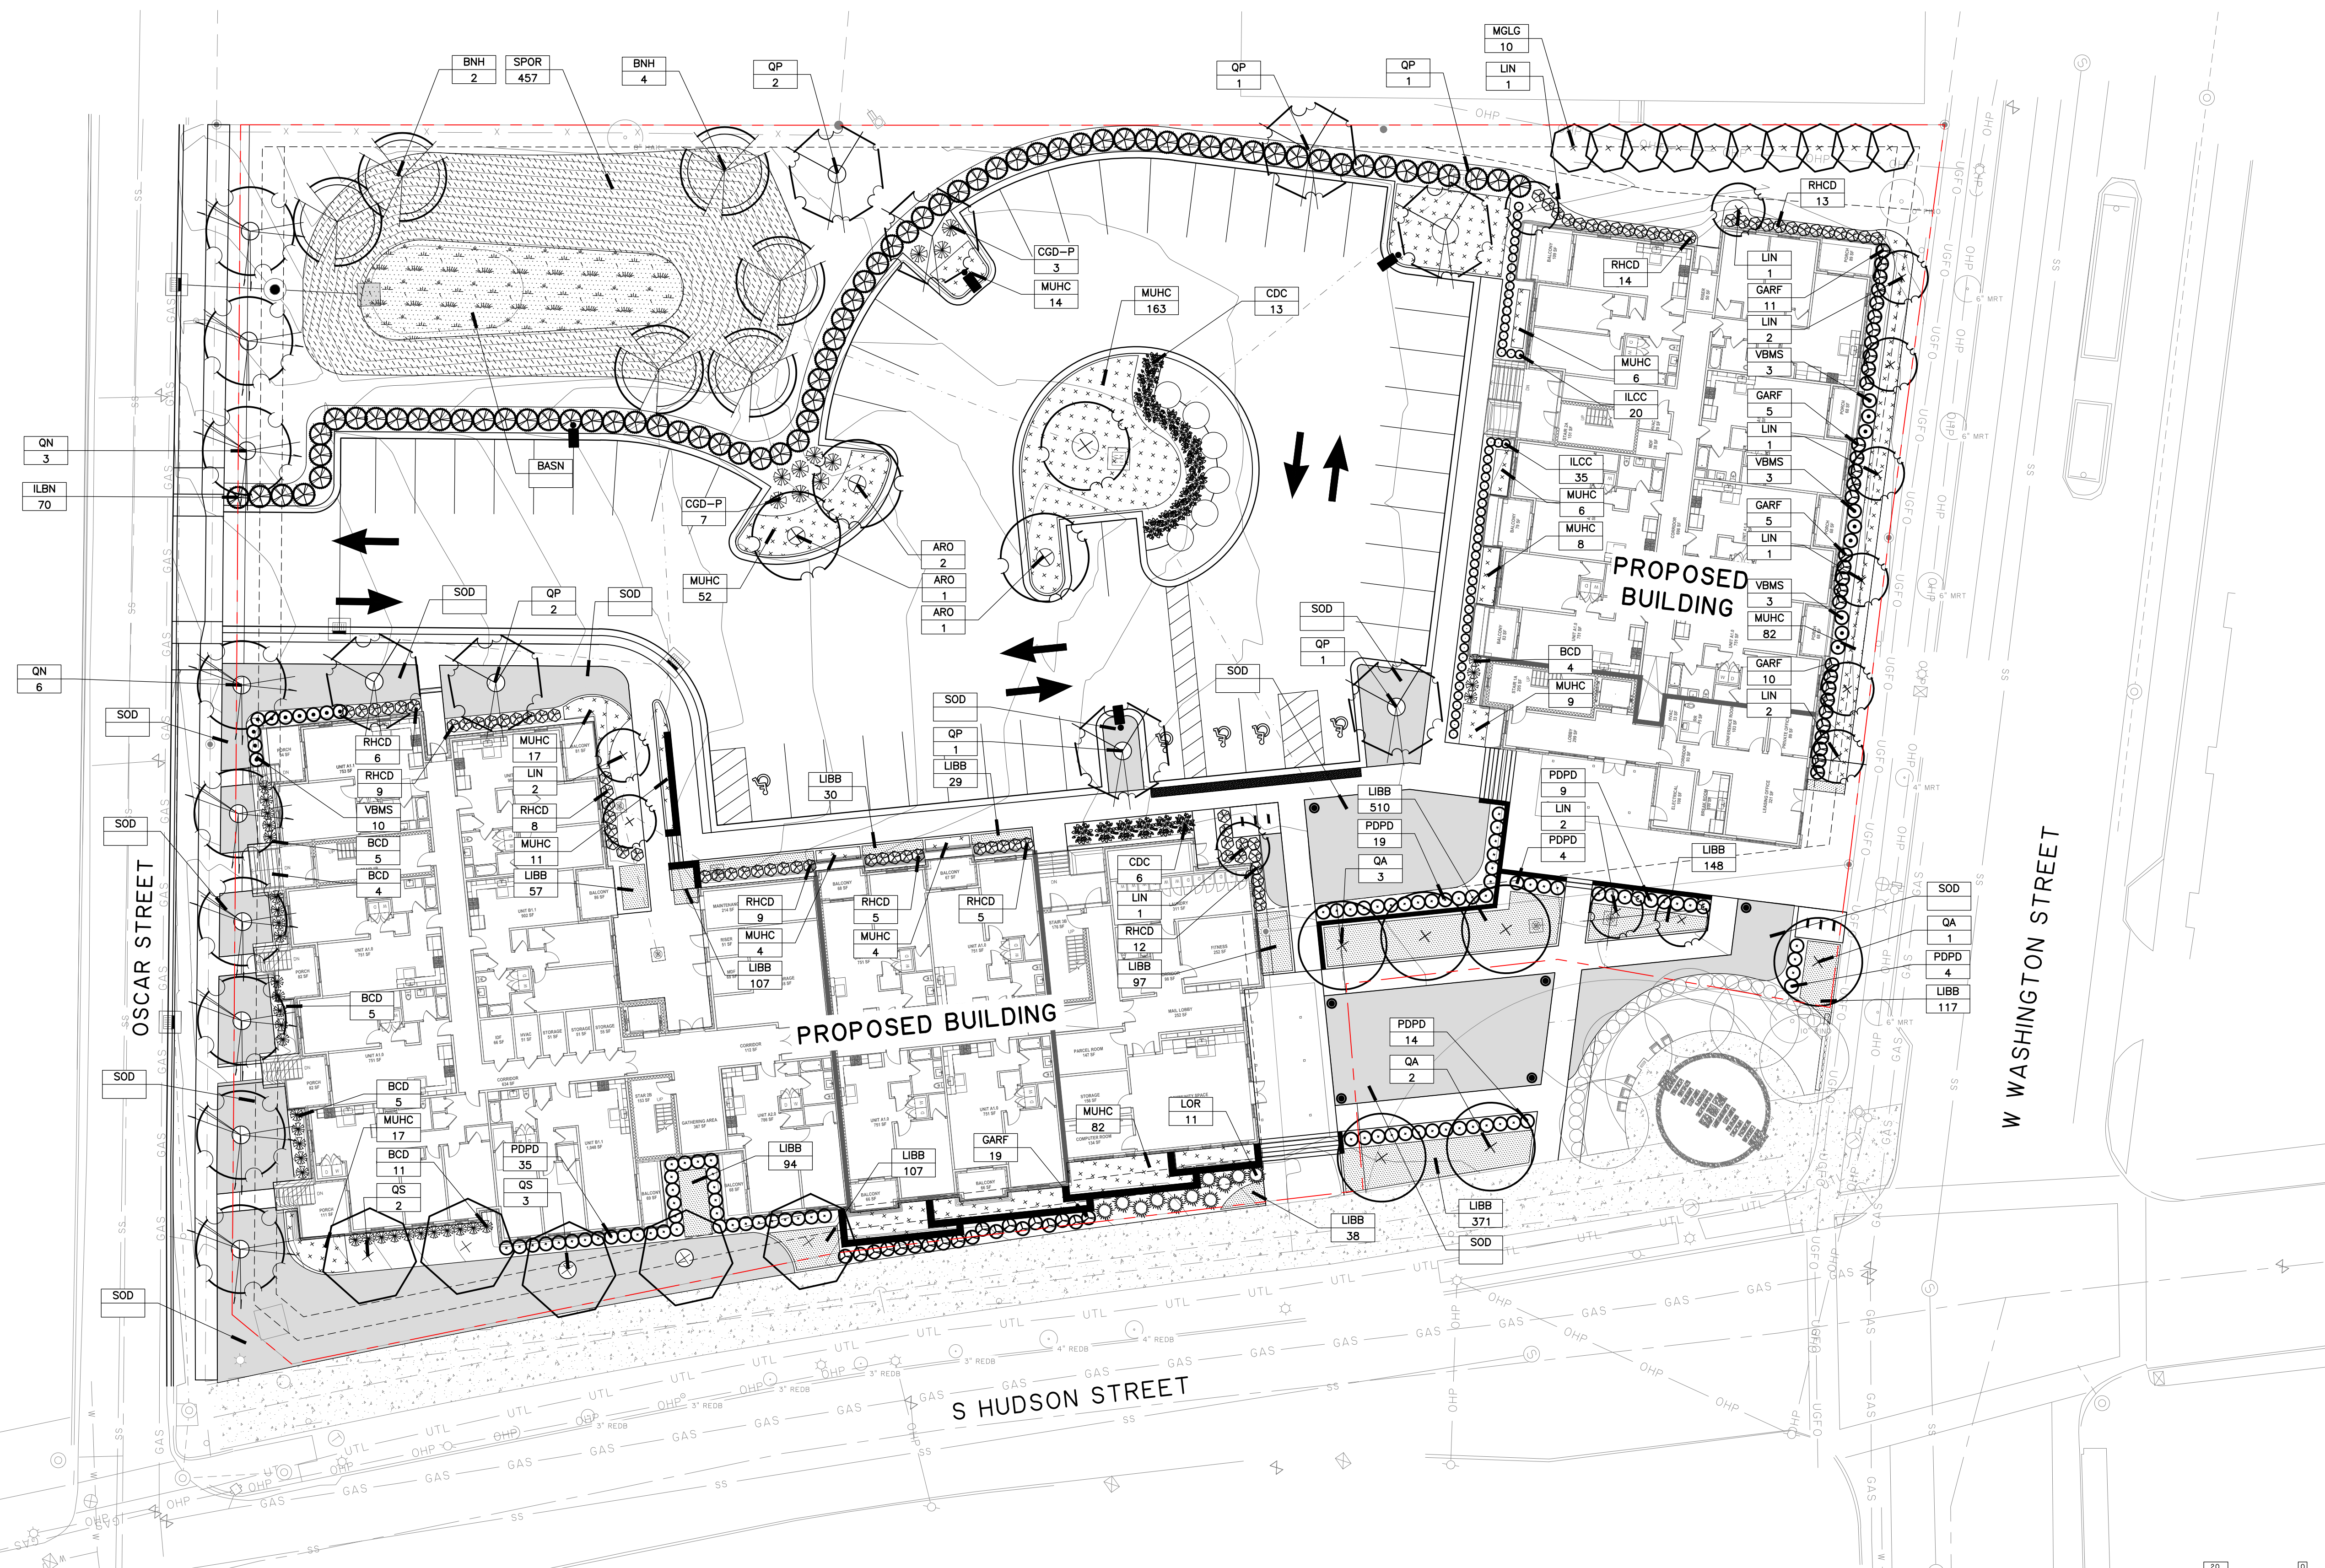

PLANT SCHEDULE					
TREES					
QNTY	ABBRV	SCIENTIFIC NAME	COMMON NAME	PLANTING SIZE	MISCELLANEOUS / REMARKS
4	ARO	Acer rubrum 'October Glory'	'October Glory' Red Maple	B & B OR CONT. : 3" CAL. 8" - 12" HT.	AS SHOWN Specimen
6	BNH	Betula nigra 'Heritage'	'Heritage' River Birch	B & B OR CONT. : 3" CAL. 8" - 12" HT.	AS SHOWN Specimen, multi-trunk, 3 trunk min
16	LIN	Lagerstroemia indica 'Natchez'	'Natchez' Crape Myrtle	B & B OR CONT. : 2" CAL. 8" - 10" HT.	AS SHOWN Specimen, multi-trunk, 3 trunk min
10	MGLG	Magnolia grandiflora 'Little Gem'	'Little Gem' Magnolia	B & B OR CONT. : 2" CAL. 8" - 12" HT.	AS SHOWN Specimen, Full to Ground
6	QA	Quercus alba	White Oak	B & B OR CONT. : 3" CAL. 8" - 12" HT.	AS SHOWN Specimen
9	QN	Quercus nuttallii 'Highpoint'	Highpoint Nuttall Oak	B & B OR CONT. : 3" CAL. 8" - 12" HT.	AS SHOWN Specimen
8	QP	Quercus phellos	Willow Oak	B & B OR CONT. : 3" CAL. 8" - 12" HT.	AS SHOWN Specimen
7	QS	Quercus shumardii	Shumard Oak	B & B OR CONT. : 3" CAL. 8" - 12" HT.	AS SHOWN Specimen
SHRUBS					
QNTY	ABBRV	SCIENTIFIC NAME	COMMON NAME	PLANTING SIZE	MISCELLANEOUS / REMARKS
19	CDC	Camellia x 'Coral Delight'	Coral Delight Camellia	7 GAL. : 36" x 36"	AS SHOWN
10	CGD-P	Distylium 'Common Girl' PP #027631	Common Girl Distylium	CONT. 12" x 18"	AS SHOWN Full
34	BCD	Distylium 'Pridist'-ii	Blue Cascade Evergreen Distylium	CONT. 18" x 18"	AS SHOWN Full
36	GARF	Gardenia jasminoides 'Frostproof'	Frostproof Gardenia	CONT. : 18" x 18"	AS SHOWN Full to ground and well formed
70	ILBN	Ilex cornuta 'Burfordii Nana'	Dwarf Burford Holly	5 GAL. : 36" x 36"	AS SHOWN Full
60	ILCC	Ilex crenata 'Soft Touch'	Rounded Holly	3 GAL. : 18" x 18"	AS SHOWN Full
12	LOR	Loropetalum chinensis 'Rubrum'	Evergreen Loropetalum	CONT. : 24" x 24"	AS SHOWN Full to ground and well formed
86	PDPD	Podocarpus macrophyllus 'Pringles Dwarf'	Pringles Dwarf Podocarpus	CONT. : 12" x 24"	AS SHOWN Full to ground and well formed
82	RHCD	Rhododendron 'Coned'	Autumn Coral Encore Azalea	CONT. : 18" x 18"	AS SHOWN Full to ground and well formed
18	VBMS	Viburnum Obovatum 'Mrs. Schiller's Delight'	Viburnum Mrs. Schiller's Delight	CONT. : 18" x 18"	AS SHOWN Full to ground and well formed
ORNAMENTAL GRASSES AND GROUNDCOVERS					
QNTY	ABBRV	SCIENTIFIC NAME	COMMON NAME	PLANTING SIZE	MISCELLANEOUS / REMARKS
1400SF	BASN		Southern Shady Retention Basin Mix		Mix 133 by Roundstone Native Seed
6000SF	SOD	Eriochloa ophiuroides	Centipede Grass		AS SHOWN Dense roots
2159	LIBB	Liriope muscari 'Big Blue'	Big Blue Liriope	CONT. : 12"	12" Full and well formed
353	MUHC	Muhlenbergia capillaris	Pink Muhly Grass	CONT. : 12-18"	2.5' Full and well formed
457	SPOR	Sporobolus heterolepis	Prairie Grasses	CONT. : 12-18"	3' Full and well formed

LANDSCAPE PLAN - SITE 1

SOUTHERNSIDE
SENIOR LIVING

GREENVILLE, SC

PREPARED FOR:
GREYSTONE AFFORDABLE AND
GREENVILLE HOUSING FUND

PREPARED BY:

THOMAS
&
HUTTON

501 River Street • Suite 200
Greenville, SC 29601 • 864.412.2222
www.thomasandhutton.com

JOB NO.: J-29133.0000
DRAWN: JC
REVIEWED: JC

DATE: 01/14/2022
SCALE: 1" = 20'
SHEET: 15.1

LIGHTING LEGEND


- SYMBOL

DESCRIPTION
- PEDESTRIAN LIGHT
To match Unity Park lighting
- PARKING LIGHT
w/ house-side shield
- LOW-VOLTAGE LANDSCAPE LIGHT
- 0.5 FOOT CANDLE COVERAGE
- 1 FOOT CANDLE COVERAGE

IRRIGATION SCHEDULE

- SYMBOL

DESCRIPTION
- Area to be irrigated with automated underground irrigation system. Sod areas to be zoned separately from shrub beds.

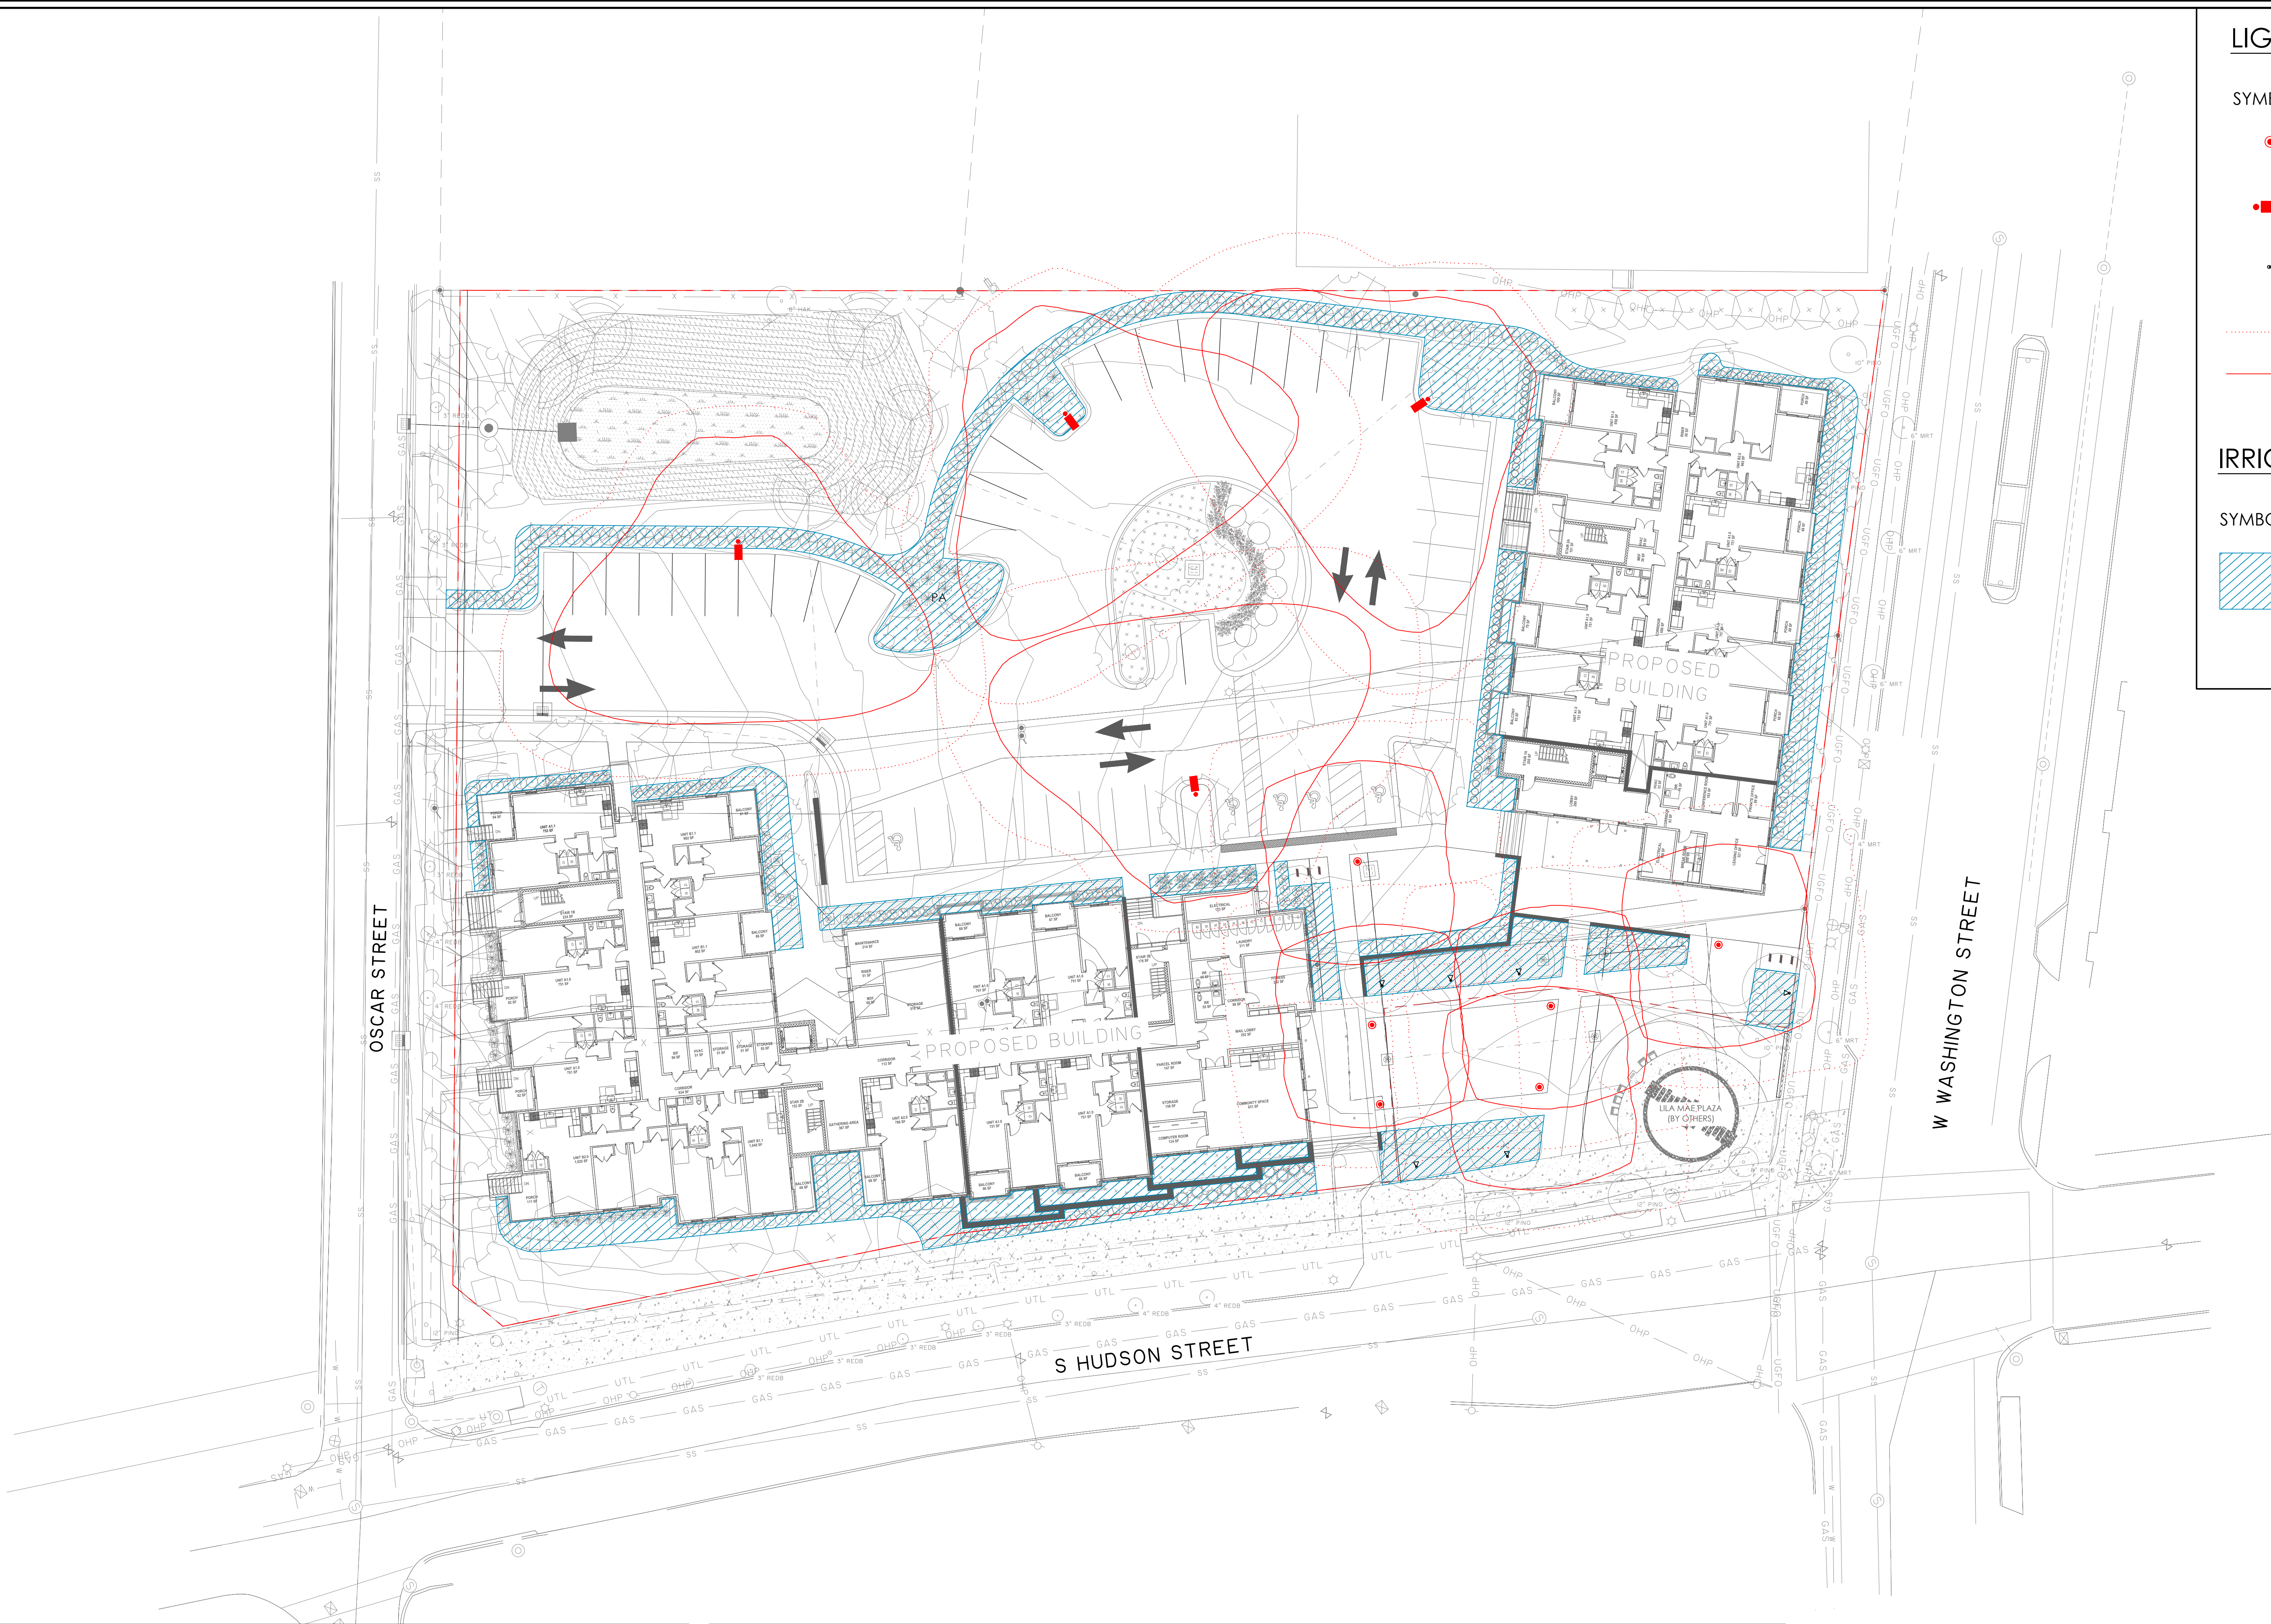

Submitted by The Schneider Company

Job Name:

UNITY PARK - 2020

Catalog Number:

MPP LED 10L SIL 5W UNV DIM 40

Type:

LT6

Prepared By:

DATE:

Project:

DATE:

The Mirada Post Top (MPP) transcends traditional lighting by blending modern aesthetics and urban architectural style seamlessly. Its day-form can bring an organic look into environments and its after dusk features include premium distributions, high product configurability, and intelligent controls. The Mirada Post Top (MPP) creates a paradox of unrecognized aesthetics and performance to enhance any site.

Product Dimensions

PEDESTRIAN LIGHT

Catalog #:

Project:

Prepared By:

Date:

Type:

Mirada Medium (MRM)

Outdoor LED Area Light

OVERVIEW	
Lumen Package	7,000 - 48,000
Wattage Range	48 - 401
Efficacy Range (LPW)	117 - 160
Weight lbs(kg)	30 (13.6)

QUICK LINKS

Ordering Guide

Performance

Photometrics

Dimensions

Integral Louver (IL) and House-Side Shield (IH)

Accessory louver and shield available for improved backlight control without sacrificing street side performance. LSI's Integral Louver (L) and Integral House-Side Shield (IH) options deliver backlight control that significantly reduces spill light behind the poles for applications with pole locations close to adjacent properties. The design maximizes forward reflected light while reducing glare, maintaining the optical distribution selected, and most importantly eliminating light trespass. Both options rotate with the optical distribution.

Luminaire Shown with IMSBT & IL/IH Options

PARKING LIGHT

(5.3) LANDSCAPE LIGHT

MANUFACTURE: KILCHER
MODEL: SMALL ACCENT #16015

LIGHTING & IRRIGATION - SITE 1

SOUTHERNSIDE SENIOR LIVING

GREENVILLE, SC
PREPARED FOR:
GREYSTONE AFFORDABLE AND GREENVILLE HOUSING FUND
PREPARED BY:

501 River Street • Suite 200
Greenville, SC 29601 • 864.412.2222
www.thomasandhutton.com

JOB NO: J-29133.0000
DRAWN: JC
REVIEWED: JC
DATE: 01/14/2022
SCALE: 1" = 20'
SHEET: 15-1



(3.1) SITE WALL




(6.1) SUTERA SYSTEM



(4.1) BIKE RACK



(1.1) BRICK PAVERS

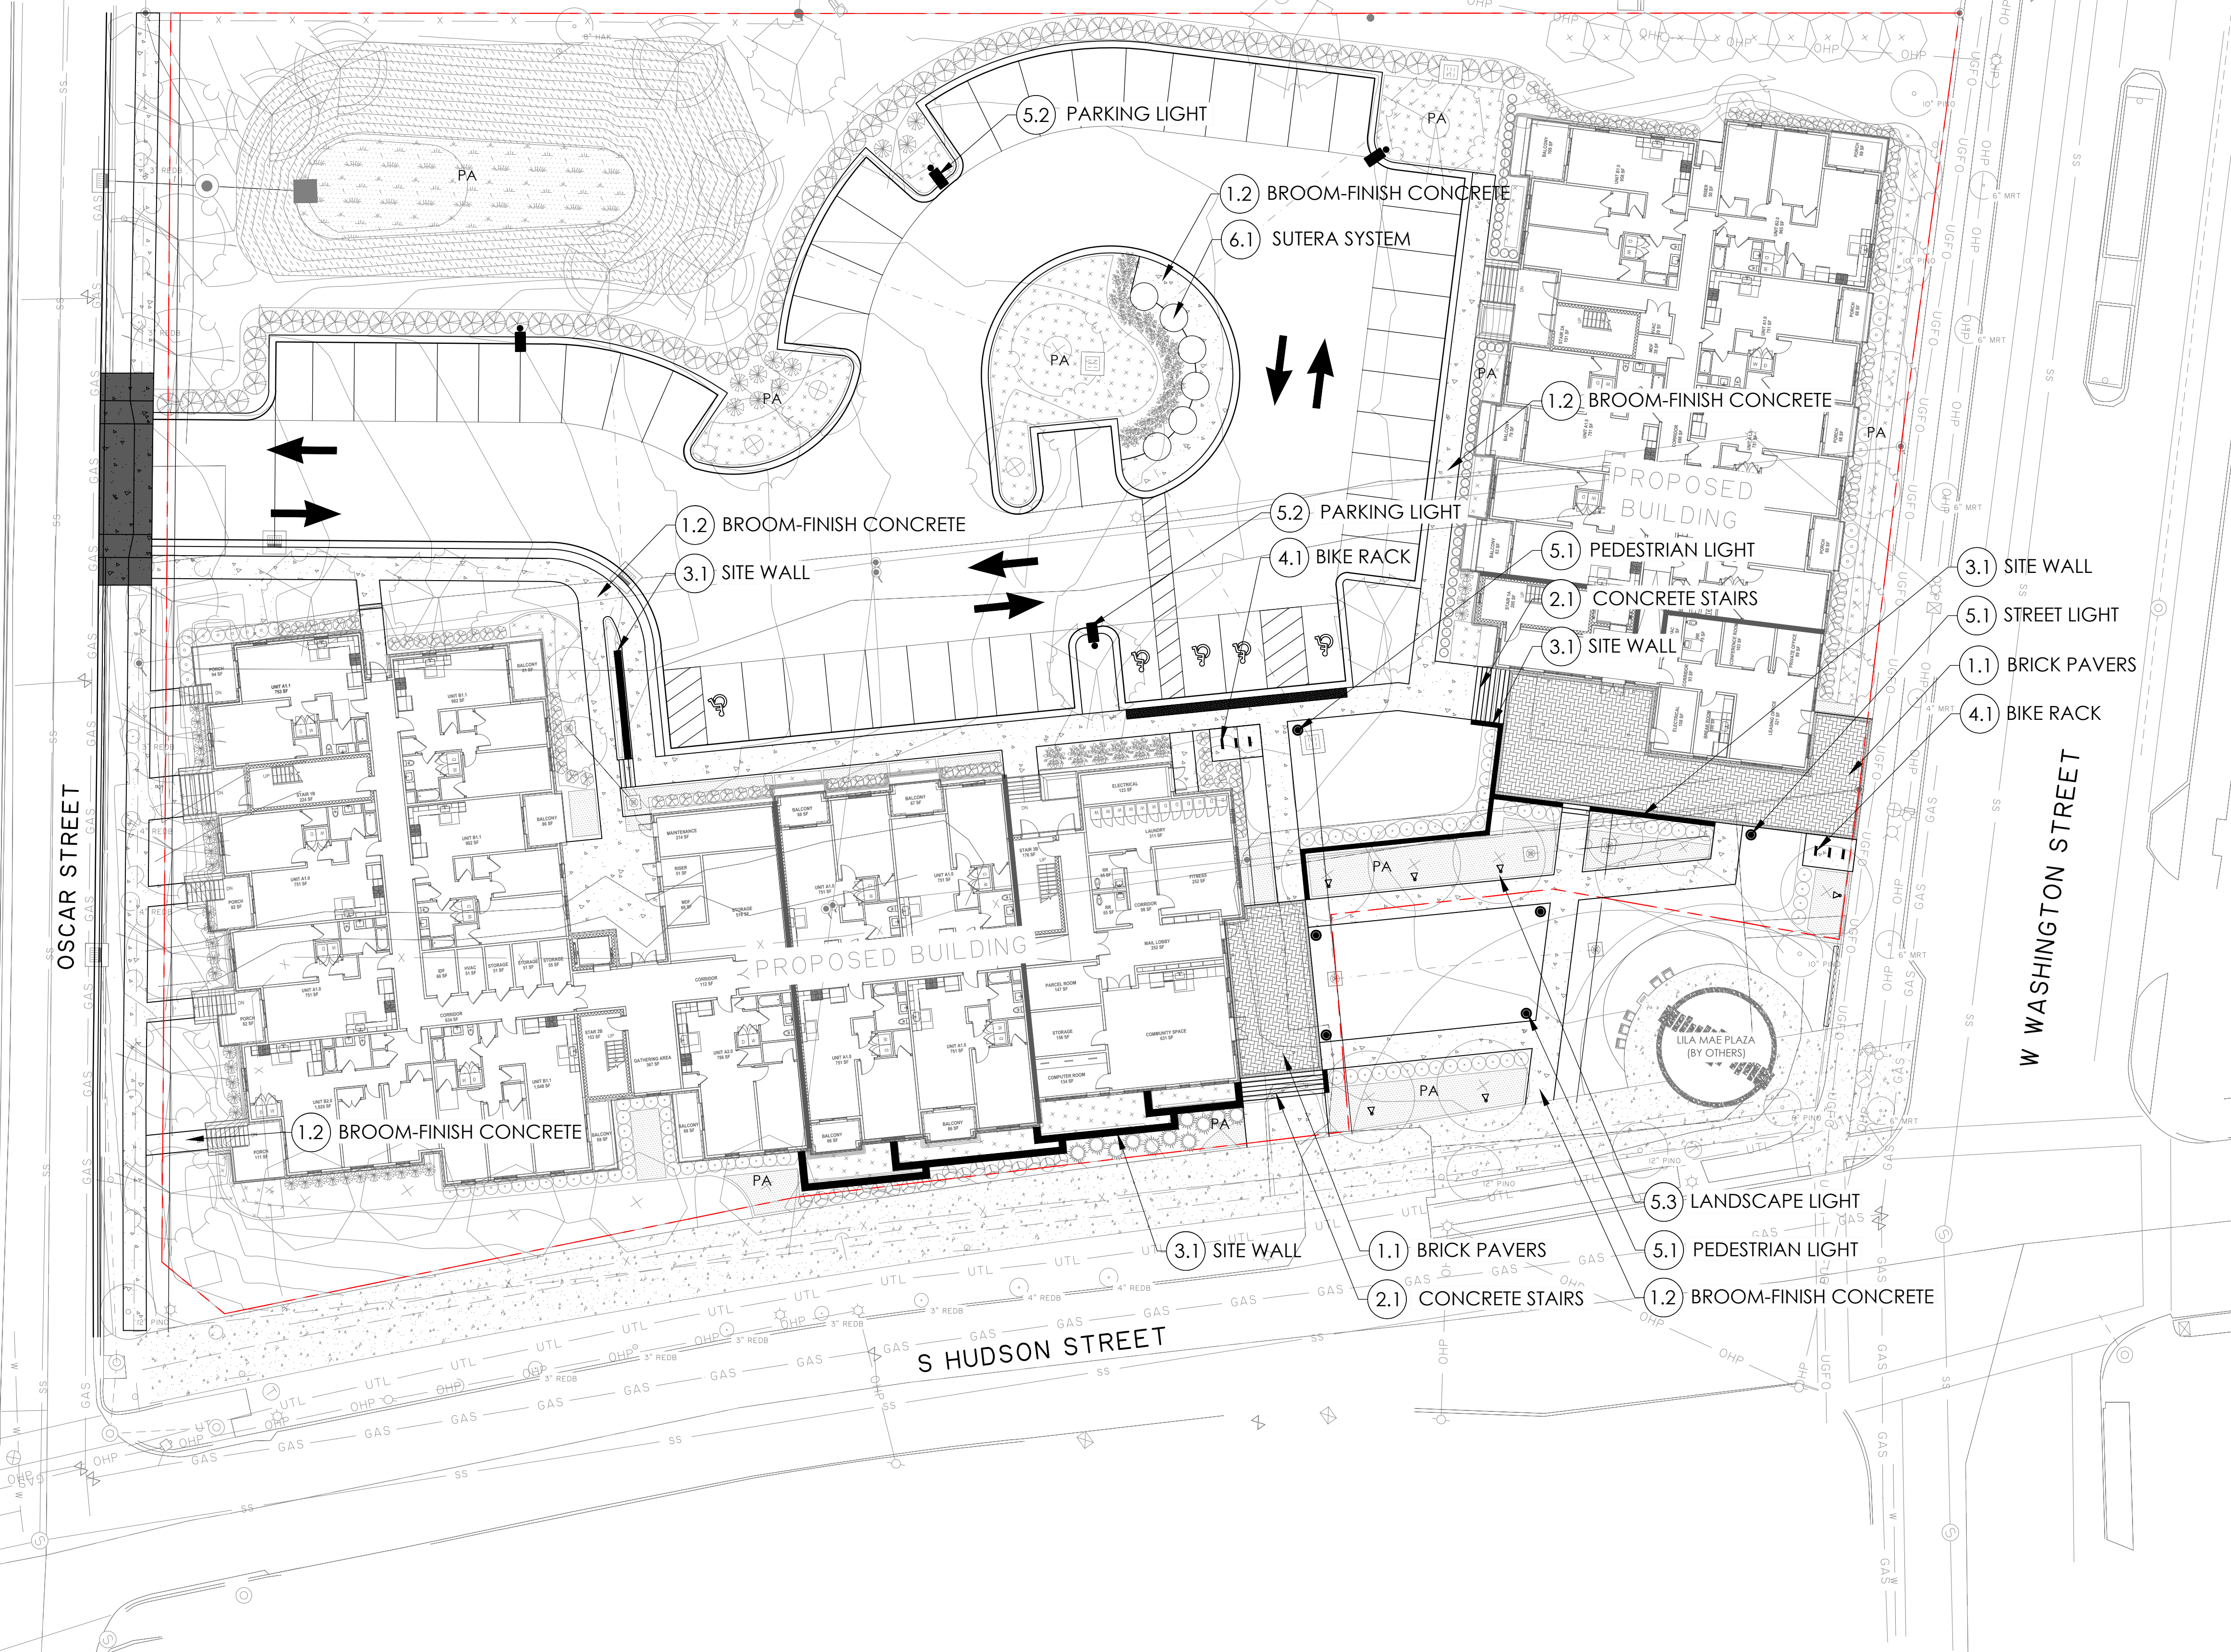

MATERIALS LEGEND

1. PAVING

- 1.1 BRICK PAVERS
Pine Hall - English Edge Color: Cocoa
- 1.2 BROOM FINISH CONCRETE

2. STEPS, RAMPS, AND CURBS

- 2.1 CONCRETE STAIRS

3. WALLS, MASONRY, & VERTICAL ELEMENTS

- 3.1 SITE WALL
Color to match building foundation.

4. SITE FURNISHINGS

- 4.1 BIKE RACK

5. LIGHTING

- 5.1 PEDESTRIAN LIGHT
To match Unity Park lighting
- 5.2 PARKING LIGHT
w/ house-side shield
- 5.3 LOW-VOLTAGE LANDSCAPE LIGHT

6. MISCELLANEOUS

- 6.1 SUTERA SYSTEM

PA - PLANTING AREA




(1.2)BROOM-FINISH CONCRETE



(5.3) LANDSCAPE LIGHT

MANUFACTURE: KILCHER
MODEL: SMALL ACCENT #16015

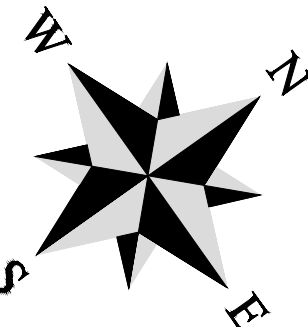

Submitted by The Schneider Company

Job Name: UNITY PARK - 2020
Architect: CAROLINA ENGINEERING SOLUTIONS GREENVILLE (GREENVILLE)

Catalog Number: MPP LED 10L SIL SW UNV DIM 40
T00RI BRZ
Notes: 17620-43172

Type: LT6

Catalog #: _____ Project: _____
Prepared By: _____ Date: _____

Mirada Post Top - MPP Outdoor LED Post Top

The Mirada Post Top (MPP) transcends traditional lighting by blending modern aesthetics and urban architectural style seamlessly. Its day-form can bring an organic look into environments and its offer dusk features include premium distributions, high product configurability, and intelligent controls. The Mirada Post Top (MPP) creates a paradox of unrecognized aesthetics and performance to enhance any site.

(5.1) PEDESTRIAN LIGHT

Product Dimensions

20" (508mm)
33 1/16" (840mm)
13 13/16" (351mm)
16 11/16" (424mm)
8 1/8" (208mm)

Mirada Medium (MRM) Outdoor LED Area Light

Overview

Lumen Package	7,000 - 48,000
Wattage Range	48 - 401
Efficacy Range (LPW)	117 - 160
Weight lbs(kg)	30 (13.6)

Quick Links


Ordering Guide Performance Photometrics Dimensions

(5.2) PARKING LIGHT

Integral Louver (IL) and House-Side Shield (IH)

Accessory louver and shield available for improved backlight control without sacrificing street side performance. LSI's Integral Louver (L) and Integral House-Side Shield (IH) options deliver backlight control that significantly reduces spill light behind the poles for applications with pole locations close to adjacent properties. The design maximizes forward reflected light while reducing glare, maintaining the optical distribution selected, and most importantly eliminating light trespass. Both options rotate with the optical distribution.

Luminaire Shown with IMSBT & IL/IH Options

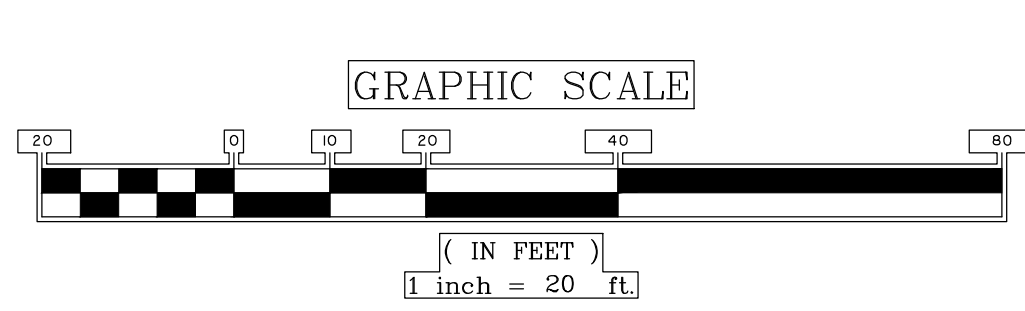

LANDSCAPE PLAN - SITE 1

SOUTHERNSIDE SENIOR LIVING
GREENVILLE, SC

PREPARED FOR:
GREYSTONE AFFORDABLE AND GREENVILLE HOUSING FUND
PREPARED BY:



501 River Street • Suite 200
Greenville, SC 29601 • 864.412.2222
www.thomasandhutton.com

JOB NO: J-29133.0000 DATE: 01/14/2022
DRAWN: JC SCALE: 1" = 20'
REVIEWED: JC SHEET: 15-1

ALL DRAWINGS, SPECIFICATIONS AND CONTENTS THEREOF FURNISHED BY MCMILLAN PAZDAN SMITH ARCHITECTURE ARE AND SHALL REMAIN THE PROPERTY OF MCMILLAN PAZDAN SMITH ARCHITECTURE. THESE MAY BE REPRODUCED OR TRANSMITTED IN ANY FORM OR BY ANY MEANS, WITHOUT PERMISSION IN WRITING FROM MCMILLAN PAZDAN SMITH ARCHITECTURE. NO PART OF THIS DOCUMENT IS TO BE REPRODUCED OR TRANSMITTED IN ANY FORM OR BY ANY MEANS, WITHOUT PERMISSION IN WRITING FROM MCMILLAN PAZDAN SMITH ARCHITECTURE. ALL RIGHTS RESERVED.

BUILDING A FLOOR PLAN - LEVEL 1
1/8" = 1'-0"



GREYSTONE AFFORDABLE DEVELOPMENT
SOUTHERNSIDE SENIOR LIVING
SITE 1

GREENVILLE, SC

SHEET ISSUE:			
NO.	DATE	DESCRIPTION	BY
A	06/31/21	SD PROGRESS SET	
B	12/22/21	SD PROGRESS SET	
C	01/18/22	PLANNING COMMISSION SUBMITTAL	

PRINCIPAL IN CHARGE: LL
PROJECT ARCHITECT: RC
DRAWN BY: RO

SHEET TITLE:
**BUILDING A FLOOR
PLAN - LEVEL 1**

SHEET NO. PROJ. NO.

A101

GREENVILLE, SC

PRINCIPAL IN CHARGE:	L
PROJECT ARCHITECT:	R
DRAWN BY:	R

SHEET NO. PROJ. NO.

NOT FOR CONSTRUCTION



B1
A301

A3

C1 A300



A1
A10

$$1/8" = 1'-0"$$

ALL DRAWINGS, SPECIFICATIONS AND CONTENTS THEREOF FURNISHED BY MCMILLAN PAZDAN SMITH ARCHITECTURE ARE AND SHALL REMAIN THE PROPERTY OF MCMILLAN PAZDAN SMITH ARCHITECTURE. THESE MAY BE REPRODUCED OR TRANSMITTED IN ANY FORM OR BY ANY MEANS, ELECTRONIC OR MECHANICAL, INCLUDING PHOTOCOPYING, RECORDING, OR BY ANY INFORMATION STORAGE AND RETRIEVAL SYSTEM, WITHOUT THE WRITTEN PERMISSION OF MCMILLAN PAZDAN SMITH ARCHITECTURE. ANY UNAUTHORIZED REPRODUCTION OR TRANSMISSION OF THESE DRAWINGS OR SPECIFICATIONS IS STRICTLY PROHIBITED. MCMILLAN PAZDAN SMITH ARCHITECTURE ASSUMES NO LIABILITY FOR ANY ERRORS OR OMISSIONS IN THESE DRAWINGS OR SPECIFICATIONS. THE USER ASSUMES ALL LIABILITY FOR ANY SUCH ERRORS OR OMISSIONS. MCMILLAN PAZDAN SMITH ARCHITECTURE DOES NOT WARRANT THE ACCURACY OR COMPLETENESS OF THESE DRAWINGS OR SPECIFICATIONS. THE USER ASSUMES ALL LIABILITY FOR ANY SUCH ERRORS OR OMISSIONS. MCMILLAN PAZDAN SMITH ARCHITECTURE ASSUMES NO LIABILITY FOR ANY ERRORS OR OMISSIONS IN THESE DRAWINGS OR SPECIFICATIONS. THE USER ASSUMES ALL LIABILITY FOR ANY SUCH ERRORS OR OMISSIONS. MCMILLAN PAZDAN SMITH ARCHITECTURE DOES NOT WARRANT THE ACCURACY OR COMPLETENESS OF THESE DRAWINGS OR SPECIFICATIONS. THE USER ASSUMES ALL LIABILITY FOR ANY SUCH ERRORS OR OMISSIONS.

A1
A103
1/8" = 1'-0"

BUILDING A FLOOR PLAN - LEVEL 3

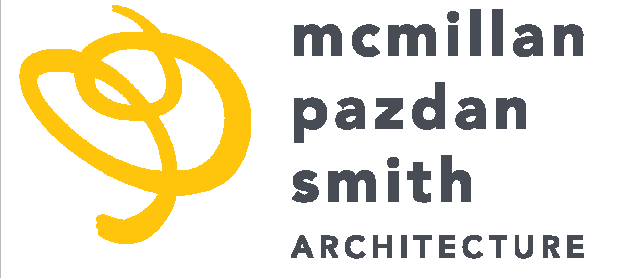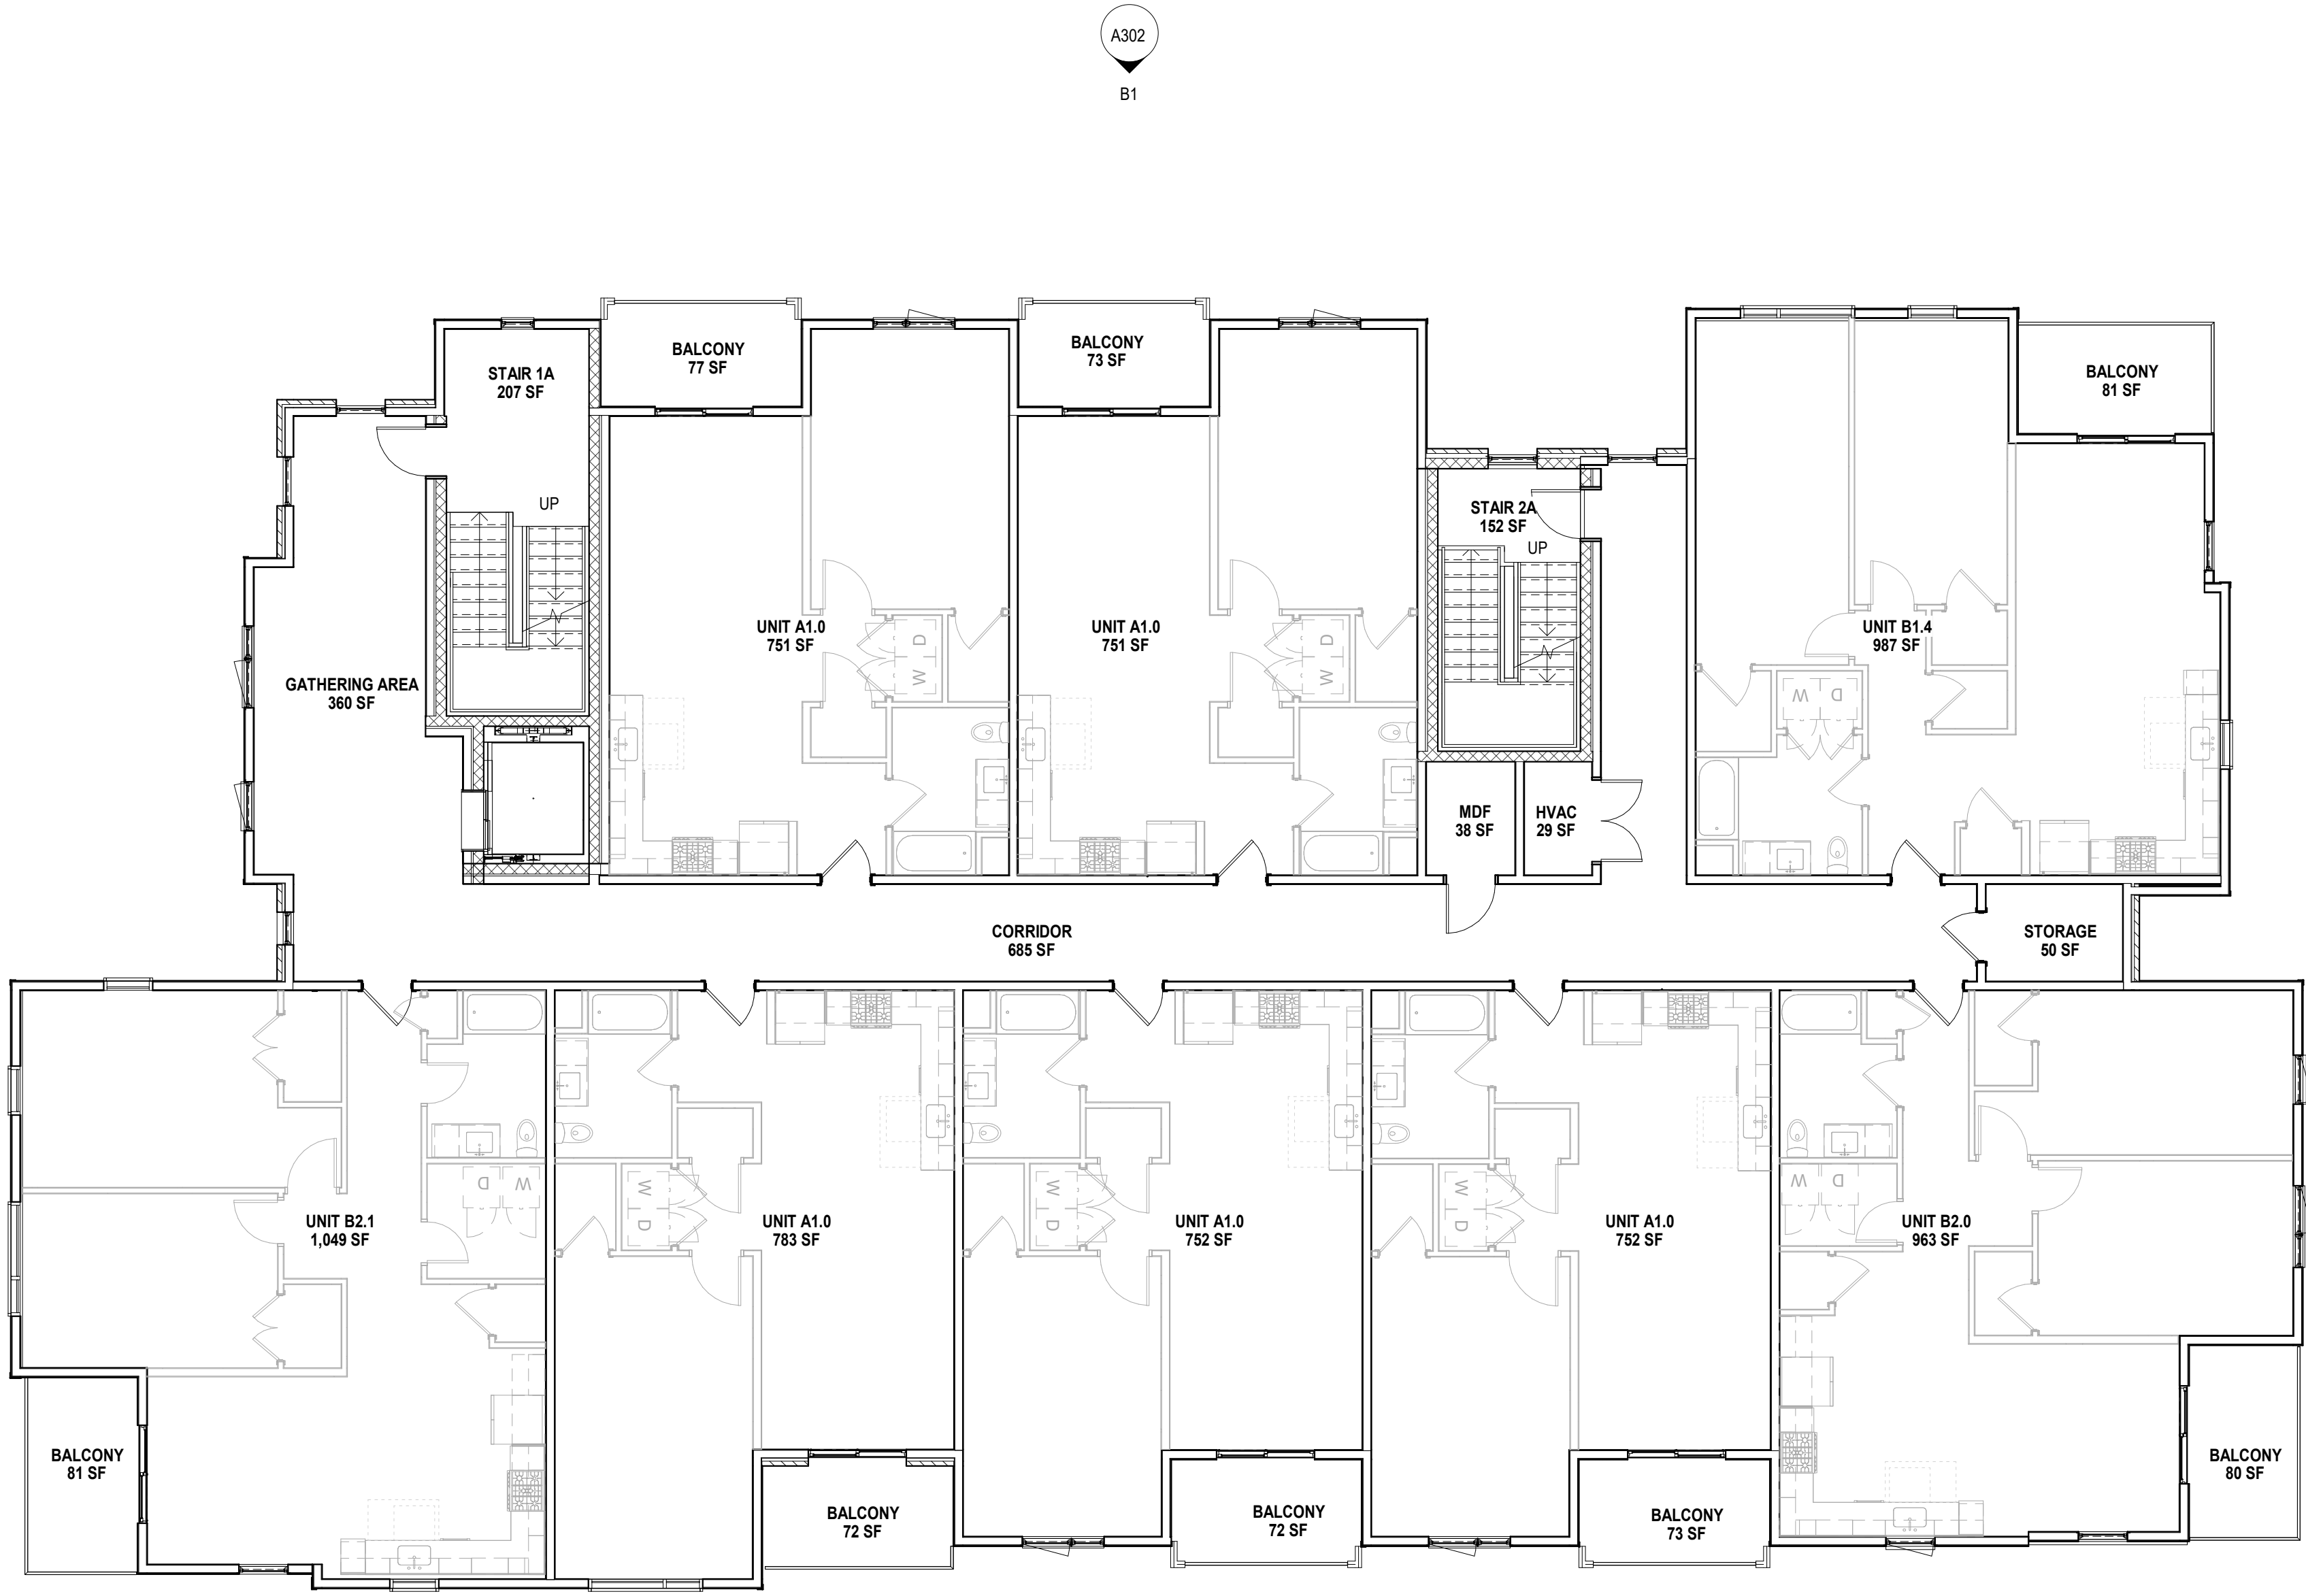

CONSULTANT LOGO

SEALS

GREYSTONE AFFORDABLE DEVELOPMENT
SOUTHERNSIDE SENIOR LIVING
SITE 1

GREENVILLE, SC

SHEET ISSUE:			
NO.	DATE	DESCRIPTION	BY
A	06/31/21	SD PROGRESS SET	
B	12/22/21	SD PROGRESS SET	
C	01/18/22	PLANNING COMMISSION SUBMITTAL	

PRINCIPAL IN CHARGE: LL
PROJECT ARCHITECT: RC
DRAWN BY: RO

SHEET TITLE:
BUILDING A FLOOR
PLAN - LEVEL 3

SHEET NO. PROJ. NO.


A103

ALL DRAWINGS, SPECIFICATIONS AND CONTENTS THEREOF FURNISHED BY MCMILLAN PAZDAN SMITH ARCHITECTURE ARE AND SHALL REMAIN THE PROPERTY OF MCMILLAN PAZDAN SMITH ARCHITECTURE. THESE DRAWINGS ARE NOT TO BE USED IN ANY MANNER WITHOUT THE WRITTEN PERMISSION OF MCMILLAN PAZDAN SMITH ARCHITECTURE. NO PART OF THESE DRAWINGS ARE TO BE REPRODUCED OR TRANSMITTED IN ANY FORM OR BY ANY MEANS, ELECTRONIC OR MECHANICAL, INCLUDING PHOTOCOPYING, RECORDING, OR BY ANY INFORMATION STORAGE AND RETRIEVAL SYSTEM, WITHOUT THE WRITTEN PERMISSION OF MCMILLAN PAZDAN SMITH ARCHITECTURE. MCMILLAN PAZDAN SMITH ARCHITECTURE ASSUMES NO LIABILITY FOR ANY ERRORS OR OMISSIONS IN THESE DRAWINGS. THE USER ASSUMES ALL LIABILITY FOR ANY SUCH ERRORS OR OMISSIONS. MCMILLAN PAZDAN SMITH ARCHITECTURE DOES NOT WARRANT THE ACCURACY OR COMPLETENESS OF THESE DRAWINGS. THE USER ASSUMES ALL LIABILITY FOR ANY SUCH ERRORS OR OMISSIONS. MCMILLAN PAZDAN SMITH ARCHITECTURE ASSUMES NO LIABILITY FOR ANY ERRORS OR OMISSIONS IN THESE DRAWINGS. THE USER ASSUMES ALL LIABILITY FOR ANY SUCH ERRORS OR OMISSIONS. MCMILLAN PAZDAN SMITH ARCHITECTURE DOES NOT WARRANT THE ACCURACY OR COMPLETENESS OF THESE DRAWINGS. THE USER ASSUMES ALL LIABILITY FOR ANY SUCH ERRORS OR OMISSIONS.

A1
A104

BUILDING A FLOOR PLAN - LEVEL 4

1/8" = 1'-0"

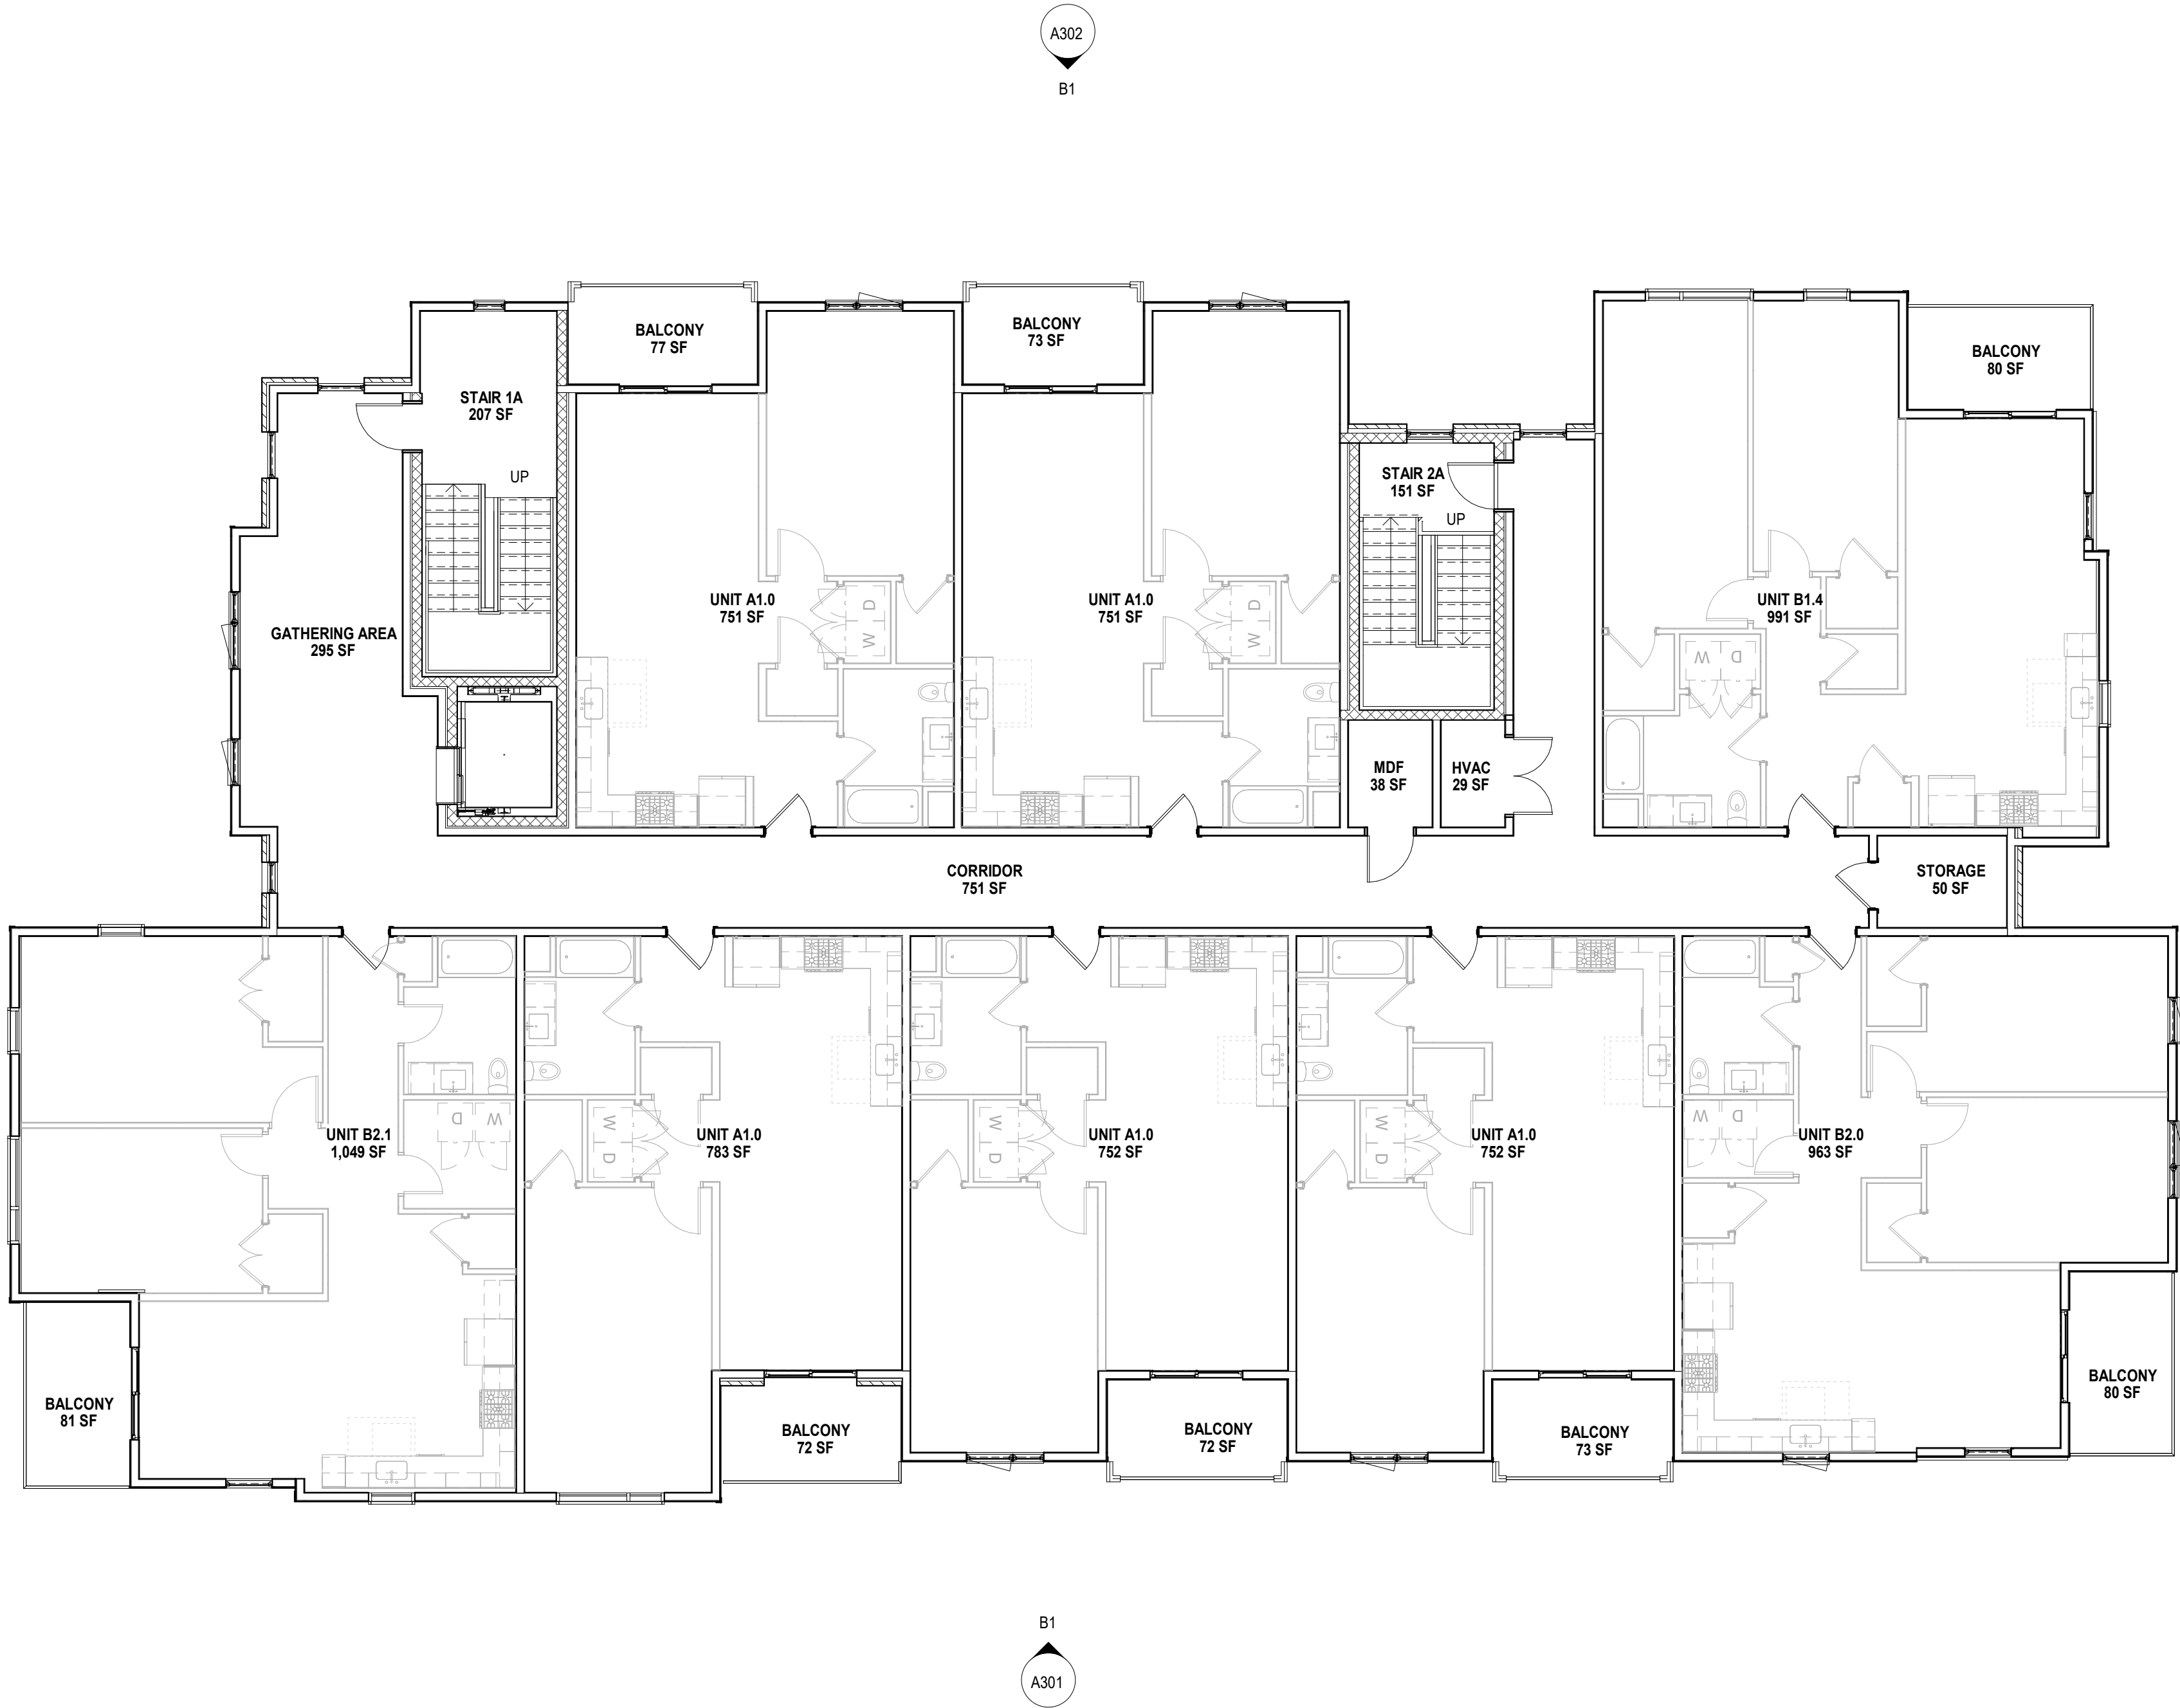

GREYSTONE AFFORDABLE DEVELOPMENT
SOUTHERNSIDE SENIOR LIVING
SITE 1

GREENVILLE, SC

SHEET ISSUE:			
NO.	DATE	DESCRIPTION	BY
A	06/31/21	SD PROGRESS SET	
B	12/22/21	SD PROGRESS SET	
C	01/18/22	PLANNING COMMISSION SUBMITTAL	

PRINCIPAL IN CHARGE: LL
PROJECT ARCHITECT: RC
DRAWN BY: RO

SHEET TITLE:
BUILDING A FLOOR
PLAN - LEVEL 4

SHEET NO. PROJ. NO.

A104

GREENVILLE, SC

PRINCIPAL IN CHARGE:	L
PROJECT ARCHITECT:	R
DRAWN BY:	R


SHEET NO.	PROJ. NO.
-----------	-----------

NOT FOR CONSTRUCTION

BUILDING A ROOF PLAN

A

ALL DRAWINGS, SPECIFICATIONS AND CONTENTS THEREOF FURNISHED BY MCMILLAN PAZDAN SMITH ARCHITECTURE ARE AND SHALL REMAIN THE PROPERTY OF MCMILLAN PAZDAN SMITH ARCHITECTURE. NO PART OF THIS DOCUMENT SHALL BE REPRODUCED OR TRANSMITTED IN ANY FORM OR BY ANY MEANS, ELECTRONIC OR MECHANICAL, INCLUDING PHOTOCOPYING, RECORDING, OR BY ANY INFORMATION STORAGE AND RETRIEVAL SYSTEM, WITHOUT THE WRITTEN PERMISSION OF MCMILLAN PAZDAN SMITH ARCHITECTURE. THIS DOCUMENT IS THE PROPERTY OF MCMILLAN PAZDAN SMITH ARCHITECTURE AND IS NOT TO BE LOANED, REPRODUCED, COPIED, OR IN ANY MANNER USED FOR ANY OTHER PROJECT OR PURPOSE. ANY SUCH VIOLATION OF THESE TERMS SHALL BE CONSIDERED A BREACH OF CONTRACT AND SHALL BE SUBJECT TO THE FULL AND COMPLETE LIABILITY OF THE VIOLATOR. MCMILLAN PAZDAN SMITH ARCHITECTURE ASSUMES NO LIABILITY FOR ANY DAMAGE, LOSS, OR INJURY, INCLUDING CONSEQUENTIAL DAMAGES, ARISING OUT OF OR FROM THE USE OF THIS DOCUMENT. THE USER MAY BE ABLE TO OBTAIN A LIMITED WARRANTY FROM THE MANUFACTURER OF ANY EQUIPMENT OR MATERIALS USED IN THE PROJECT, BUT THIS WARRANTY SHALL NOT BE EXTENDED TO THE USER BY MCMILLAN PAZDAN SMITH ARCHITECTURE. MCMILLAN PAZDAN SMITH ARCHITECTURE DISCLAIMS ANY AND ALL WARRANTIES, EXPRESS OR IMPLIED, INCLUDING BUT NOT LIMITED TO THE WARRANTIES OF MERCHANTABILITY, FITNESS FOR A PARTICULAR PURPOSE, AND NON-INFRINGEMENT. THE USER SHALL INDEMNIFY AND HOLD MCMILLAN PAZDAN SMITH ARCHITECTURE HARMLESS FROM AND AGAINST ALL SUCH DAMAGES, LOSSES, AND EXPENSES, INCLUDING REASONABLE ATTORNEY'S FEES, INCURRED BY MCMILLAN PAZDAN SMITH ARCHITECTURE IN CONNECTION WITH THE PROJECT. SUBMISSION OF THIS DOCUMENT TO THE USER SHALL BE CONSIDERED AS ACCEPTANCE OF THESE TERMS AND CONDITIONS. COPYRIGHT © 2022 MCMILLAN PAZDAN SMITH ARCHITECTURE. ALL RIGHTS RESERVED.

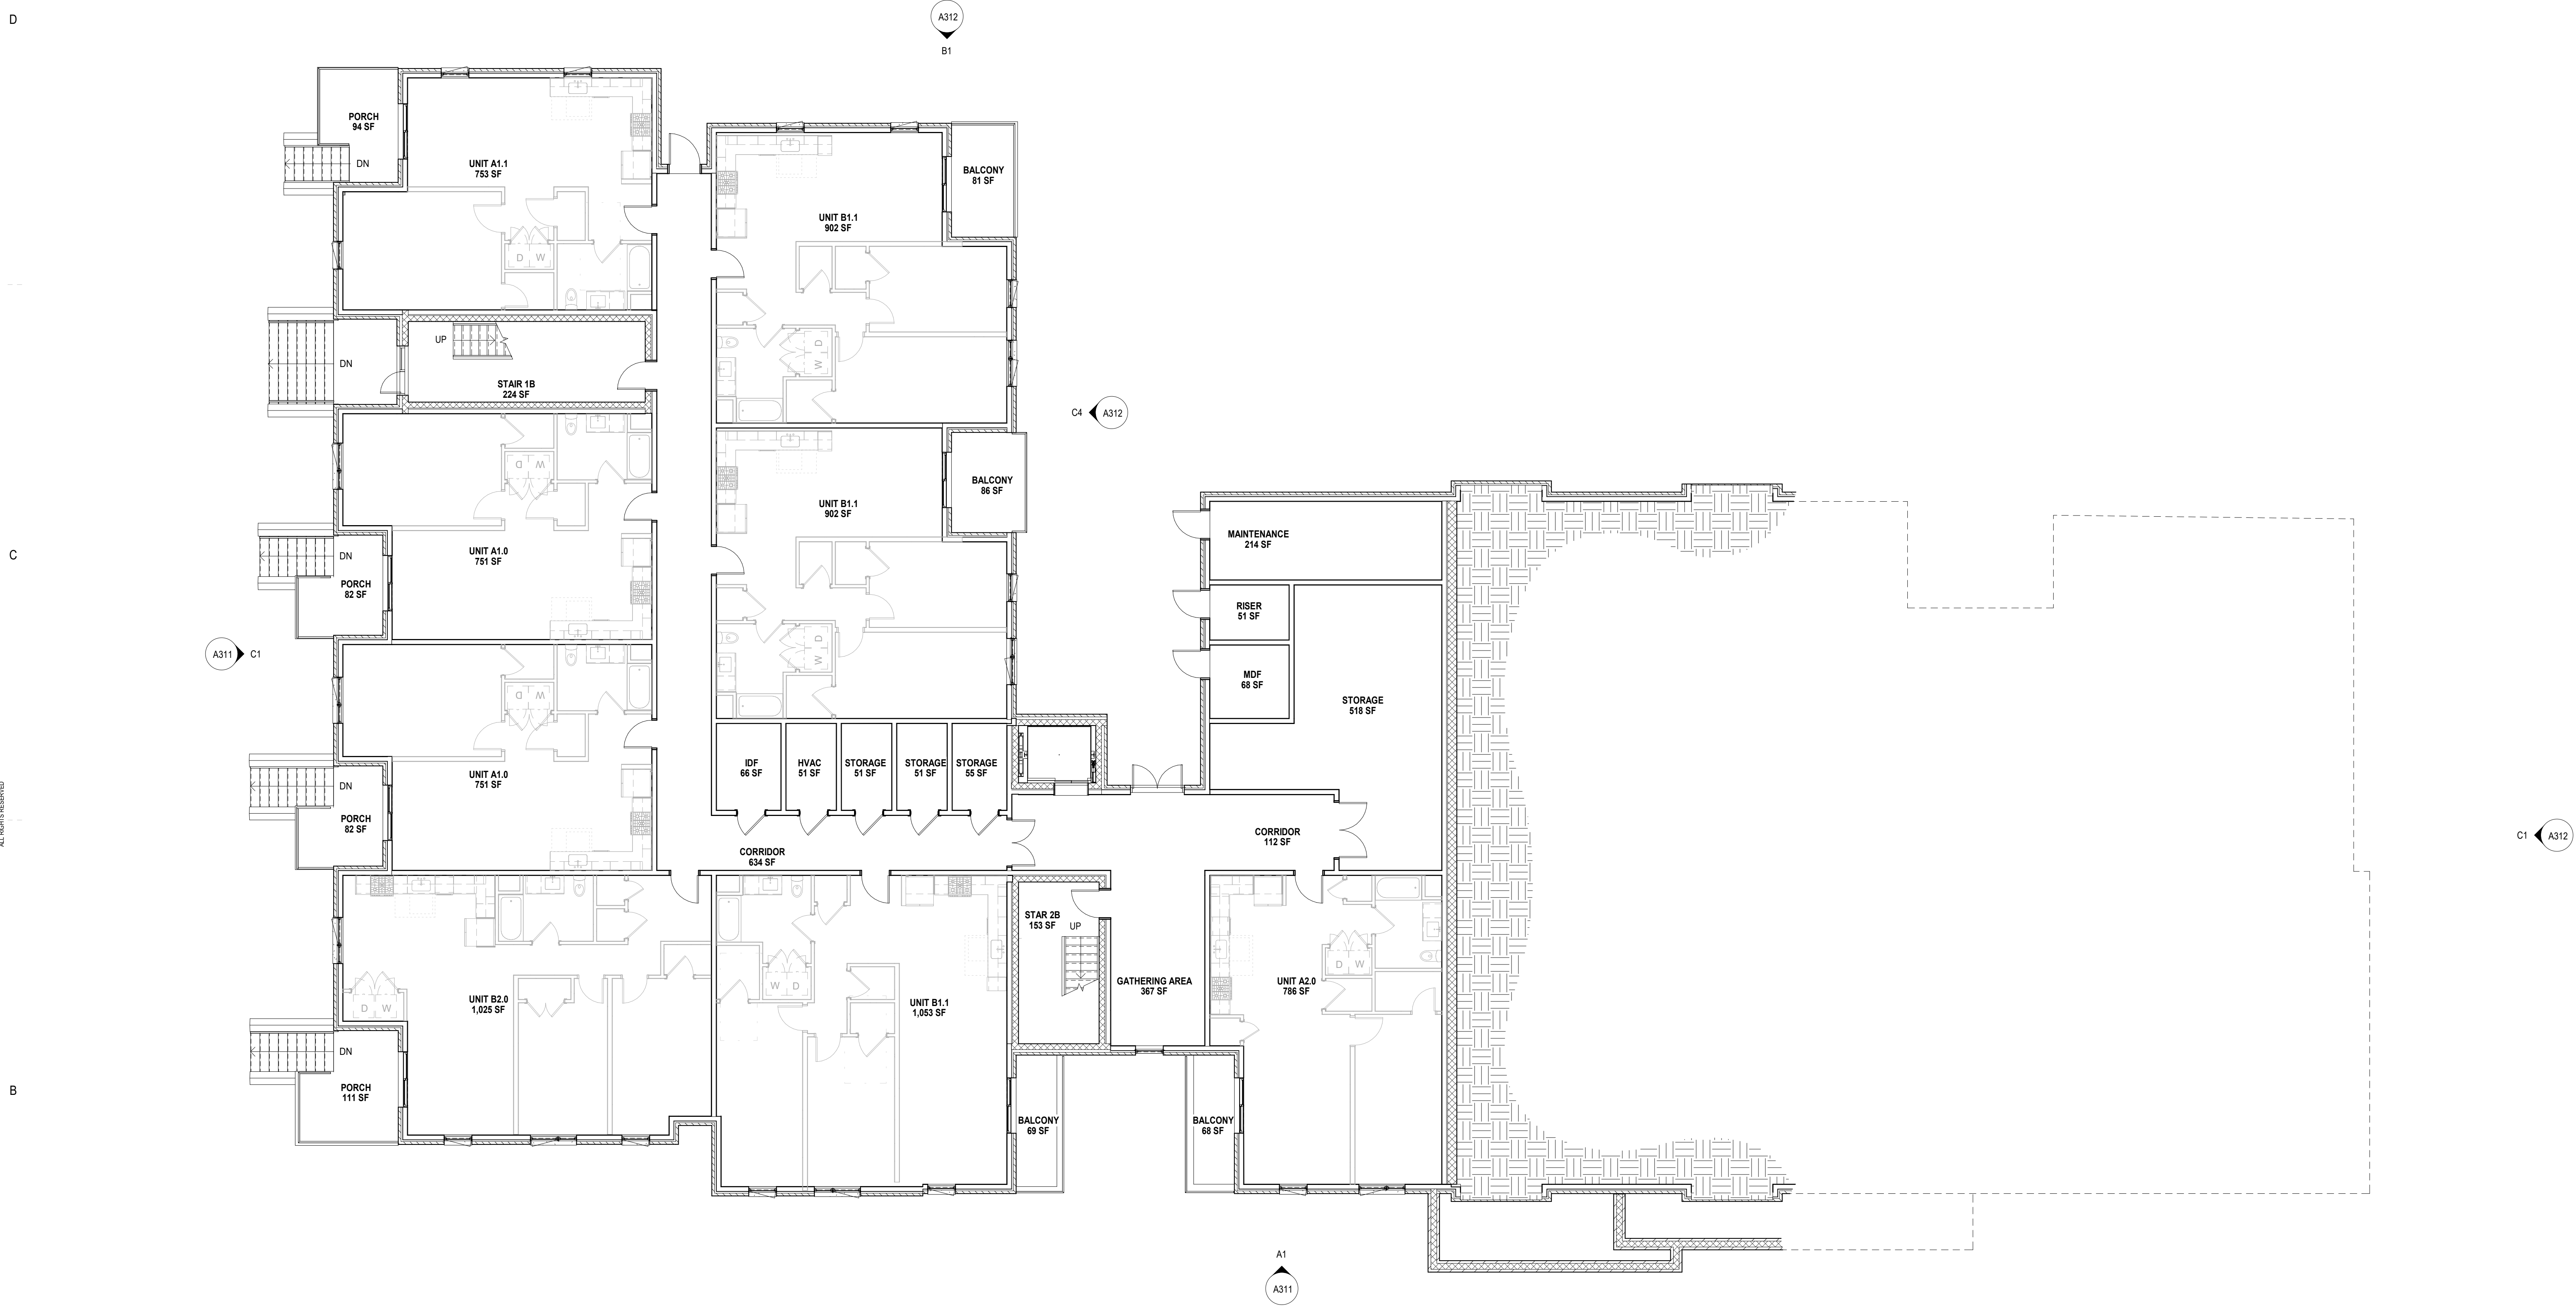

BUILDING B FLOOR PLAN - LEVEL 1

1/8" = 1'-0"

GREYSTONE AFFORDABLE DEVELOPMENT
SOUTHERNSIDE SENIOR LIVING
SITE 1

GREENVILLE, SC

SHEET ISSUE:			
NO.	DATE	DESCRIPTION	BY
A	06/31/21	SD PROGRESS SET	
B	12/22/21	SD PROGRESS SET	
C	01/18/22	PLANNING COMMISSION SUBMITTAL	

PRINCIPAL IN CHARGE: LL
PROJECT ARCHITECT: RC
DRAWN BY: RO

SHEET TITLE:
**BUILDING B FLOOR
PLAN - LEVEL 1**

SHEET NO. PROJ. NO.

A111

GREYSTONE AFFORDABLE DEVELOPMENT
SOUTHERNSIDE SENIOR LIVING
SITE 1

GREENVILLE, SC

SHEET ISSUE:			
NO.	DATE	DESCRIPTION	BY
A	06/31/21	SD PROGRESS SET	
B	12/22/21	SD PROGRESS SET	
C	01/18/22	PLANNING COMMISSION SUBMITTAL	

PRINCIPAL IN CHARGE:
PROJECT ARCHITECT:
DRAWN BY:


LL
RC
RO

SHEET TITLE:
**BUILDING B FLOOR
PLAN - LEVEL 2**

SHEET NO. PROJ. NO.

A112

NOT FOR CONSTRUCTION

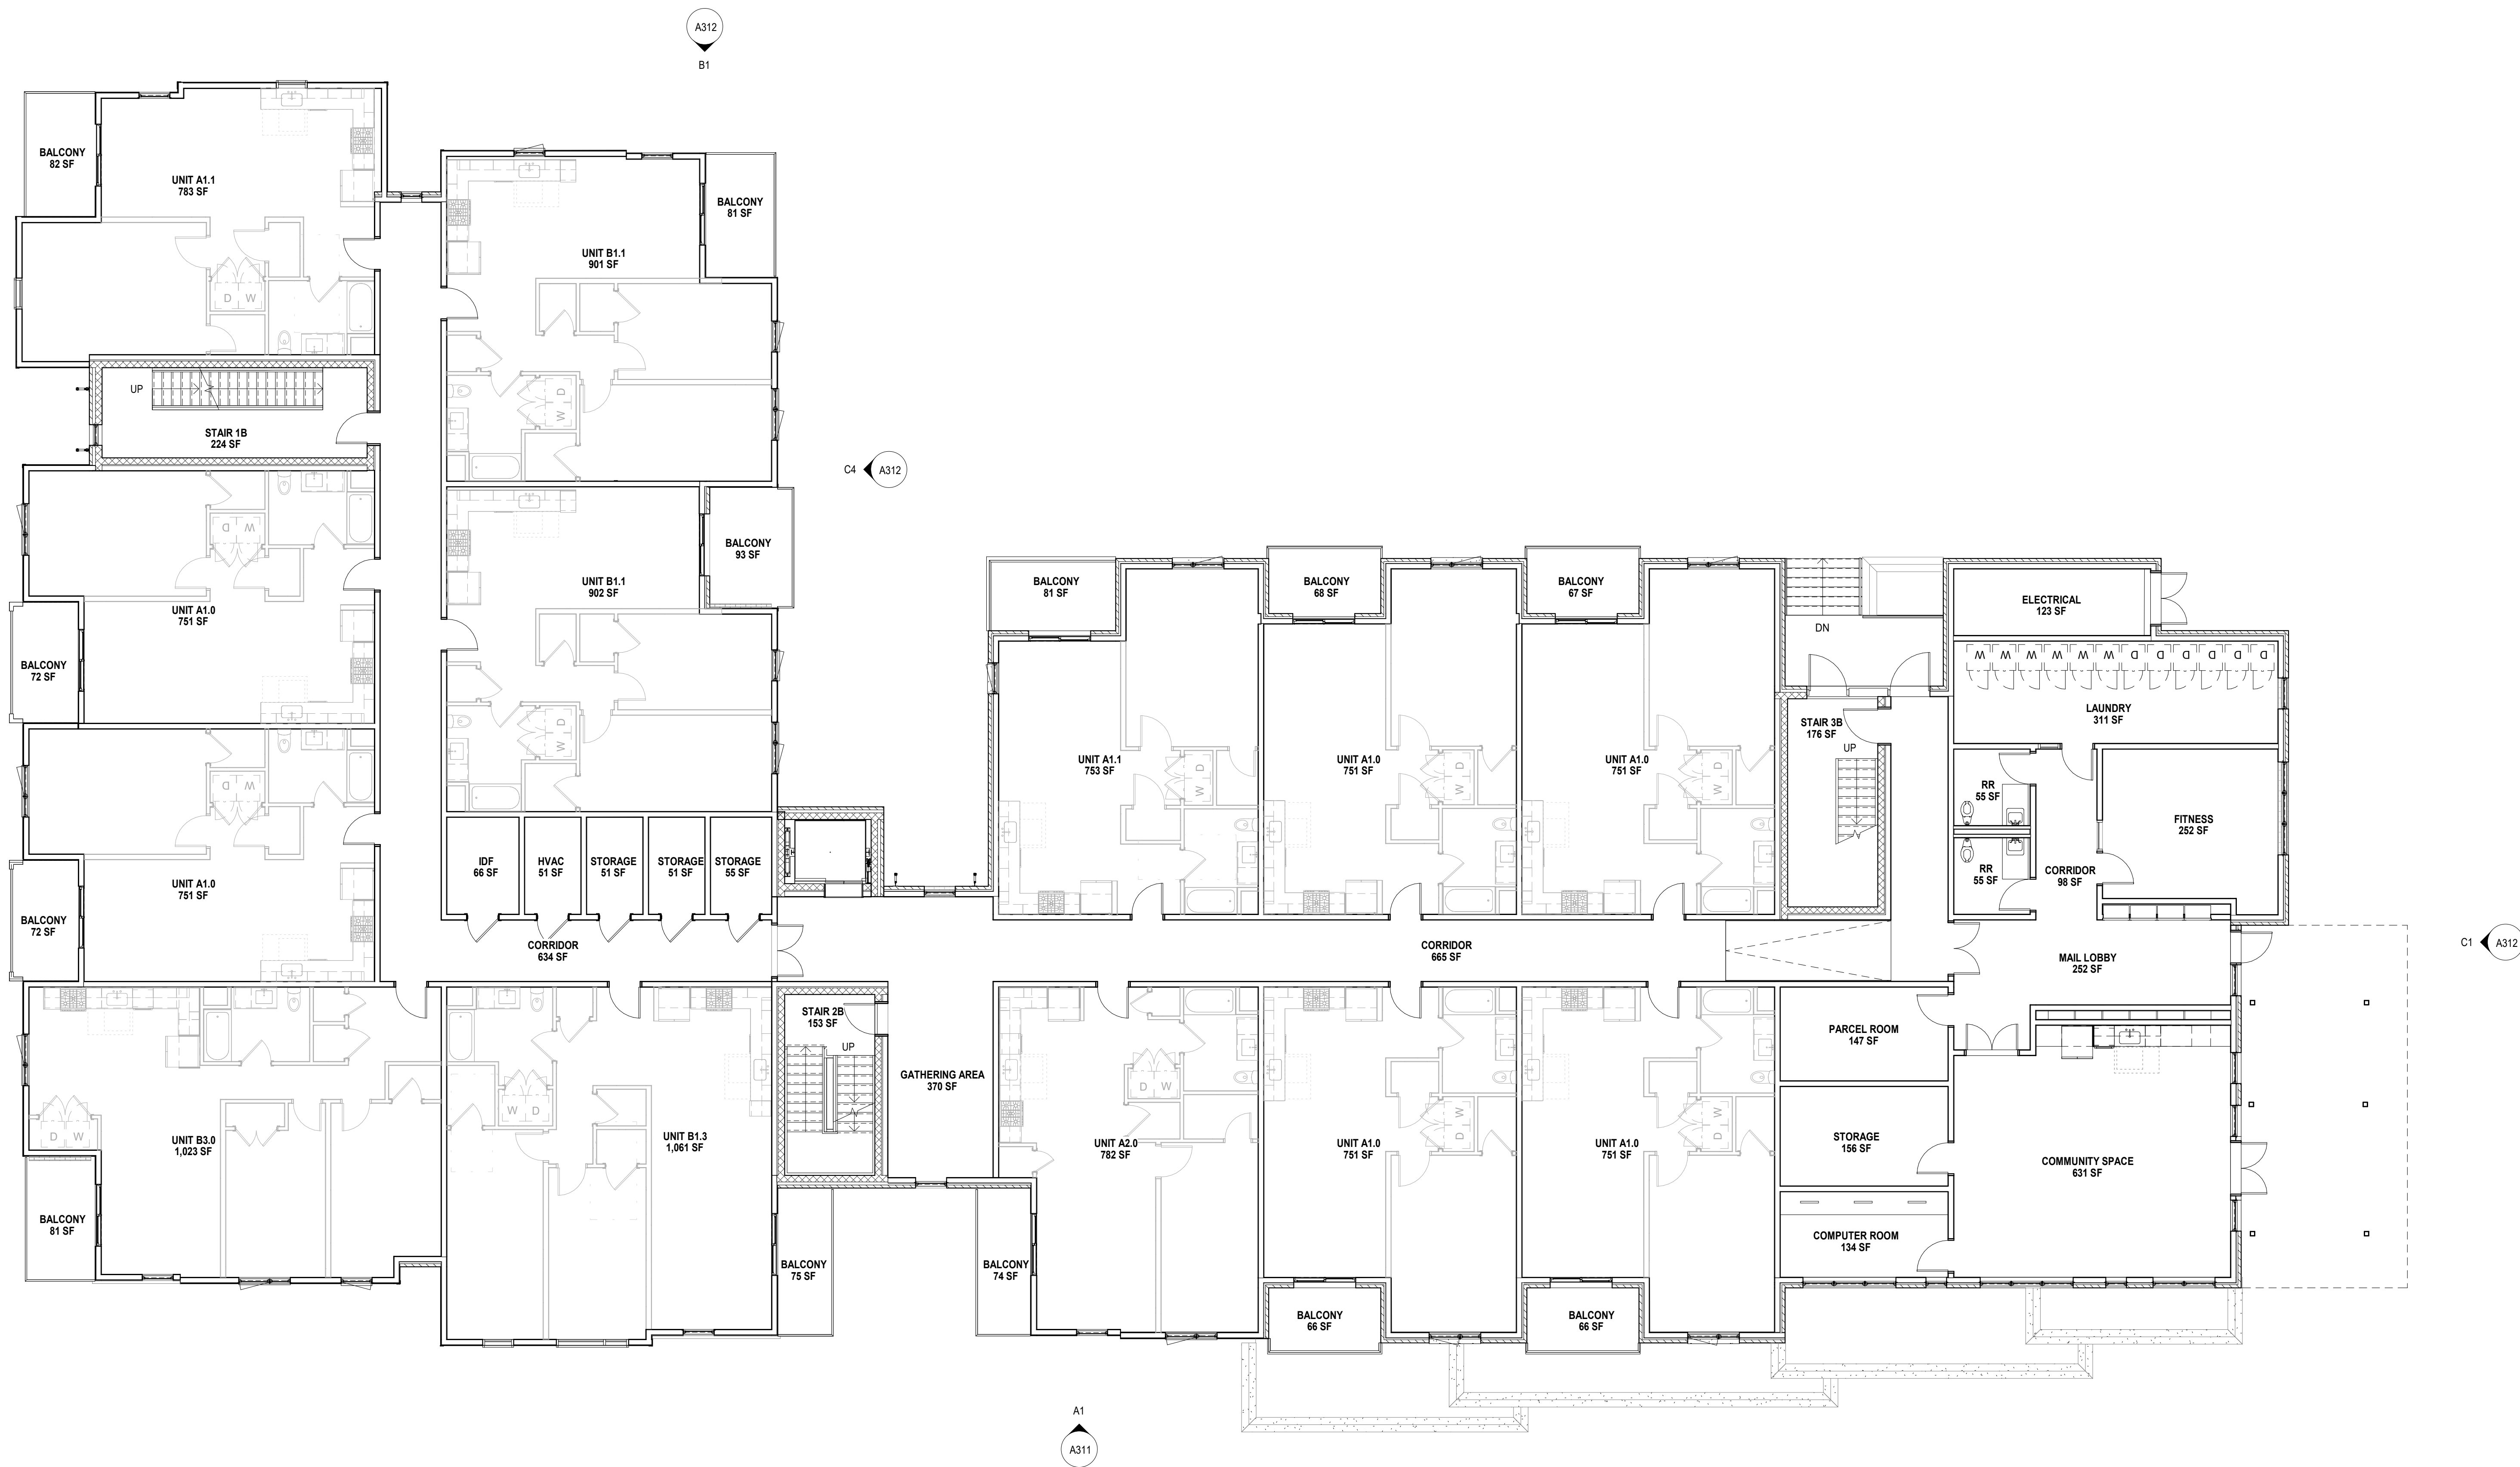

BUILDING B FLOOR PLAN - LEVEL 2

1/8" = 1'-0"

ALL DRAWINGS, SPECIFICATIONS AND NOTES ARE THE PROPERTY OF MCMILLAN PAZDAN SMITH ARCHITECTURE. NO PART OF THIS DOCUMENT SHALL BE REPRODUCED OR TRANSMITTED IN ANY FORM OR BY ANY MEANS, ELECTRONIC OR MECHANICAL, INCLUDING PHOTOCOPYING, RECORDING, OR BY ANY INFORMATION STORAGE AND RETRIEVAL SYSTEM, WITHOUT THE WRITTEN PERMISSION OF MCMILLAN PAZDAN SMITH ARCHITECTURE. THIS DOCUMENT IS THE PROPERTY OF MCMILLAN PAZDAN SMITH ARCHITECTURE AND IS NOT TO BE REPRODUCED OR TRANSMITTED IN ANY FORM OR BY ANY MEANS, ELECTRONIC OR MECHANICAL, INCLUDING PHOTOCOPYING, RECORDING, OR BY ANY INFORMATION STORAGE AND RETRIEVAL SYSTEM, WITHOUT THE WRITTEN PERMISSION OF MCMILLAN PAZDAN SMITH ARCHITECTURE. ALL RIGHTS RESERVED.

GREYSTONE AFFORDABLE DEVELOPMENT
SOUTHERNSIDE SENIOR LIVING
SITE 1

GREENVILLE, SC

SHEET ISSUE:			
NO.	DATE	DESCRIPTION	BY
A	06/31/21	SD PROGRESS SET	
B	12/22/21	SD PROGRESS SET	
C	01/18/22	PLANNING COMMISSION SUBMITTAL	


NOT FOR CONSTRUCTION

PRINCIPAL IN CHARGE: LL
PROJECT ARCHITECT: RC
DRAWN BY: RO

SHEET TITLE:
BUILDING B FLOOR
PLAN - LEVEL 3

SHEET NO. PROJ. NO.

A113

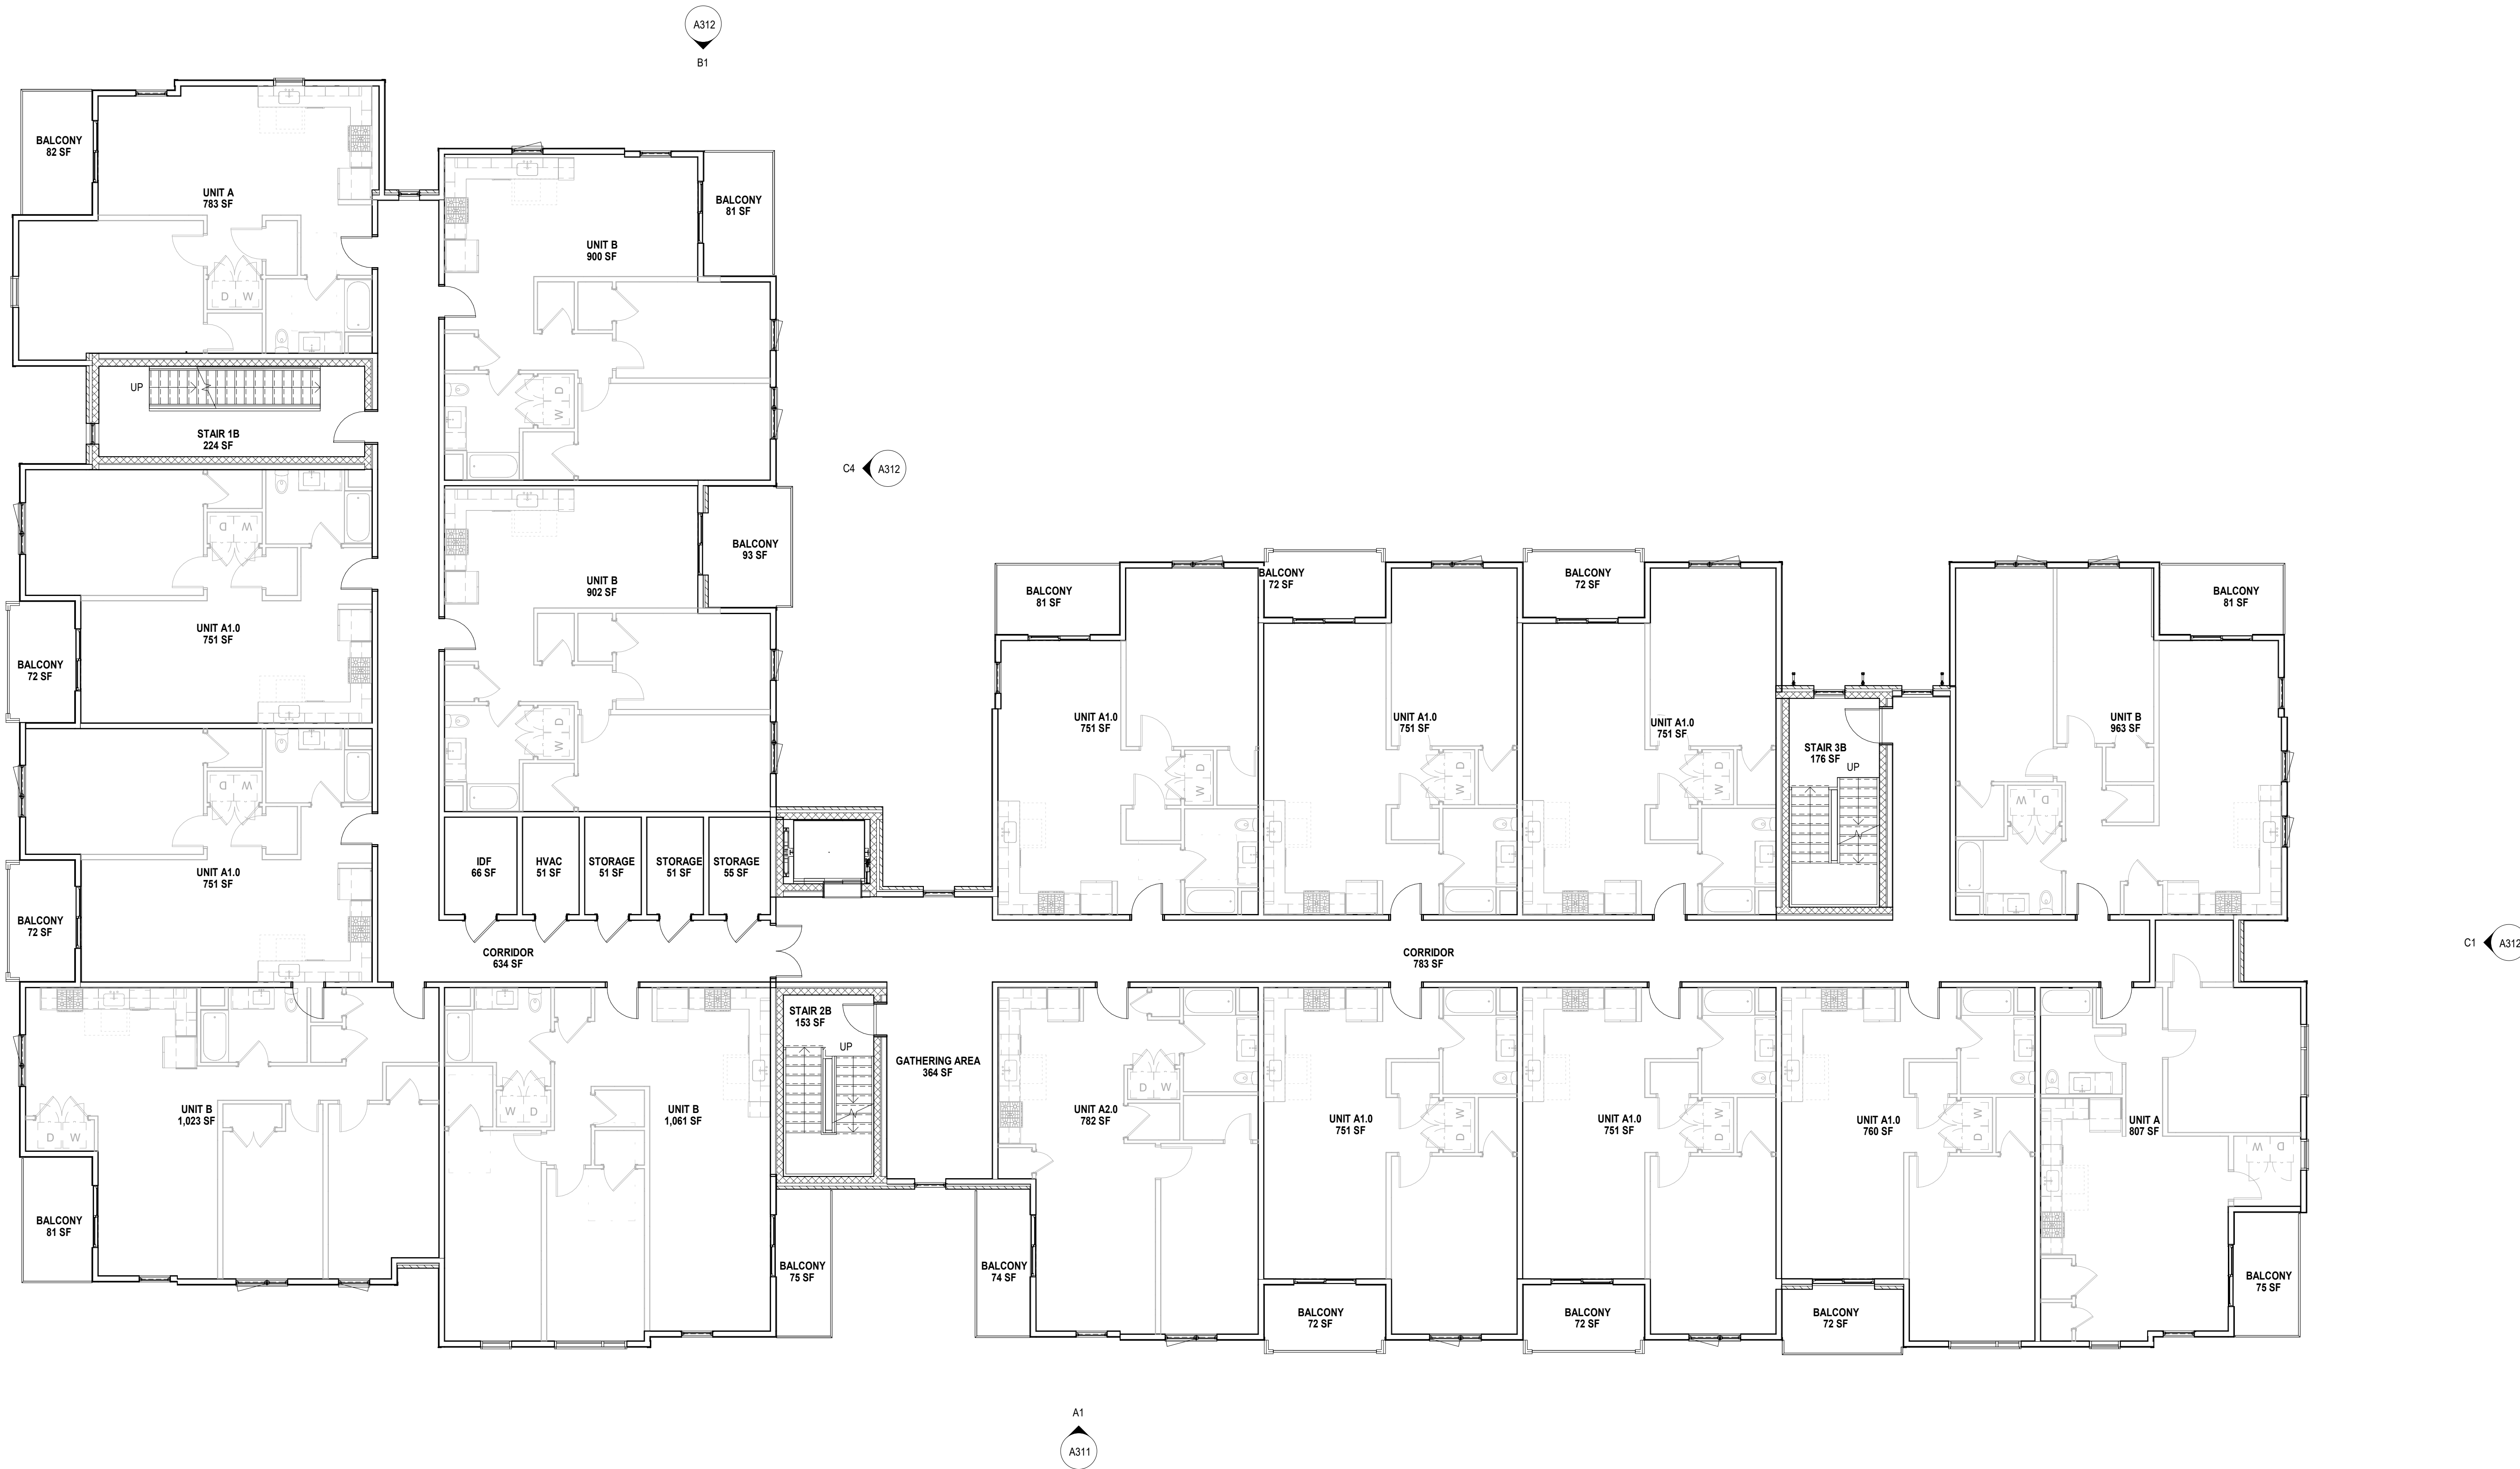

A1 BUILDING B FLOOR PLAN - LEVEL 3
A113 1/8" = 1'-0"

GREENVILLE, SC

SHEET NO. PROJ. NO.

NOT FOR CONSTRUCTION

1/8" = 1'-0"

GREENVILLE, SC

PRINCIPAL IN CHARGE:	L
PROJECT ARCHITECT:	R
DRAWN BY:	R

SHEET NO. PROJ. NO.

A115

BUILDING B FLOOR PLAN - LEVEL 5

$$1/8'' = 1'-0''$$

ALL DRAWINGS, SPECIFICATIONS AND CONTENTS THEREOF FURNISHED BY MCMILLAN PAZDAN SMITH ARCHITECTURE ARE AND SHALL REMAIN THE PROPERTY OF MCMILLAN PAZDAN SMITH ARCHITECTURE. THESE MATERIALS ARE TO BE USED ONLY IN THE PROJECT AND NOT TO BE REPRODUCED OR COPIED IN ANY MANNER WITHOUT THE WRITTEN PERMISSION OF MCMILLAN PAZDAN SMITH ARCHITECTURE. SUBMISSION OF THIS DRAWING TO ANY OTHER PARTY FOR ANY PURPOSE IS STRICTLY PROHIBITED. MCMILLAN PAZDAN SMITH ARCHITECTURE ASSUMES NO LIABILITY FOR ANY ERRORS OR OMISSIONS IN THIS DOCUMENT. THE USER OF THIS DOCUMENT ASSUMES ALL LIABILITY FOR ANY SUCH ERRORS OR OMISSIONS. MCMILLAN PAZDAN SMITH ARCHITECTURE DOES NOT WARRANT THE ACCURACY OR COMPLETENESS OF THIS DOCUMENT. THE USER OF THIS DOCUMENT ASSUMES ALL LIABILITY FOR ANY SUCH ERRORS OR OMISSIONS. MCMILLAN PAZDAN SMITH ARCHITECTURE ASSUMES NO LIABILITY FOR ANY ERRORS OR OMISSIONS IN THIS DOCUMENT. THE USER OF THIS DOCUMENT ASSUMES ALL LIABILITY FOR ANY SUCH ERRORS OR OMISSIONS. MCMILLAN PAZDAN SMITH ARCHITECTURE DOES NOT WARRANT THE ACCURACY OR COMPLETENESS OF THIS DOCUMENT. THE USER OF THIS DOCUMENT ASSUMES ALL LIABILITY FOR ANY SUCH ERRORS OR OMISSIONS.

A1
A116

BUILDING B ROOF PLAN
1/8" = 1'-0"



CONSULTANT LOGO

SEALS

GREYSTONE AFFORDABLE DEVELOPMENT
SOUTHERNSIDE SENIOR LIVING
SITE 1
GREENVILLE, SC

SHEET ISSUE:			
NO.	DATE	DESCRIPTION	BY
A	06/31/21	SD PROGRESS SET	
B	12/22/21	SD PROGRESS SET	
C	01/18/22	PLANNING COMMISSION SUBMITTAL	

PRINCIPAL IN CHARGE: LL
PROJECT ARCHITECT: RC
DRAWN BY: RO

SHEET TITLE:
**BUILDING B ROOF
PLAN**

SHEET NO. PROJ. NO.

A116

ALL DRAWINGS, SPECIFICATIONS AND NOTES HEREBY SUBMITTED BY MCMILLAN PAZDAN SMITH ARCHITECTURE ARE THE PROPERTY OF MCMILLAN PAZDAN SMITH ARCHITECTURE. THESE MATERIALS ARE TO BE USED ONLY IN CONNECTION WITH THE PROJECT AND NOT BE REPRODUCED OR TRANSMITTED IN ANY FORM OR BY ANY MEANS, ELECTRONIC OR MECHANICAL, INCLUDING PHOTOCOPYING, RECORDING, OR BY ANY INFORMATION STORAGE AND RETRIEVAL SYSTEM, WITHOUT THE WRITTEN PERMISSION OF MCMILLAN PAZDAN SMITH ARCHITECTURE. ANY UNAUTHORIZED REPRODUCTION OR TRANSMISSION OF THESE MATERIALS IS PROHIBITED AND WILL BE SUBJECT TO LEGAL ACTION. COPYRIGHT © 2022 MCMILLAN PAZDAN SMITH ARCHITECTURE. ALL RIGHTS RESERVED.

SHEET ISSUE:				
NO.	DATE	DESCRIPTION	BY	
A	06/31/21	SD PROGRESS SET		
B	12/22/21	SD PROGRESS SET		
C	01/18/22	PLANNING COMMISSION SUBMITTAL		

PRINCIPAL IN CHARGE:
PROJECT ARCHITECT:
DRAWN BY:

LL
RC
RO

SHEET TITLE:
**BUILDING
ELEVATIONS -
BUILDING A**

SHEET NO. PROJ. NO.

A301

NOT FOR CONSTRUCTION

BUILDING ELEVATION - BUILDING A PLAN WEST

18" = 1'-0"



BUILDING ELEVATION - BUILDING A PLAN SOUTH

18" = 1'-0"



ELEVATION MATERIAL LEGEND

TYPE	GRAPHIC	MATERIAL	MANUFACTURER	PRODUCT/STYLE	SIZE	COLOR FINISH	REMARKS
BRK-1		BRICK VENEER	TBD	TBD	TBD	TBD	
FC-1		FIBER CEMENT LAP SIDING	TBD	TBD	4" EXPOSURE	PAINTED	
FC-2A		FIBER CEMENT LAP SIDING	TBD	TBD	6" EXPOSURE	PAINTED, COLOR 1	
FC-2B		FIBER CEMENT LAP SIDING	TBD	TBD	6" EXPOSURE	PAINTED, COLOR 2	
FC-3		FIBER CEMENT WOODTONE LAP SIDING	TBD	TBD	6" EXPOSURE	PREFINISHED	
FC-4A		FIBER CEMENT SHIPLAP SIDING	TBD	TBD	8" EXPOSURE	PAINTED, COLOR 1	
FC-4B		FIBER CEMENT SHIPLAP SIDING	TBD	TBD	8" EXPOSURE	PAINTED, COLOR 2	

SHEET ISSUE:			
NO.	DATE	DESCRIPTION	BY
A	08/31/21	SD PROGRESS SET	
B	12/22/21	SD PROGRESS SET	
C	01/18/22	PLANNING COMMISSION SUBMITTAL	

PRINCIPAL IN CHARGE:
PROJECT ARCHITECT:
DRAWN BY:

LL
RC
RO

SHEET TITLE:
**BUILDING
ELEVATIONS -
BUILDING A**

SHEET NO. PROJ. NO.

A302



C1
A302
BUILDING ELEVATION - BUILDING A PLAN EAST
1/8" = 1'-0"



B1
A302
BUILDING ELEVATION - BUILDING A PLAN NORTH
1/8" = 1'-0"

ELEVATION MATERIAL LEGEND							
TYPE	GRAPHIC	MATERIAL	MANUFACTURER	PRODUCT/STYLE	SIZE	COLOR FINISH	REMARKS
BRK-1		BRICK VENEER	TBD	TBD	TBD	TBD	
FC-1		FIBER CEMENT LAP SIDING	TBD	TBD	4" EXPOSURE	PAINTED	
FC-2A		FIBER CEMENT LAP SIDING	TBD	TBD	6" EXPOSURE	PAINTED, COLOR 1	
FC-2B		FIBER CEMENT LAP SIDING	TBD	TBD	6" EXPOSURE	PAINTED, COLOR 2	
FC-3		FIBER CEMENT WOODTONE LAP SIDING	TBD	TBD	6" EXPOSURE	PREFINISHED	
FC-4A		FIBER CEMENT SHIPLAP SIDING	TBD	TBD	8" EXPOSURE	PAINTED, COLOR 1	
FC-4B		FIBER CEMENT SHIPLAP SIDING	TBD	TBD	8" EXPOSURE	PAINTED, COLOR 2	

SHEET ISSUE:			
NO.	DATE	DESCRIPTION	BY
A	06/31/21	SD PROGRESS SET	
B	12/22/21	SD PROGRESS SET	
C	01/18/22	PLANNING COMMISSION SUBMITTAL	

PRINCIPAL IN CHARGE:
PROJECT ARCHITECT:
DRAWN BY:

LL
RC
RO

SHEET TITLE:
**BUILDING
ELEVATIONS -
BUILDING B**

SHEET NO. PROJ. NO.

A311



BUILDING ELEVATION - BUILDING B PLAN WEST
C1
A311
1/8" = 1'-0"



BUILDING ELEVATION - BUILDING B PLAN SOUTH
A1
A311
1/8" = 1'-0"

ELEVATION MATERIAL LEGEND

TYPE	GRAPHIC	MATERIAL	MANUFACTURER	PRODUCT/STYLE	SIZE	COLOR FINISH	REMARKS
BRK-1		BRICK VENEER	TBD	TBD	TBD	TBD	
FC-1		FIBER CEMENT LAP SIDING	TBD	TBD	4" EXPOSURE	PAINTED	
FC-2A		FIBER CEMENT LAP SIDING	TBD	TBD	6" EXPOSURE	PAINTED, COLOR 1	
FC-2B		FIBER CEMENT LAP SIDING	TBD	TBD	6" EXPOSURE	PAINTED, COLOR 2	
FC-3		FIBER CEMENT WOODTONE LAP SIDING	TBD	TBD	6" EXPOSURE	PREFINISHED	
FC-4A		FIBER CEMENT SHIPLAP SIDING	TBD	TBD	8" EXPOSURE	PAINTED, COLOR 1	
FC-4B		FIBER CEMENT SHIPLAP SIDING	TBD	TBD	8" EXPOSURE	PAINTED, COLOR 2	

SHEET ISSUE:			
NO.	DATE	DESCRIPTION	BY
A	06/31/21	SD PROGRESS SET	
B	12/22/21	SD PROGRESS SET	
C	01/18/22	PLANNING COMMISSION SUBMITTAL	

PRINCIPAL IN CHARGE:
PROJECT ARCHITECT:
DRAWN BY:

LL
RC
RO

SHEET TITLE:
**BUILDING
ELEVATIONS -
BUILDING B**

SHEET NO. PROJ. NO.

A312

NOT FOR CONSTRUCTION

ALL DRAWINGS, SPECIFICATIONS AND NOTES HEREBY FURNISHED BY MC MILLAN PAZDAN SMITH ARCHITECTURE ARE AND SHALL REMAIN THE PROPERTY OF MC MILLAN PAZDAN SMITH ARCHITECTURE. THESE DRAWINGS ARE TO BE USED ONLY FOR THE PROJECT AND NOT BE REPRODUCED OR COPIED IN ANY MANNER WITHOUT THE WRITTEN PERMISSION OF MC MILLAN PAZDAN SMITH ARCHITECTURE. SUBMISSION OF THIS DRAWING TO ANY AGENCY OR TO ANY OTHER PARTY FOR ANY PURPOSE OTHER THAN THAT FOR WHICH IT WAS SUBMITTED SHALL BE AT THE USER'S SOLE RISK. NO PART OF THIS DRAWING SHALL BE USED FOR ANY OTHER PROJECT OR FOR ANY OTHER PURPOSE WITHOUT THE WRITTEN PERMISSION OF MC MILLAN PAZDAN SMITH ARCHITECTURE. ALL RIGHTS RESERVED.

D


C

B

A

BUILDING ELEVATION - BUILDING B PLAN EAST
1/8" = 1'-0"

BUILDING ELEVATION - BUILDING B PLAN EAST PARTIAL
1/8" = 1'-0"

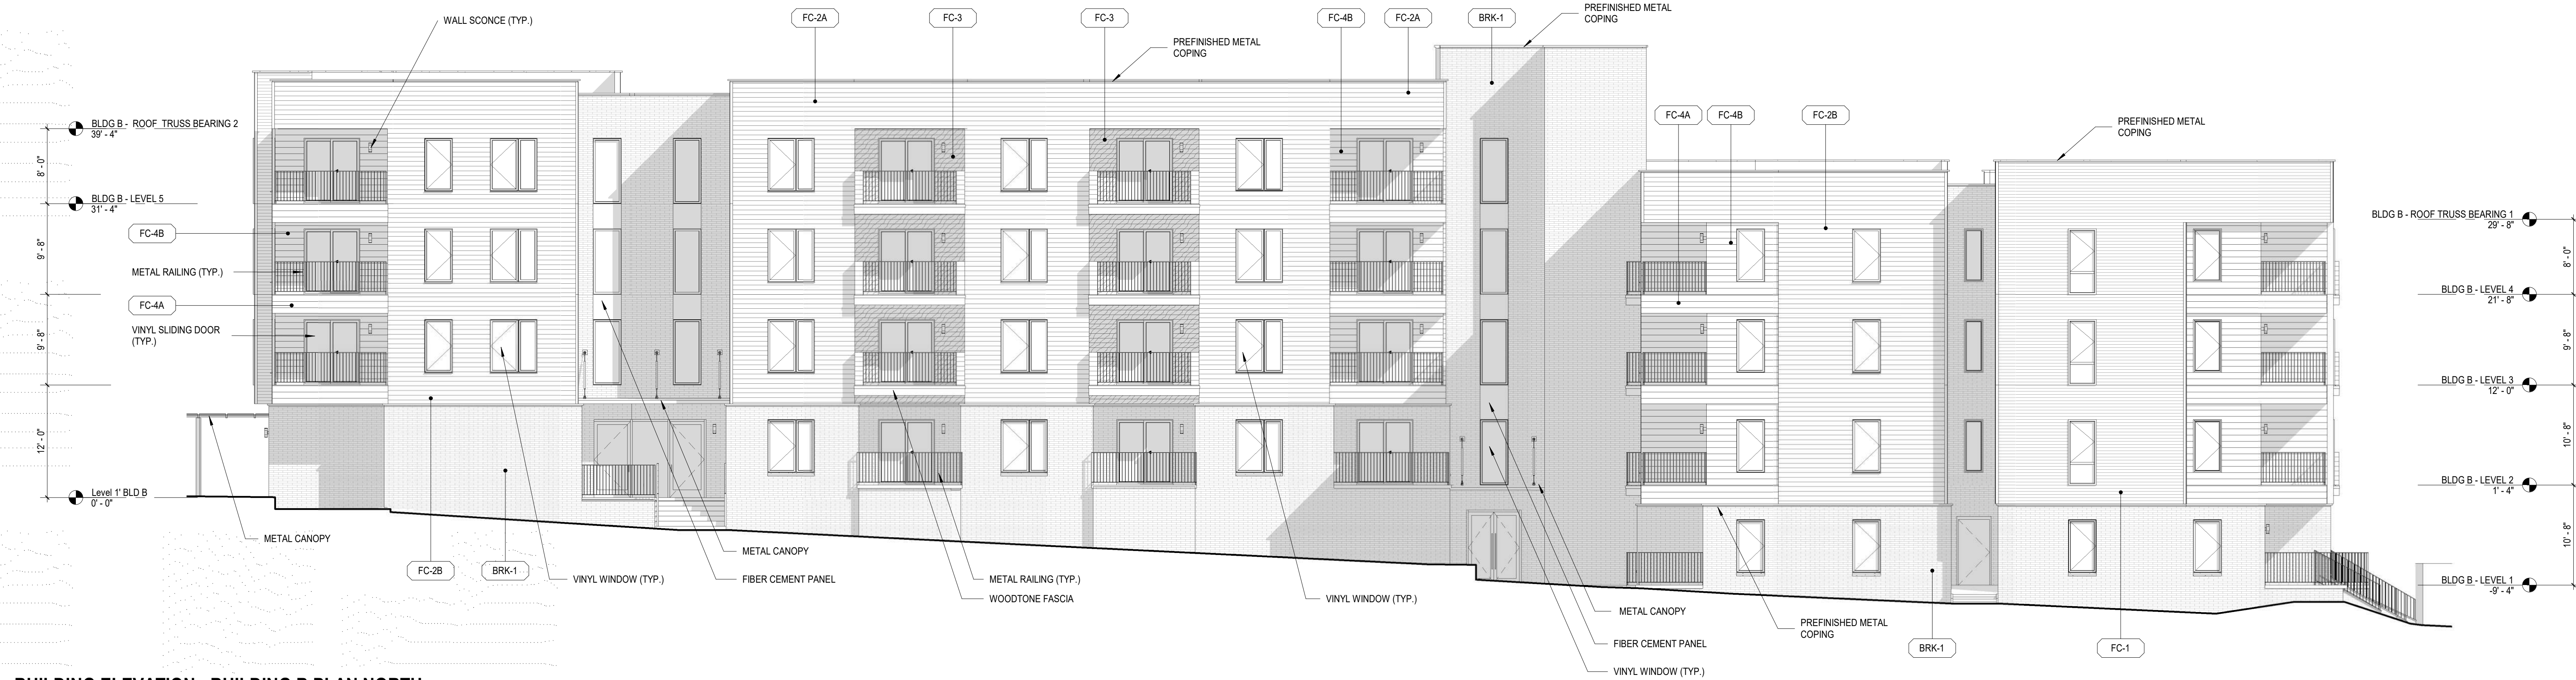



Planning Staff Report
Greenville Planning Commission
February 11, 2022
for the February 17, 2022 Public Hearing

Docket Number:	MD-22-57
Applicant:	Luke Perry
Property Owner:	Soteria CDC
Property Location:	301 Shaw Street
Tax Map Number:	015000-13-01200
Acreage:	0.26 acre
Zoning:	RM-2, Single- & Multi-Family Residential District
Proposal:	5-unit multifamily affordable housing development
Staff Recommendation:	Approve with Comments and Conditions

Applicable Sections of the City of Greenville Code of Ordinances:

Sec. 2-372, Function, Powers, and Duties of the Planning Commission

Sec. 19-2.1.2, Planning Commission Powers and Duties

Sec. 19-6, Development and Design Standards

Sec. 19-6.8, Design Standards for Multifamily Residential Development

Project Overview:

The proposed project is a 5-unit multifamily affordable housing development located at 301 Shaw Street. As a multifamily project, the design and architecture require informal review before the Design Review Board – Urban Panel, and formal approval by the Planning Commission.

Procedural Requirements:

Pre-Application and Development Meetings

There were a series of pre-application meetings between the applicant and Planning staff about the property and its redevelopment. Discussions centered around general multifamily requirements, vehicular and pedestrian access, density, and setbacks.

Neighborhood Meeting

The applicant presented their project at a neighborhood meeting on January 13, 2022. Discussions primarily focused on the timeline for the project, the program run by Soteria, and general development questions.

Site Information:

The proposed multifamily affordable housing development is located at 301 Shaw Street near the Poe Mill community.

The subject property is zoned RM-2, Single- & Multi-Family Residential District and is not located within a Neighborhood Revitalization Overlay District or Special Emphasis Neighborhood. The lot is currently vacant. Adjacent land uses are primarily single-family detached residential and multifamily residential.

The GVL2040 Future Land Use designation for the property is "Urban Residential." Land within this designation is a mixture of low-density and medium density housing types, including multifamily units, townhouses, single-family attached dwellings. Urban Residential neighborhoods are in close proximity to the downtown area and pockets east of Laurens Road. This classification allows for a density of 10-20 units per acre and is intended to allow compact development within Greenville's historic and traditional neighborhoods with smaller lots and walkable streets. Complementary uses customarily found in residential districts, such as community recreation facilities, places of worship, and schools, may be allowed.

Staff Analysis:

- Acreage – The subject property is 0.26 acres in size according to the applicant provided survey.
- Zoning – The properties are zoned RM-2, Single- & Multifamily Residential District. Multifamily is a permitted use in the RM-2 district.
- Density – The proposed project consists of a 5-unit multifamily building. At 0.26 acres, the density is roughly 19.2 units/acre. This is under the RM-2 zoning district maximum of 20 units/acre.
- Height – The standard maximum height in the RM-2 zoning district is 40 feet. The plans show an approximate height of 22', well under the maximum limit.
- Parking – A total of five surface parking spaces are provided on site. While this is under the required eight parking requirements, the applicant has indicated to staff they wish to pursue a shared parking agreements with a nearby property owner.

Staff reviewed the application for compliance with the Land Management Ordinance (LMO), specifically, Section 19-6.8, Design Principles and Standards for Multifamily Residential Development. The analysis on project compliance is as follows:

19-6.8.9. Multifamily Design Standards

(A) Orientation

- The project site is a triangular parcel, with Shaw Street to the north, a vacant parcel to the west, and Stratham Place multifamily apartments to the east.
- The building is configured in a manner that activates the street frontage on Shaw and enhances pedestrian activity through orientation of buildings and its primary entrance towards the street.
- The massing is in keeping with the surrounding neighborhood, reading as one story from Shaw Street. The nearby residences are primarily one story, and Stratham Place is two stories.
- The buildings are sited to maximize natural ventilation, solar access, and access to views, to the maximum extent practicable.

(B) Setbacks & Height

- The development is located adjacent one existing multifamily development and a vacant lot. Shaw Street is shown as the frontage for setback purposes.
- All setbacks appear to comply with the RM-2 zoning district standards with the exception of the northern corner of the building, where the proposed patio and roof encroach by a maximum of 4'-8". Staff recommends approval of this condition, given that the encroachment will not adversely affect the adjacent properties, and that adherence to this setback would pose further issues for code compliance with parking and site circulation.
- The maximum allowable height within the RM-2 zoning district is 40 feet. The proposed structure is approximately 22 feet in height, falling within the maximum allowable height.

(C) Entrances

- All entrances are to be adequately illuminated and oriented to promote natural surveillance. The provided plans indicate that an exterior light fixture will be provided at the entrances, and light poles will be provided for adequate lighting of the driveway and parking.
- The shared building entrances are pedestrian-scale and are covered.

(D) Building Facades

- The architecture features a consistent color pattern and styling across all sides of the building.
- The front façade mass is broken into smaller modules and recesses as required.
- Façade treatment includes changes in wall plane depth, distinct, roofline changes, and distinct changes in texture and color of wall surfaces.
- The building facades do not include a distinct base, but the architectural style is in keeping with the surrounding neighborhood. Porches and projecting eaves are also provided to further blend with the neighborhood.

(E) Service Areas

- Garbage collection is provided via roll-out cans. The garbage cans and exterior mechanical equipment are shown at the back of the building, and are enclosed by a screen wall.

(F) Roof Form

- The proposed gabled roof includes variation, and the projecting eaves extend more than 6 inches.
- A bank of PV solar panels is shown on the western side of the roof.
- All roof vents, pipes, antennae, and other roof penetrations should be of a color that will minimize their visual impact unless concealed by a parapet, located on the rear elevation, or configured to have a minimal visual impact as seen from the street or existing residential development. No vents, pipes, antennae, or other roof penetrations are currently shown in the drawings.

(G) Transparency

- The building satisfies the 20% transparency requirement for street-facing façade as well as the 10% requirement for all other facades.
- Windows appear to complement the rhythm, size, proportion, and trim of adjacent residential buildings.

(H) Materials

- The proposed exteriors include a coordinated color scheme with consistent colors and finishes throughout the development.
- The primary building materials include fiber cement vertical and horizontal siding, reclaimed wood siding, and architectural shingle roof material. These materials are like those already being used in the immediate area.

(I) Open Space

- The provided open space appears to meet the minimum requirement.
- An internal sidewalk system connects all open space to different levels of the building, and also connects to the adjacent neighborhood streets.

(J) Parking Lot Location

- The proposed site plan places the majority of parking in the rear of the lot, minimizing visual impacts to the public realm. A single handicap space is provided at the front of the building to provide accessibility to the front of the building.

(K) Access and Circulation

- The project provides sidewalk access to Shaw Street.
- Ingress and egress is provided to both parking areas on site.

(L) Landscaping and Screening

- The plans indicate some foundation plantings, but do not meet the full requirement for foundation plantings. Full compliance with landscaping requirements in the zoning ordinance will be verified at the time of site plan permitting.

(M) Exterior Lighting

- Exterior lighting has been shown in accordance with the ordinance.

(N) Pedestrian Walkways

- Pedestrian circulation is reasonably provided throughout the site. A connection is provided to Shaw Street, which connects to a larger network of sidewalks.

(O) Fences and Walls

- A retaining wall is provided the rear of the property to address grading. Details and materials for the retaining wall were not provided. Full compliance with the ordinance will be verified at the time of site plan permitting.

Design Review Board Comments

The project design was presented to the Design Review Board – Urban Panel for informal review on February 3, 2022. The board provided the following comments:

- It has the right character and right feel. This is the right scale to place in this neighborhood that's primarily made up of cottages. It would be helpful to show a comparison of the adjacent buildings.
- It appears to be a seamless integration between the land plan and the architecture. The grade, the parking, utilization of entire property, and maximizing the creation of the five units is very successful.

STAFF RECOMMENDATION:

Staff recommends approval with the following mandatory conditions:

- 1) Staff recommends the granting of a variance for the encroachment of the building into the 20-foot front setback, given that the encroachment will not adversely affect the adjacent properties, and that adherence to this setback would pose further issues for code compliance with parking and site circulation considering the parcel's unique shape and dimensions.
- 2) At the time of permit, the applicant shall provide roof penetration locations and demonstrate conformity with Section 19-6.8.9(F).
- 3) At the time of permit, the applicant shall provide foundation plantings conforming with Section 19-6.8.9(L)(7).
- 4) At the time of permit, the applicant shall supply, and staff must approve, a shared parking agreement for three parking spaces
- 5) Prior to receipt of a Certificate of Occupancy, an Affidavit of Substantial Compliance shall be provided at the time of Final Zoning Inspection.

City Engineer Comments and Conditions

Recommend: Approve w/ Comments

Comments:

Application review approval is subject to the applicant satisfying all conditions and requirements of the engineering divisions.

Civil Engineer Comments and Conditions

Recommend: Approve w/ Comments

Comments:

Standard Comments

- 1) All proposed public and private improvements shall meet the requirements of Section 19-6.7 Site Development and Related Infrastructure of the City's Land Management Ordinance. The design and construction of the public and private infrastructure shall conform to all applicable federal and state regulations and the requirements of the City's design and specifications manual.
- 2) All improvements proposed within the City's public right of way shall be subject to the requirements of Articles I and II of Chapter 36 – Streets, Sidewalks and Other Public Places of the City of Greenville Code of Ordinances. As required, all improvements or construction activity performed within the public right of way require an approved encroachment permit.
- 3) A Site Plan Permit will be required for the development detailing the demolition, grading and stormwater, utility improvements, and site access.
- 4) The improvements shall comply with Chapter 11 of the International Building Code for site accessibility. Per Section 1104, a minimum of one accessible route shall be provided from each site arrival point (public transportation stops, accessible parking, accessible passenger loading zones and public streets or sidewalks) to the accessible building entrance served. Additionally, an accessible route shall be provided within the site to connect accessible buildings, facilities, elements and spaces on the site.

Site Specific Comments

- 5) **SCDOT Encroachment Permit – *Shaw Street*** is owned by the SCDOT. All work within the existing right of way of this street will require an approved encroachment permit from SCDOT.

Environmental Engineer Comments

Recommend: Approve w/ Comments

Comments:

- 1) Wastewater – Wastewater service for the development will be subject to the following conditions:
 - a. There are existing Parker sewer district mains available to serve this development. The developer must confirm that the existing sewer system/treatment plant has available flow from Parker and ReWa by submitting a Sewer Capacity Request Form (Service Lateral Fillable Form aka PSSAR).
- 2) Stormwater Management – The development must be performed in conformance with the City's stormwater ordinance (Article 19-7: Stormwater Management). Specifically, you will need to have a Professional Engineer prepare a non-single family site plan for the development and it will be subject to the following conditions:
 - a. A stormwater plan is required to be submitted with the non-single family site plan permit. Submit the major, minor or the soil erosion and sediment control stormwater plan as appropriate.
 - b. At a minimum, a stormwater plan should include:
 - i. Proposed layout.
 - ii. Appropriate erosion control best management practice standard details.
 - iii. A construction entrance.
 - iv. A concrete washout.
 - v. Silt fence
 - c. The plan should also show any drainage details needed to ensure the development will not adversely impact adjacent properties and will adequately control runoff from offsite.

MD 22-57
Chesser Place

- a. If the proposed development creates a new impervious surface greater than or equal to 0.25 acres, water quantity will be required for the 2,10 & 25 year 24 hour storm event with no significant increase in the 100 year 24 hour storm event.
 - b. Any stormwater drainage system conveying offsite water shall be designed in compliance with the Stormwater Ordinance.
 - c. Water quality treatment is required when either:
 - The proposed development has a total impervious surface area ratio of 60% or greater and disturbs 50% or more of the parcel or larger common plan over a five year period; or;
 - The proposed development creates a new impervious surface greater than or equal to 0.25 acres.
- 3) Floodplain – A portion of the subject property is not located in a FEMA floodplain as determined utilizing 2019 Flood Insurance Rate Maps.

Traffic Engineer Conditions

No Comments.

Fire Department Comments and Conditions

Recommend: Approve

Parks & Recreation Comments

Recommend: Approve

Comments:

Plans reviewed, no comments.

Trees & Landscape Comments

Recommend: Approve w/ Comments

Comments:

Applicant will be required to submit a tree mitigation plan during the site permitting phase. A landscape plan will also need to be submitted showing how the applicant intends to meet the landscaping requirements.

Community Development Comments

Chesser Place” development as proposed will provide permanent stable housing to individuals completing Soteria’s program which provides supportive services and housing to formerly incarcerated individuals completing job training and placement as well as financial literacy courses. The 5-unit development will provide stable housing to individuals contributing to Greenville’s workforce and economy at an affordable rate. Development exceeds affordable housing goals in GVL 2040 and will increase available affordable housing stock for individuals with specific housing needs.



APPLICATION FOR MULTIFAMILY DEVELOPMENT

Contact Planning & Development (864) 467-4476

Office Use Only:

Application# _____ Fees Paid _____
Date Received _____ Accepted By _____
Date Complete _____ App Deny Conditions _____

APPLICANT/OWNER INFORMATION

*Indicates Required Field

APPLICANT		PROPERTY OWNER
*Name:	Luke Perry	Soteria CDC
*Title:	Project Manager	Owner
*Address:	411 University Ridge, Suite D	201 Shaw St.
*State:	SC	SC
*Zip:	29601	29609
*Phone:	864-250-0701	864-271-8227
*Email:	luke@johnstondesigngroup.us	jblassingame@soteriacdc.org

PROPERTY INFORMATION

*STREET ADDRESS 301 Shaw St.
*TAX MAP # 0150001301200
*CURRENT ZONING DESIGNATION RM-2
*TOTAL ACREAGE 0.26 Acres

PROPOSED DEVELOPMENT INFORMATION

*TYPE OF APPLICATION: ☒ New ☐ Modification – Major ☐ Modification – Minor
*ORIGINAL APPLICATION # (put N/A if new application) N/A
*NUMBER OF UNITS 5
*MULTIFAMILY DEVELOPMENT TYPE Rental Apartments
*AGE RESTRICTED HOUSING (Y / N) N

NUMBER OF UNITS AND/OR PERCENTAGE OF AGE RESTRICTED UNITS (If applicable) _____

INSTRUCTIONS

1. The applicant is **required** to schedule a pre-application meeting according to the dates outlined on the Board calendar. Call (864) 467-4476 to schedule an appointment.

*PREAPPLICATION MEETING DATE 12/8/21

2. If the application includes more than one (1) parcel and/or more than one (1) owner, the applicant must provide the appropriate deed book/page references, tax parcel numbers, and owner signatures as an attachment.
3. All applications and fees (made payable to the City of Greenville) for designation as a Multifamily Development must be received by **no later than 2:00 pm** of the date reflected on the Board schedule.

- A. Multifamily development - New \$550.00 – *public hearing required*
- B. Multifamily development – Major Modification \$275.00 – *public hearing required*
- C. Multifamily development – Minor Modification \$150.00 – *administrative review*

4. Staff will review the application for “sufficiency” pursuant to Section 19-2.2.6, Determination of Sufficiency. If the application is deemed insufficient, staff will notify the applicant and request that the application be revised and resubmitted to address insufficiency comments. In this event, the item will go back into the queue for review. Please refer to **section 19-2.3.13 (D), Multifamily residential development** for additional information.
5. **Public Notice Requirements.** Multifamily development applications require a Planning Commission public hearing. There is also an informal review from the Design Review Board required prior to the planning commission hearing.
6. The applicant is responsible for sign posting the subject property. Instructions will be provided at the time of submission.
7. Multifamily development applications also **require** a developer-led neighborhood meeting which is to be held at least eight (8) days prior to the scheduled Planning Commission hearing (Sec. 19-2.2.4, Neighborhood meetings). Information will be emailed within a few days of submittal to the listed applicant email provided on page one of this application.
8. Upon planning commission recommendation, the application item will be scheduled for city council hearing.

To be filled out at time of application submittal

- ☒ Public Hearing signs are acknowledged as received by the applicant
- ☒ Posting sign instructions and affidavit are acknowledged as received by the applicant

***APPLICANT SIGNATURE** Luke Perry

9. Please verify that all required information is reflected on the plan(s), and **submit one (1) paper copy and one (1) electronic version** of the application submittal package.
10. **Please read carefully:** The applicant and property owner affirm that all information submitted with this application; including any/all supplemental information is true and correct to the best of their knowledge and they have provided full disclosure of the relevant facts.

In addition, the applicant affirms that the applicant or someone acting on the applicant’s behalf has made a reasonable effort to determine whether a deed or other document places one or more restrictions on the property that preclude or impede the intended use and has found no record of such a restriction.

If the planning office by separate inquiry determines that such a restriction exists, it shall notify the applicant. If the applicant does not withdraw or modify the application in a timely manner, or act to have the restriction terminated or waived, then the planning office will indicate in its report to the planning commission that granting the requested change would not likely result in the benefit the applicant seeks.

Luke Perry
01/18/2022

***APPLICANT ACKNOWLEDGEMENT SIGNATURE**

***DATE**

11. Per acknowledgement and understanding of item #8, the applicant hereby affirms that the tract or parcel of land subject of the attached application **is** ___ or **is not** x restricted by any recorded covenant that is contrary to, conflicts with, or prohibits the requested activity.

*Signatures	
*Applicant	<u>Luke Perry</u>
*Date	1/18/2022
*Property Owner/Authorized Agent	<u>Jerry Blassingame</u>
*Date	1/18/2022


APPLICATION REQUIREMENTS

1. Multifamily development format and content requirements are reflected in the City of Greenville Administrative Manual at Appendix 'H'.
2. The submitted information shall include at a minimum:
 - a. Completed application for Multifamily development;
 - b. Context map, showing relationship of proposed development to the surrounding neighborhood;
 - c. Photographs of surrounding area;
 - d. Site plan, showing building(s) footprint, parking lot layout, pedestrian and vehicular access, internal walkways, amenities (i.e. pool, playground, picnic area, etc.), and service areas (i.e. dumpster pad/trash collection area, HVAC units, car wash area, etc.);
 - e. Grading plan, showing existing and proposed topographic contours, storm drainage collection facilities, existing and proposed retaining walls (with top-of-wall and bottom-of-wall elevations for at least the ends of the walls and the high point of the walls);
 - f. Building elevations, of all sides of the building(s), with exterior materials and colors indicated;
 - g. Plan showing elevation of proposed buildings in relation to adjoining structures;
 - h. Building floor plans;
 - i. Landscape plan, showing existing vegetation that will remain and the new plants to be added;
 - j. Lighting plan, showing location of light fixtures (on the site and on the building), cut sheets of the proposed light fixtures, and wattage; and
 - k. Materials board.
3. Please refer to **Section 19-6.8, Design standards for multifamily residential development** for additional information.


AERIAL VIEW



CURRENT ZONING

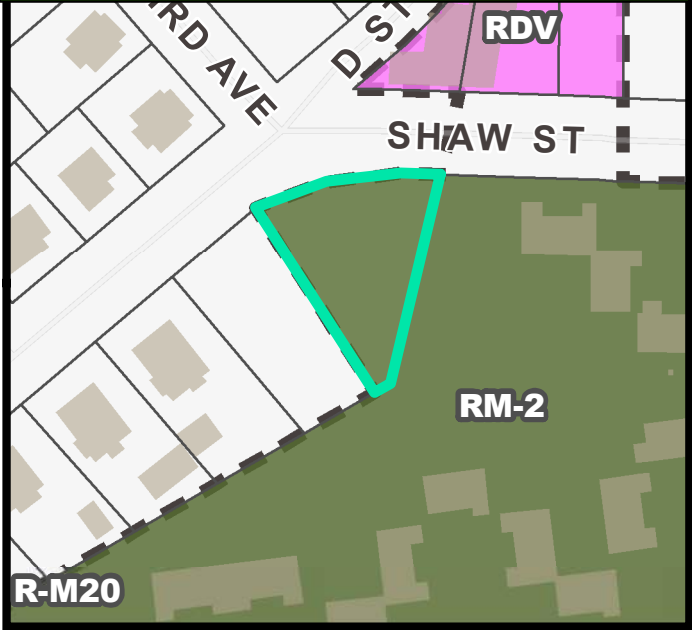


FUTURE LAND USE

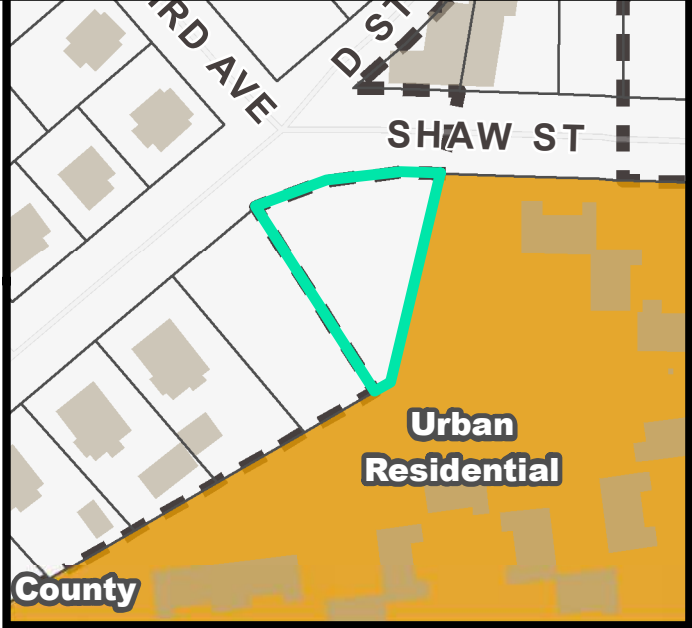


NATURAL / ENVIRONMENTAL FEATURES



SPECIAL EMPHASIS NEIGHBORHOODS

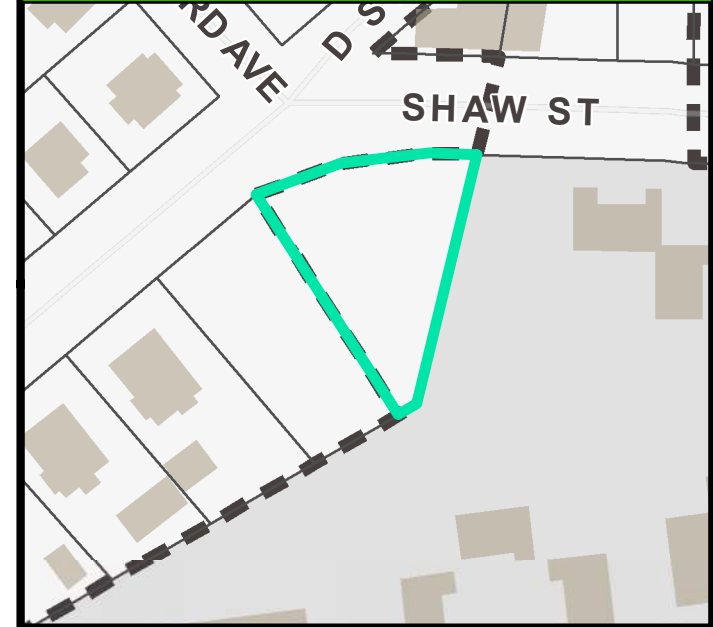

PRESERVATION OVERLAYS

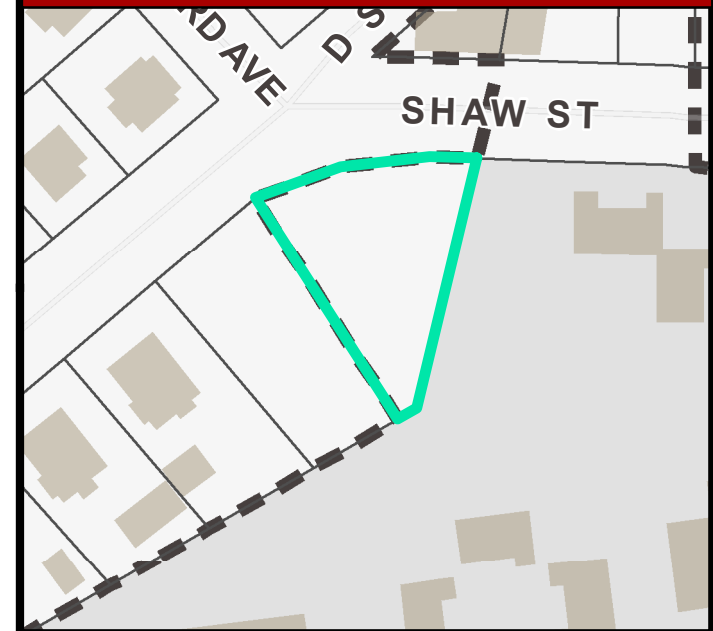

Johnston
DESIGN GROUP



FOR
REVIEW
ONLY

G1.01

SOTERIA HOUSING

301 SHAW ST.
GREENVILLE, SC

JOHNSTON DESIGN GROUP, LLC
Suite D
411 UNIVERSITY RIDGE
Greenville, SC
29601
ph: 864.250.0701

johnstondesigngroup.us

FOR
REVIEW
ONLY

Revisions:

[illegible]

Commission: 219016
Date: 1/18/22
Drawn By: Author
Checked By: Checker

SITE PLAN

ADDRESS:	301 54AM ST.
FIN #:	015000101200
PARCEL SIZE:	0.26 ACRES
PROPOSED ZONING:	RM-2 (CITY OF GVL)
# OF UNITS BY RIGHT:	5
PROPOSED # OF UNITS:	5
PROPOSED BLDG SF:	2,200 +/- GSF
# PARK SPACES REQ'D:	8 (1.5 X 5)
# PARK SPACES PROVIDED:	5
CONSTRUCTION TYPE:	V-B
NFPA SPRINKLER SYSTEM:	NONE
UNITS TO BE CONDITIONED BY DUCTED MINI-SPLITS	

1 SITE PLAN
A1.00 1" = 10'-0"



A1.01

SOTERIA HOUSING

301 SHAW ST.
GREENVILLE, SC

JOHNSTON DESIGN GROUP, LLC
Suite D
411 UNIVERSITY RIDGE
Greenville, SC
29601
ph: 864.250.0701

johnstondesigngroup.us

FOR
REVIEW
ONLY

Revisions:


[illegible]

Commission: 219016
Date: 1/18/22
Drawn By: xxx
Checked By: xxx

EXTERIOR ELEVATIONS

A1.02

EXTERIOR NOTES	
1	FIBER CEMENT LAP SIDING
2	FIBER CEMENT BOARD AND BATTEN
3	RECLAIMED WOOD SIDING
4	ASPHALT SHINGLE ROOF
5	WOOD DECK/ PATIO
6	PAINTED METAL RAILING
7	PV SOLAR PANELS
8	HORIZONTAL SHADING ELEMENT
9	ALUM. GLAD WINDOWS & DOORS
10	SCREEN WALL FOR MECH. EQUIP./ TRASH
11	OPENING IN EXTERIOR WALL
12	EXHAUST VENTS
13	GUTTERS AND DOWNSPOUTS
14	GABLE VENT
15	WALL SCONCE

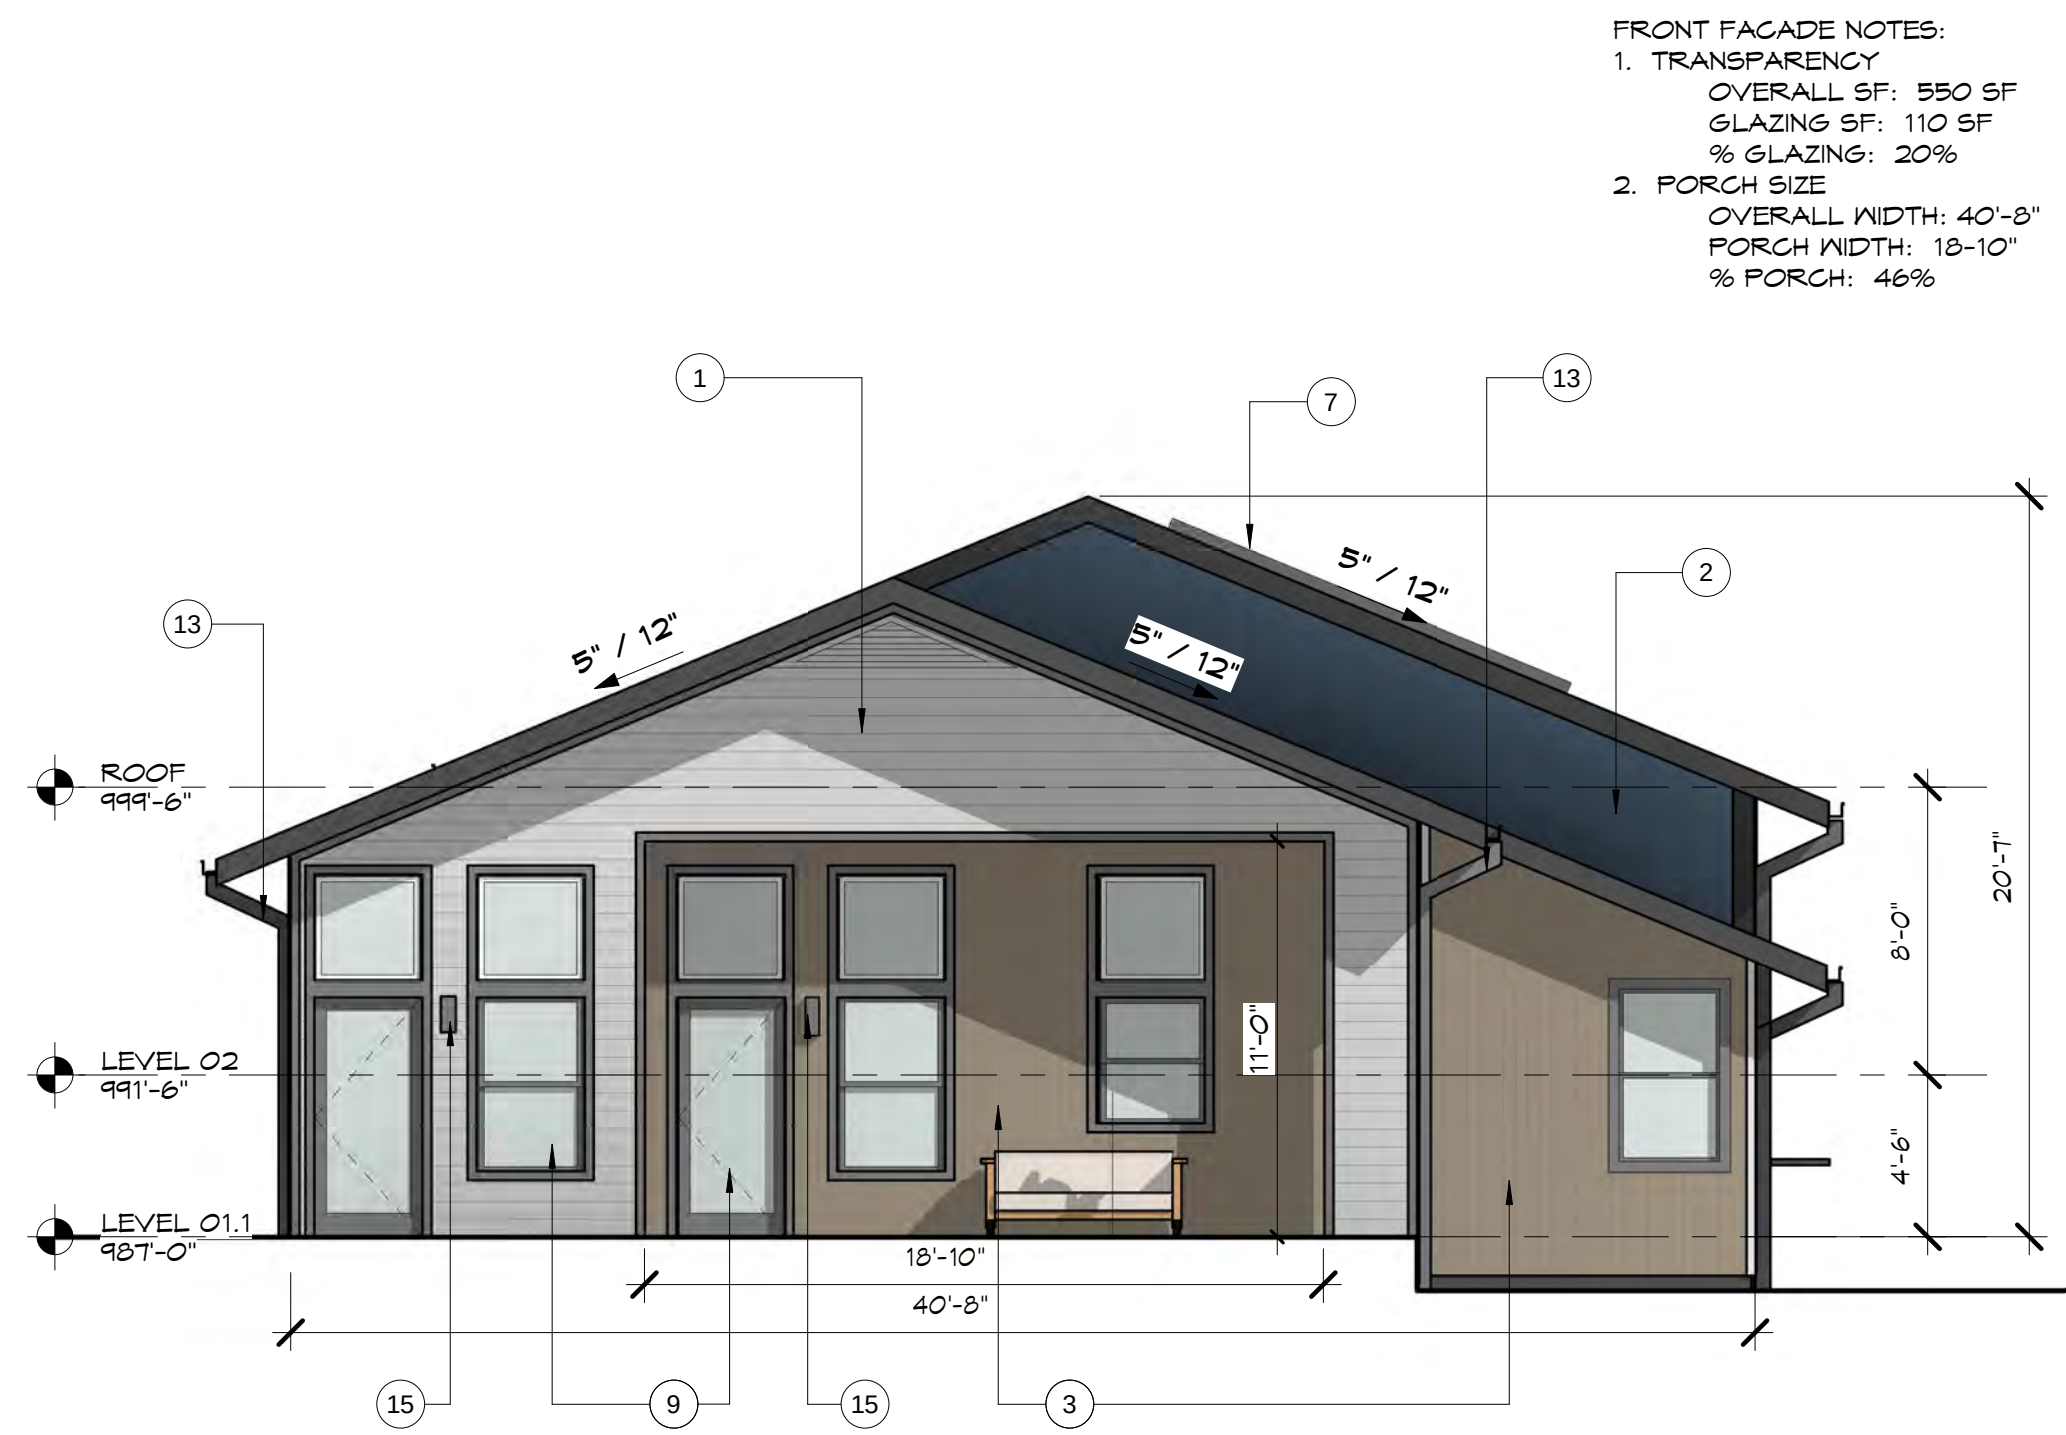

2 NORTH
A1.02 $3/16" = 1'-0"$



3 SOUTH
A1.02 $3/16" = 1'-0"$



1 EAST
A1.02 $3/16'' = 1'-0''$



4
A1.02

A close-up photograph of a roof surface covered in dark brown, textured asphalt shingles. The shingles are arranged in a staggered pattern, with each shingle overlapping the one below it and the one to its left. The texture of the shingles is granular and slightly uneven. The lighting is even, highlighting the individual shingles and their overlapping edges.

A close-up photograph of a wooden surface, likely a door or wall, featuring vertical planks and a metal handle. The wood is dark and shows signs of wear and grain.



EXTERIOR MATERIAL

SO

PROGRESS EXTERIOR
WALL SCONCE
BRONZE FINISH



The 1 Stop Shop for All Your Lighting Needs



Specs	
Family/Collection:	Z-1030
Length:	5.13'
Width/Diameter (in):	5.13"
Height:	12.00"
Depth/Extension:	5.75"
Shade Width at Top (inches):	3.13"
Shade Height (inches):	8.38"
Back Plate Length:	1.00"
Back Plate Width:	4.75"
Overall Length:	5.13W x 5.13L x 12H x 5.75D"
Shade Size:	3.13 x 8.38
Height from Center:	2.25"
Weight:	2.42 lbs
Wire Length:	6.00'
# of Bubs:	1
Standard Wattage:	9 Watts
Bulb Type:	LED
CRI:	90
Lamp Base Type:	LED Module
Lumens:	333
Color Temperature:	3000 Kelvin
Design Style:	Modern
Shade Feature:	Seeded
Shade Shape:	Diffuser
Voltage Rating:	120 V
Material:	Aluminum
Warranty:	5 Years Limited
Prop 65 Rating:	Yes

Bulbs Included:	Yes
Shade Included:	Yes

Style:	Antique Bronze Finish with Clear/Clear Seeded Glass
Item #:	P560051-020-30
Price:	Reg. \$120.00 Save 15% \$110.50

Style:	White Finish with Clear/Clear Seeded Glass
Item #:	P560051-030-30
Price:	Reg. \$130.00 Save 15% \$110.50

Style:	Black Finish with Clear/Clear Seeded Glass
Item #:	P560051-031-30
Price:	Reg. \$130.00 Save 15% \$110.50

Style:	Metallic Gray Finish with Clear/Clear Seeded Glass
Item #:	P560051-082-30
Price:	Reg. \$130.00 Save 15% \$110.50



SOTERIA HOUSING

johnstondesigngroup.us


Revisions:

[illegible]

Commission: 219016
Date: 1/18/22
Drawn By: Author
Checked By: Checker

EXTERIOR MATERIALS

A1.03

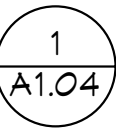

SOTERIA HOUSING

301 SHAW ST.
GREENVILLE, SC

JOHNSTON DESIGN GROUP, LLC
Suite D
411 UNIVERSITY RIDGE
Greenville, SC
29601
ph: 864.250.0701

johnstondesigngroup.us

FOR
REVIEW
ONLY

Revisions:

[illegible]

Commission: 219016
Date: 1/18/22
Drawn By: Author
Checked By: Checker

EXISTING CONDITIONS

A1.04

SOTERIA HOUSING

301 SHAW ST.
GREENVILLE, SC

JOHNSTON DESIGN GROUP, LLC
Suite D
411 UNIVERSITY RIDGE
Greenville, SC
29601
ph: 864.250.0701

johnstondesigngroup.us

FOR
REVIEW
ONLY


Revisions:

[illegible]

Commission: 219016
Date: 1/18/22
Drawn By: Author
Checked By: Checker


3D VIEWS

A1.05

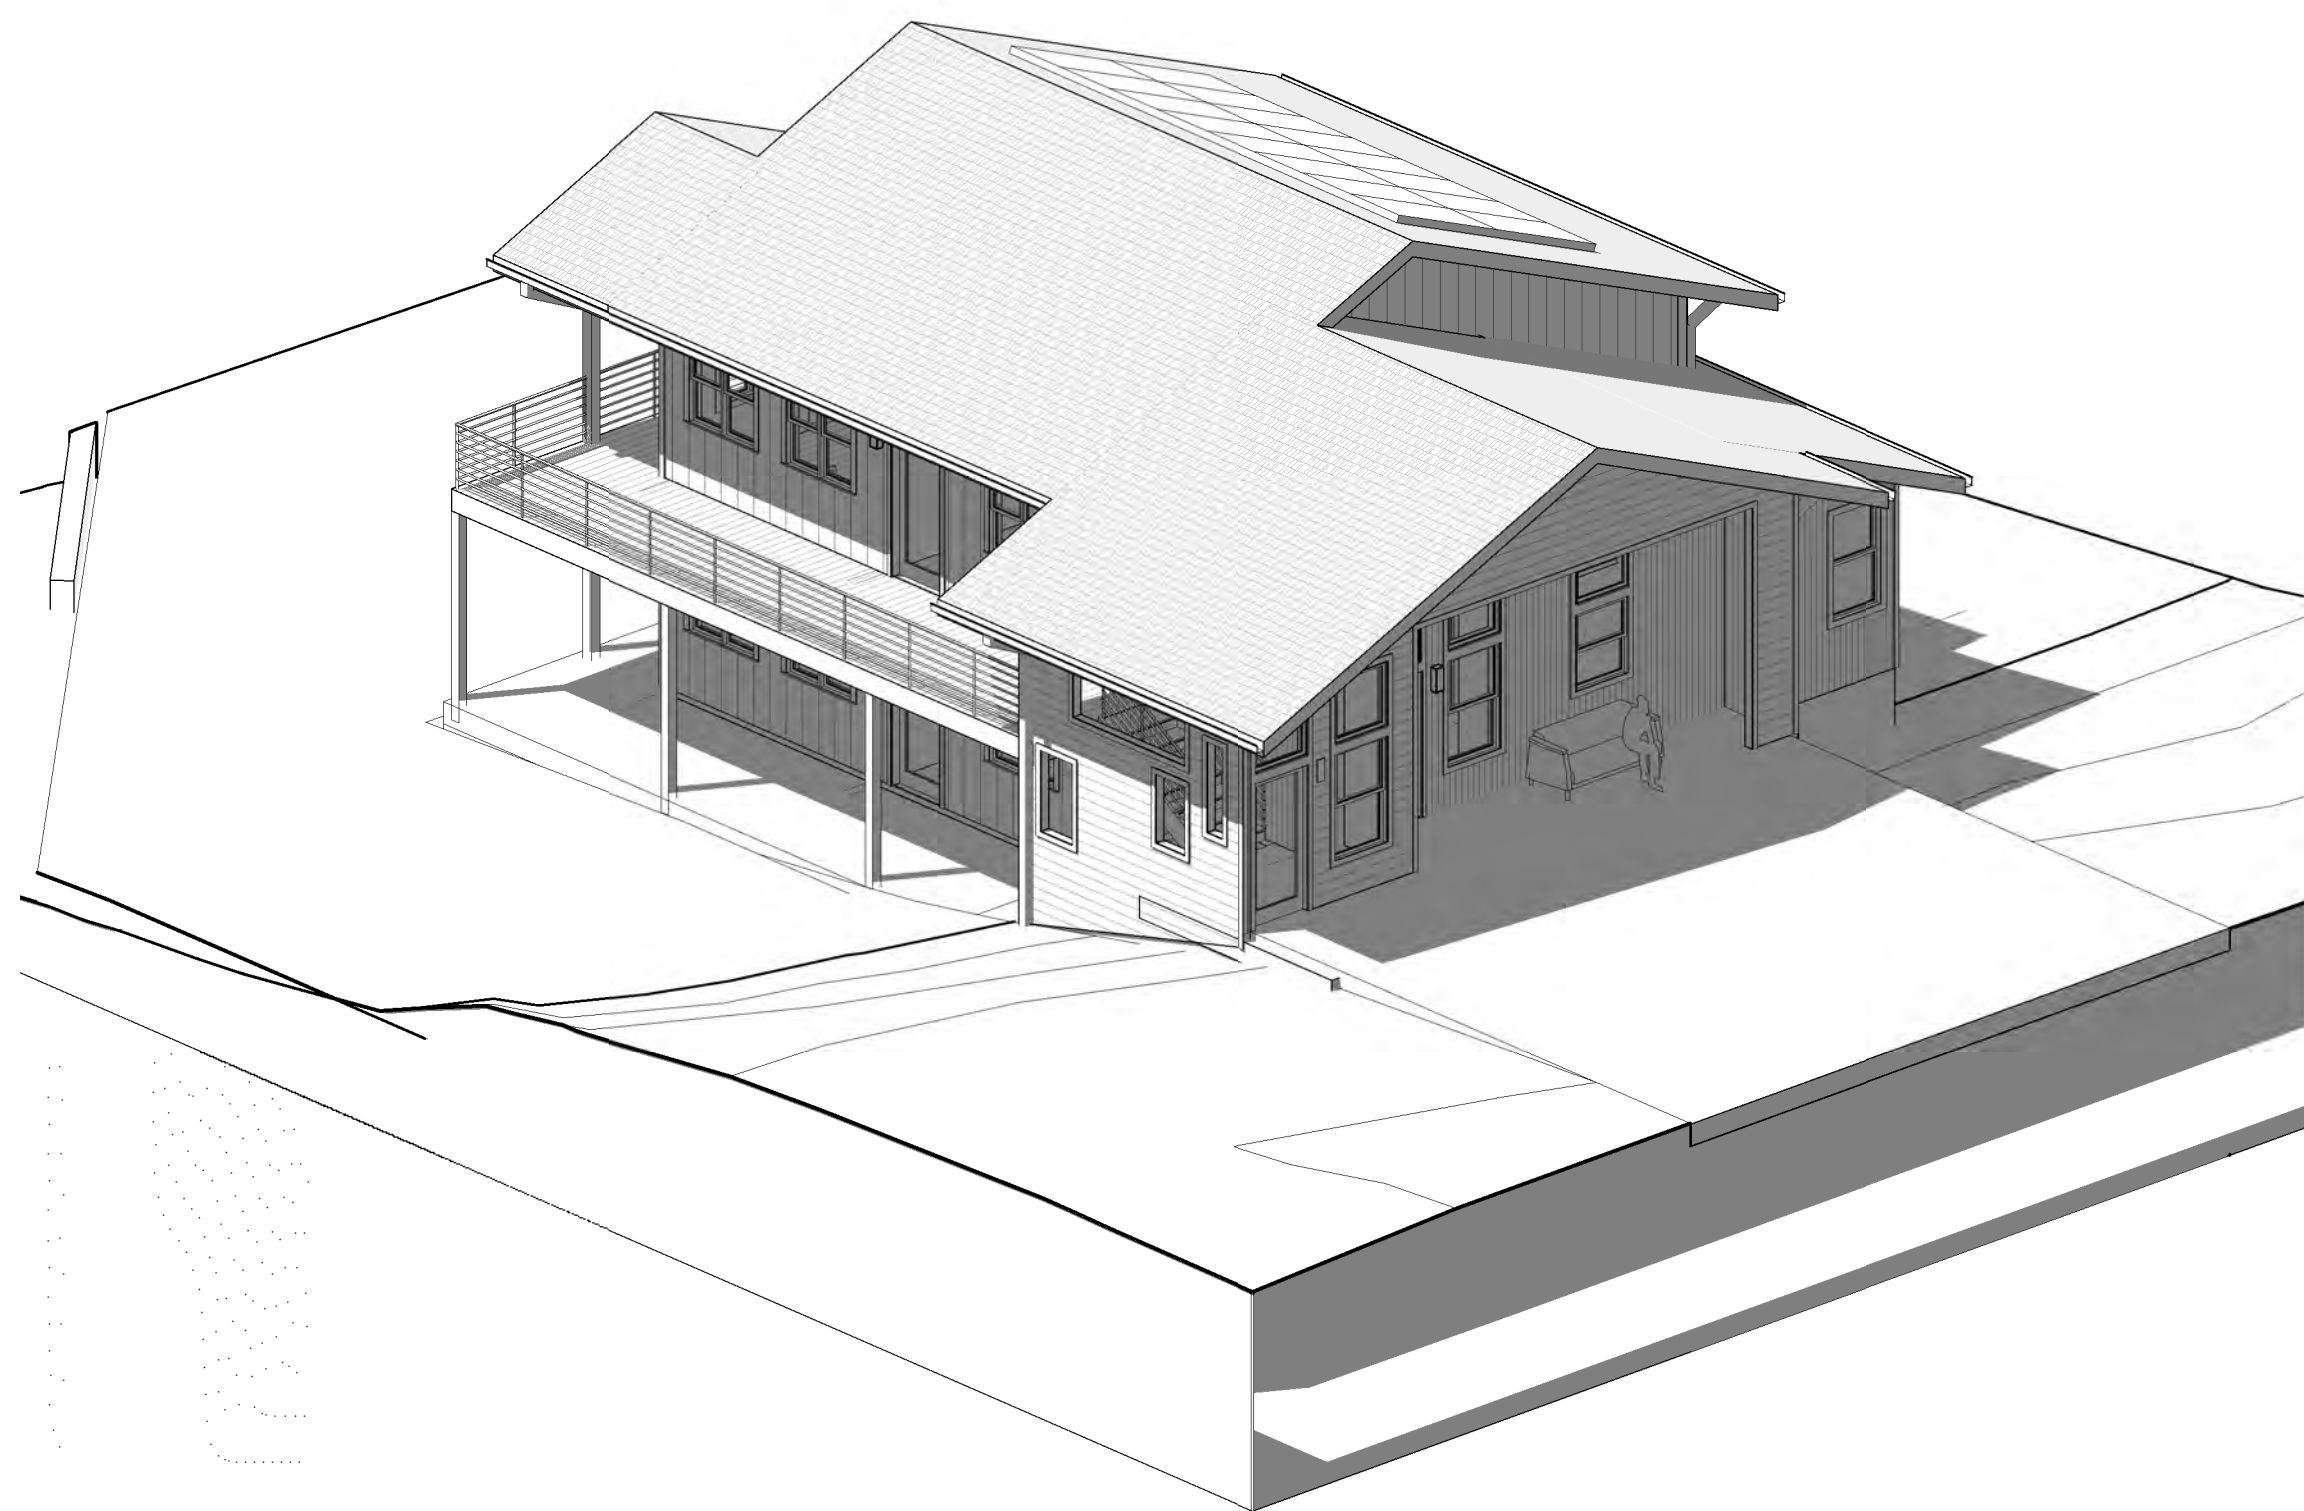

2
A1.05

AXON-1

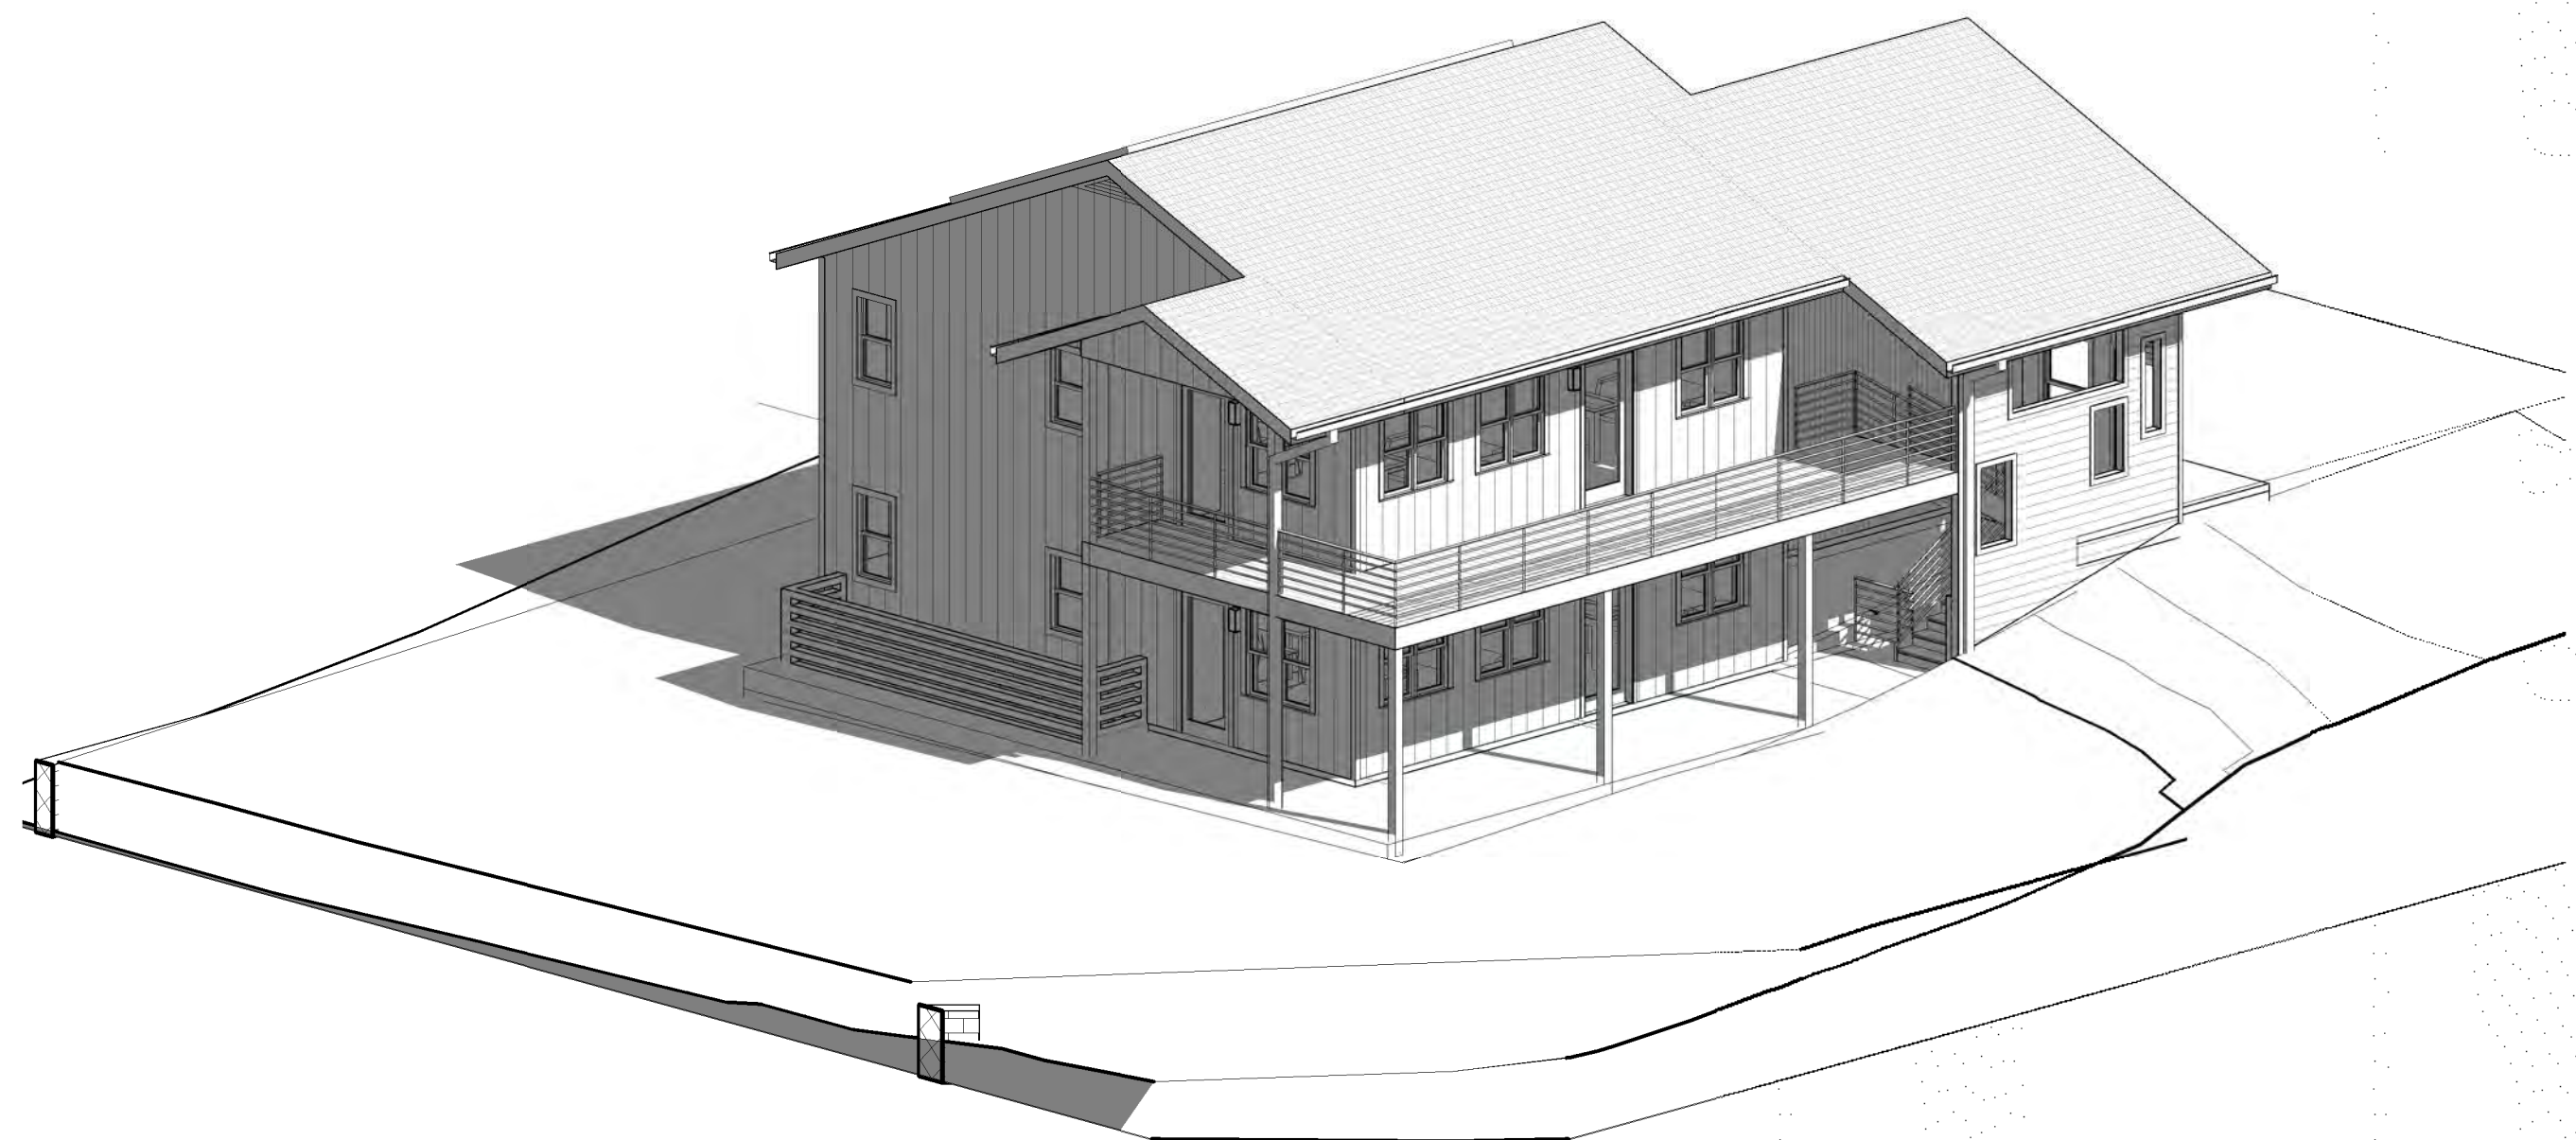


1
A1.05

AXON 2-



3
A1.05

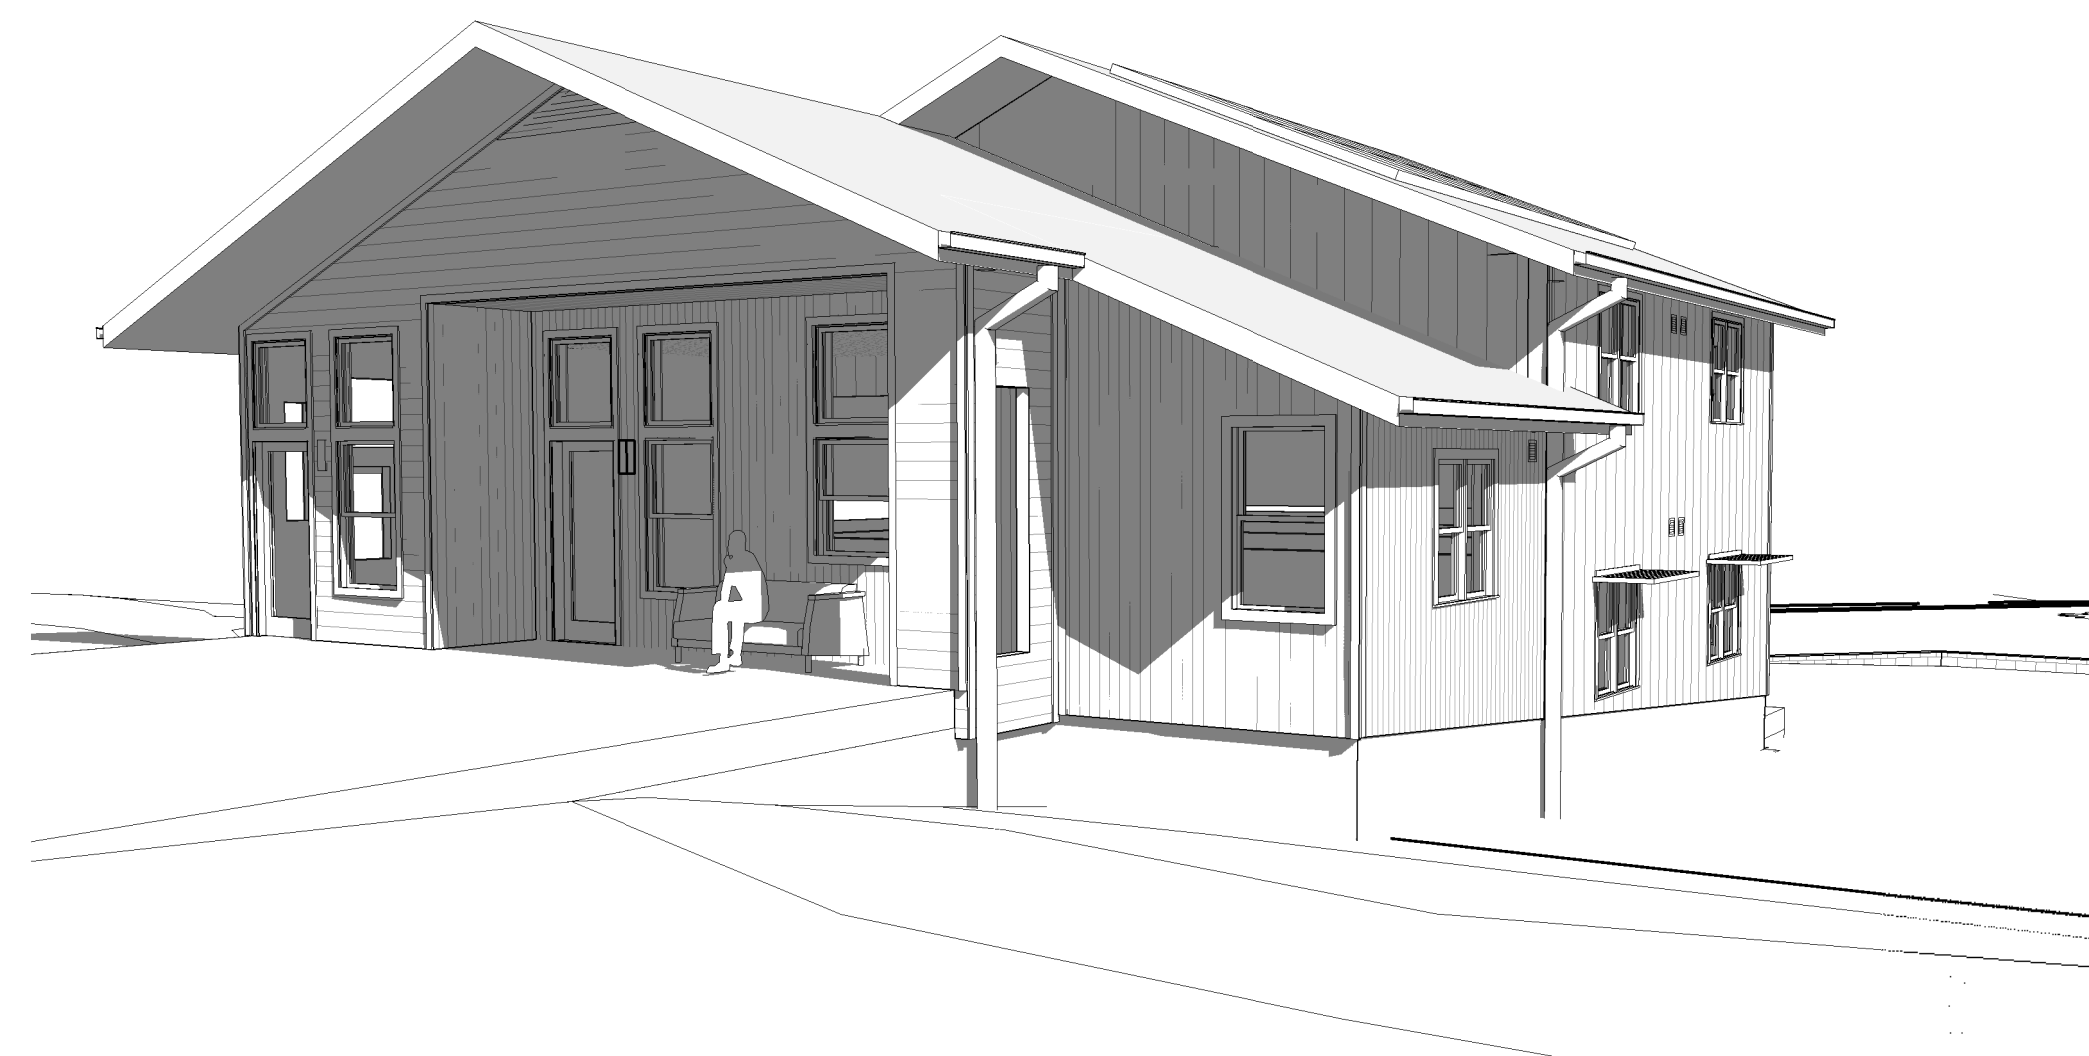


4 3D View 2
A1.05

THIS DRAWING SHALL NOT BE REPRODUCED IN ANY MANNER OR USED FOR ANY PURPOSE WITHOUT WRITTEN PERMISSION.

501 WANDO PARK BOULEVARD, SUITE 200 | MOUNT PLEASANT, SC 29464 | 508 RHETT STREET, SUITE 101 | GREENVILLE, SC 29601

COPYRIGHT © SEAMON, WHITESIDE & ASSOCIATES, INC.

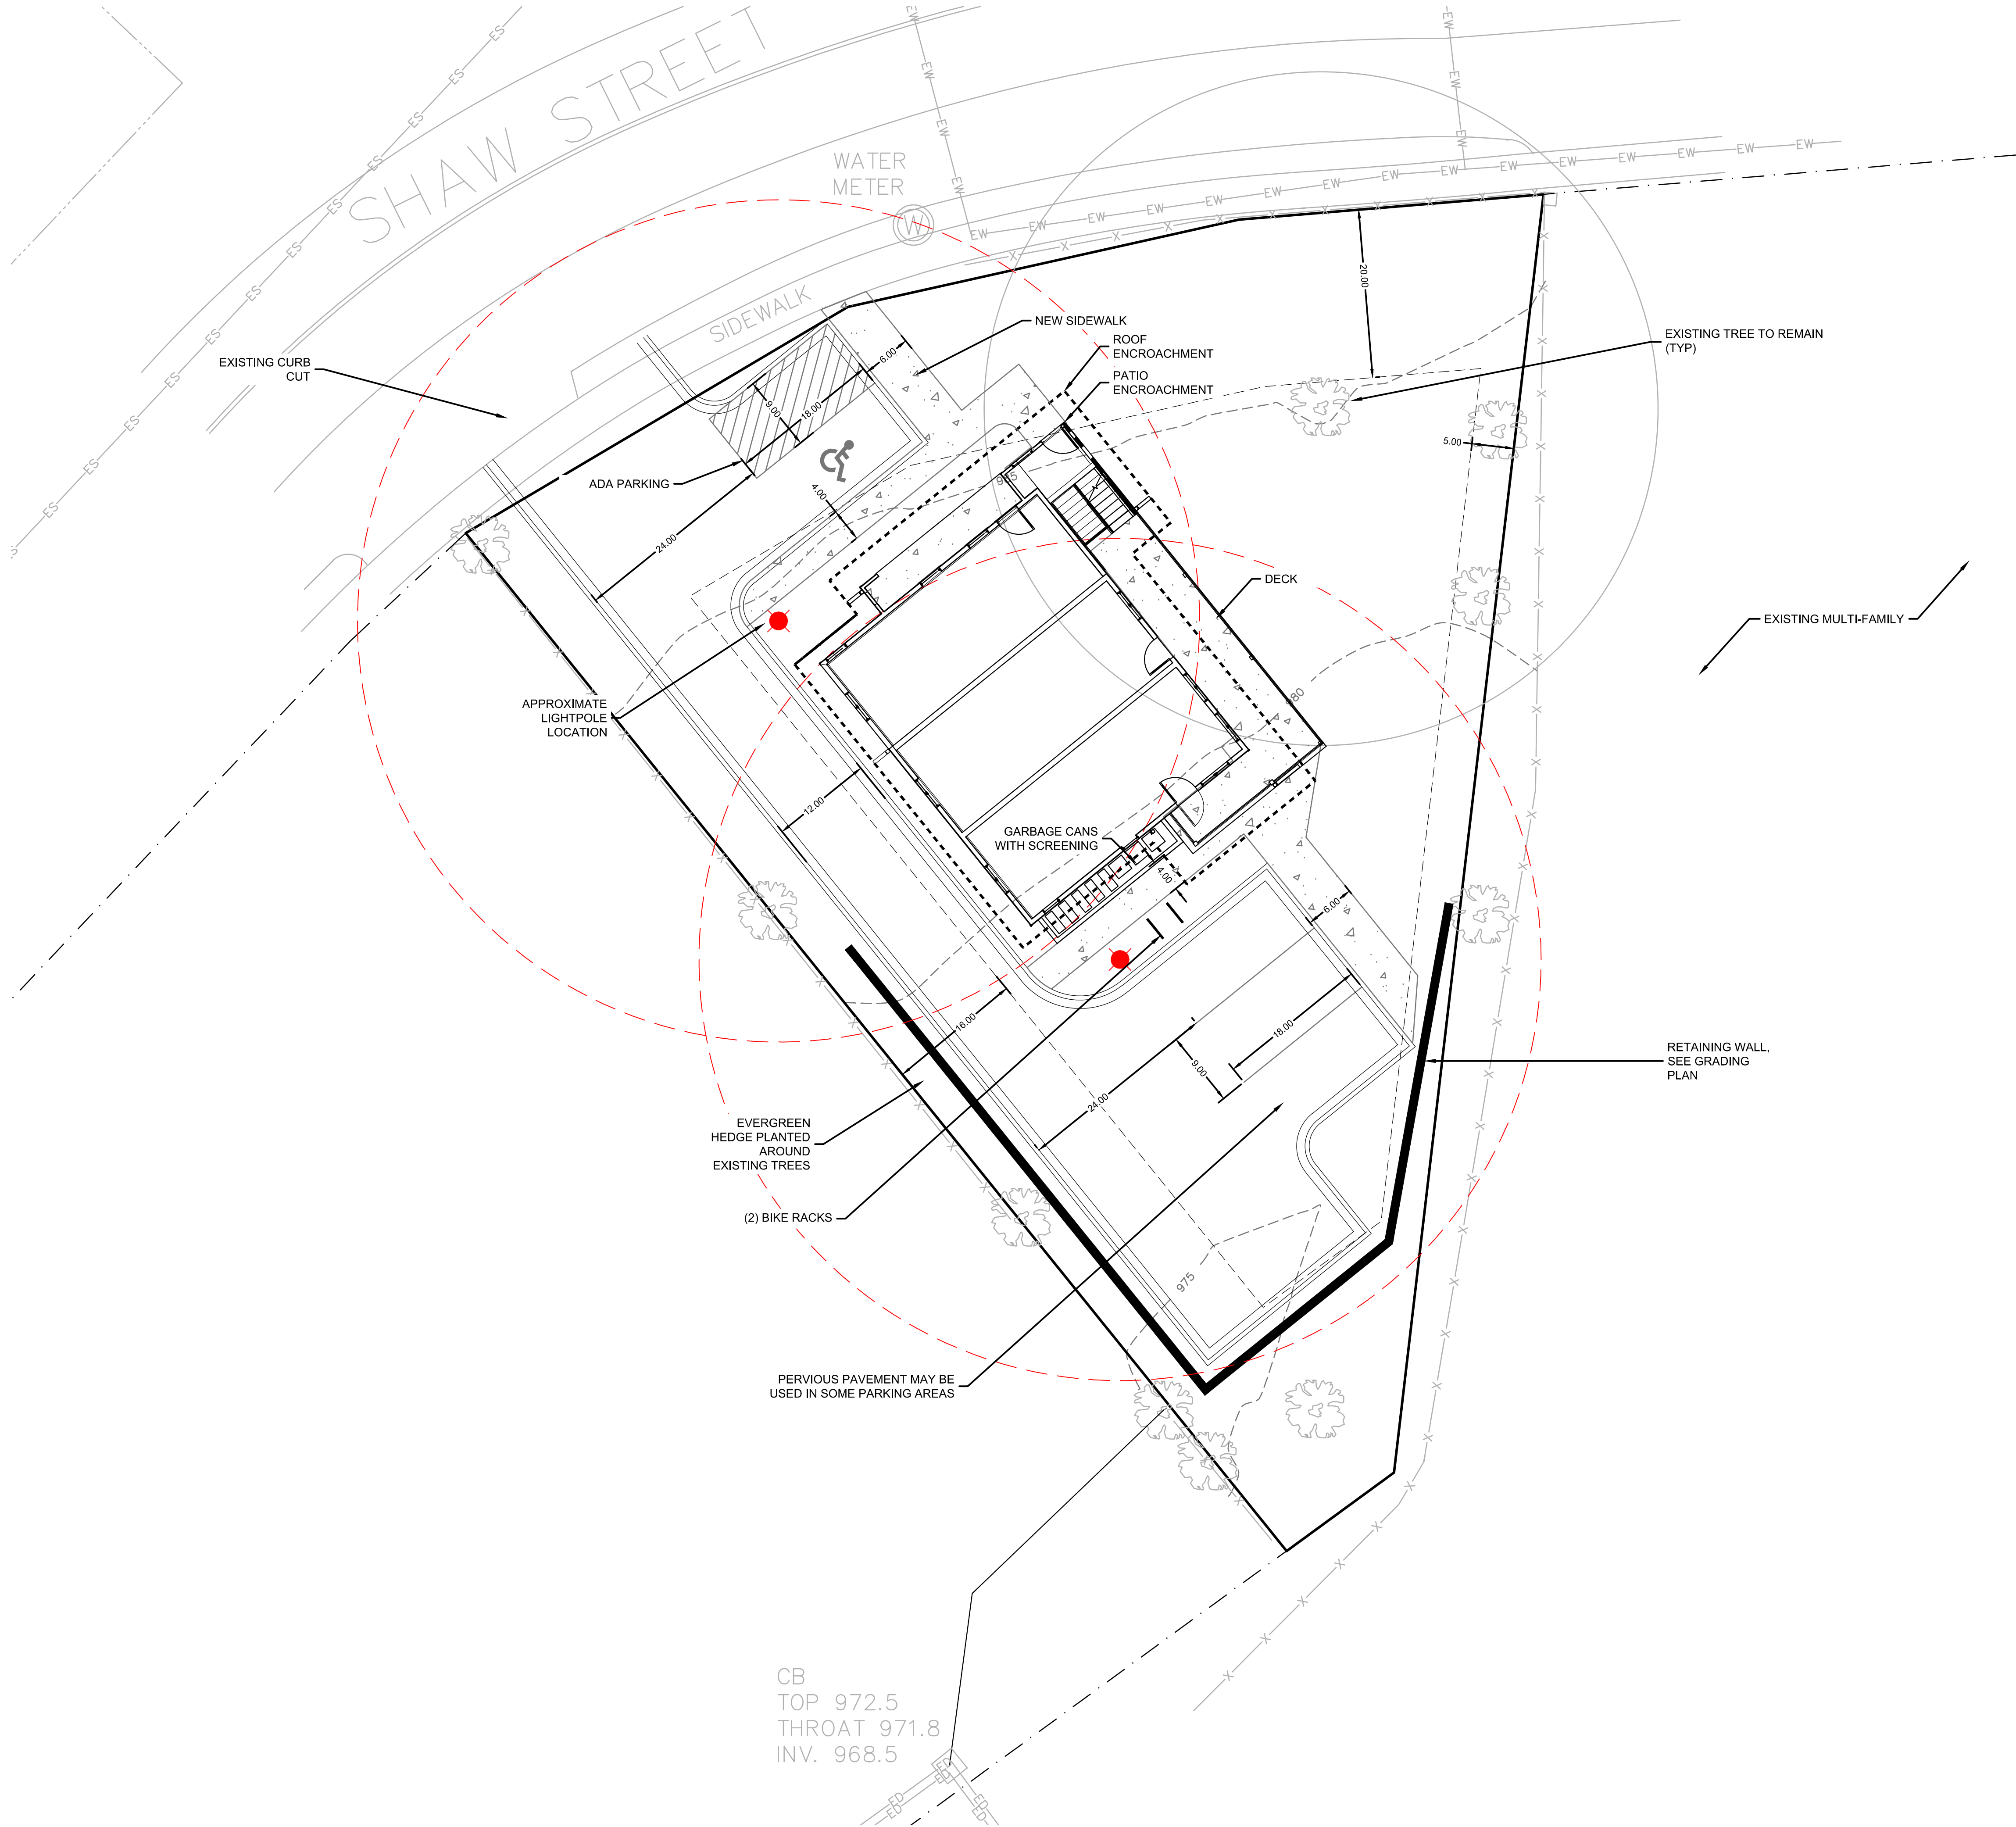

Outdoor Lighting


Mitchell Top Hat LED
(with ribs, bands and medallions)

Part of the Masterpiece Series, the energy-efficient Mitchell Top Hat LED with ribs, bands and medallions enhances the character and prestige of streetscapes and parking lots, as well as pedestrian areas and greenways. This fixture provides safety and security in commercial settings and will complement any neighborhood with its classic, elegant design.

LED <i>(light-emitting diode)</i>	50 watts
Mounting height	12'
Color	Black
Poles	Colonial concrete Victorian concrete Washington concrete
Applications	Neighborhoods Parks Shopping centers Streets

For additional information, visit us at duke-energy.com/OutdoorLighting or call us toll-free at 866.769.6417.

LIGHTPOLE BY DUKE ENERGY (OR EQUAL)

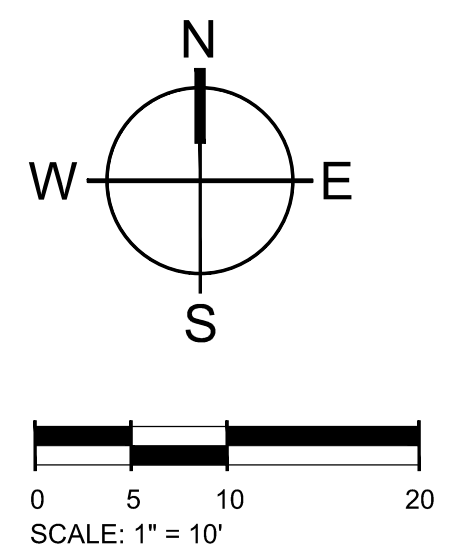

MOUNT PLEASANT, SC 843.884.1667
GREENVILLE, SC 864.298.0534
SUMMERVILLE, SC 843.972.0710
SPARTANBURG, SC 864.272.1272
CHARLOTTE, NC 980.312.5450
WWW.SEAMONWHITESIDE.COM

11/6/20

SOTERIA HOUSING
301 SHAW STREET, GREENVILLE SC

SW+ PROJECT: GR3904
DATE: 01/13/2022
DRAWN BY: DM
CHECKED BY: CG

REVISION HISTORY	

SITE & LIGHTING PLAN

C1.0





SOTERIA HOUSING
301 SHAW STREET, GREENVILLE SC



SW+ PROJECT: GR3904
DATE: 01/13/2022
DRAWN BY: DM
CHECKED BY: CG

[illegible]


GRADING PLAN

C2.0

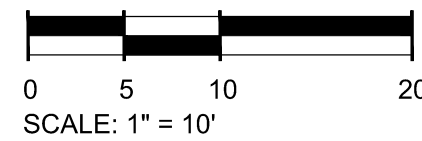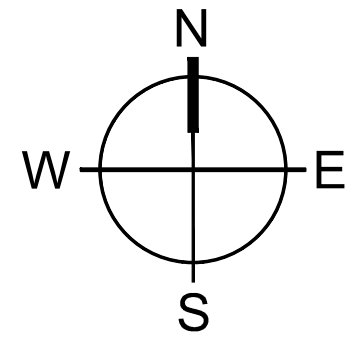

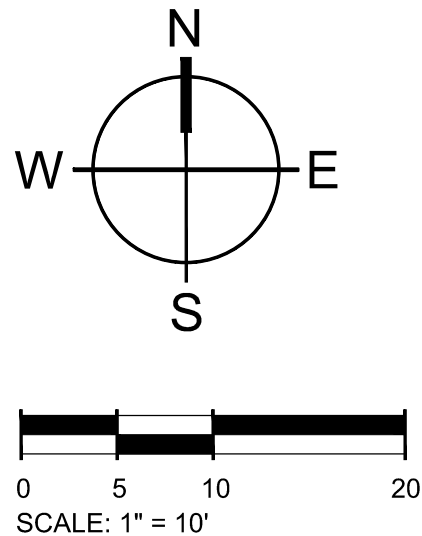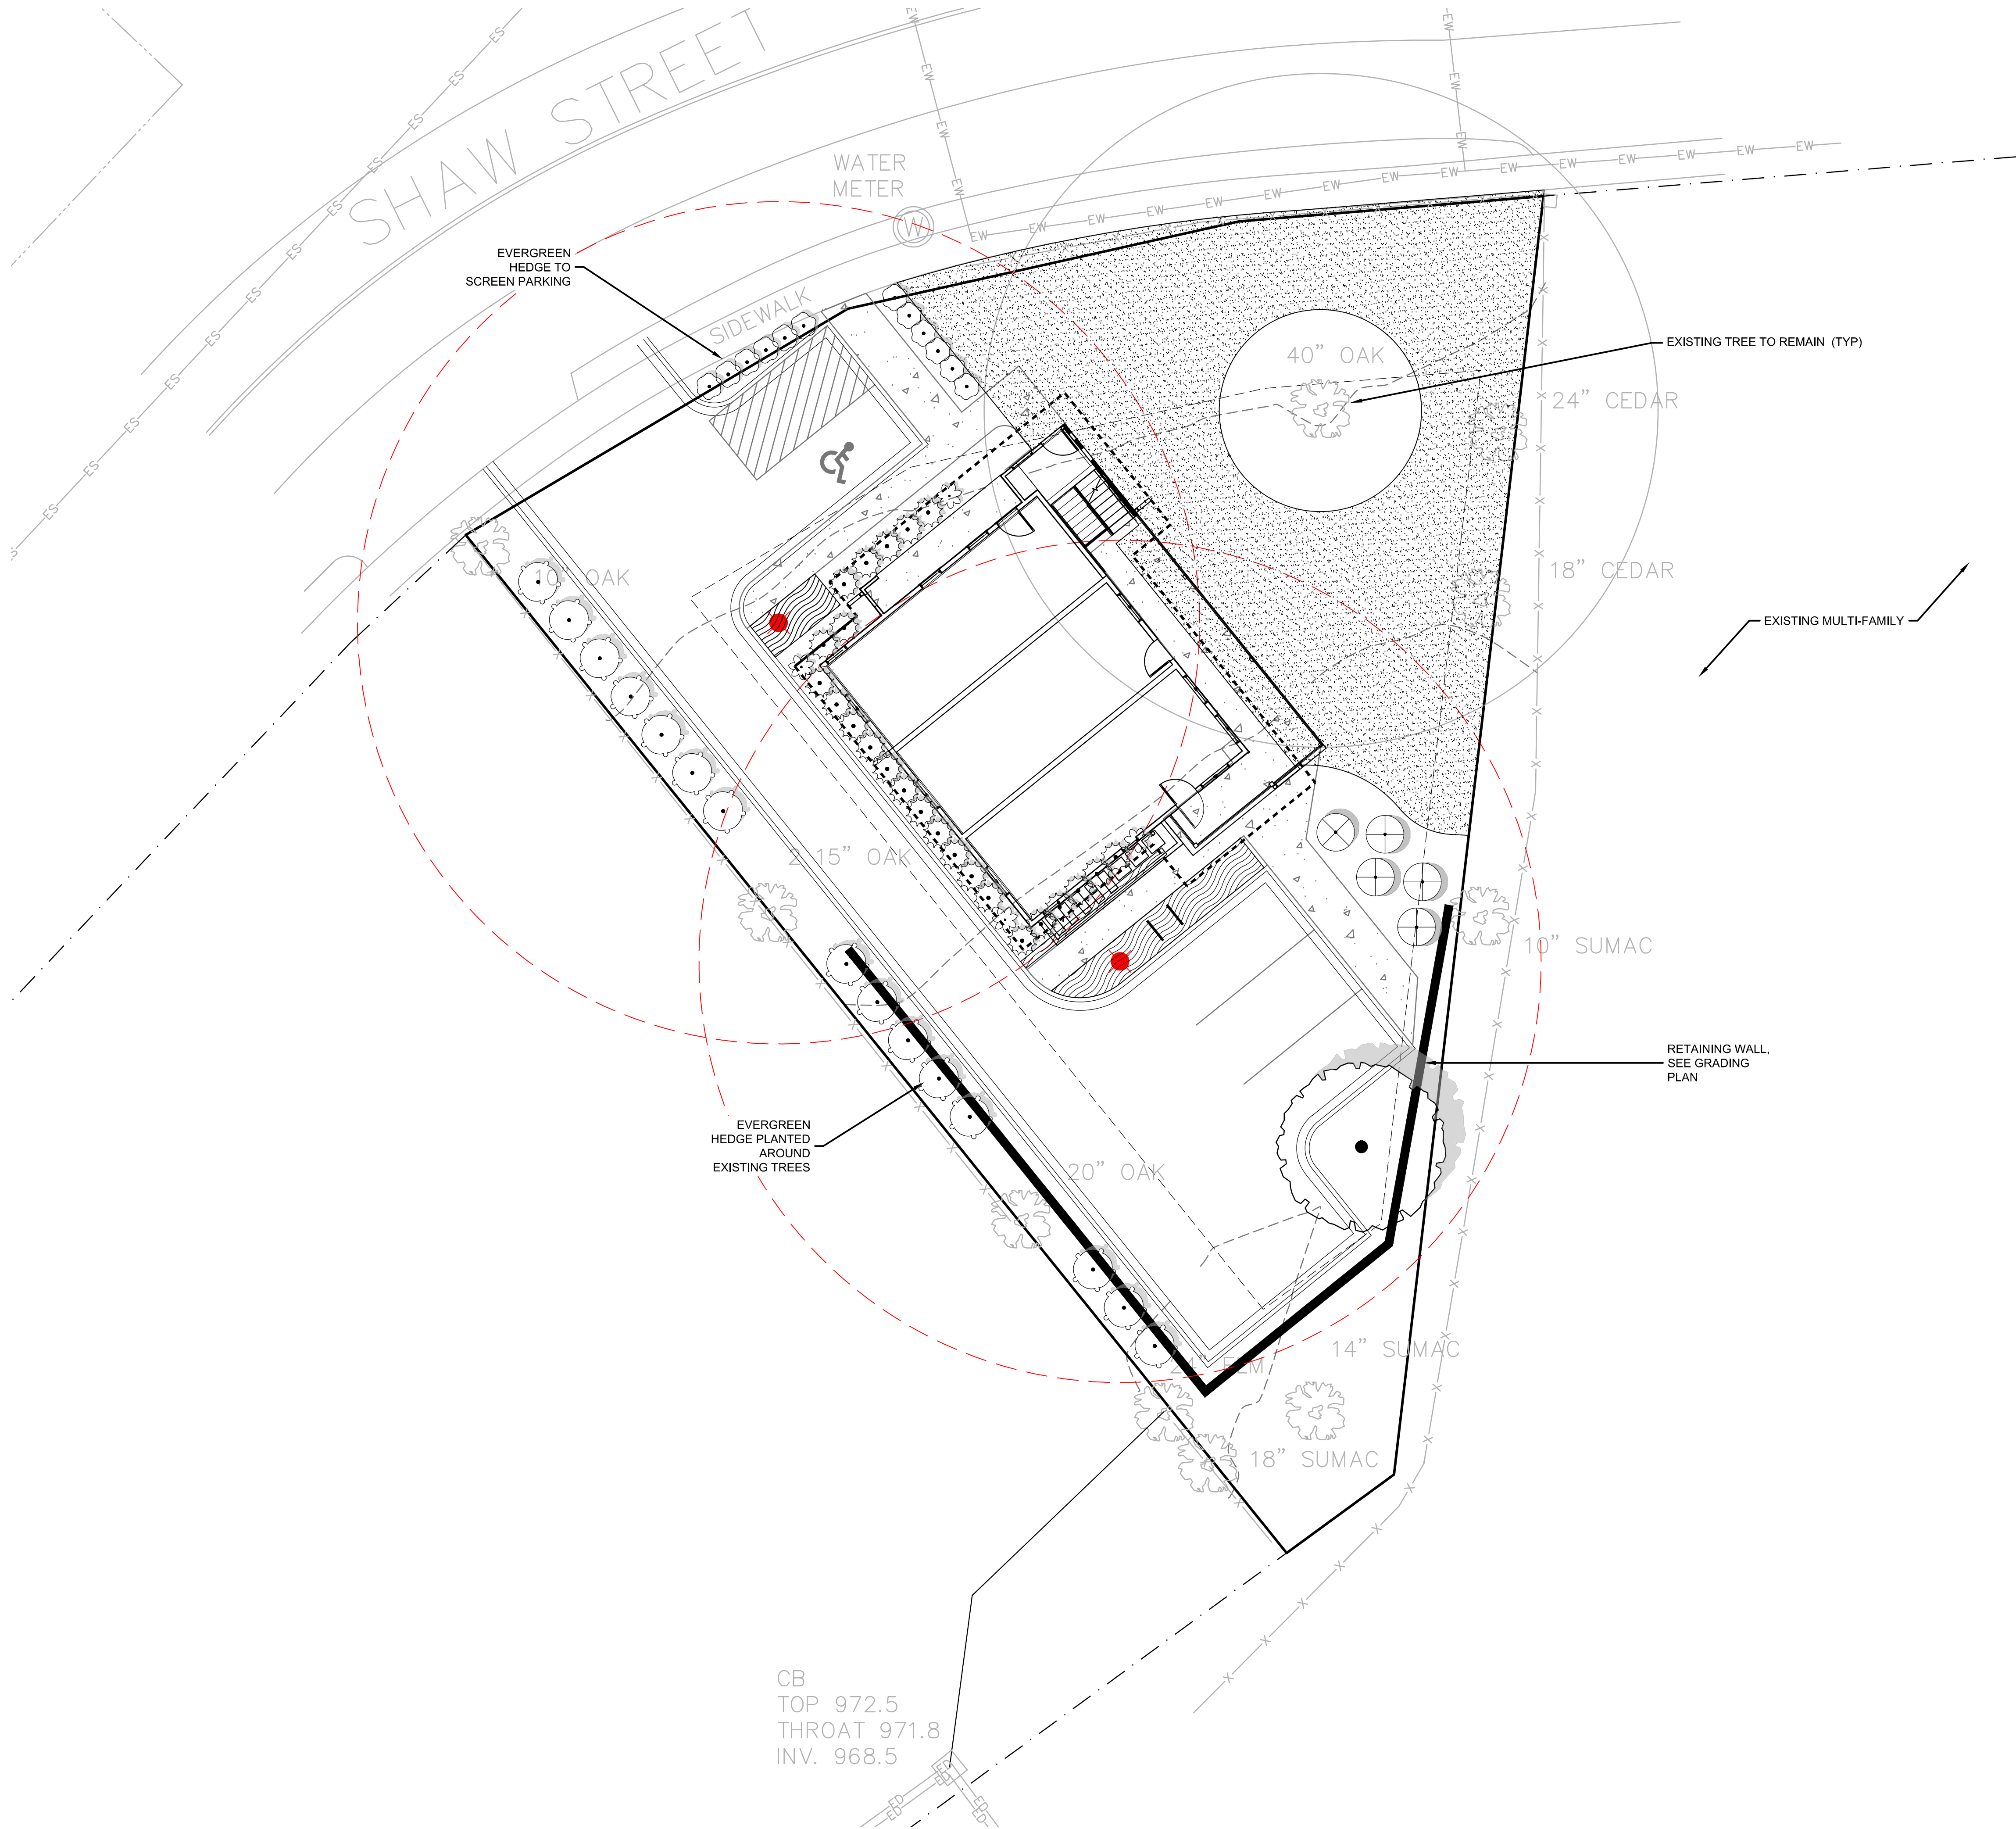

MOUNT PLEASANT, SC
843.884.1667
GREENVILLE, SC
864.298.0534
SUMMERVILLE, SC
843.972.0710
SPARTANBURG, SC
864.272.1272
CHARLOTTE, NC
980.312.5450
WWW.SEAMONWHITESIDE.COM

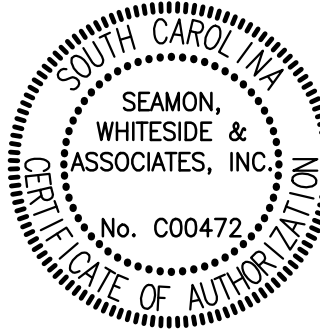

11/6/20



SOTERIA HOUSING
301 SHAW STREET, GREENVILLE SC

SW+ PROJECT: GR3904
DATE: 01/13/2022
DRAWN BY: DM
CHECKED BY: CG


REVISION HISTORY

NO.	DESCRIPTION

LANDSCAPE PLAN

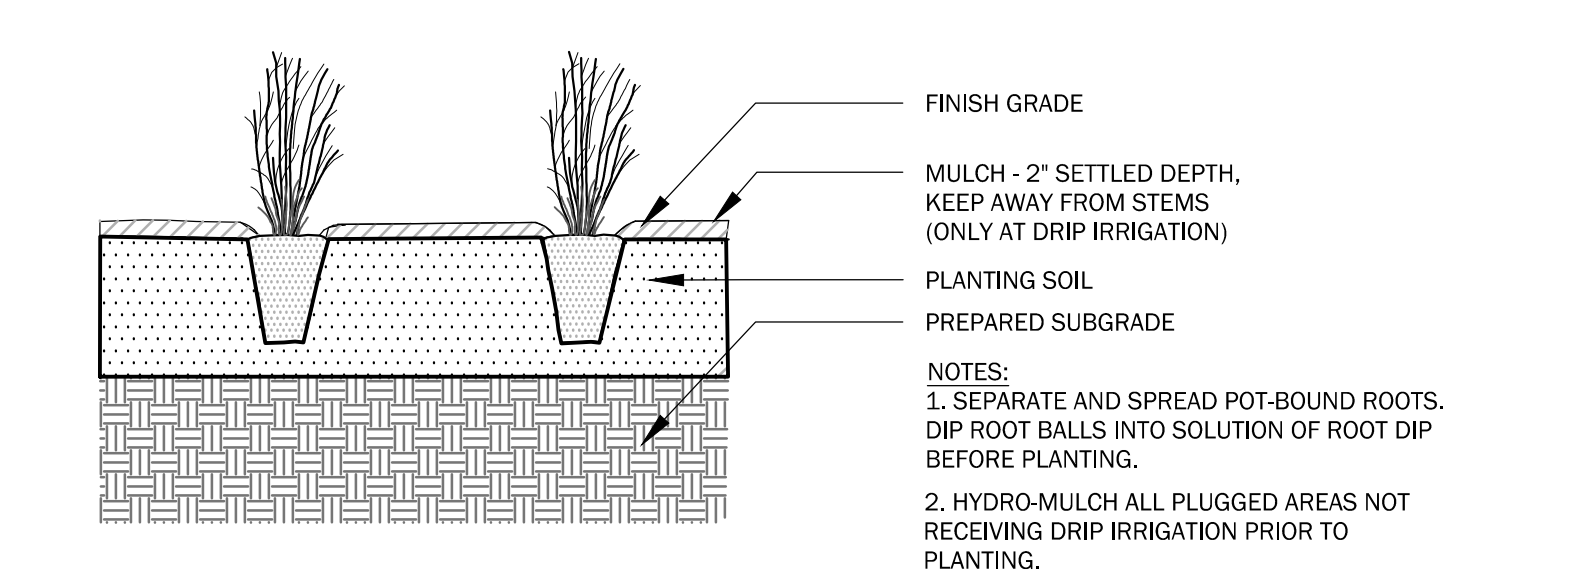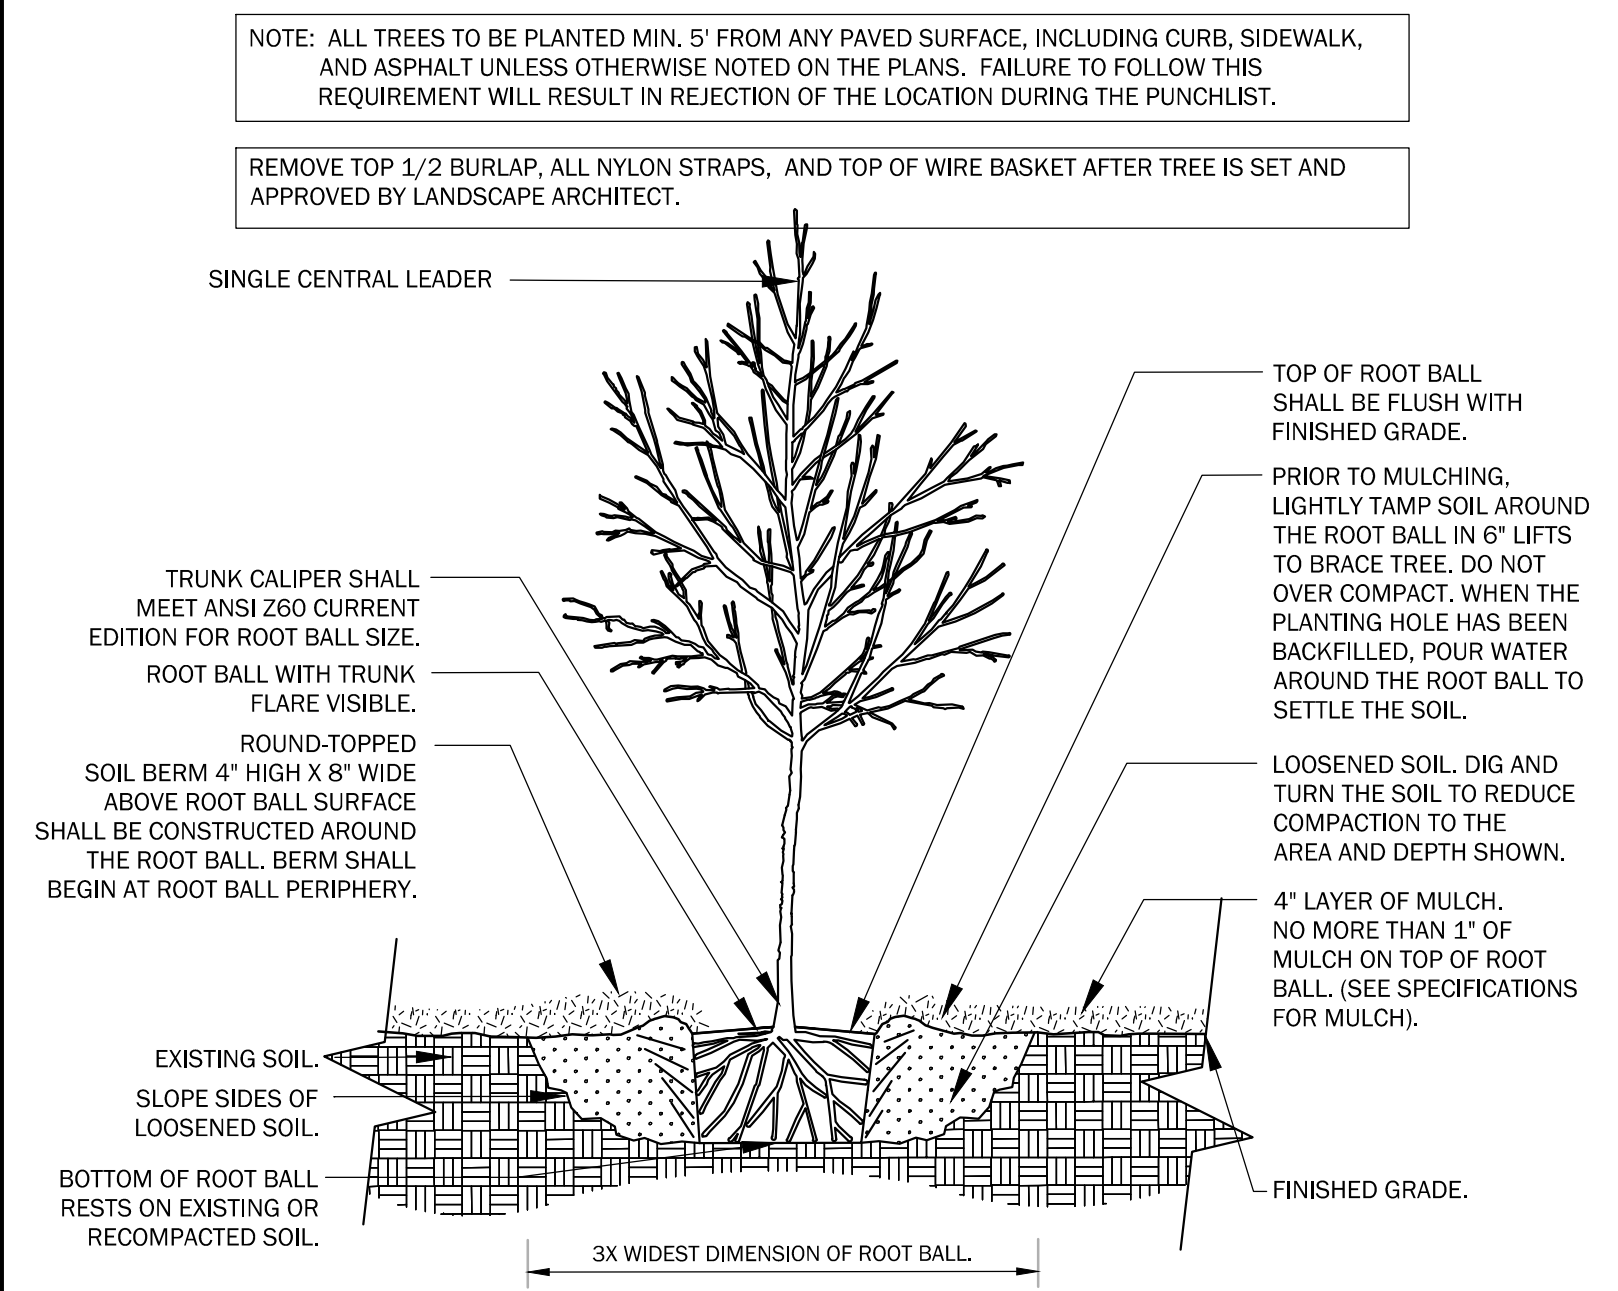

4 HERBACEOUS PLUG PLANTING

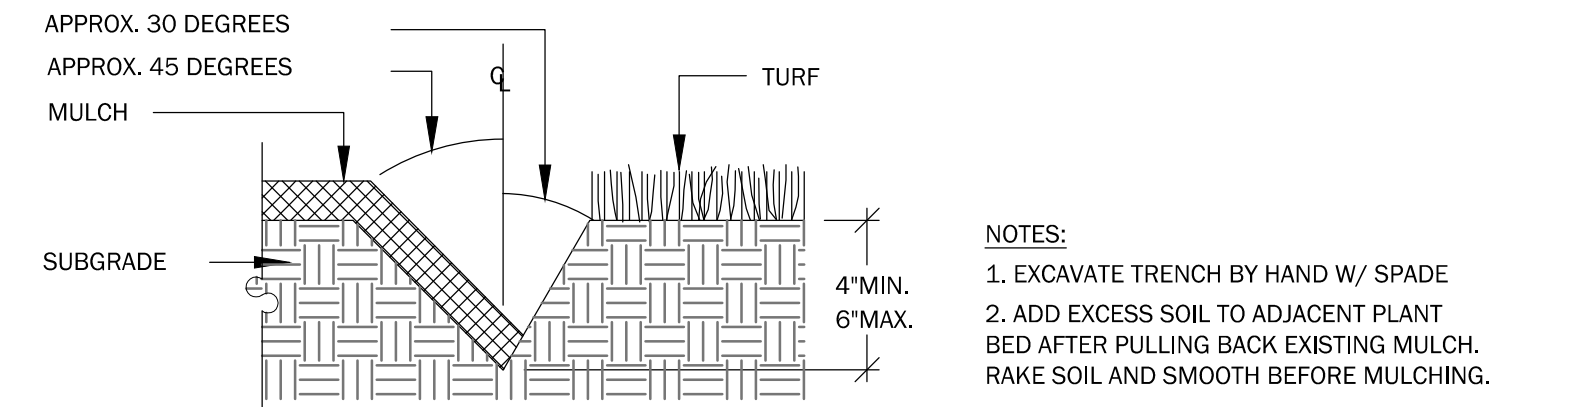

5 HORTICULTURAL TRENCH AT LAWN EDGE








- SOIL NOTES**
- FOR EACH UNAMENDED SOIL TYPE, FURNISH SOIL ANALYSIS AND A WRITTEN REPORT BY A QUALIFIED SOIL-TESTING LABORATORY STATING PERCENTAGES OF ORGANIC MATTER; GRADATION OF SAND, SILT, AND CLAY CONTENT; CATION EXCHANGE CAPACITY; SODIUM ABSORPTION RATIO; DELETERIOUS MATERIAL; BUFFER PH LEVELS; AND MINERAL AND PLANT-NUTRIENT CONTENT OF THE SOIL.
 - A MINIMUM OF THREE REPRESENTATIVE SAMPLES SHALL BE TAKEN FROM VARIED LOCATIONS FOR EACH SOIL TO BE USED OR AMENDED FOR PLANTING PURPOSES.
 - SUBMIT TO LANDSCAPE ARCHITECT THE LAB RECOMMENDATIONS FOR SOIL TREATMENTS AND SOIL AMENDMENTS TO BE INCORPORATED. INDICATE LAB RECOMMENDATIONS IN WEIGHT PER 1000 SQ. FT. OR VOLUME PER CU. YD. FOR NITROGEN, PHOSPHORUS, AND POTASH NUTRIENTS AND ORGANIC AND INORGANIC SOIL AMENDMENTS TO BE ADDED TO PRODUCE PLANTING SOIL SUITABLE FOR HEALTHY, VIABLE PLANTS.
 - ALL SOILS USED FOR PLANTING SHALL BE PREPARED AS NECESSARY USING ORGANIC AND INORGANIC SOIL AMENDMENTS AND FERTILIZERS IN THE QUANTITIES RECOMMENDED IN THE SOIL ANALYSIS REPORT TO PRODUCE SATISFACTORY PLANTING SOIL FOR HEALTHY, VIABLE PLANTS. PLANTING SOILS SHALL HAVE A PH LEVEL BETWEEN 6.0 AND 7.0.
 - IN ALL PLANTING AREAS, SPREAD PLANTING SOIL TO A DEPTH OF 8 INCHES BUT NOT LESS THAN REQUIRED TO MEET FINISH GRADES AFTER NATURAL SETTLEMENT.

- LANDSCAPE NOTES**
- CONTRACTOR TO PHOTO DOCUMENT PROGRESS OF WORK ON A WEEKLY BASIS AND SEND PHOTOS TO LANDSCAPE ARCHITECT AND OWNER ALONG WITH BRIEF SUMMARY OF WORK THAT HAS TAKEN PLACE.
 - CONTRACTOR SHALL VERIFY ALL DIMENSIONS, ELEVATIONS AND UTILITY LOCATIONS PRIOR TO BEGINNING WORK.
 - CONTRACTOR SHALL NOTIFY LANDSCAPE ARCHITECT OF ANY DISCREPANCIES PRIOR TO BEGINNING OR CONTINUING WORK.
 - THERE WILL BE NO SUBSTITUTIONS, DELETIONS OR ADDITIONS WITHOUT APPROVAL OF THE LANDSCAPE ARCHITECT.
 - SIZE OF PLANT MATERIALS SHALL CONFORM WITH THE CURRENT EDITION OF 'AMERICAN STANDARD FOR NURSERY STOCK' FOR NUMBER ONE GRADE NURSERY STOCK AS ADOPTED BY THE AMERICAN ASSOCIATION OF NURSERYMEN AND AMERICAN NATIONAL STANDARDS INSTITUTE.
 - CONTRACTOR SHALL MEET WITH LANDSCAPE ARCHITECT PRIOR TO BEGINNING WORK SO THAT THERE IS A CLEAR UNDERSTANDING OF PROJECT REQUIREMENTS. FAILURE TO DO SO JEOPARDIZES FINAL ACCEPTANCE OF WORK.
 - ALL CONSTRUCTION SHALL CONFORM TO CITY, COUNTY, STATE AND FEDERAL REQUIREMENTS.
 - LANDSCAPE ARCHITECT TO INSPECT QUALITY OF PLANT MATERIAL UPON ARRIVAL AT JOB SITE AND LAYOUT OF HARDSCAPE ELEMENTS AND PLANT MATERIAL PRIOR TO INSTALLATION.
 - DOUBLE SHREDDED HARDWOOD MULCH TO BE INSTALLED PER PLANTING DETAILS. MULCH ALL DISTURBED AREAS NOT COVERED BY PAVEMENT OR SEEDING. SEE PLAN FOR OTHER MULCH MATERIALS REQUIRED.
 - PROTECT EXISTING TREES TO REMAIN FROM DAMAGE.
 - THIS PLAN IS SCHEMATIC AND, DUE TO THE NATURE OF CONSTRUCTION, SLIGHT FIELD MODIFICATIONS MAY BE NECESSARY TO IMPLEMENT THIS PLAN.
 - SHAPE AND HEIGHT OF BERMS AS NOTED ON PLANS TO BE APPROVED BY LANDSCAPE ARCHITECT IN FIELD PRIOR TO PLANTING AND IRRIGATION CONSTRUCTION.


- IRRIGATION PERFORMANCE SPECIFICATIONS**
- CONTRACTOR TO INSTALL HIGH EFFICIENCY, FULLY CONTROLLED AUTOMATIC IRRIGATION SYSTEM WITH RAIN SENSOR PER IRRIGATION DRAWINGS AND SPECIFICATIONS AND PROVIDE SHOP DRAWINGS FOR LANDSCAPE ARCHITECT'S REVIEW.
 - IT SHALL BE THE RESPONSIBILITY OF THE IRRIGATION CONTRACTOR TO MAKE SURE THAT ALL EQUIPMENT CONFORMS TO REQUIREMENTS OF ALL AUTHORITIES HAVING JURISDICTION AND MAKE ALL NECESSARY APPLICATIONS AND OBTAIN APPROVALS.
 - DESIGN STATISTICS: 60 P.S.I. MAXIMUM. IF NEEDED DUE TO EXISTING LINE PRESSURE, INSTALL A REDUCTION VALVE. IN ADDITION, ZONES THAT OPERATE SPRAY SPRINKLERS AND MP ROTATOR SPRINKLERS SHOULD HAVE A PRESSURE REGULATING DEVICE ADDED TO THE ZONE CONTROL VALVE TO FURTHER REDUCE THE PRESSURE ON THESE ZONES TO 35-40 P.S.I.
 - ALL IRRIGATION HEADS THAT ARE LOCATED NEXT TO DRIVES AND ROADWAYS SHALL BE MOUNTED ON SWING JOINTS OR ON 200 P.S.I. RATED FLEXIBLE PIPE. POSITION HEADS A MINIMUM 3" FROM CURB OR PAVEMENT.
 - ADJUST ALL HEADS FOR COMPLETE COVERAGE WITH MINIMUM OVERSPRAY BEYOND LANDSCAPE AREAS.
 - WHERE NOT OTHERWISE INDICATED, HEADS IN LAWN AREAS SHALL BE 4" POP-UP AND SHRUB AND GROUNDCOVER AREAS SHALL BE DRIP IRRIGATED.
 - SYSTEM PIPE SHALL BE CLASS 160 P.V.C. SIZE OF MAIN PIPE IS AS NOTED ON PLANS. SIZE ALL OTHER PIPE AS FOLLOWS:
0-17 G.P.M.: 1"
18-28 G.P.M.: 1-1/4"
29-35 G.P.M.: 1-1/2"
36-62 G.P.M.: 2"
63+ G.P.M.: 2-1/2"
 - WHERE POSSIBLE, COMBINE MAIN AND LATERAL PIPES IN SAME TRENCH.
 - ALL CONTROL WIRES SHALL BE 14 GAUGE.
 - CONTROLLER LOCATION AND MOUNTING TO BE APPROVED BY LANDSCAPE ARCHITECT. WHEN USED AS A MOUNT FOR THE CONTROL PANEL AND OTHER DEVICES, ALL LUMBER SHALL BE PRESSURE TREATED FOR GROUND CONTACT USE. ALL HARDWARE AND FASTENERS SHALL BE GALVANIZED.
 - WHEN A MUNICIPAL WATER SUPPLY IS USED FOR IRRIGATION, WATER METER AND CONNECTION TO MAIN SHALL BE PROVIDED BY PERTINENT WATER AUTHORITY. CONTRACTOR SHALL BEGIN HIS WORK AT THE METER. OWNER WILL ASSUME THE COST OF THE TAP TO MUNICIPAL WATER SUPPLY AND IS RESPONSIBLE FOR COORDINATING THE INSTALLATION OF THE METER.
 - IF SYSTEM IS CONNECTED TO POTABLE WATER SUPPLY, PROVIDE BACKFLOW PREVENTION DEVICE IN ACCORDANCE WITH REQUIREMENTS OF ALL AUTHORITIES HAVING JURISDICTION. IF INSTALLED ABOVE GROUND, LOCATION OF DEVICE SHALL BE INCONSPICUOUS AND DEVICE SHALL BE PAINTED 'FLAT BLACK'.
 - PROTECT EXISTING TREES TO REMAIN FROM DAMAGE. NOT MACHINE TRENCHING IS ALLOWED WITHIN THE DRIP LINE OF ANY TREE. WHERE PIPING IS REQUIRED WITHIN THE DRIP LINE, POSITION PIPES TO MINIMIZE DISTURBANCE OF ROOTS AND PERFORM ALL EXCAVATION BY HAND. DO NOT CUT ANY ROOTS LARGER THAN 3/4" DIAMETER.
 - IRRIGATION PIPING, SPRINKLERS, AND OTHER EQUIPMENT MAY BE SHOWN OUTSIDE OF LANDSCAPE AREAS ON DRAWING FOR GRAPHIC CLARITY. ALL VALVE BOXES AND EQUIPMENT VAULTS SHALL BE LOCATED IN MULCH BEDS.

NOTES


FWF	FULL WELL FORMED	MS	MULTI-STEMMED TRUNK	EGG	EGG CAN CONTAINER	CON	CONTAINERIZED MATERIAL
SP	SPECIMEN MATERIAL	CAL	TRUNK CALIPER	B&B	BALLED AND BURLAPPED MATERIAL	BR	BARE ROOT MATERIAL
TF	TREE FORM HABIT	GAL	GALLON CONTAINER			ESP	ESPALIER

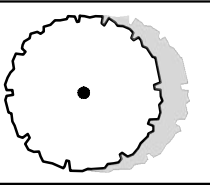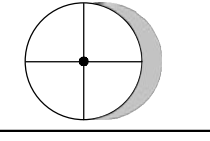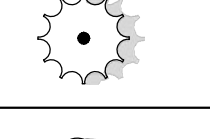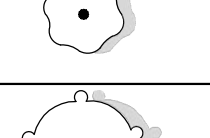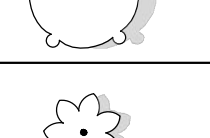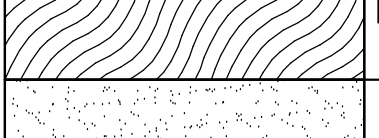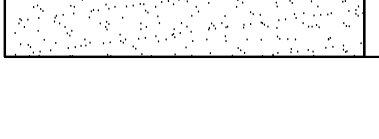TREES	CODE	QTY	BOTANICAL / COMMON NAME	SIZE	HEIGHT		REMARKS
	QUEP	1	Quercus phellos / Willow Oak	2.5" CAL	12`-14`		FWF, SP, CLEAR TRUNK TO 6'
SHRUBS	CODE	QTY	BOTANICAL / COMMON NAME	SIZE	HEIGHT		REMARKS
	AZGT	1	Azalea indica / Indica Azalea	7 GAL			FWF, SP, CON
	DIST	24	Distylium x 'PIIDIST-IV' TM / Linebacker Distylium	3 GAL			FWF, SP, CON
	ILEB	12	Ilex cornuta 'Burfordii Nana' / Dwarf Burford Holly	3 GAL	18"-24"		FWF, SP, CON
	OSMF	15	Osmanthus fragrans / Sweet Olive	7 GAL			FWF, SP, CON
	THUJ	4	Thuja occidentalis 'Smaragd' / Emerald Green Arborvitae		4`-5`		FWF, SP, FULL TO GROUND
GROUND COVERS	CODE	QTY	BOTANICAL / COMMON NAME	SIZE	HEIGHT	SPACING	REMARKS
	LIRS	88	Liriope muscari 'Super Blue' / Super Blue Lilyturf	4" POT		18" o.c.	FWF, SP, CON
	SOD	2,876 sf	Cynodon dactylon / Bermuda Grass	SOD			TIF 419 OR EQUAL

1 TREE PLANTING

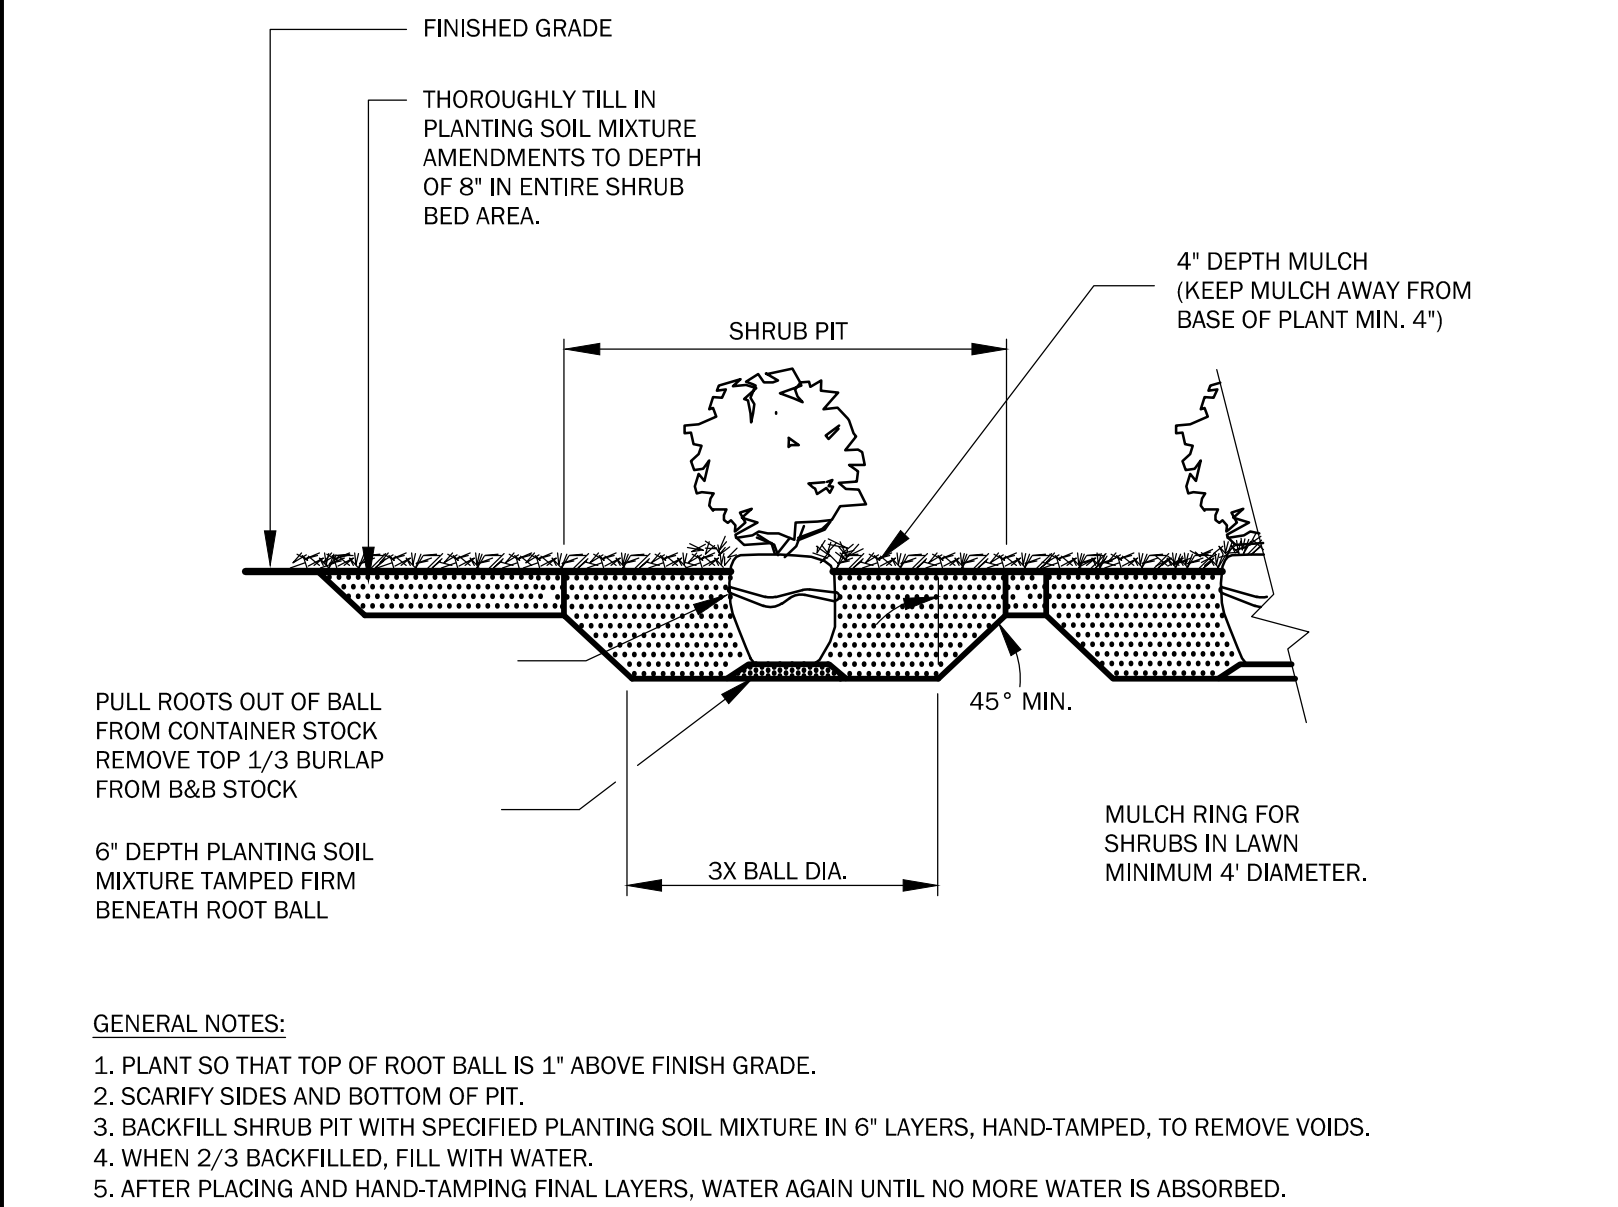

2 SHRUB PLANTING

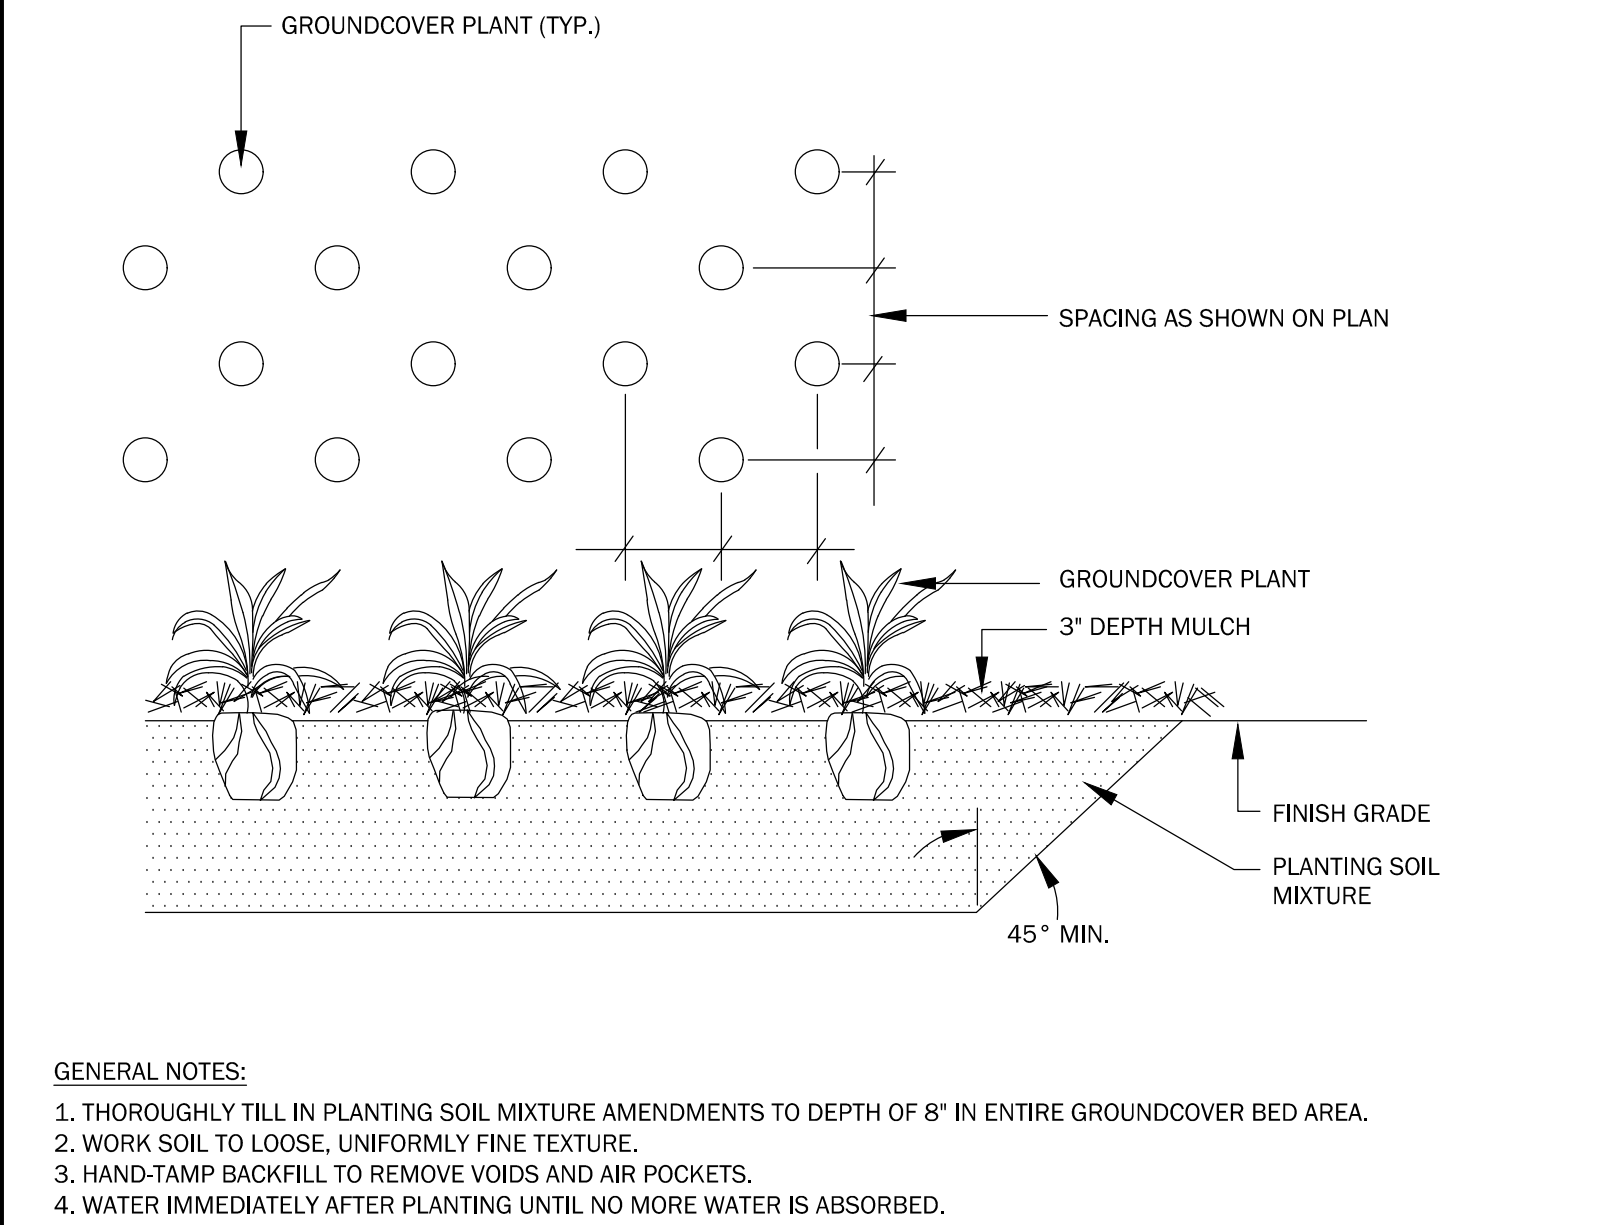

3 GROUND COVER PLANTING

PLANT SCHEDULE

REVISION HISTORY

NO.	DESCRIPTION	DATE

PLANT SCHEDULE & DETAILS

Neighborhood Meeting**Project Name:** SOTERIA HOUSING**Location:** VIRTUAL, Via Microsoft Teams**Time of the meeting:** 6 pm**Date:** Thursday, January 13, 2022**Representative holding meeting:** Luke W. Perry, Johnston Design Group

Name	Street Address	Email
1 John (Anonymous)		
2 Linda and William Harkins	102 Conyers St. Greenville, SC	lucyandbill12@gmail.com
3 Kirsten Meier	325 Shaw St. Greenville, SC 29609	meieruk@gmail.com
4 Slowik Household	160 Stall Street	did not provide
5 Gary Davis	1116 S. Main Street, Greenville, SC 29601	gary.davis@captrust.com
6 Jerry Blassingame	201 Shaw St. Greenville, SC 29609	jblassingame@soteriacdc.org
7 Luke W. Perry	101 Alpine Way, Greenville, SC 29609	luke@johnstondesign.group
8 Paul Dow	COG Engineering	
9 Rebecca Edwards	COG Community Development	
10 Austin Rutherford	COG Planning	
11		
12 Note: Ms. Harrison at 1229 1st. Street (864-422-8045) called me to learn more about the project. She was mainly curious,		
13 but said "sounds like a good project."		
14		
15		
16		
17		
18		
19		
20		
21		
22		
23		
24		
25		



APPLICATION FOR MULTIFAMILY DEVELOPMENT

Contact Planning & Development (864) 467-4476

Office Use Only:

Application# _____ Fees Paid _____
Date Received _____ Accepted By _____
Date Complete _____ App Deny Conditions _____

APPLICANT/OWNER INFORMATION

*Indicates Required Field

APPLICANT		PROPERTY OWNER
*Name:	Luke Perry	Soteria CDC
*Title:	Project Manager	Owner
*Address:	411 University Ridge, Suite D	201 Shaw St.
*State:	SC	SC
*Zip:	29601	29609
*Phone:	864-250-0701	864-271-8227
*Email:	luke@johnstondesigngroup.us	jblassingame@soteriacdc.org

PROPERTY INFORMATION

*STREET ADDRESS 301 Shaw St.
*TAX MAP # 0150001301200
*CURRENT ZONING DESIGNATION RM-2
*TOTAL ACREAGE 0.26 Acres

PROPOSED DEVELOPMENT INFORMATION

*TYPE OF APPLICATION: ☒ New ☐ Modification – Major ☐ Modification – Minor
*ORIGINAL APPLICATION # (put N/A if new application) N/A
*NUMBER OF UNITS 5
*MULTIFAMILY DEVELOPMENT TYPE Rental Apartments
*AGE RESTRICTED HOUSING (Y / N) N

NUMBER OF UNITS AND/OR PERCENTAGE OF AGE RESTRICTED UNITS (If applicable) _____

INSTRUCTIONS

1. The applicant is **required** to schedule a pre-application meeting according to the dates outlined on the Board calendar. Call (864) 467-4476 to schedule an appointment.

*PREAPPLICATION MEETING DATE 12/8/21

2. If the application includes more than one (1) parcel and/or more than one (1) owner, the applicant must provide the appropriate deed book/page references, tax parcel numbers, and owner signatures as an attachment.
3. All applications and fees (made payable to the City of Greenville) for designation as a Multifamily Development must be received by **no later than 2:00 pm** of the date reflected on the Board schedule.

- A. Multifamily development - New \$550.00 – *public hearing required*
- B. Multifamily development – Major Modification \$275.00 – *public hearing required*
- C. Multifamily development – Minor Modification \$150.00 – *administrative review*

4. Staff will review the application for “sufficiency” pursuant to Section 19-2.2.6, Determination of Sufficiency. If the application is deemed insufficient, staff will notify the applicant and request that the application be revised and resubmitted to address insufficiency comments. In this event, the item will go back into the queue for review. Please refer to **section 19-2.3.13 (D), Multifamily residential development** for additional information.
5. **Public Notice Requirements.** Multifamily development applications require a Planning Commission public hearing. There is also an informal review from the Design Review Board required prior to the planning commission hearing.
6. The applicant is responsible for sign posting the subject property. Instructions will be provided at the time of submission.
7. Multifamily development applications also **require** a developer-led neighborhood meeting which is to be held at least eight (8) days prior to the scheduled Planning Commission hearing (Sec. 19-2.2.4, Neighborhood meetings). Information will be emailed within a few days of submittal to the listed applicant email provided on page one of this application.
8. Upon planning commission recommendation, the application item will be scheduled for city council hearing.

To be filled out at time of application submittal

- ☒ Public Hearing signs are acknowledged as received by the applicant
- ☒ Posting sign instructions and affidavit are acknowledged as received by the applicant

***APPLICANT SIGNATURE** Luke Perry

9. Please verify that all required information is reflected on the plan(s), and **submit one (1) paper copy and one (1) electronic version** of the application submittal package.
10. **Please read carefully:** The applicant and property owner affirm that all information submitted with this application; including any/all supplemental information is true and correct to the best of their knowledge and they have provided full disclosure of the relevant facts.

In addition, the applicant affirms that the applicant or someone acting on the applicant’s behalf has made a reasonable effort to determine whether a deed or other document places one or more restrictions on the property that preclude or impede the intended use and has found no record of such a restriction.

If the planning office by separate inquiry determines that such a restriction exists, it shall notify the applicant. If the applicant does not withdraw or modify the application in a timely manner, or act to have the restriction terminated or waived, then the planning office will indicate in its report to the planning commission that granting the requested change would not likely result in the benefit the applicant seeks.

Luke Perry
01/18/2022

***APPLICANT ACKNOWLEDGEMENT SIGNATURE**

***DATE**

11. Per acknowledgement and understanding of item #8, the applicant hereby affirms that the tract or parcel of land subject of the attached application is ___ or is not x restricted by any recorded covenant that is contrary to, conflicts with, or prohibits the requested activity.

*Signatures	
*Applicant	<u>Luke Perry</u>
*Date	1/18/2022
*Property Owner/Authorized Agent	<u>Jerry Blassingame</u>
*Date	1/18/2022


APPLICATION REQUIREMENTS

1. Multifamily development format and content requirements are reflected in the City of Greenville Administrative Manual at Appendix 'H'.
2. The submitted information shall include at a minimum:
 - a. Completed application for Multifamily development;
 - b. Context map, showing relationship of proposed development to the surrounding neighborhood;
 - c. Photographs of surrounding area;
 - d. Site plan, showing building(s) footprint, parking lot layout, pedestrian and vehicular access, internal walkways, amenities (i.e. pool, playground, picnic area, etc.), and service areas (i.e. dumpster pad/trash collection area, HVAC units, car wash area, etc.);
 - e. Grading plan, showing existing and proposed topographic contours, storm drainage collection facilities, existing and proposed retaining walls (with top-of-wall and bottom-of-wall elevations for at least the ends of the walls and the high point of the walls);
 - f. Building elevations, of all sides of the building(s), with exterior materials and colors indicated;
 - g. Plan showing elevation of proposed buildings in relation to adjoining structures;
 - h. Building floor plans;
 - i. Landscape plan, showing existing vegetation that will remain and the new plants to be added;
 - j. Lighting plan, showing location of light fixtures (on the site and on the building), cut sheets of the proposed light fixtures, and wattage; and
 - k. Materials board.
3. Please refer to **Section 19-6.8, Design standards for multifamily residential development** for additional information.


AERIAL VIEW



CURRENT ZONING

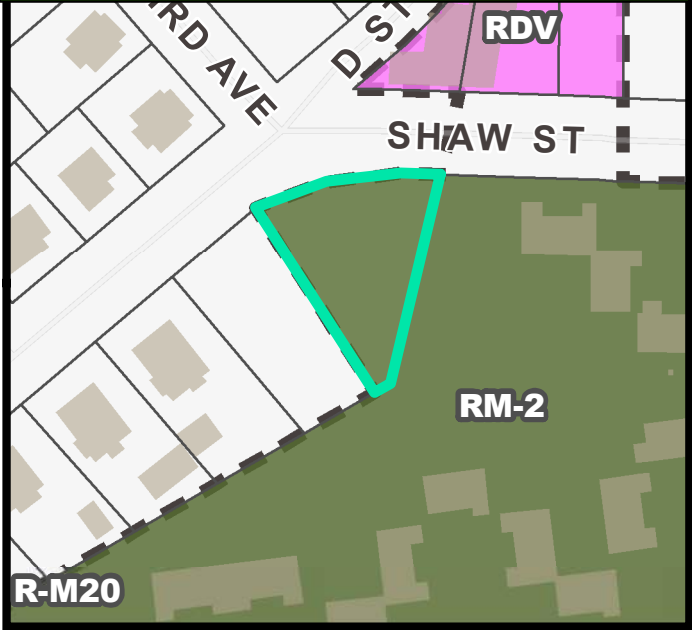


FUTURE LAND USE

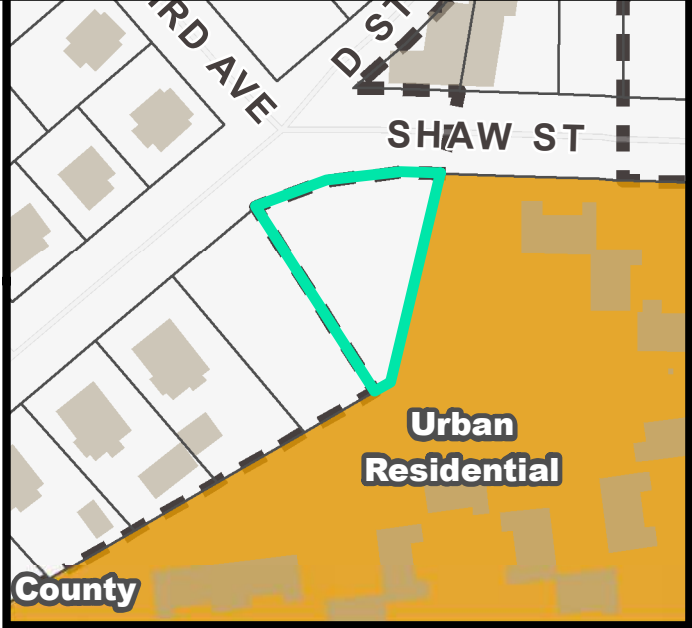


NATURAL / ENVIRONMENTAL FEATURES




SPECIAL EMPHASIS NEIGHBORHOODS

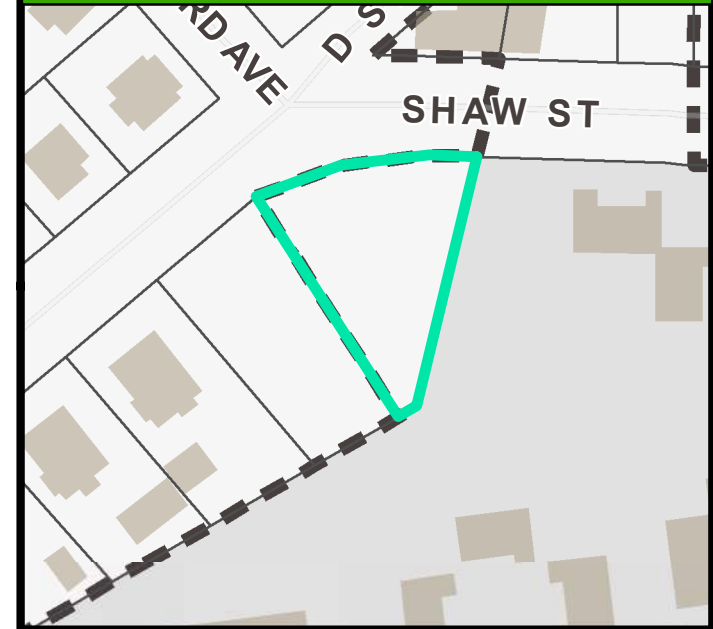

PRESERVATION OVERLAYS

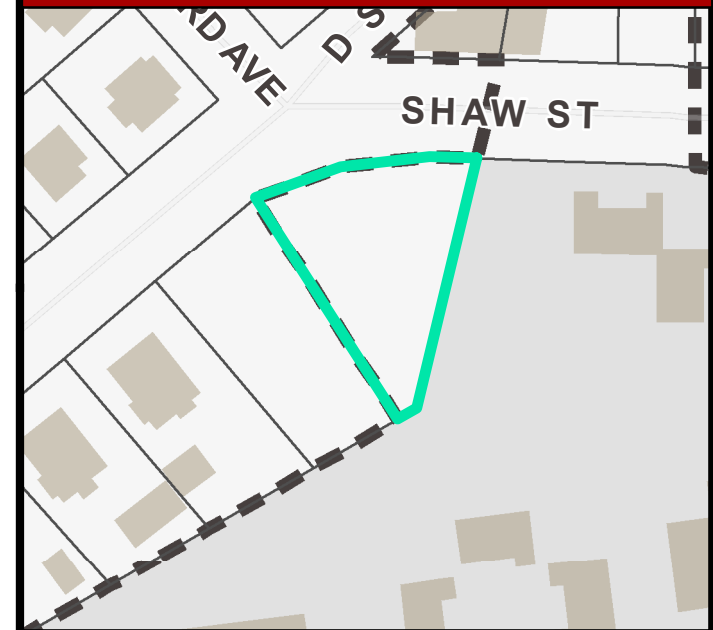


SOTERIA HOUSING

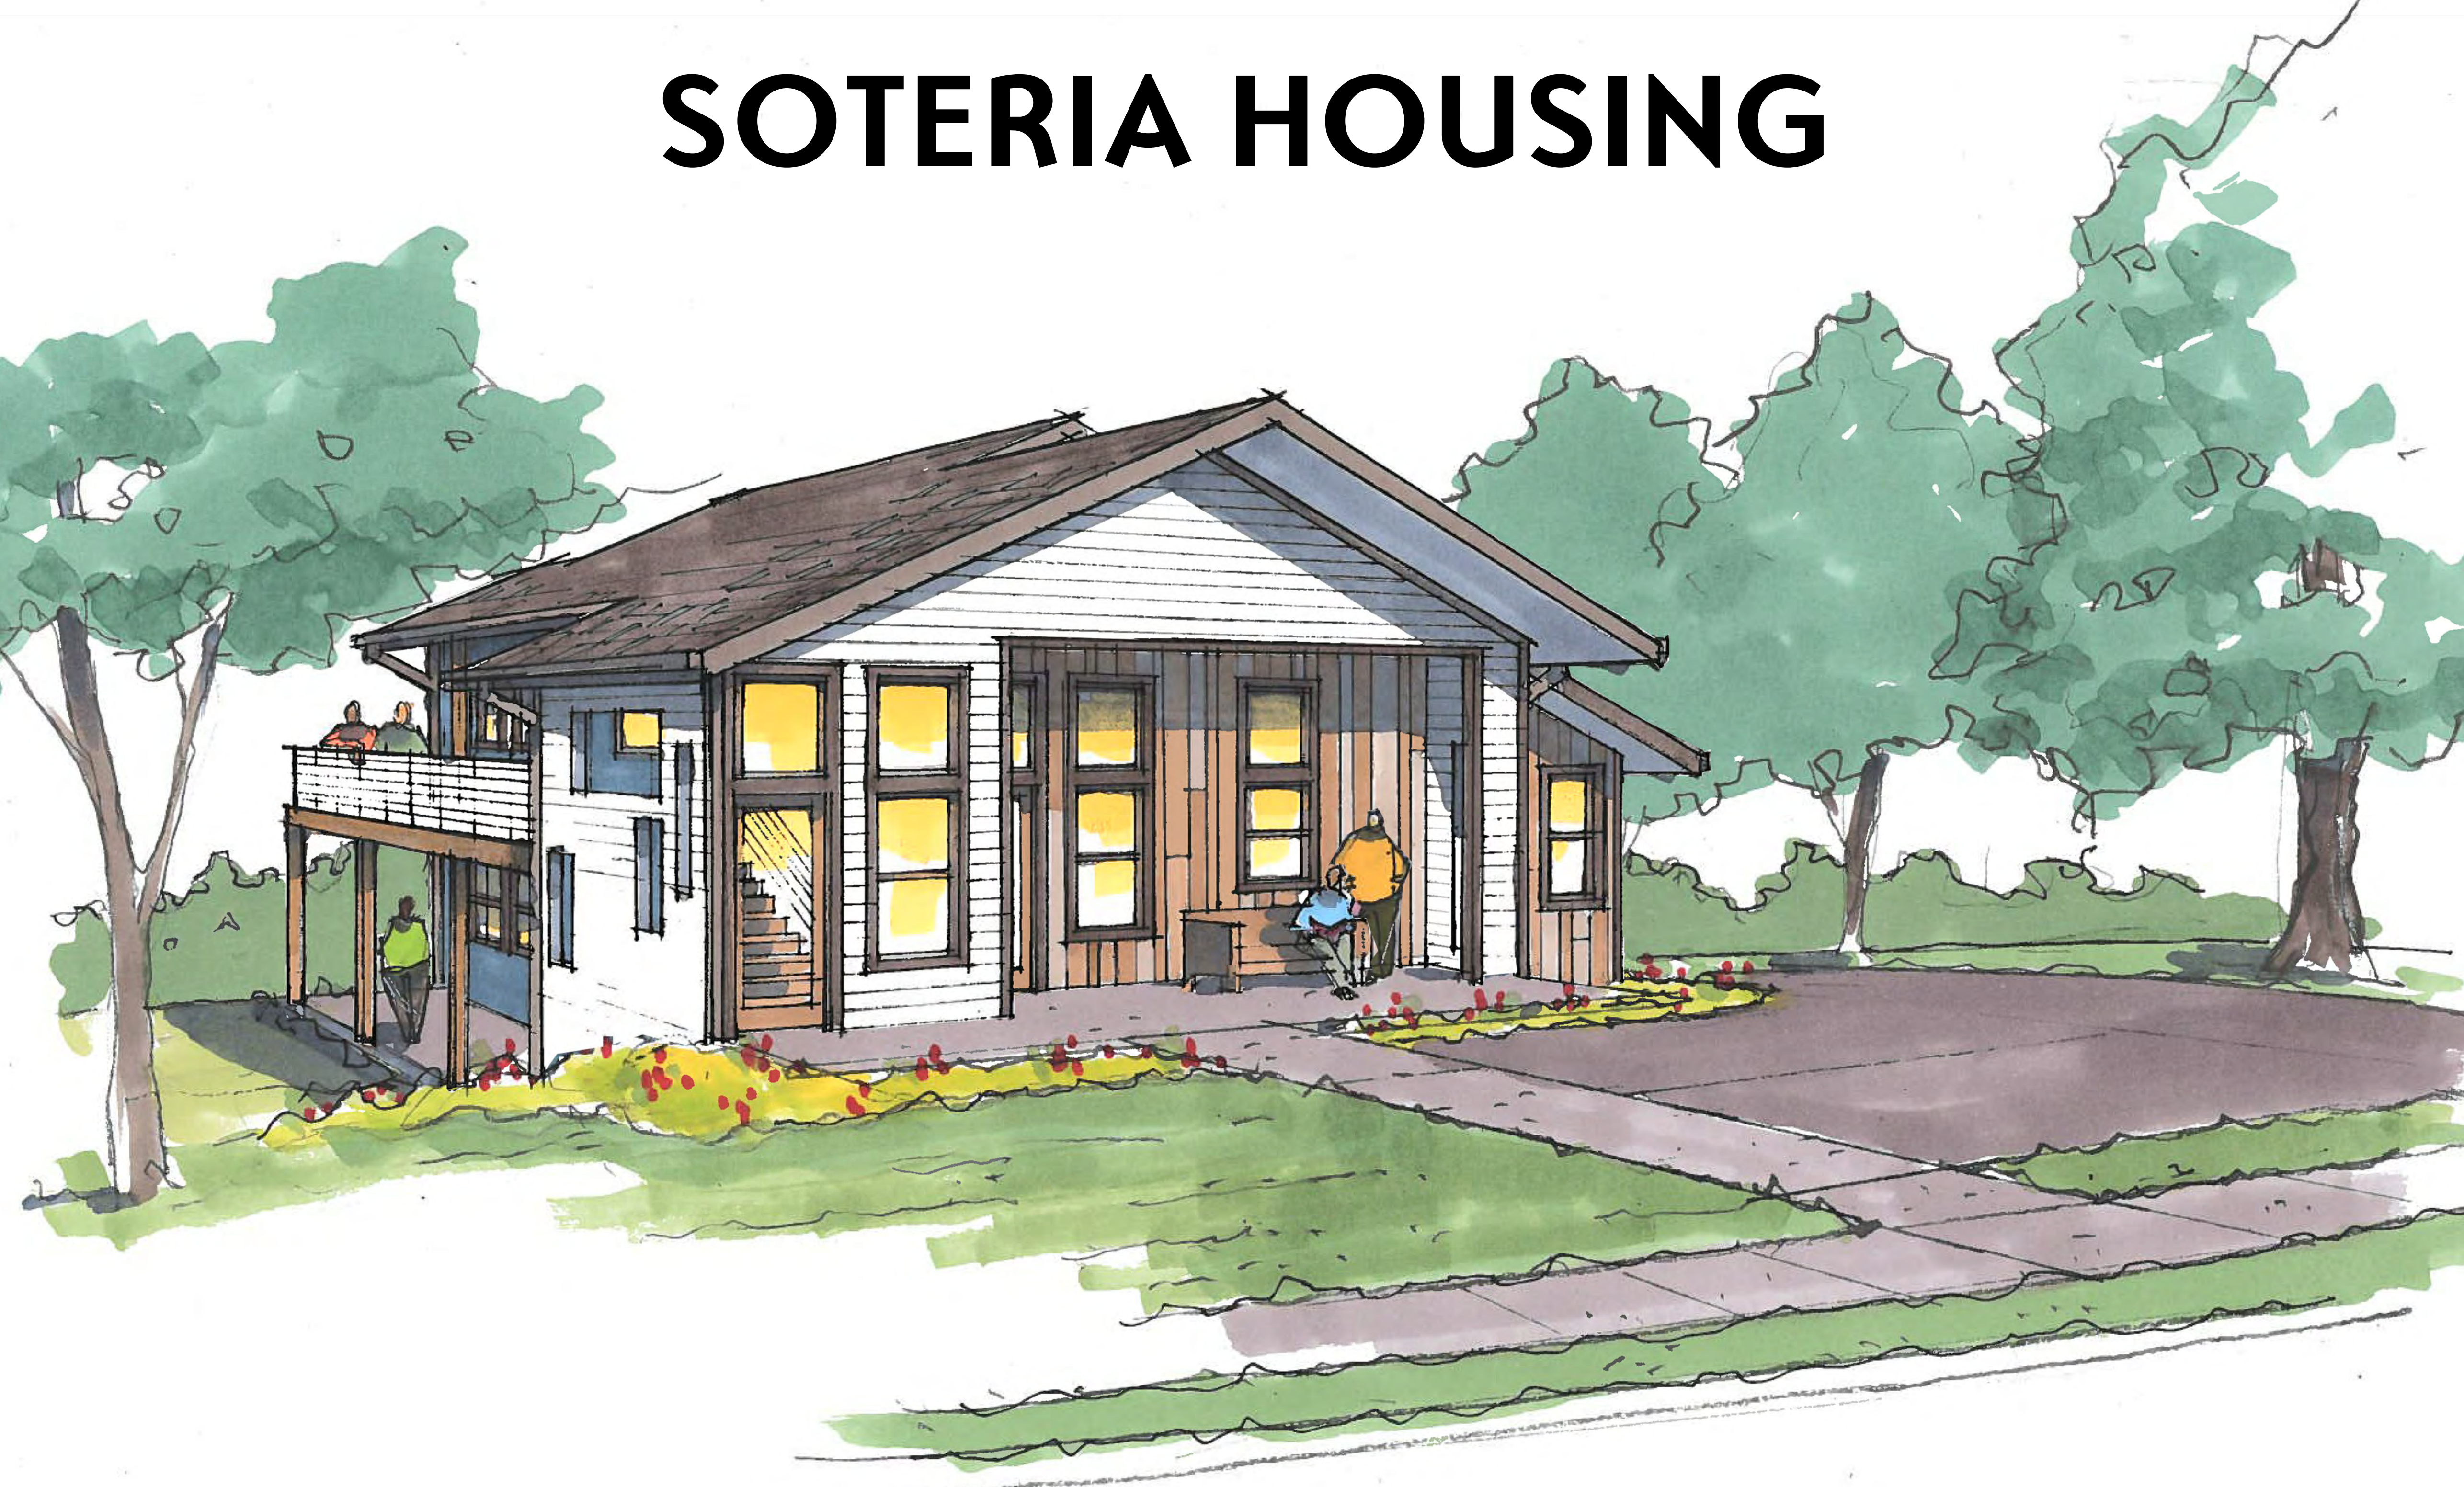

An architectural sketch of a single-story house with a gabled roof. The house features white horizontal siding on the upper portion and vertical wood siding on the lower portion. Large, multi-paned windows with dark frames are visible, some of which are illuminated from within. A covered porch area on the left side of the house includes a ramp and stairs. A person is walking up the ramp, and another person is sitting on a bench near the entrance. The house is surrounded by greenery, including trees and a lawn. A paved driveway or walkway leads to the house.

G1.01

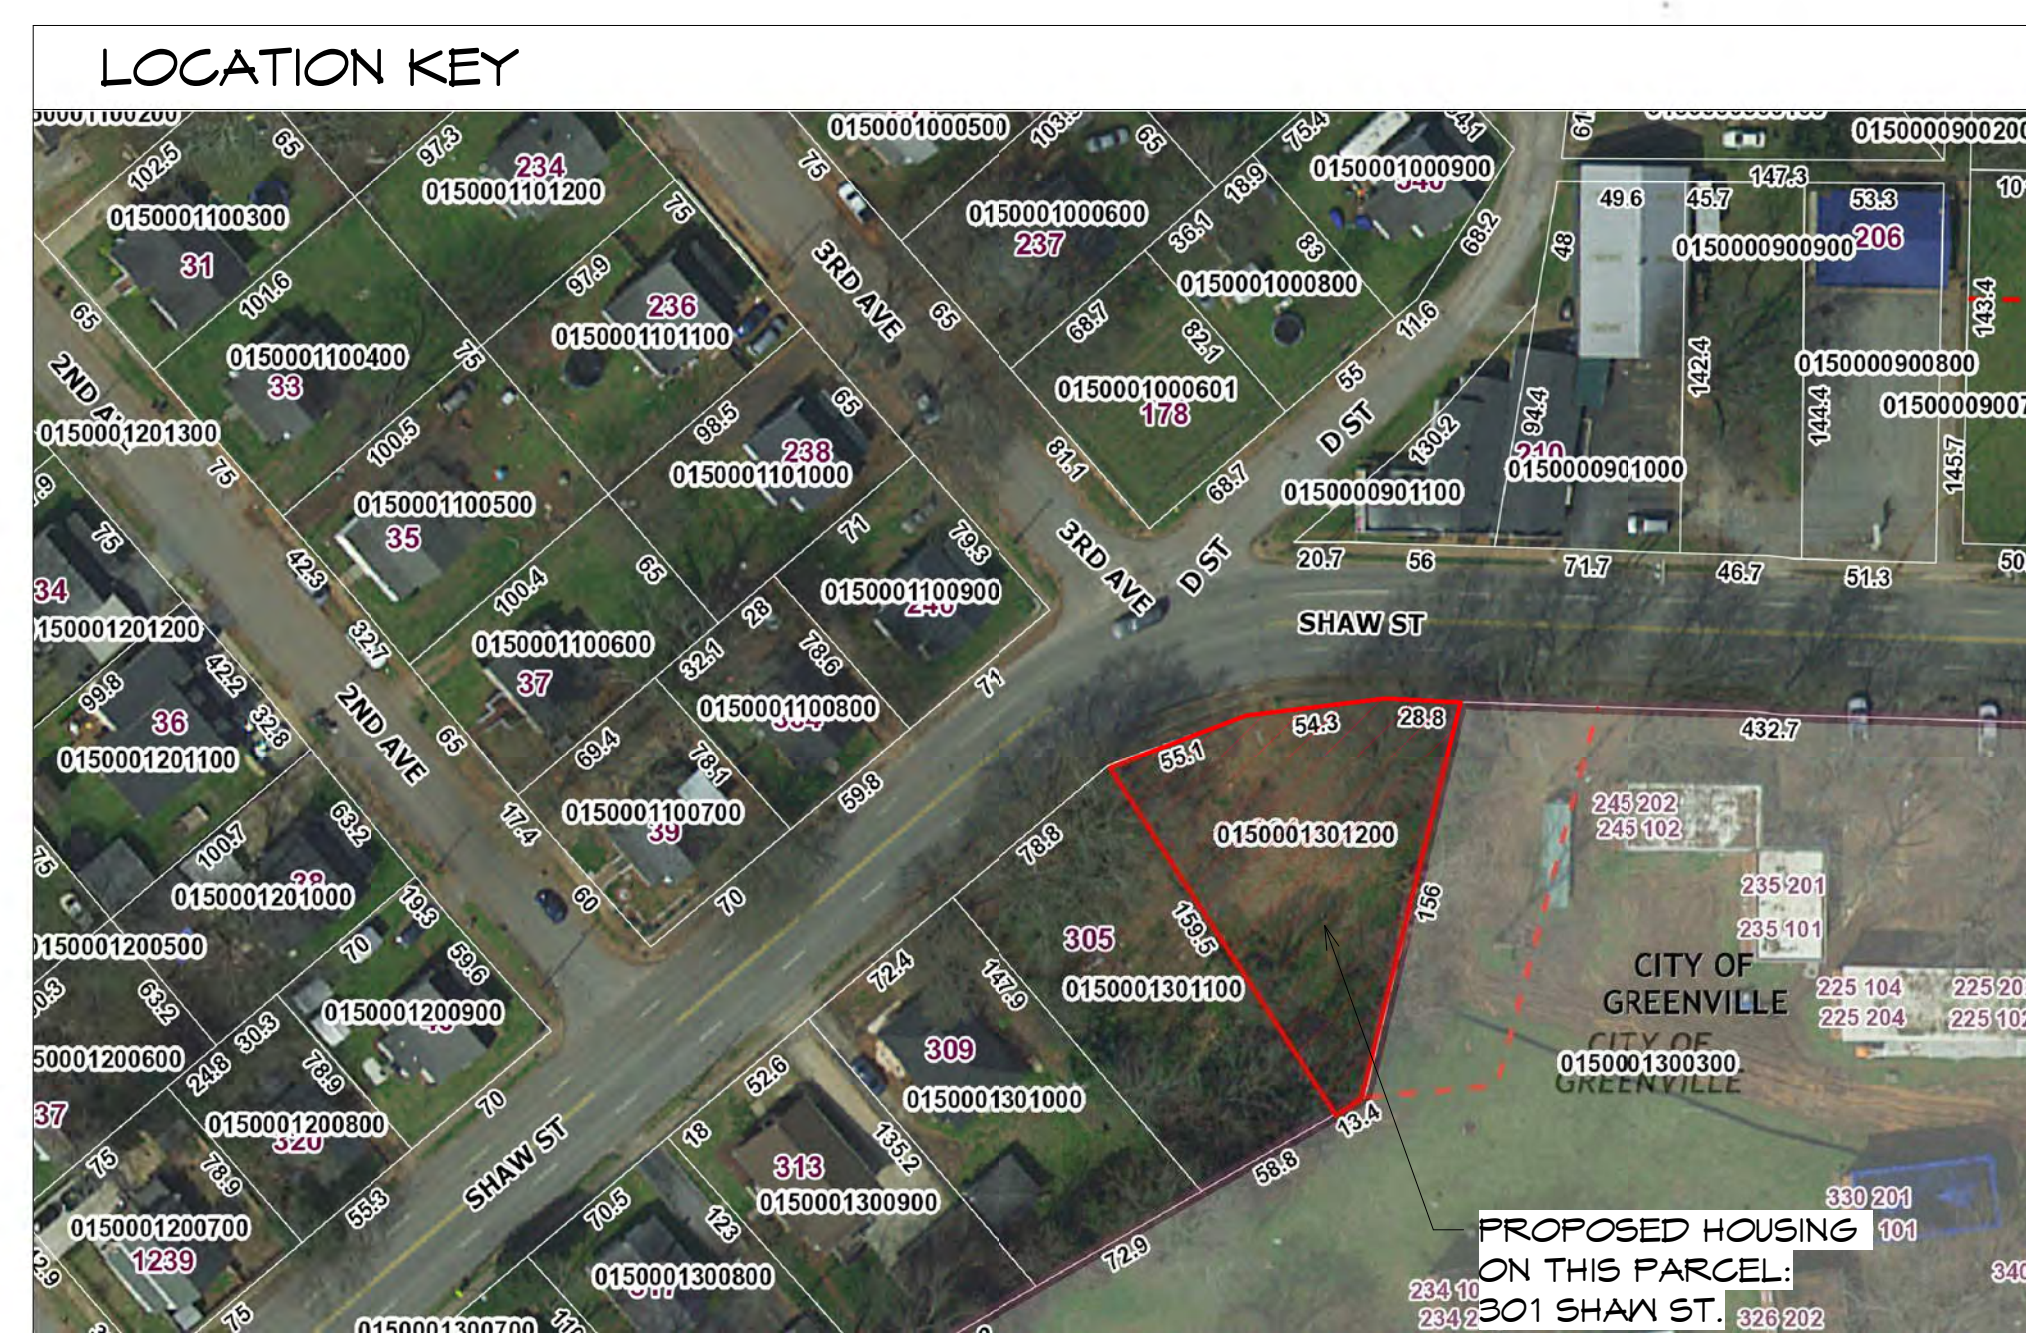

SOTERIA HOUSING

301 SHAW ST.
GREENVILLE, SC

JOHNSTON DESIGN GROUP, LLC
Suite D
411 UNIVERSITY RIDGE
Greenville, SC
29601
ph: 864.250.0701

johnstondesigngroup.us

FOR
REVIEW
ONLY

Revisions:


[illegible]


Commission: 219016
Date: 1/18/22
Drawn By: Author
Checked By: Checker

SITE PLAN

ADDRESS:	301 SHAW ST.
PIN #:	0150001301200
PARCEL SIZE:	0.26 ACRES
PROPOSED ZONING:	RM-2 (CITY OF GVL)
# OF UNITS BY RIGHT:	5
PROPOSED # OF UNITS:	5
PROPOSED BLDG SF:	2,200 +/- 65F
# PARK. SPACES REQ'D:	8 (1.5 X 5)
# PARK. SPACES PROVIDED:	5
CONSTRUCTION TYPE:	V-B
NFPA SPRINKLER SYSTEM:	NONE
UNITS TO BE CONDITIONED BY DUCTED MINI-SPLITS	

1 SITE PLAN
A1.00 1" = 10'-0"

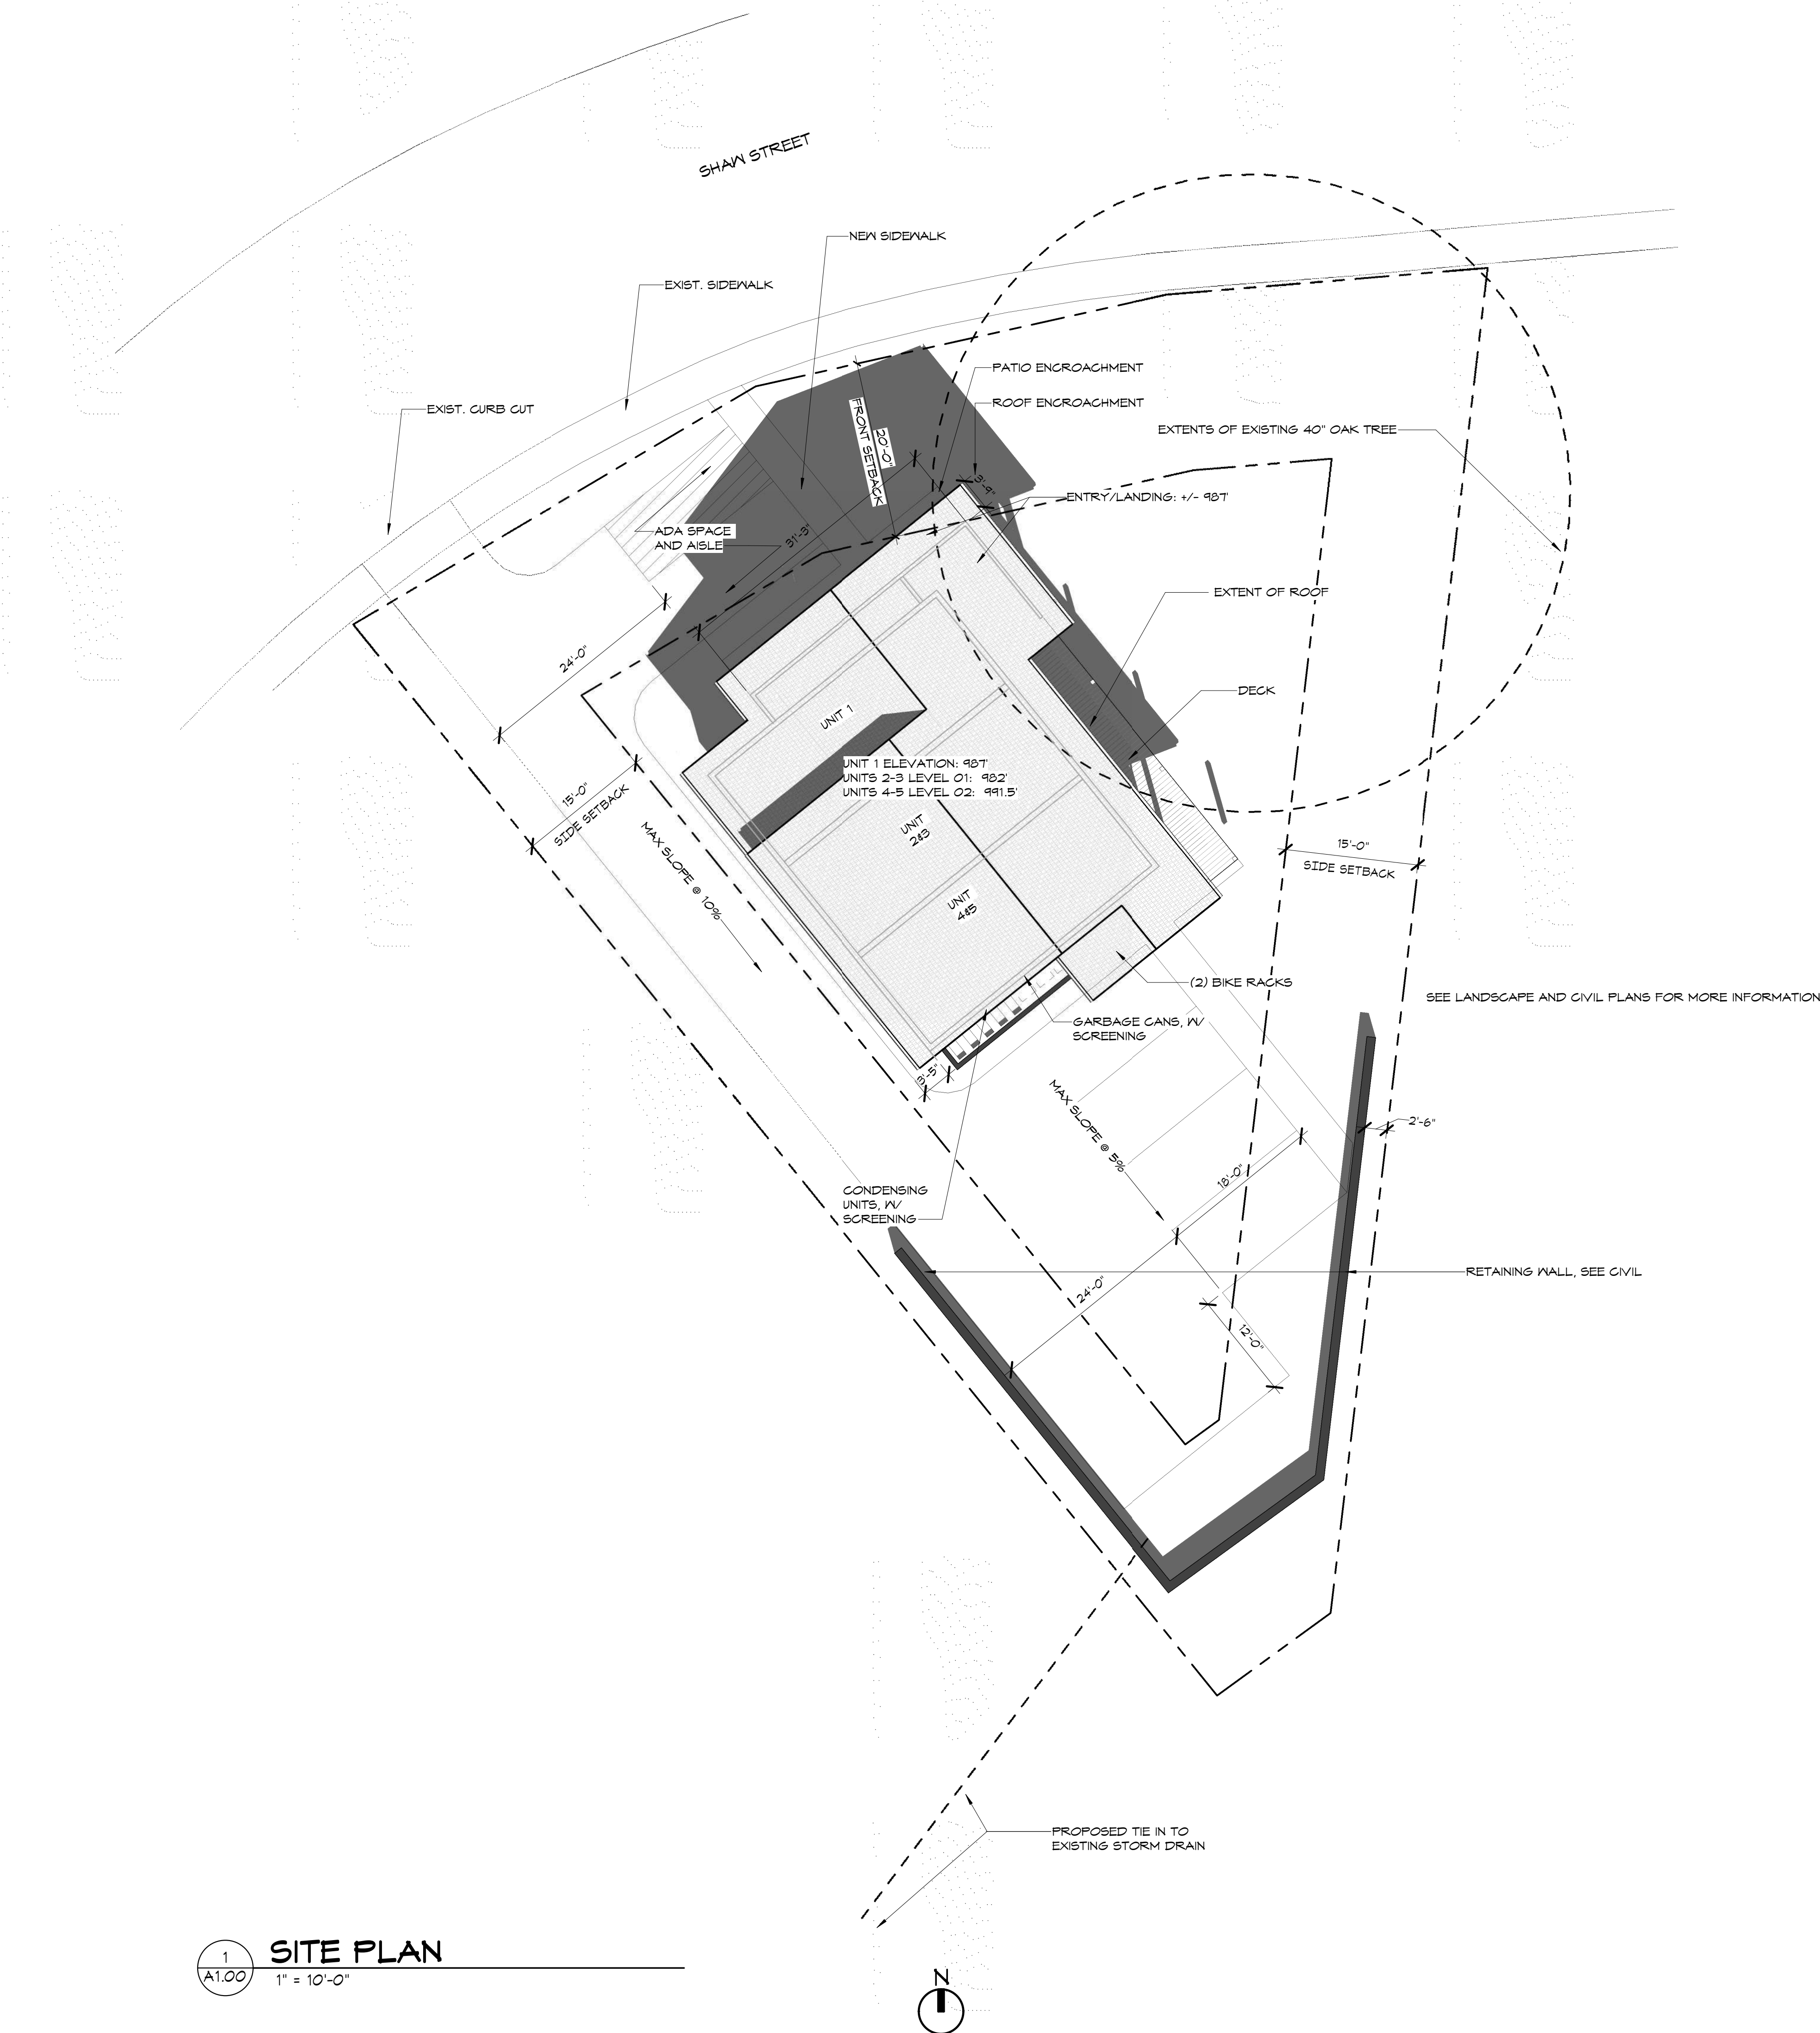

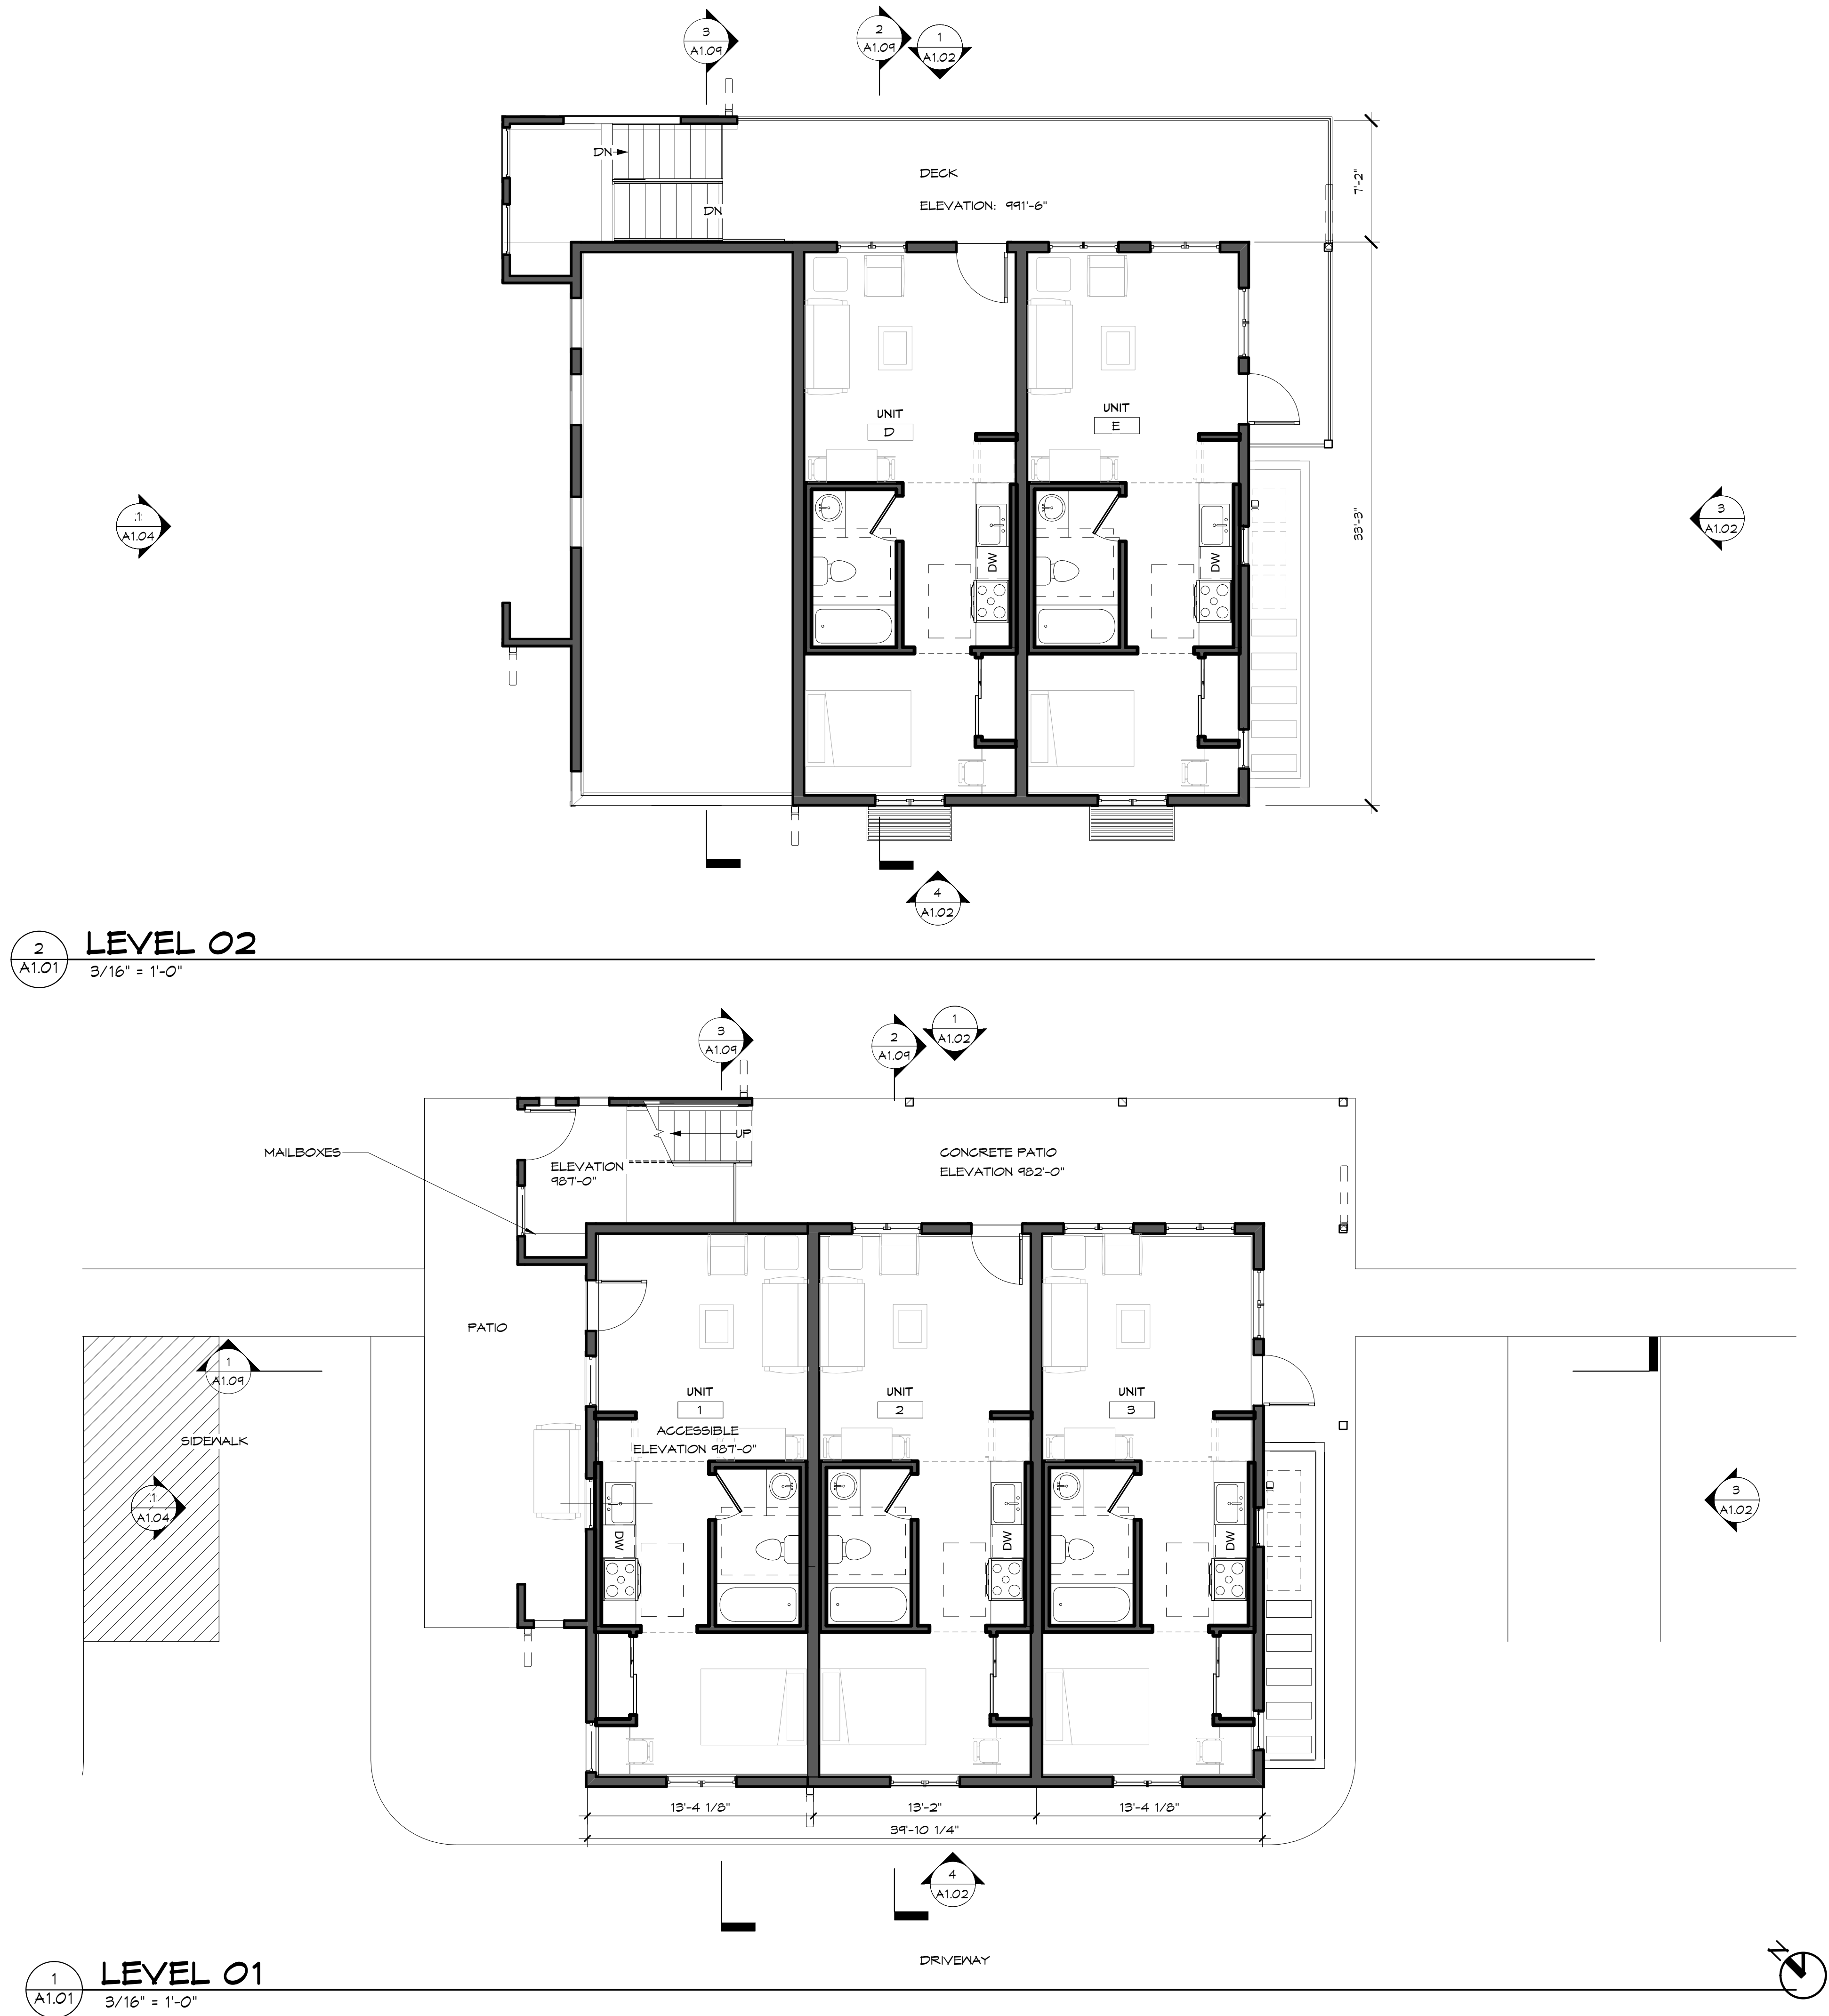

SOTERIA HOUSING

301 SHAW ST.
GREENVILLE, SC

JOHNSTON DESIGN GROUP, LLC
Suite D
411 UNIVERSITY RIDGE
Greenville, SC
29601
ph: 864.250.0701

johnstondesigngroup.us

FOR
REVIEW
ONLY

Revisions:


[illegible]

Commission: 219016
Date: 1/18/22
Drawn By: xxx
Checked By: xxx

EXTERIOR ELEVATIONS

A1.02

EXTERIOR NOTES	
1	FIBER CEMENT LAP SIDING
2	FIBER CEMENT BOARD AND BATTEN
3	RECLAIMED WOOD SIDING
4	ASPHALT SHINGLE ROOF
5	WOOD DECK/ PATIO
6	PAINTED METAL RAILING
7	PV SOLAR PANELS
8	HORIZONTAL SHADING ELEMENT
9	ALUM. GLAD WINDOWS & DOORS
10	SCREEN WALL FOR MECH. EQUIP./ TRASH
11	OPENING IN EXTERIOR WALL
12	EXHAUST VENTS
13	GUTTERS AND DOWNSPOUTS
14	GABLE VENT
15	WALL SCONCE

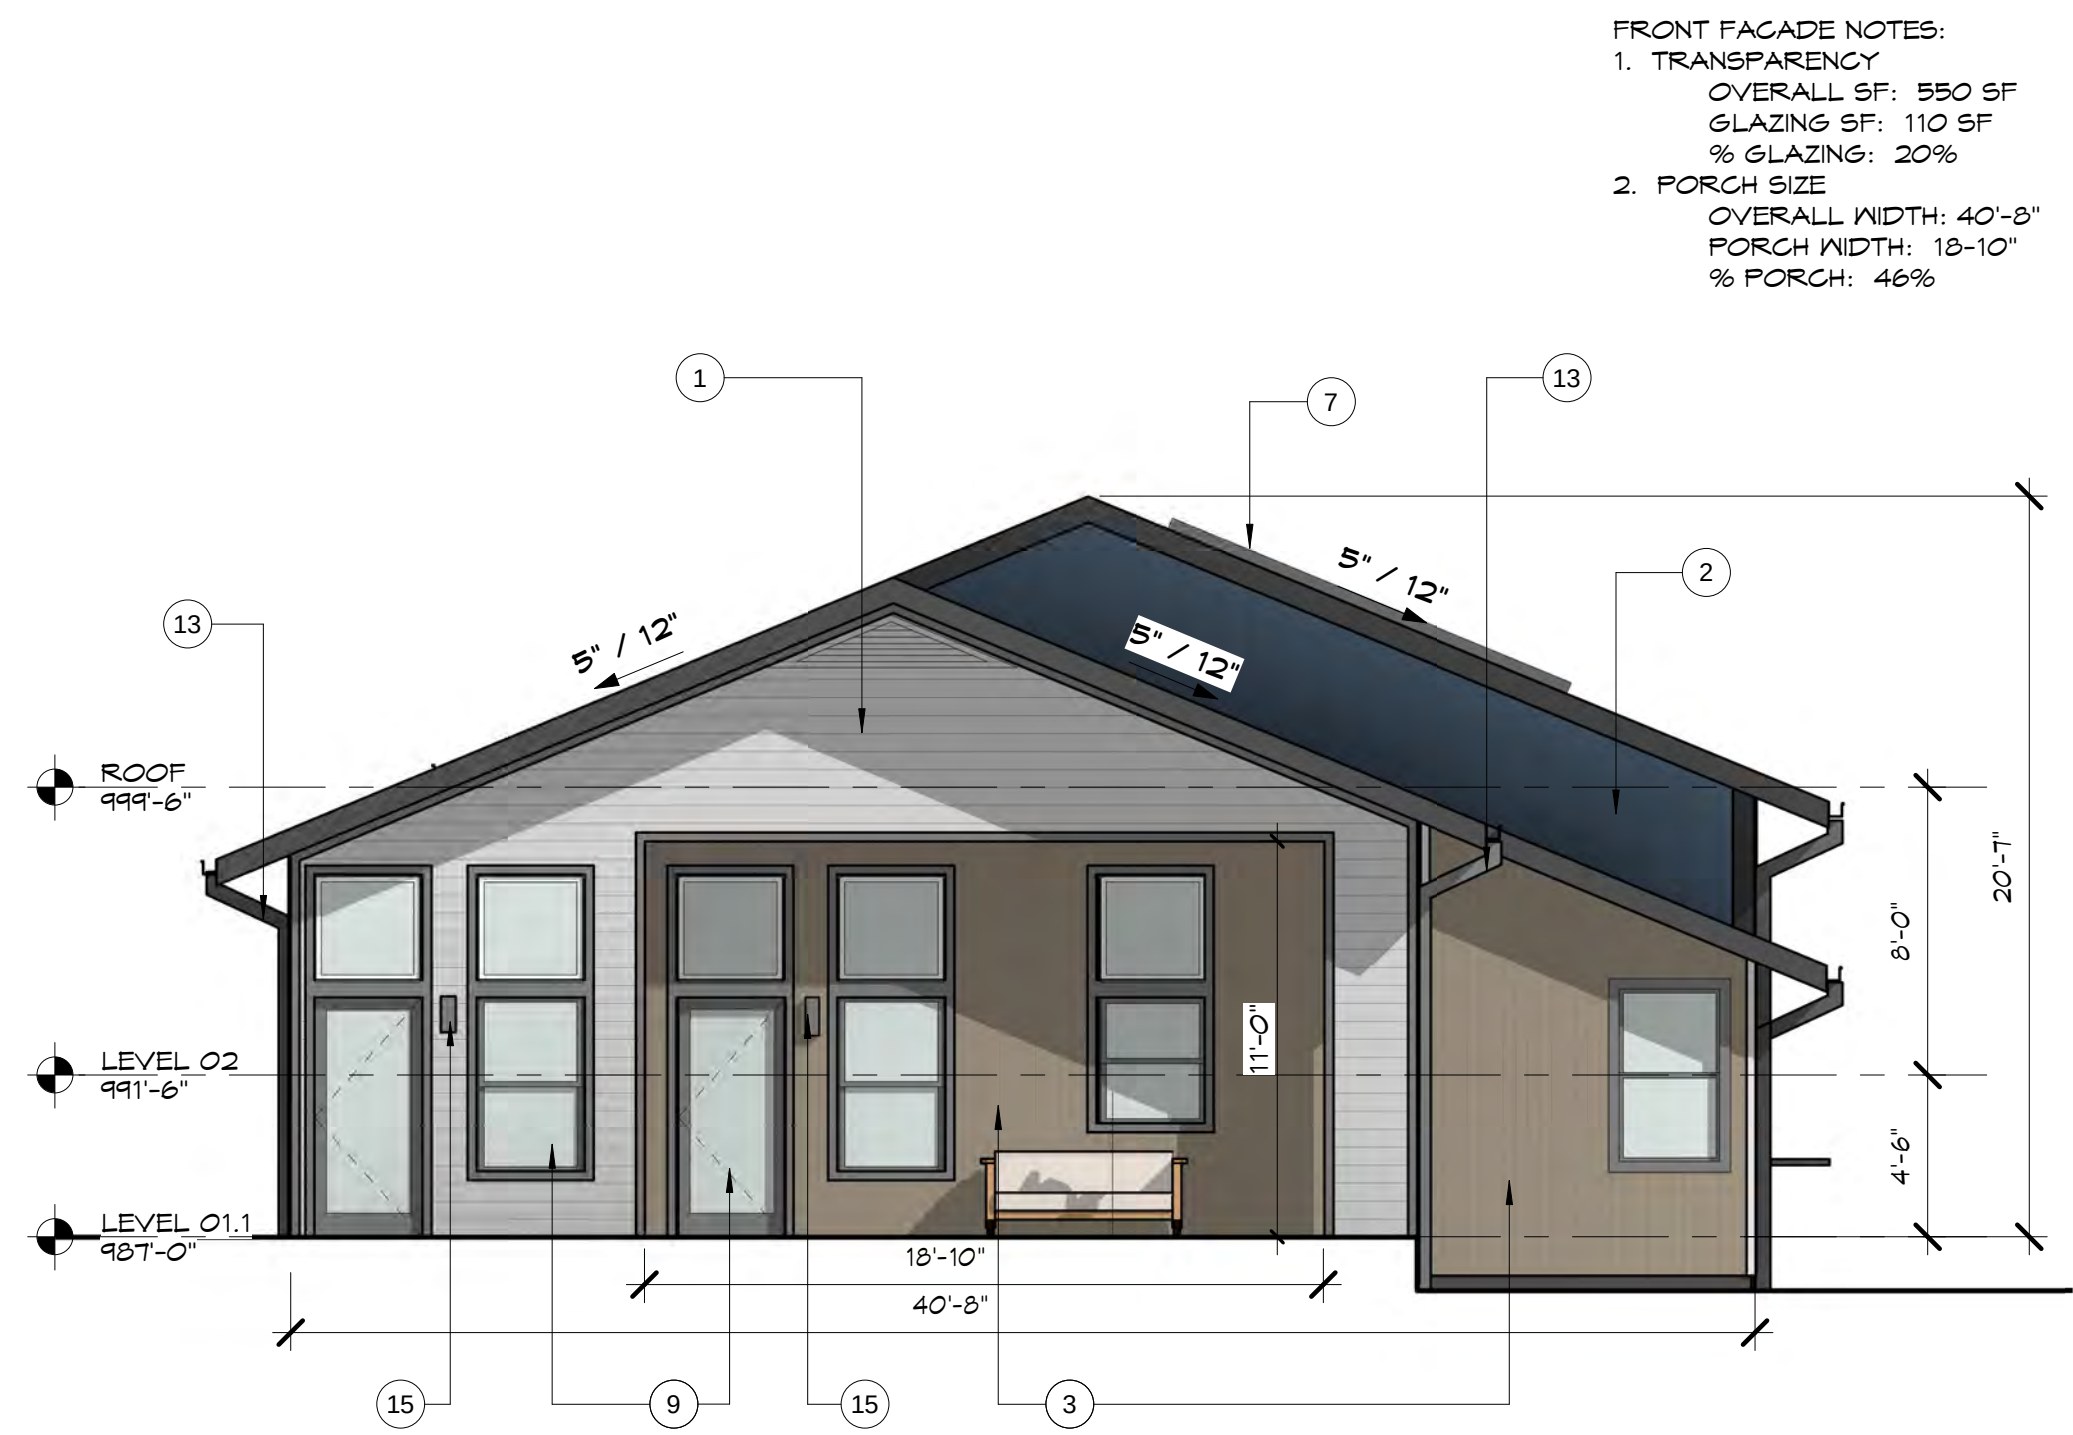

2 NORTH
A1.02 3/16" = 1'-0"



3 SOUTH
A1.02 $3/16" = 1'-0"$



1 EAST
A1.02 $3/16" = 1'-0"$



4
A1.02

A close-up photograph of a roof surface covered in dark brown, textured asphalt shingles. The shingles are arranged in a staggered pattern, with each shingle overlapping the one below it and the one to its left. The texture of the shingles is granular and slightly uneven. The lighting is even, highlighting the individual shingles and their interlocking edges.

A close-up photograph of a wooden surface, likely a door or wall, featuring vertical planks. A metal handle or latch is visible on the left side. The wood shows signs of wear and aging.



EXTERIOR MATERIAL

SO

PROGRESS EXTERIOR
WALL SCONCE
BRONZE FINISH

A black and white photograph of a window with a dark frame and six rectangular panes arranged in a 3x2 grid. The window is set into a light-colored wall. The panes are empty, reflecting the light. The frame is thick and dark, contrasting with the lighter wall and panes. The overall composition is simple and geometric.



The 1 Stop Shop for All Your Lighting Needs



Specs	
Family/Collection:	Z-1030
Length:	5.13"
Width/Diameter (in):	5.13"
Height:	12.00"
Depth/Extension:	5.75"
Shade Width at Top (inches):	3.13"
Shade Height (inches):	8.38"
Back Plate Length:	1.00"
Back Plate Width:	4.75"
Overall Length:	5.13W x 5.13L x 12H x 5.75D"
Shade Size:	3.13 x 8.38
Height from Center:	2.25"
Weight:	2.42 lbs
Wiss Length:	6.00"
# of Bulbs:	1
Standard Wattage:	9 Watts
Bulb Type:	LED
CRI:	90
Lamp Base Type:	LED Module
Lumens:	333
Color Temperature:	3000 Kelvin
Design Style:	Modern
Shade Feature:	Seeded
Shade Shape:	Diffuser
Voltage Rating:	120 V
Material:	Aluminum
Warranty:	5 Years Limited
Prop 65 Rating:	Yes

Bulbs Included:	Yes
Shade Included:	Yes

Style:	Antique Bronze Finish with Clear/Clear Seeded Glass
Item #:	P560051-020-30
Price:	Reg. \$120.00 Save 15% \$110.50

Style:	White Finish with Clear/Clear Seeded Glass
Item #:	P560051-030-30
Price:	Reg. \$130.00 Save 15% \$110.50

Style:	Black Finish with Clear/Clear Seeded Glass
Item #:	P560051-031-30
Price:	Reg. \$130.00 Save 15% \$110.50

Style:	Metallic Gray Finish with Clear/Clear Seeded Glass
Item #:	P560051-082-30
Price:	Reg. \$130.00 Save 15% \$110.50



SOTERIA HOUSING

johnstondesigngroup.us


FOR
REVIEW
ONLY

[illegible]

Commission: 219016
Date: 1/18/22
Drawn By: Author
Checked By: Checker

EXTERIOR MATERIALS

A1.03

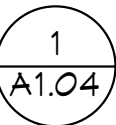

301 SHAW ST.
GREENVILLE, SC

JOHNSTON DESIGN GROUP, LLC
Suite D
411 UNIVERSITY RIDGE
Greenville, SC
29601
ph: 864.250.0701

johnstondesigngroup.us

FOR
REVIEW
ONLY

Revisions:

[illegible]

Commission: 219016
Date: 1/18/22
Drawn By: Author
Checked By: Checker

EXISTING CONDITIONS

A1.04

SOTERIA HOUSING

301 SHAW ST.
GREENVILLE, SC

JOHNSTON DESIGN GROUP, LLC
Suite D
411 UNIVERSITY RIDGE
Greenville, SC
29601
ph: 864.250.0701

johnstondesigngroup.us

FOR
REVIEW
ONLY


Revisions:

[illegible]

Commission: 219016
Date: 1/18/22
Drawn By: Author
Checked By: Checker


3D VIEWS

A1.05

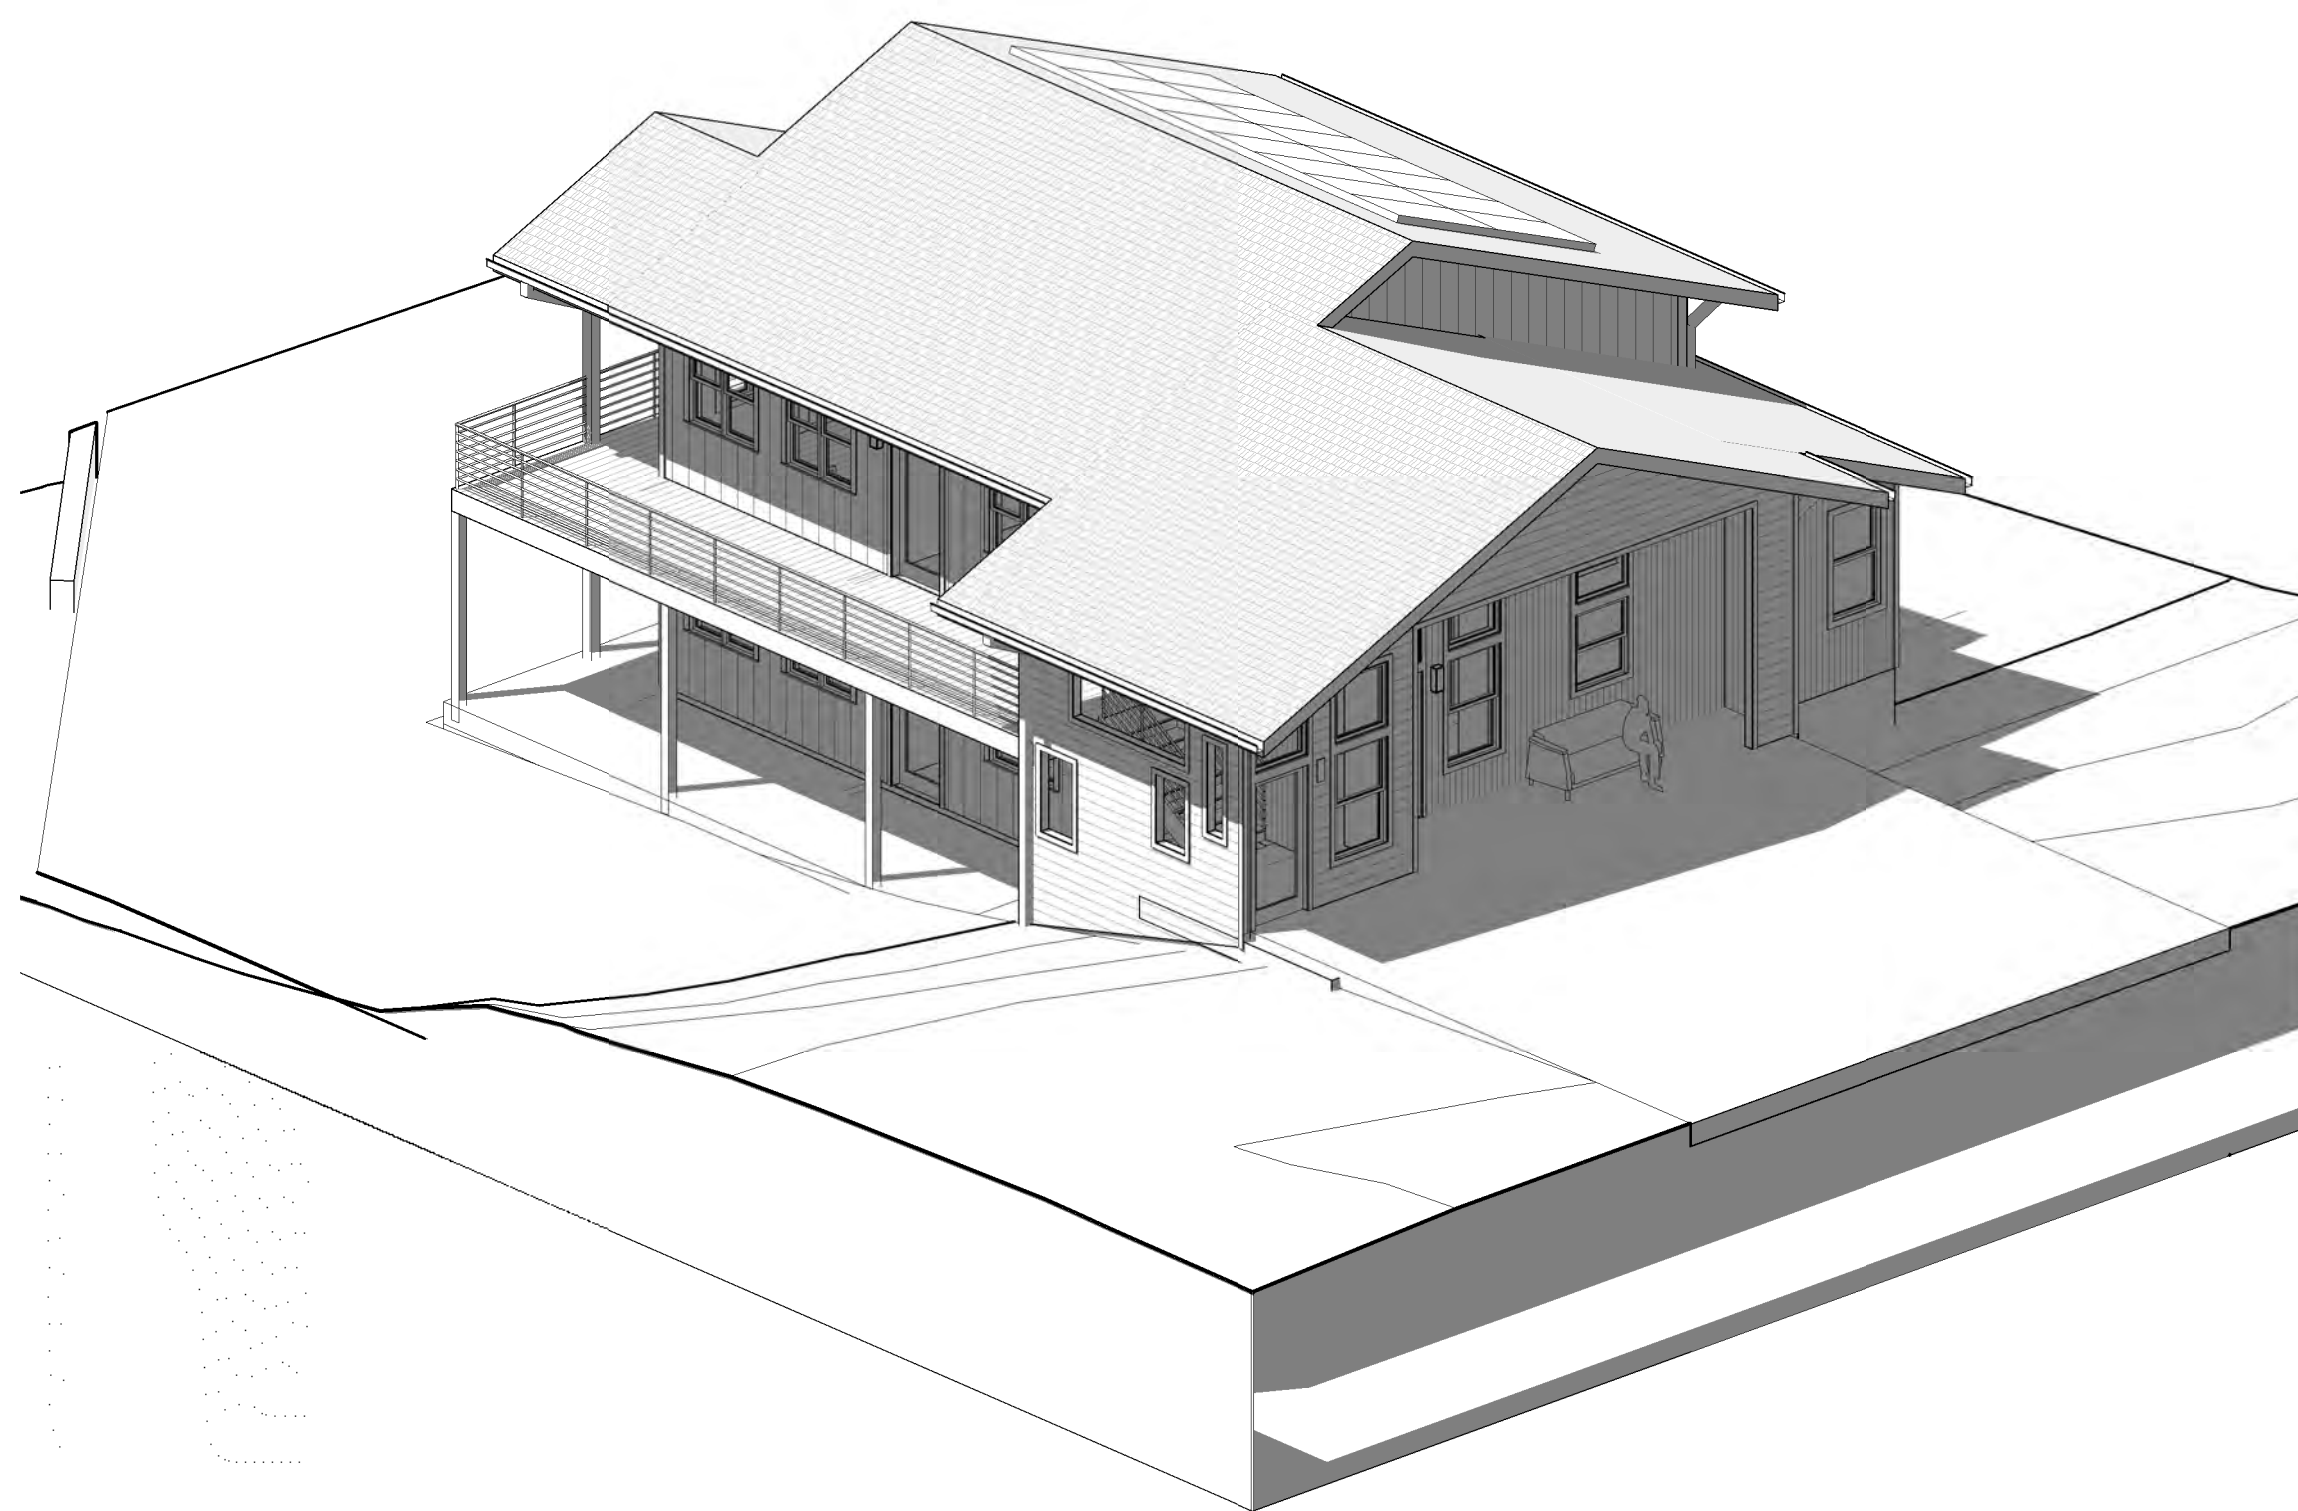

2
A1.05


AXON-1

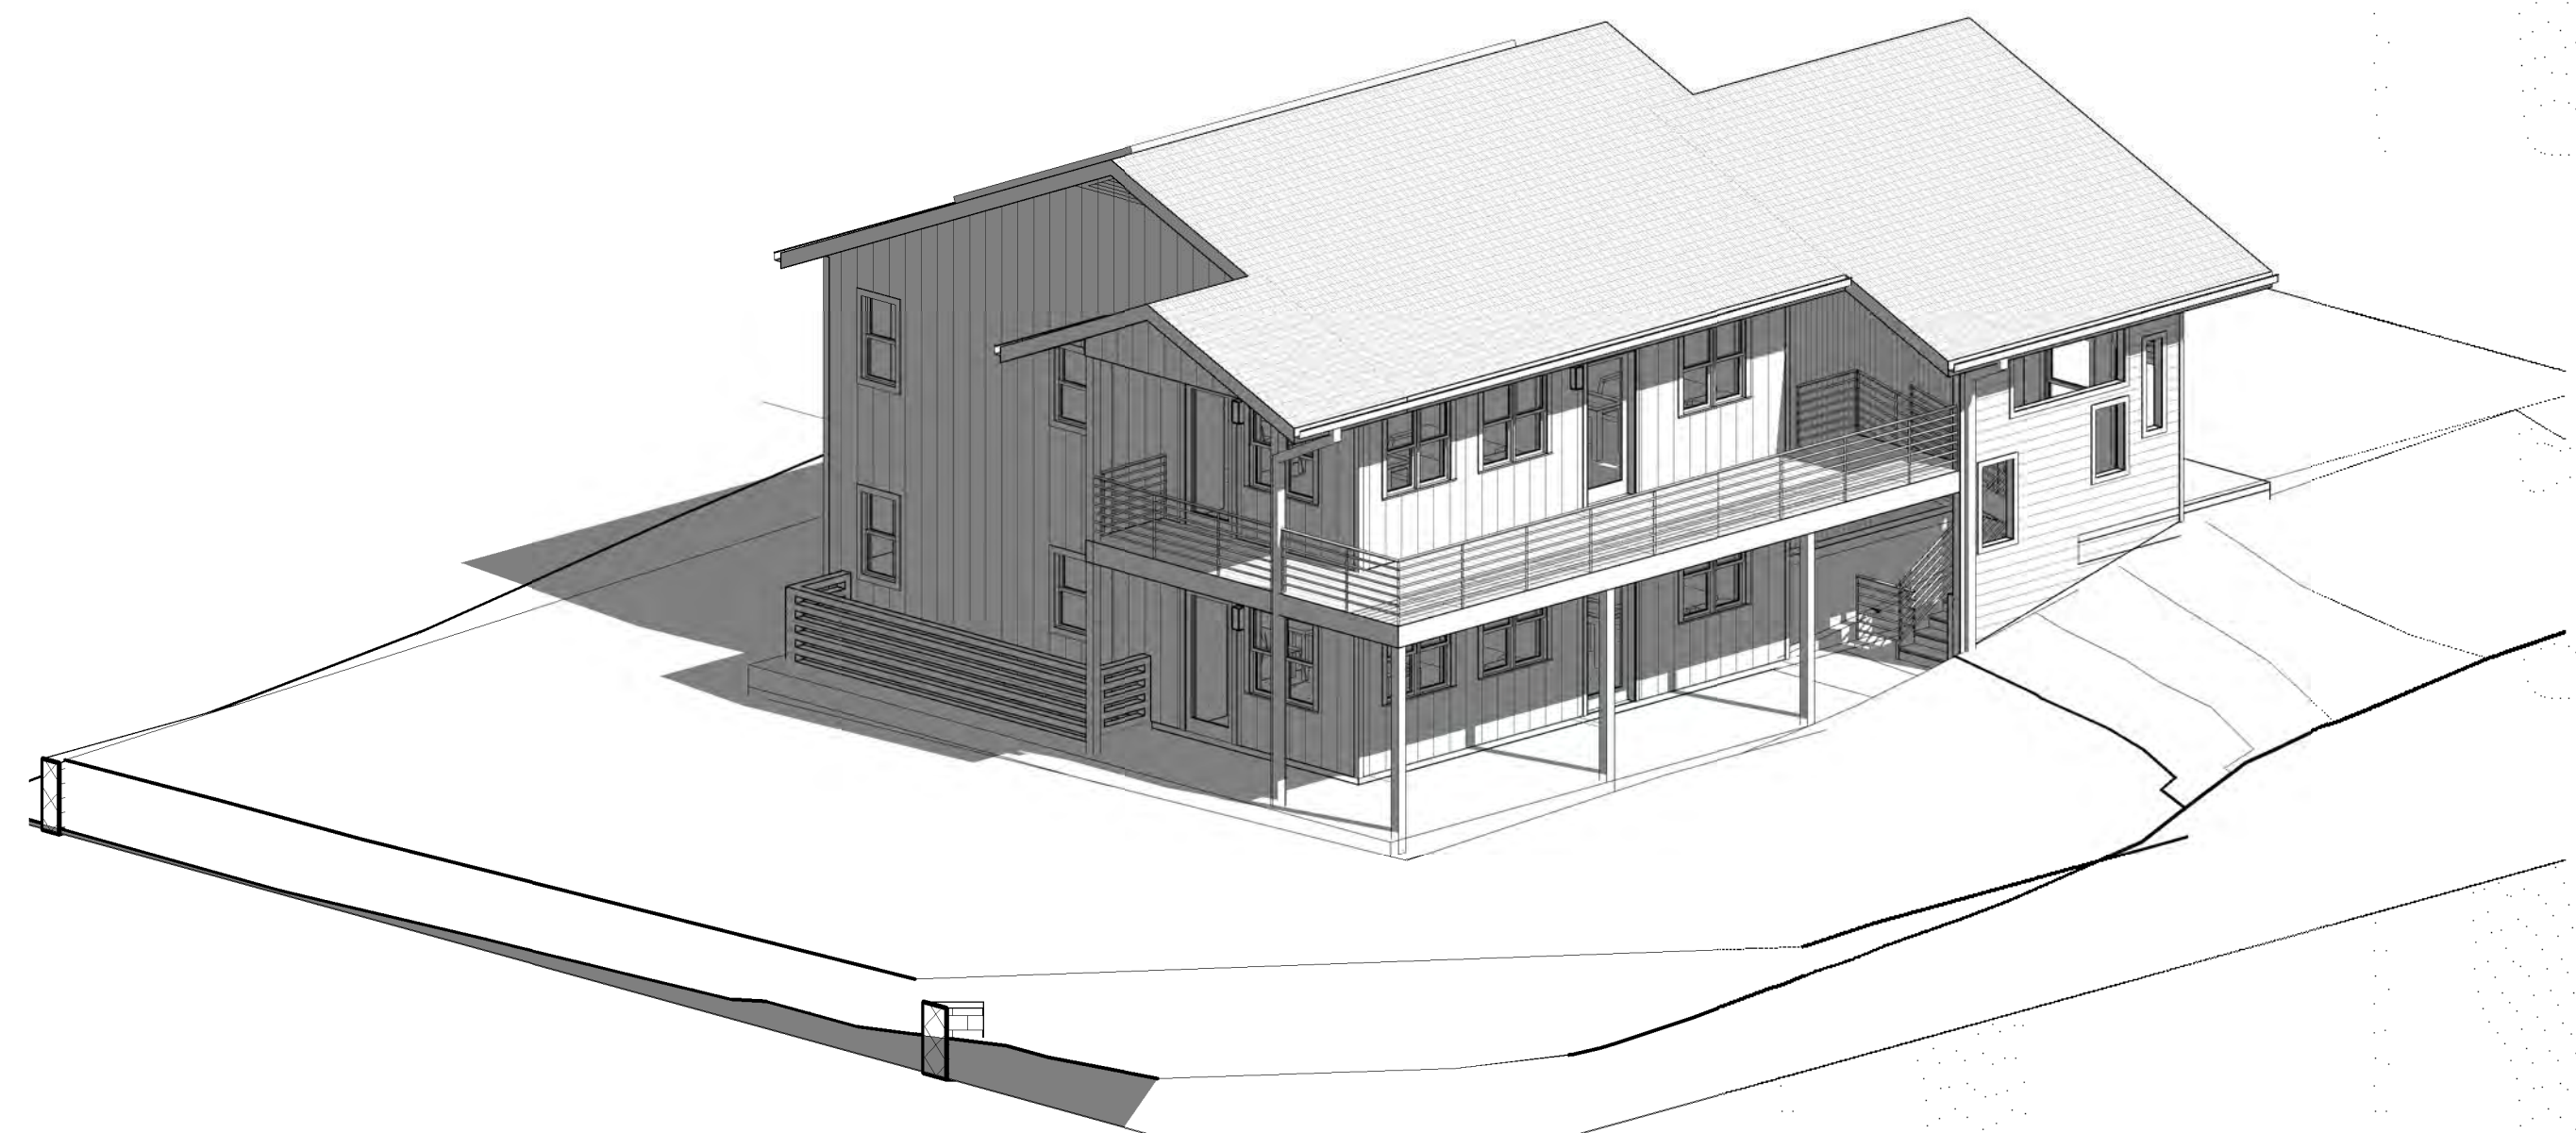


AXON 2-



3
A1.05

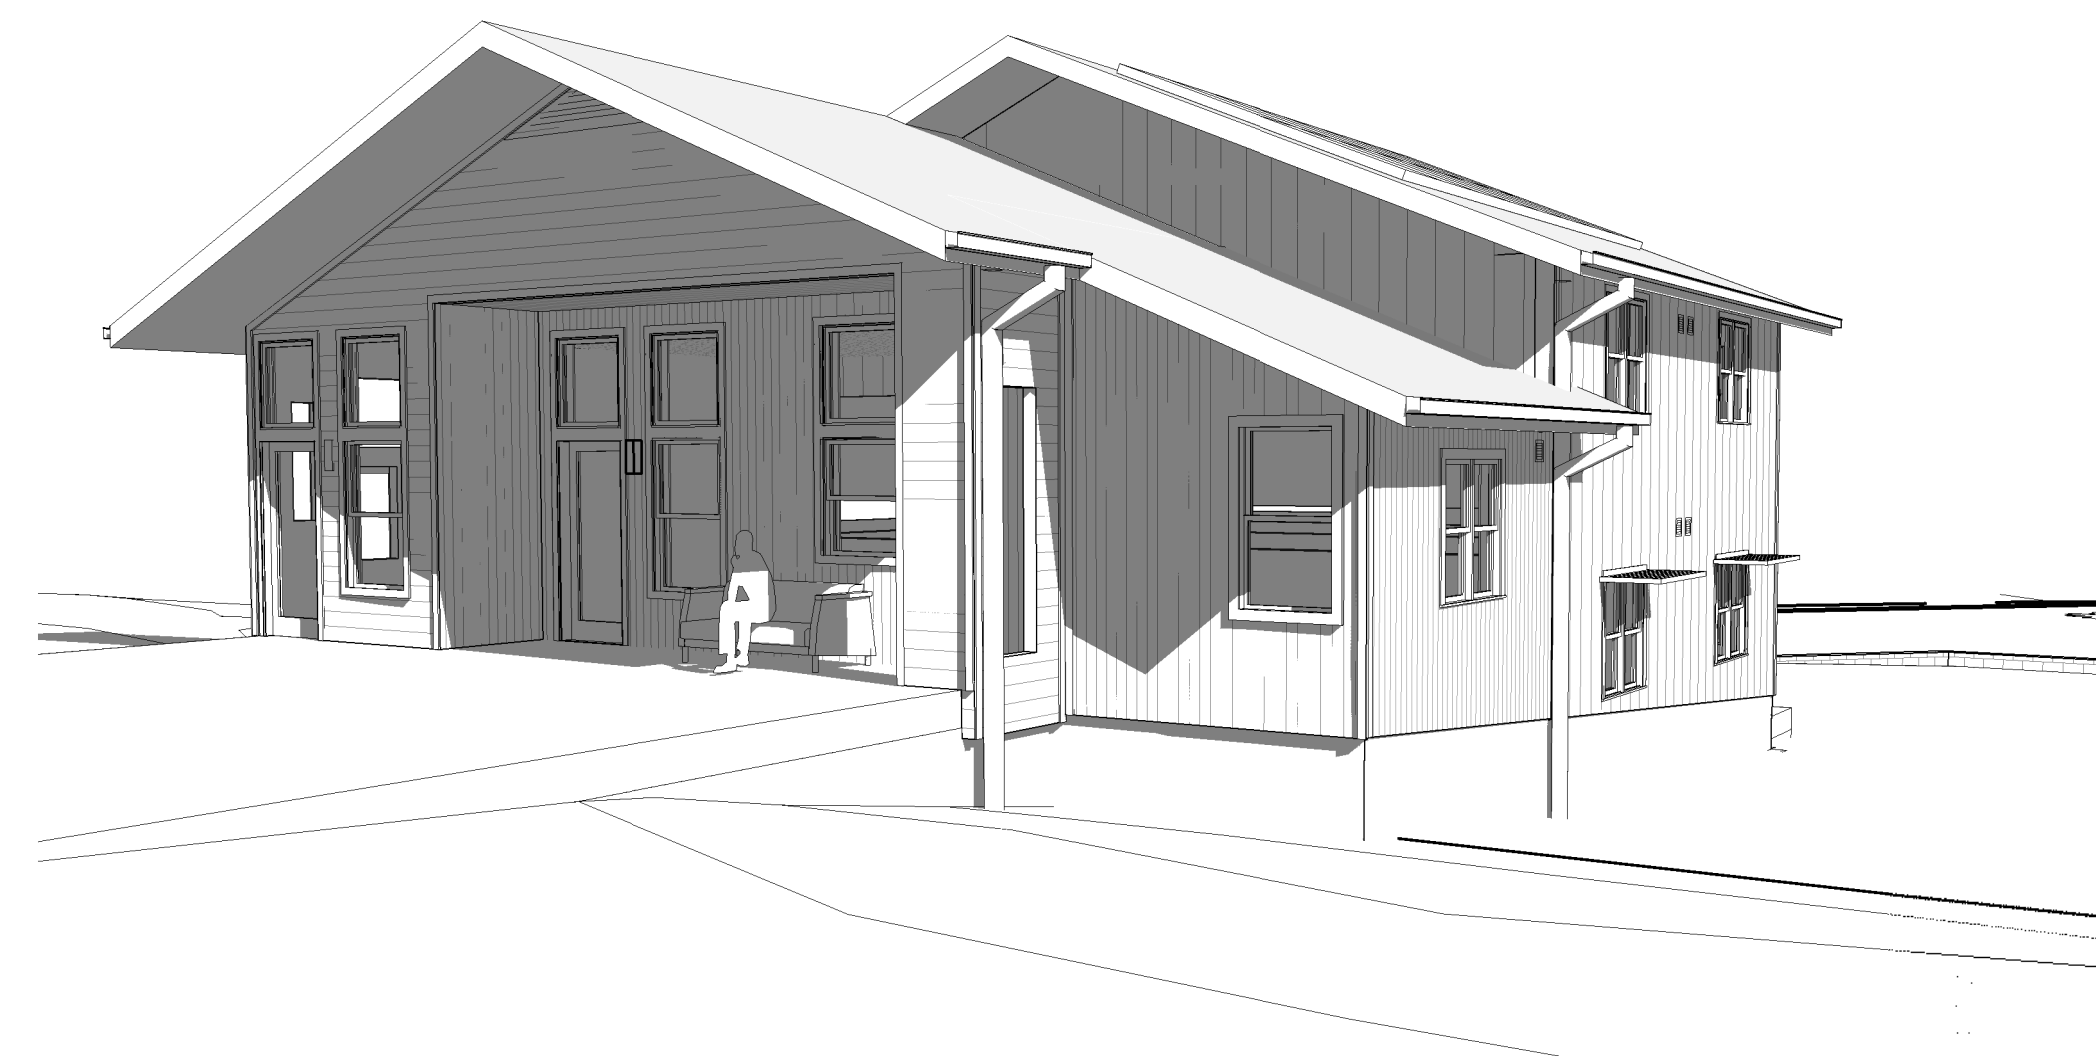

4
A1.05

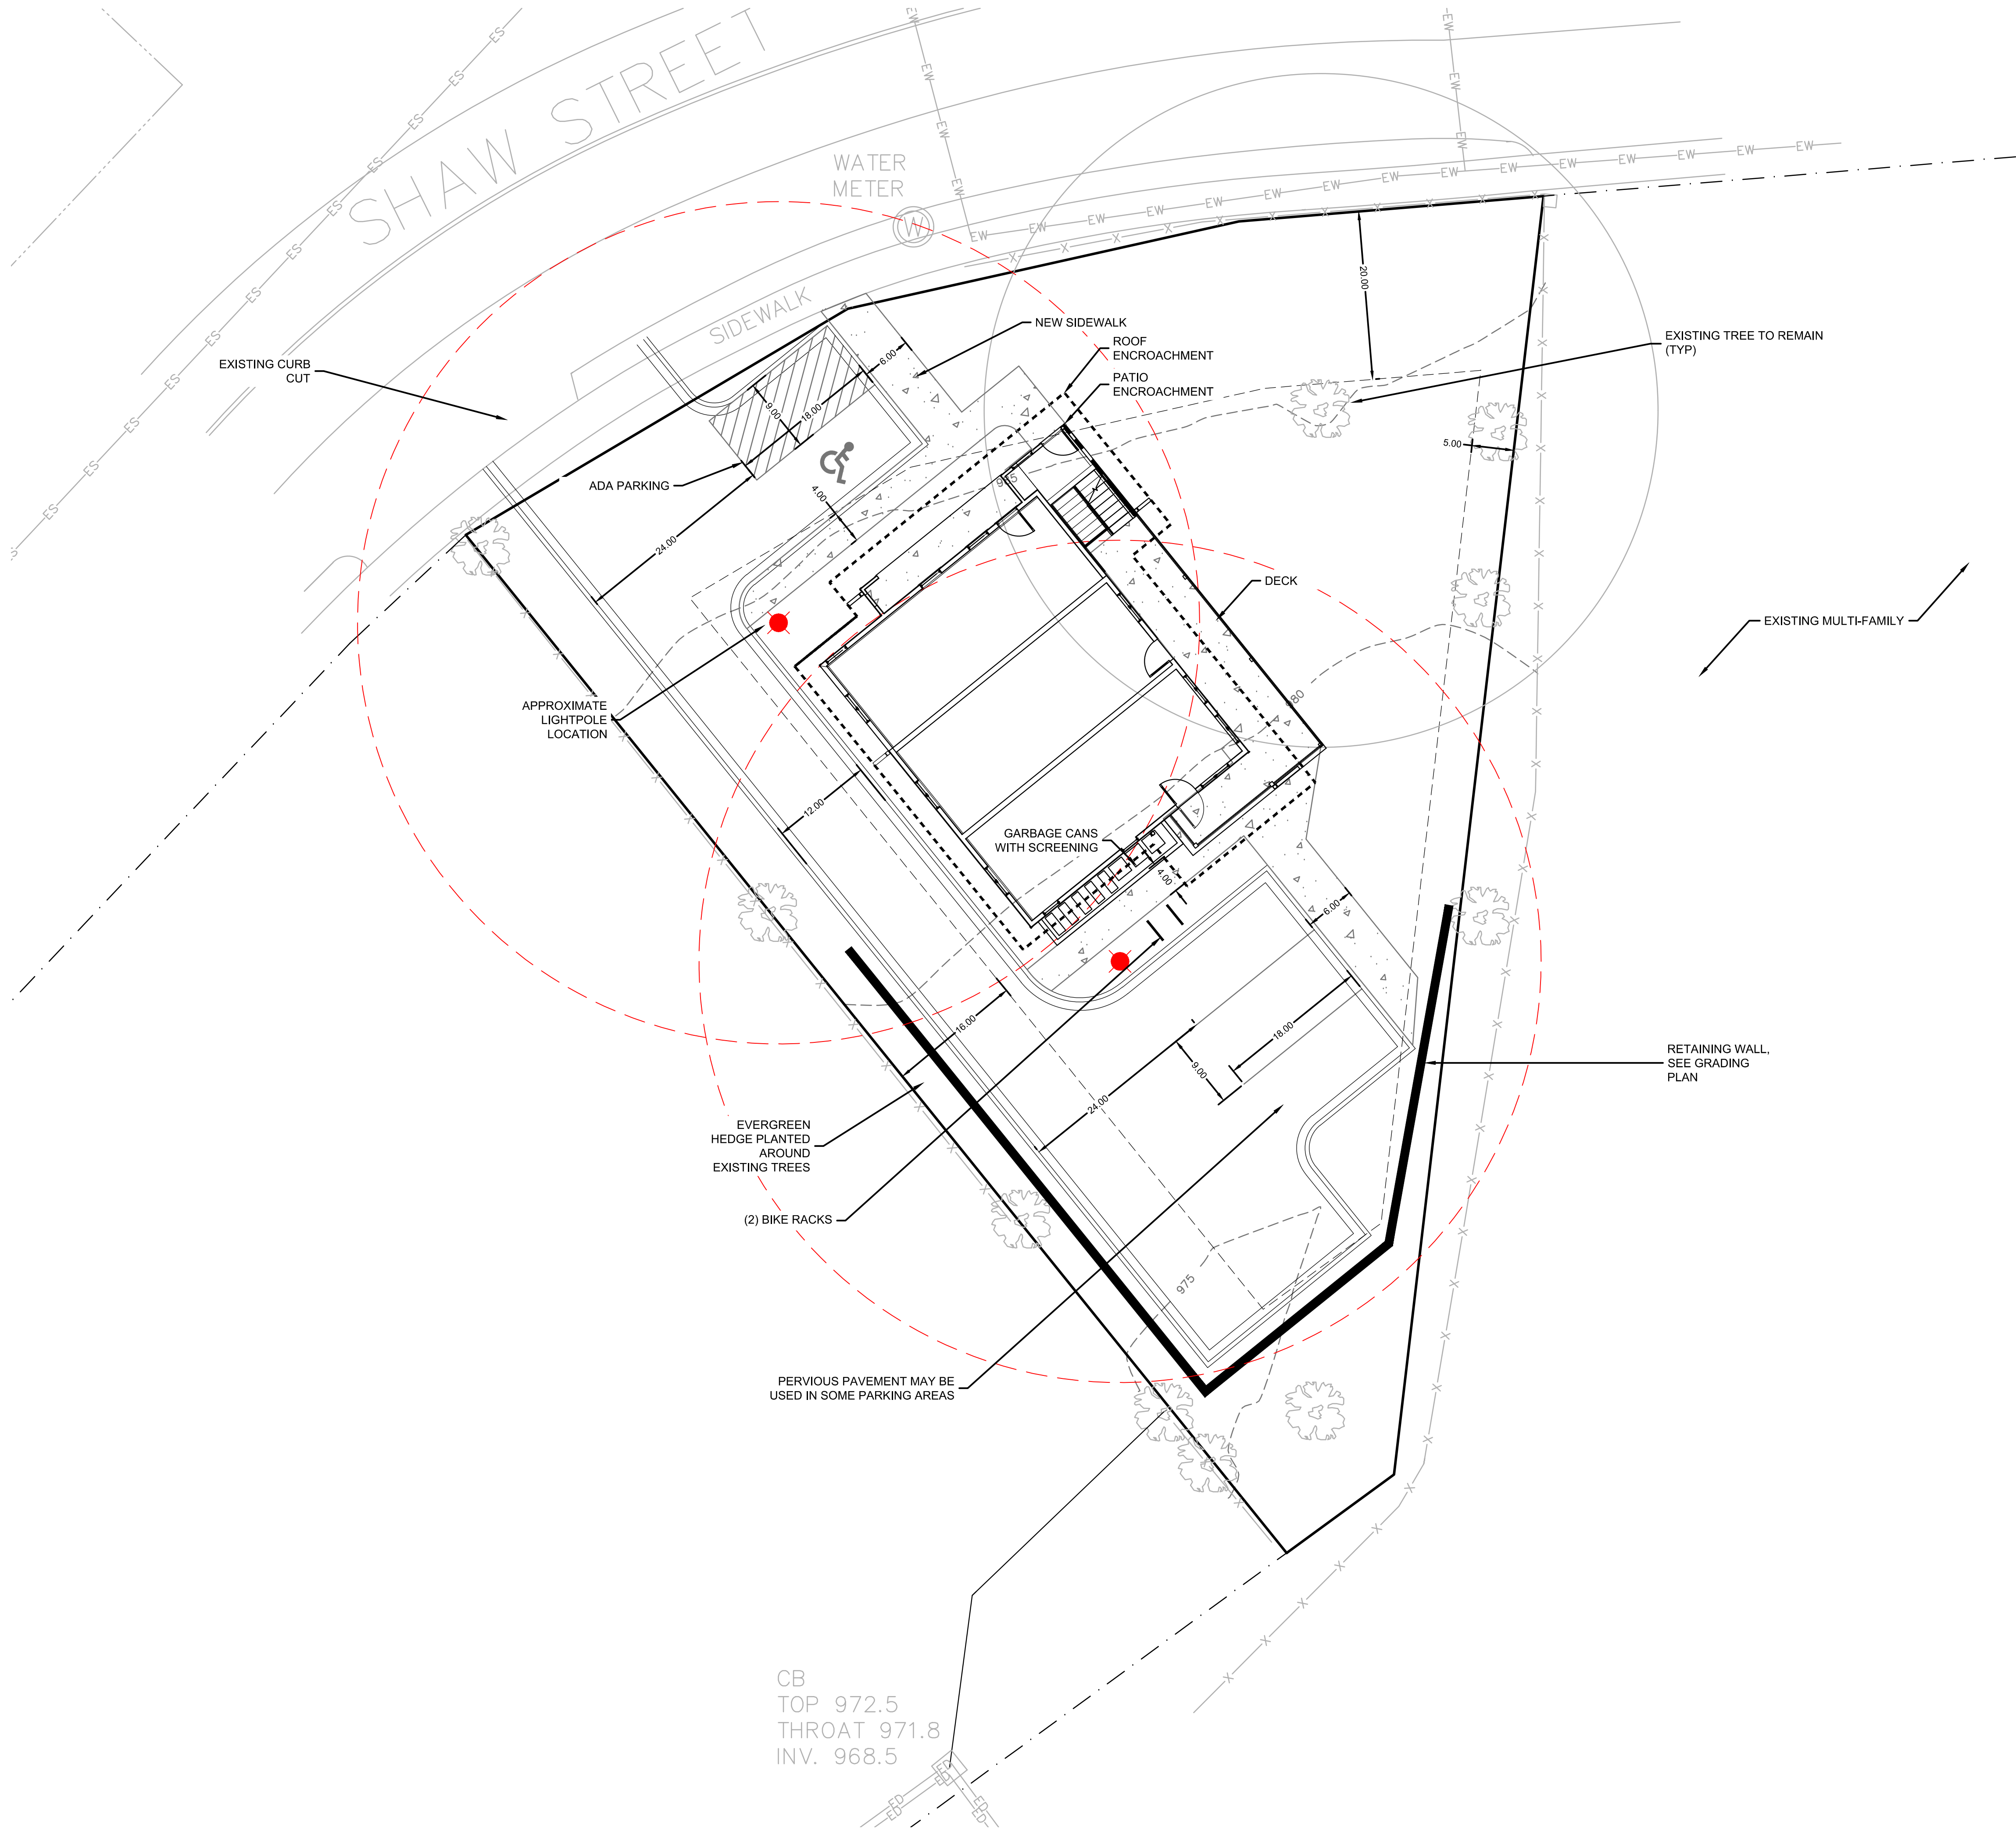

Outdoor Lighting



Mitchell Top Hat LED
(with ribs, bands and medallions)

Part of the Masterpiece Series, the energy-efficient Mitchell Top Hat LED with ribs, bands and medallions enhances the character and prestige of streetscapes and parking lots, as well as pedestrian areas and greenways. This fixture provides safety and security in commercial settings and will complement any neighborhood with its classic, elegant design.

LED <i>(light-emitting diode)</i>	50 watts
Mounting height	12'
Color	Black
Poles	Colonial concrete Victorian concrete Washington concrete
Applications	Neighborhoods Parks Shopping centers Streets

For additional information, visit us at duke-energy.com/OutdoorLighting or call us toll-free at 866.769.6417.

LIGHTPOLE BY DUKE ENERGY (OR EQUAL)

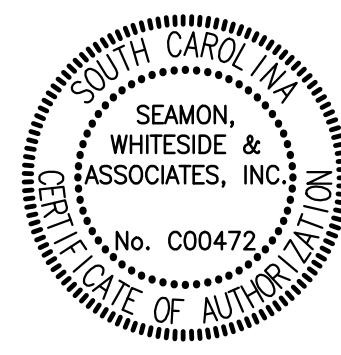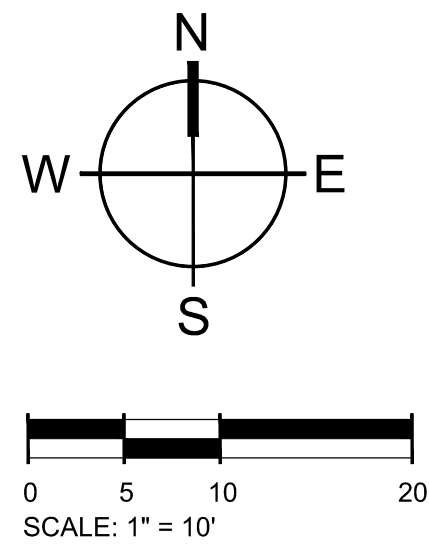

11/6/20

SOTERIA HOUSING
301 SHAW STREET, GREENVILLE SC

SW+ PROJECT: GR3904
DATE: 01/13/2022
DRAWN BY: DM
CHECKED BY: CG

REVISION HISTORY

NO.	DESCRIPTION

SITE & LIGHTING PLAN





SOTERIA HOUSING
301 SHAW STREET, GREENVILLE SC

SW+ PROJECT: GR3904
DATE: 01/13/2022
DRAWN BY: DM
CHECKED BY: CG

[illegible]

GRADING PLAN

C2.0

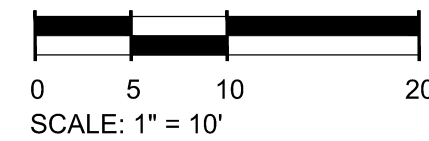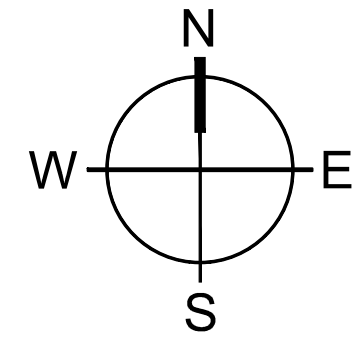




SOTERIA HOUSING
301 SHAW STREET, GREENVILLE SC



SW+ PROJECT: GR3904
DATE: 01/13/2022
DRAWN BY: DM
CHECKED BY: CG

REVISION HISTORY


LANDSCAPE
PLAN

L1.0

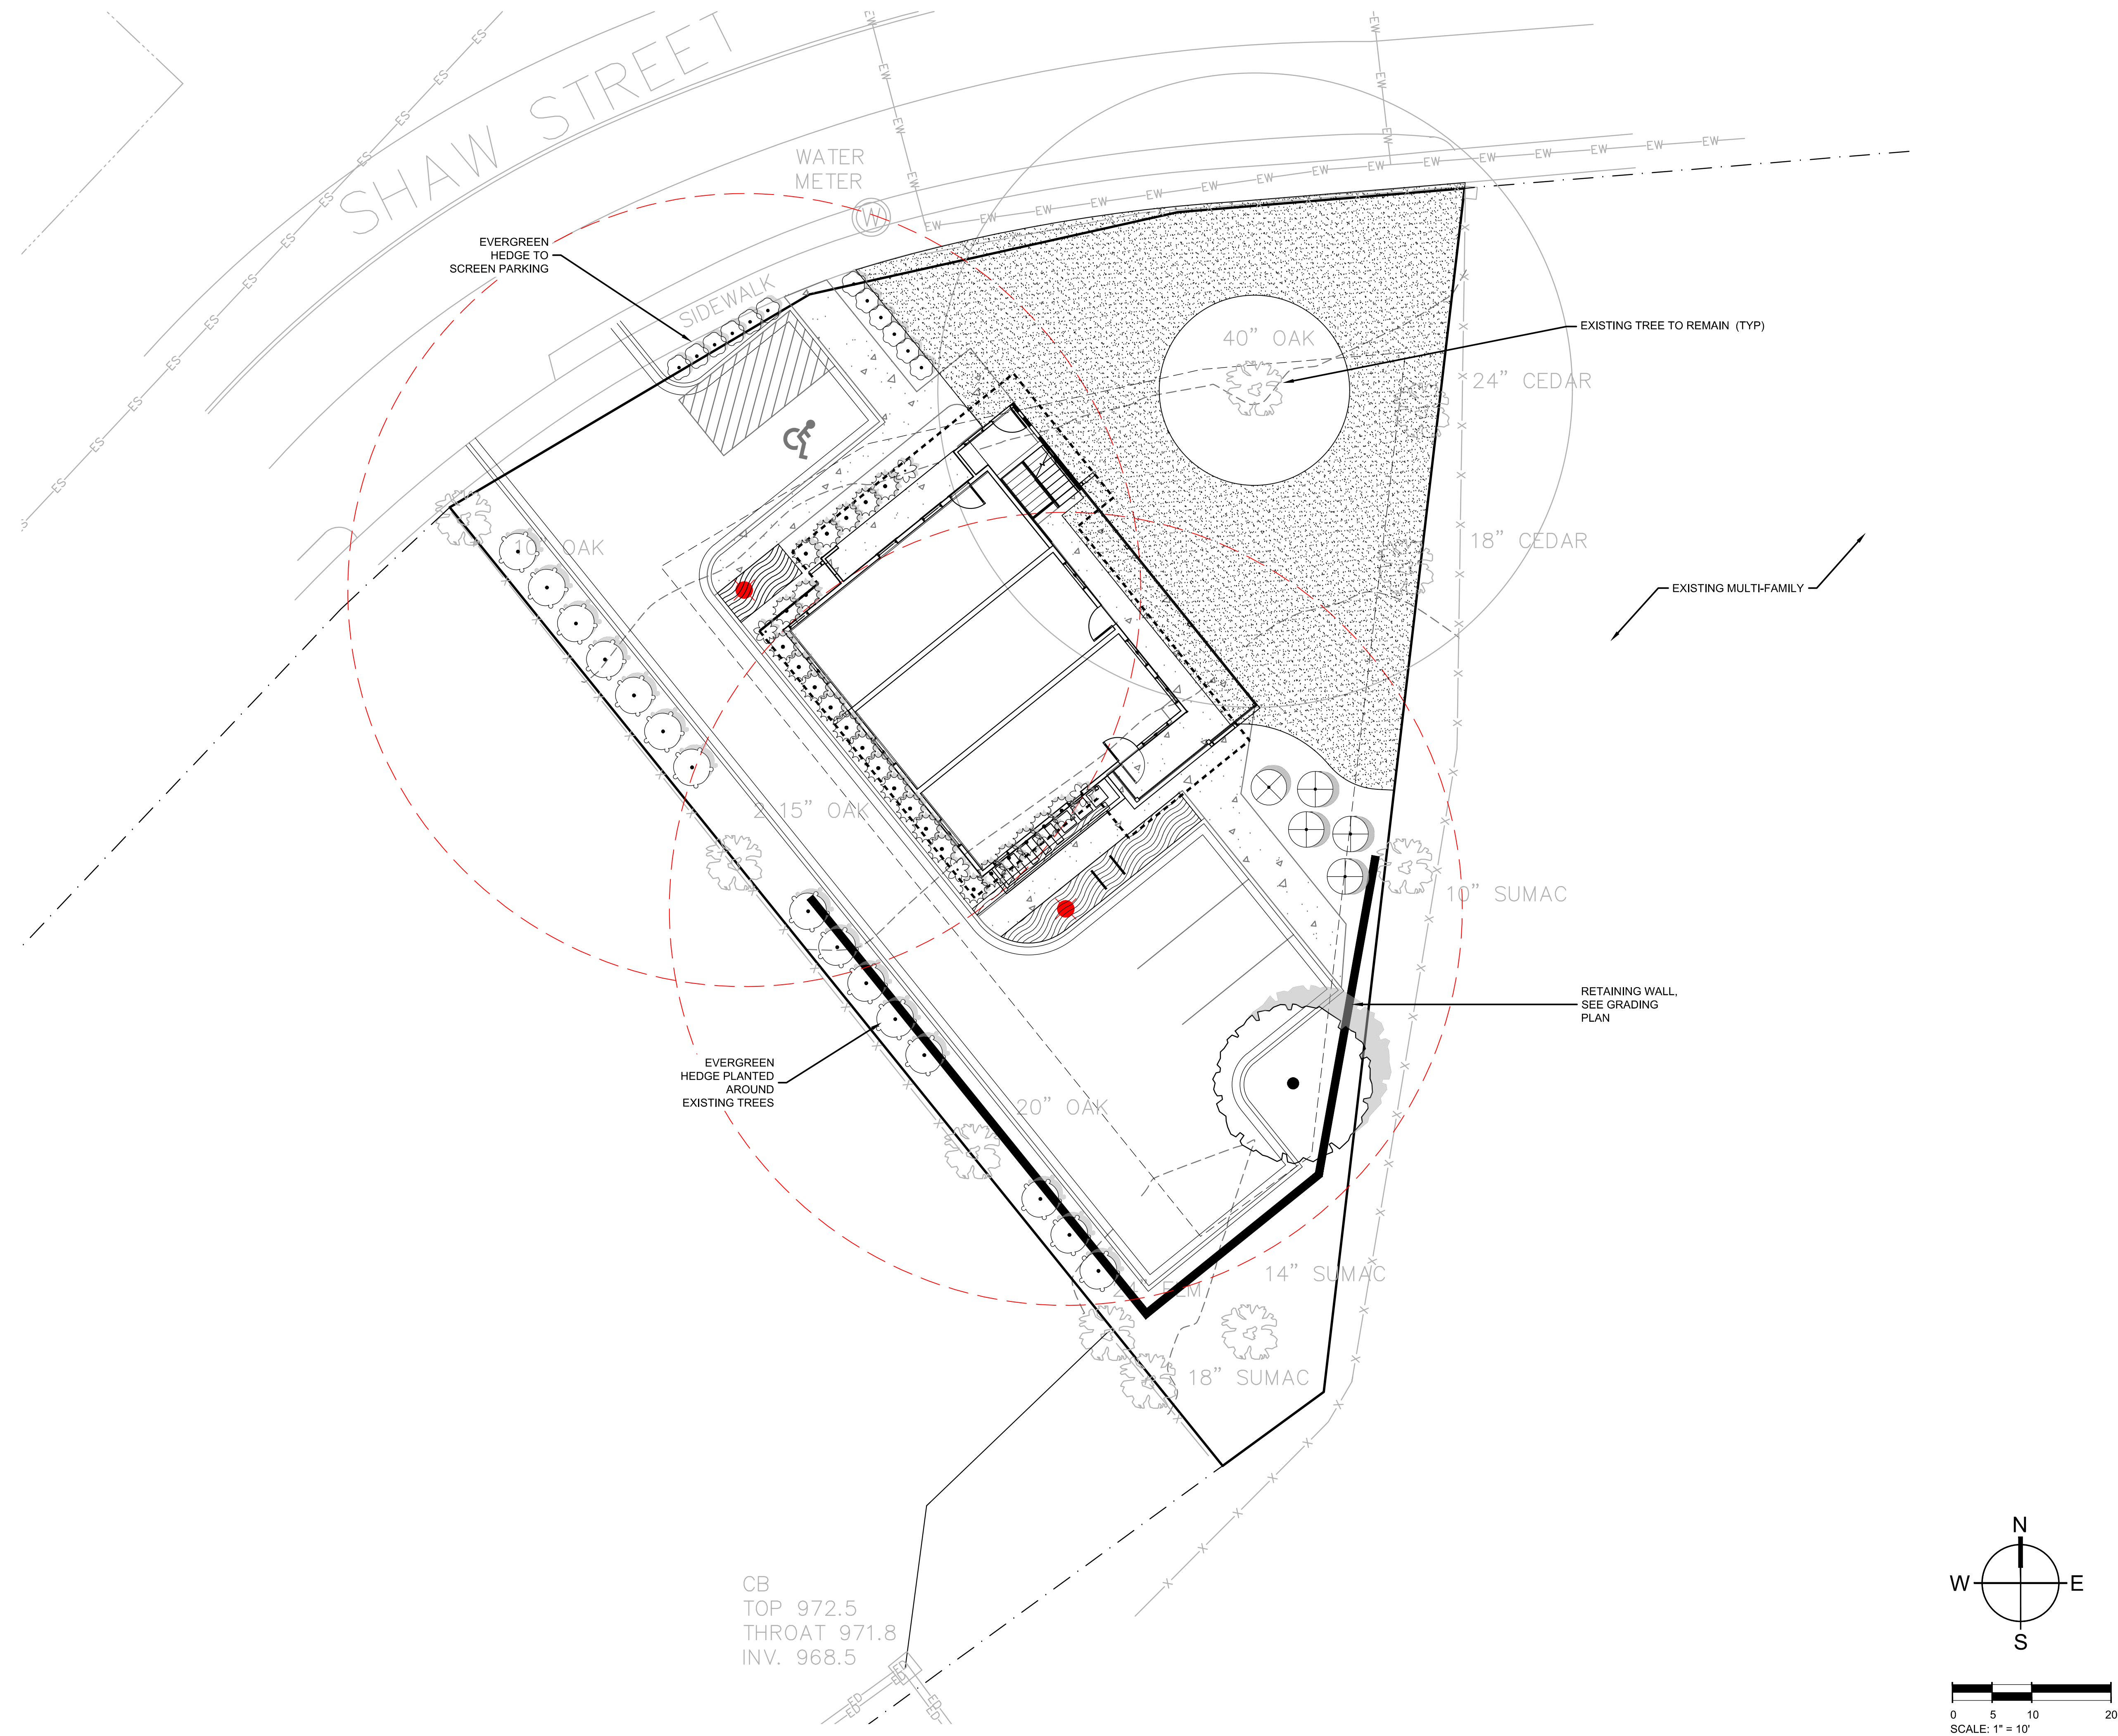

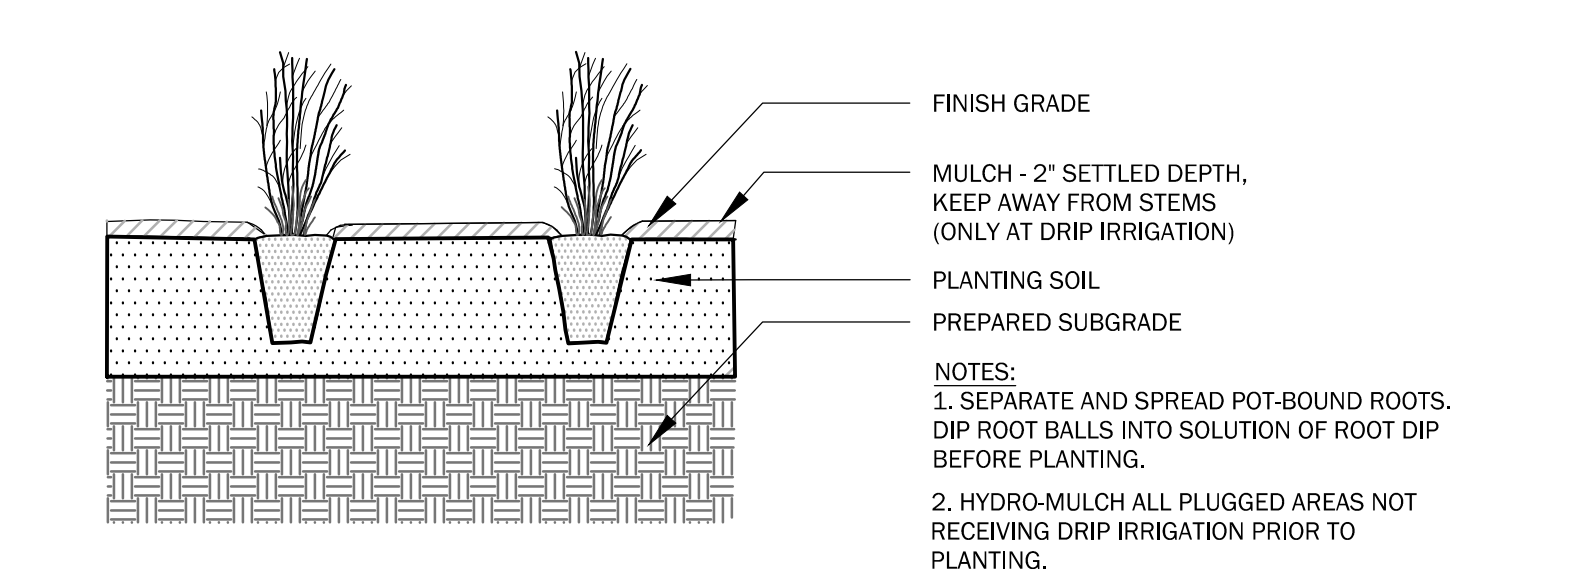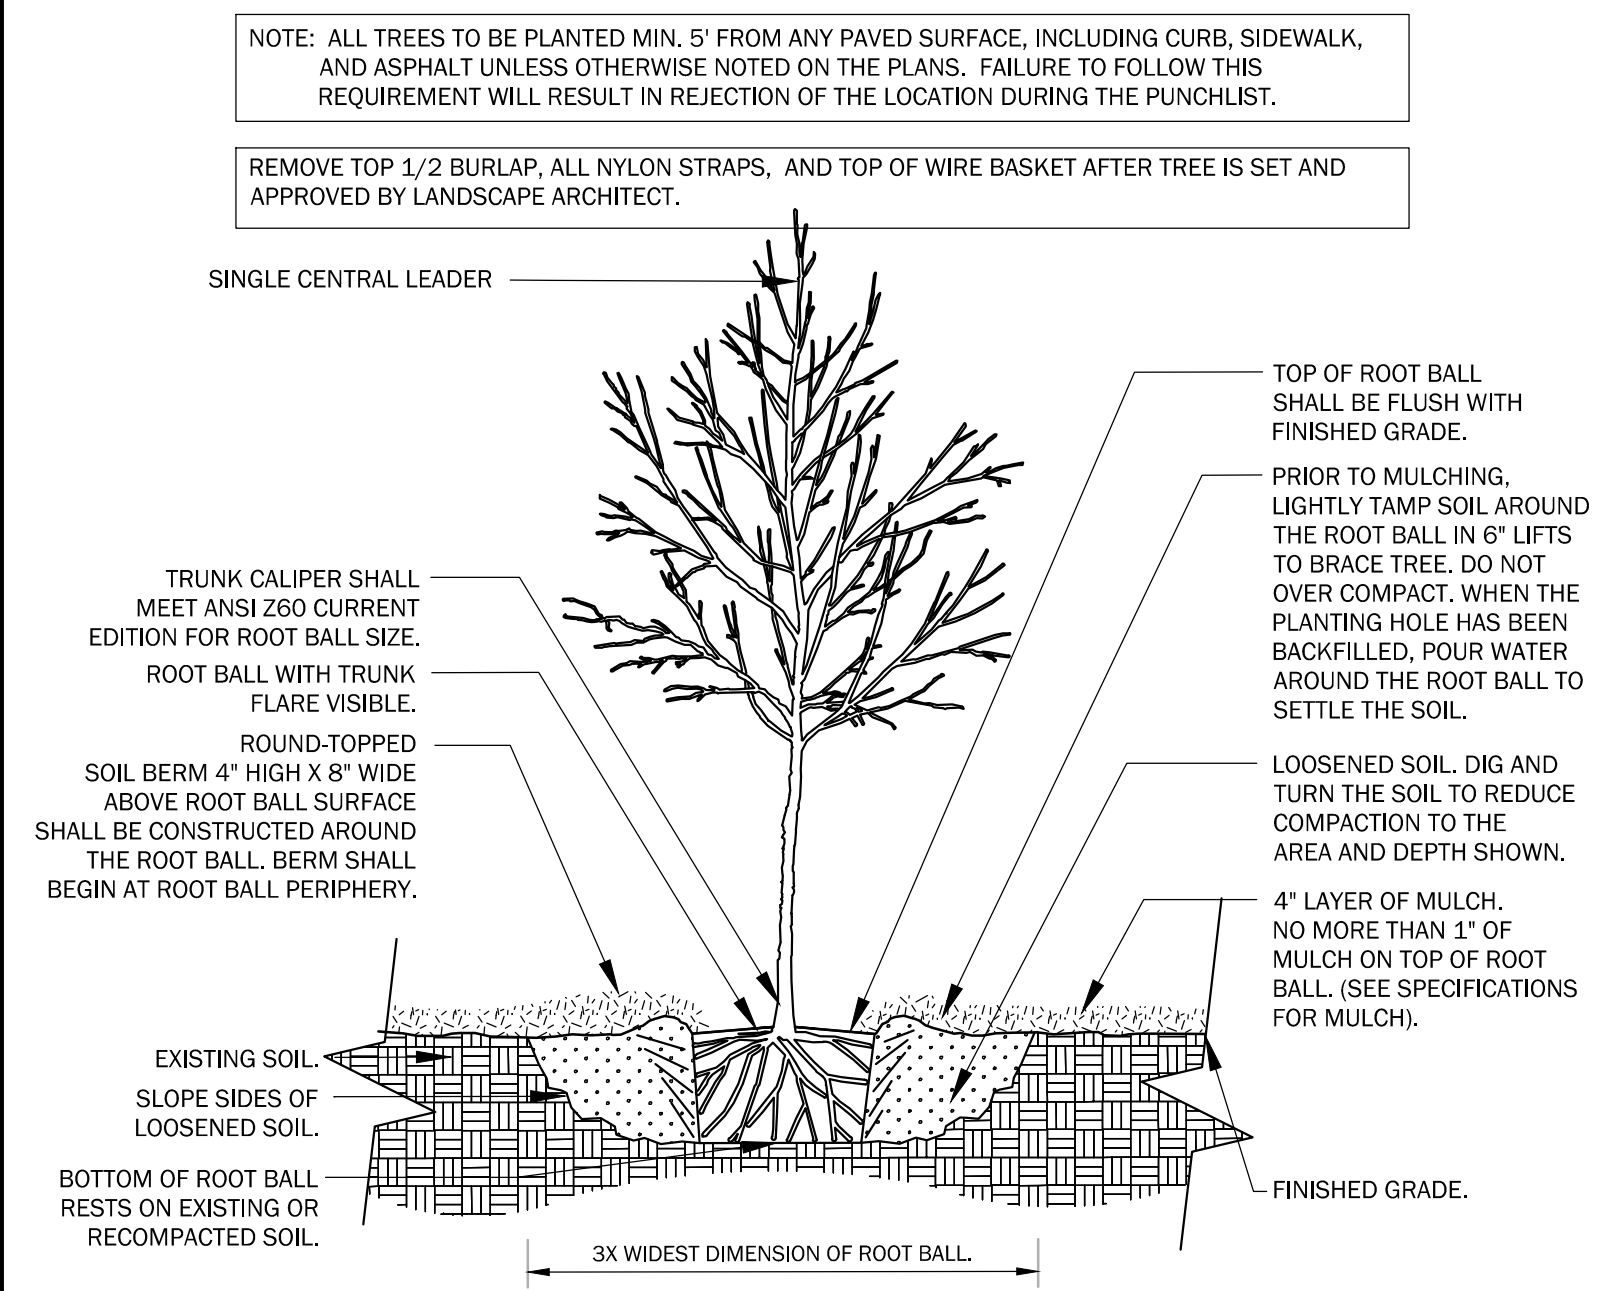

4 HERBACEOUS PLUG PLANTING

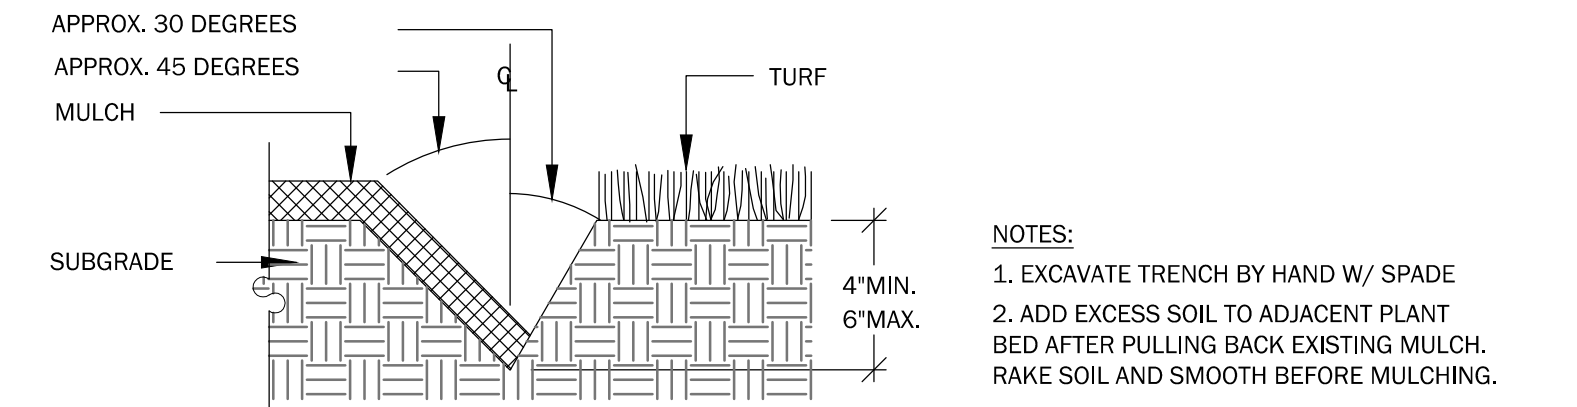

5 HORTICULTURAL TRENCH AT LAWN EDGE

- SOIL NOTES**
- FOR EACH UNAMENDED SOIL TYPE, FURNISH SOIL ANALYSIS AND A WRITTEN REPORT BY A QUALIFIED SOIL-TESTING LABORATORY STATING PERCENTAGES OF ORGANIC MATTER; GRADATION OF SAND, SILT, AND CLAY CONTENT; CATION EXCHANGE CAPACITY; SODIUM ABSORPTION RATIO; DELETERIOUS MATERIAL; BUFFER PH LEVELS; AND MINERAL AND PLANT-NUTRIENT CONTENT OF THE SOIL.
 - A MINIMUM OF THREE REPRESENTATIVE SAMPLES SHALL BE TAKEN FROM VARIED LOCATIONS FOR EACH SOIL TO BE USED OR AMENDED FOR PLANTING PURPOSES.
 - SUBMIT TO LANDSCAPE ARCHITECT THE LAB RECOMMENDATIONS FOR SOIL TREATMENTS AND SOIL AMENDMENTS TO BE INCORPORATED. INDICATE LAB RECOMMENDATIONS IN WEIGHT PER 1000 SQ. FT. OR VOLUME PER CU. YD. FOR NITROGEN, PHOSPHORUS, AND POTASH NUTRIENTS AND ORGANIC AND INORGANIC SOIL AMENDMENTS TO BE ADDED TO PRODUCE PLANTING SOIL SUITABLE FOR HEALTHY, VIABLE PLANTS.
 - ALL SOILS USED FOR PLANTING SHALL BE PREPARED AS NECESSARY USING ORGANIC AND INORGANIC SOIL AMENDMENTS AND FERTILIZERS IN THE QUANTITIES RECOMMENDED IN THE SOIL ANALYSIS REPORT TO PRODUCE SATISFACTORY PLANTING SOIL FOR HEALTHY, VIABLE PLANTS. PLANTING SOILS SHALL HAVE A PH LEVEL BETWEEN 6.0 AND 7.0.
 - IN ALL PLANTING AREAS, SPREAD PLANTING SOIL TO A DEPTH OF 8 INCHES BUT NOT LESS THAN REQUIRED TO MEET FINISH GRADES AFTER NATURAL SETTLEMENT.

LANDSCAPE NOTES








- CONTRACTOR TO PHOTO DOCUMENT PROGRESS OF WORK ON A WEEKLY BASIS AND SEND PHOTOS TO LANDSCAPE ARCHITECT AND OWNER ALONG WITH BRIEF SUMMARY OF WORK THAT HAS TAKEN PLACE.
- CONTRACTOR SHALL VERIFY ALL DIMENSIONS, ELEVATIONS AND UTILITY LOCATIONS PRIOR TO BEGINNING WORK.
- CONTRACTOR SHALL NOTIFY LANDSCAPE ARCHITECT OF ANY DISCREPANCIES PRIOR TO BEGINNING OR CONTINUING WORK.
- THERE WILL BE NO SUBSTITUTIONS, DELETIONS OR ADDITIONS WITHOUT APPROVAL OF THE LANDSCAPE ARCHITECT.
- SIZE OF PLANT MATERIALS SHALL CONFORM WITH THE CURRENT EDITION OF 'AMERICAN STANDARD FOR NURSERY STOCK' FOR NUMBER ONE GRADE NURSERY STOCK AS ADOPTED BY THE AMERICAN ASSOCIATION OF NURSERYMEN AND AMERICAN NATIONAL STANDARDS INSTITUTE.
- CONTRACTOR SHALL MEET WITH LANDSCAPE ARCHITECT PRIOR TO BEGINNING WORK SO THAT THERE IS A CLEAR UNDERSTANDING OF PROJECT REQUIREMENTS. FAILURE TO DO SO JEOPARDIZES FINAL ACCEPTANCE OF WORK.
- ALL CONSTRUCTION SHALL CONFORM TO CITY, COUNTY, STATE AND FEDERAL REQUIREMENTS.
- LANDSCAPE ARCHITECT TO INSPECT QUALITY OF PLANT MATERIAL UPON ARRIVAL AT JOB SITE AND LAYOUT OF HARDSCAPE ELEMENTS AND PLANT MATERIAL PRIOR TO INSTALLATION.
- DOUBLE SHREDDED HARDWOOD MULCH TO BE INSTALLED PER PLANTING DETAILS. MULCH ALL DISTURBED AREAS NOT COVERED BY PAVEMENT OR SEEDING. SEE PLAN FOR OTHER MULCH MATERIALS REQUIRED.
- PROTECT EXISTING TREES TO REMAIN FROM DAMAGE.
- THIS PLAN IS SCHEMATIC AND, DUE TO THE NATURE OF CONSTRUCTION, SLIGHT FIELD MODIFICATIONS MAY BE NECESSARY TO IMPLEMENT THIS PLAN.
- SHAPE AND HEIGHT OF BERMS AS NOTED ON PLANS TO BE APPROVED BY LANDSCAPE ARCHITECT IN FIELD PRIOR TO PLANTING AND IRRIGATION CONSTRUCTION.

IRRIGATION PERFORMANCE SPECIFICATIONS


- CONTRACTOR TO INSTALL HIGH EFFICIENCY, FULLY CONTROLLED AUTOMATIC IRRIGATION SYSTEM WITH RAIN SENSOR PER IRRIGATION DRAWINGS AND SPECIFICATIONS AND PROVIDE SHOP DRAWINGS FOR LANDSCAPE ARCHITECT'S REVIEW.
- IT SHALL BE THE RESPONSIBILITY OF THE IRRIGATION CONTRACTOR TO MAKE SURE THAT ALL EQUIPMENT CONFORMS TO REQUIREMENTS OF ALL AUTHORITIES HAVING JURISDICTION AND MAKE ALL NECESSARY APPLICATIONS AND OBTAIN APPROVALS.
- DESIGN STATISTICS: 60 P.S.I. MAXIMUM. IF NEEDED DUE TO EXISTING LINE PRESSURE, INSTALL A REDUCTION VALVE. IN ADDITION, ZONES THAT OPERATE SPRAY SPRINKLERS AND MP ROTATOR SPRINKLERS SHOULD HAVE A PRESSURE REGULATING DEVICE ADDED TO THE ZONE CONTROL VALVE TO FURTHER REDUCE THE PRESSURE ON THESE ZONES TO 35-40 P.S.I.
- ALL IRRIGATION HEADS THAT ARE LOCATED NEXT TO DRIVES AND ROADWAYS SHALL BE MOUNTED ON SWING JOINTS OR ON 200 P.S.I. RATED FLEXIBLE PIPE. POSITION HEADS A MINIMUM 3" FROM CURB OR PAVEMENT.
- ADJUST ALL HEADS FOR COMPLETE COVERAGE WITH MINIMUM OVERSPRAY BEYOND LANDSCAPE AREAS.
- WHERE NOT OTHERWISE INDICATED, HEADS IN LAWN AREAS SHALL BE 4" POP-UP AND SHRUB AND GROUNDCOVER AREAS SHALL BE DRIP IRRIGATED.
- SYSTEM PIPE SHALL BE CLASS 160 P.V.C. SIZE OF MAIN PIPE IS AS NOTED ON PLANS. SIZE ALL OTHER PIPE AS FOLLOWS:
0-17 G.P.M.: 1"
18-28 G.P.M.: 1-1/4"
29-35 G.P.M.: 1-1/2"
36-62 G.P.M.: 2"
63+ G.P.M.: 2-1/2"
- WHERE POSSIBLE, COMBINE MAIN AND LATERAL PIPES IN SAME TRENCH.
- ALL CONTROL WIRES SHALL BE 14 GAUGE.
- CONTROLLER LOCATION AND MOUNTING TO BE APPROVED BY LANDSCAPE ARCHITECT. WHEN USED AS A MOUNT FOR THE CONTROL PANEL AND OTHER DEVICES, ALL LUMBER SHALL BE PRESSURE TREATED FOR GROUND CONTACT USE. ALL HARDWARE AND FASTENERS SHALL BE GALVANIZED.
- WHEN A MUNICIPAL WATER SUPPLY IS USED FOR IRRIGATION, WATER METER AND CONNECTION TO MAIN SHALL BE PROVIDED BY PERTINENT WATER AUTHORITY. CONTRACTOR SHALL BEGIN HIS WORK AT THE METER. OWNER WILL ASSUME THE COST OF THE TAP TO MUNICIPAL WATER SUPPLY AND IS RESPONSIBLE FOR COORDINATING THE INSTALLATION OF THE METER.
- IF SYSTEM IS CONNECTED TO POTABLE WATER SUPPLY, PROVIDE BACKFLOW PREVENTION DEVICE IN ACCORDANCE WITH REQUIREMENTS OF ALL AUTHORITIES HAVING JURISDICTION. IF INSTALLED ABOVE GROUND, LOCATION OF DEVICE SHALL BE INCONSPICUOUS AND DEVICE SHALL BE PAINTED 'FLAT BLACK'.
- PROTECT EXISTING TREES TO REMAIN FROM DAMAGE. NOT MACHINE TRENCHING IS ALLOWED WITHIN THE DRIP LINE OF ANY TREE. WHERE PIPING IS REQUIRED WITHIN THE DRIP LINE, POSITION PIPES TO MINIMIZE DISTURBANCE OF ROOTS AND PERFORM ALL EXCAVATION BY HAND. DO NOT CUT ANY ROOTS LARGER THAN 3/4" DIAMETER.
- IRRIGATION PIPING, SPRINKLERS, AND OTHER EQUIPMENT MAY BE SHOWN OUTSIDE OF LANDSCAPE AREAS ON DRAWING FOR GRAPHIC CLARITY. ALL VALVE BOXES AND EQUIPMENT VAULTS SHALL BE LOCATED IN MULCH BEDS.

NOTES


FWF	FULL WELL FORMED	MS	MULTI-STEMMED TRUNK	EGG	EGG CAN CONTAINER	CON	CONTAINERIZED MATERIAL
SP	SPECIMEN MATERIAL	CAL	TRUNK CALIPER	B&B	BALLED AND BURLAPPED MATERIAL	BR	BARE ROOT MATERIAL
TF	TREE FORM HABIT	GAL	GALLON CONTAINER			ESP	ESPALIER

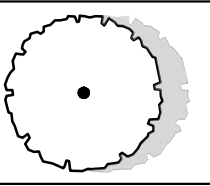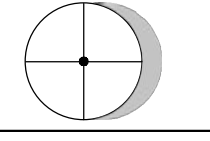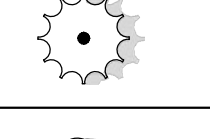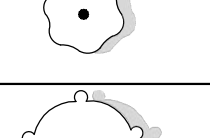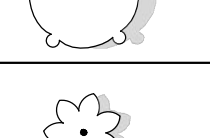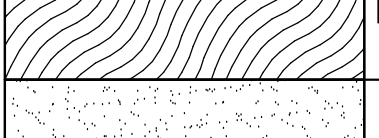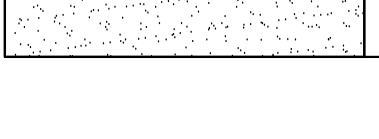TREES	CODE	QTY	BOTANICAL / COMMON NAME	SIZE	HEIGHT		REMARKS
	QUEP	1	Quercus phellos / Willow Oak	2.5" CAL	12`-14`		FWF, SP, CLEAR TRUNK TO 6'
SHRUBS	CODE	QTY	BOTANICAL / COMMON NAME	SIZE	HEIGHT		REMARKS
	AZGT	1	Azalea indica / Indica Azalea	7 GAL			FWF, SP, CON
	DIST	24	Distylium x 'PIIDIST-IV' TM / Linebacker Distylium	3 GAL			FWF, SP, CON
	ILEB	12	Ilex cornuta 'Burfordii Nana' / Dwarf Burford Holly	3 GAL	18"-24"		FWF, SP, CON
	OSMF	15	Osmanthus fragrans / Sweet Olive	7 GAL			FWF, SP, CON
	THUJ	4	Thuja occidentalis 'Smaragd' / Emerald Green Arborvitae		4`-5`		FWF, SP, FULL TO GROUND
GROUND COVERS	CODE	QTY	BOTANICAL / COMMON NAME	SIZE	HEIGHT	SPACING	REMARKS
	LIRS	88	Liriope muscari 'Super Blue' / Super Blue Lilyturf	4" POT		18" o.c.	FWF, SP, CON
	SOD	2,876 sf	Cynodon dactylon / Bermuda Grass	SOD			TIF 419 OR EQUAL

1 TREE PLANTING

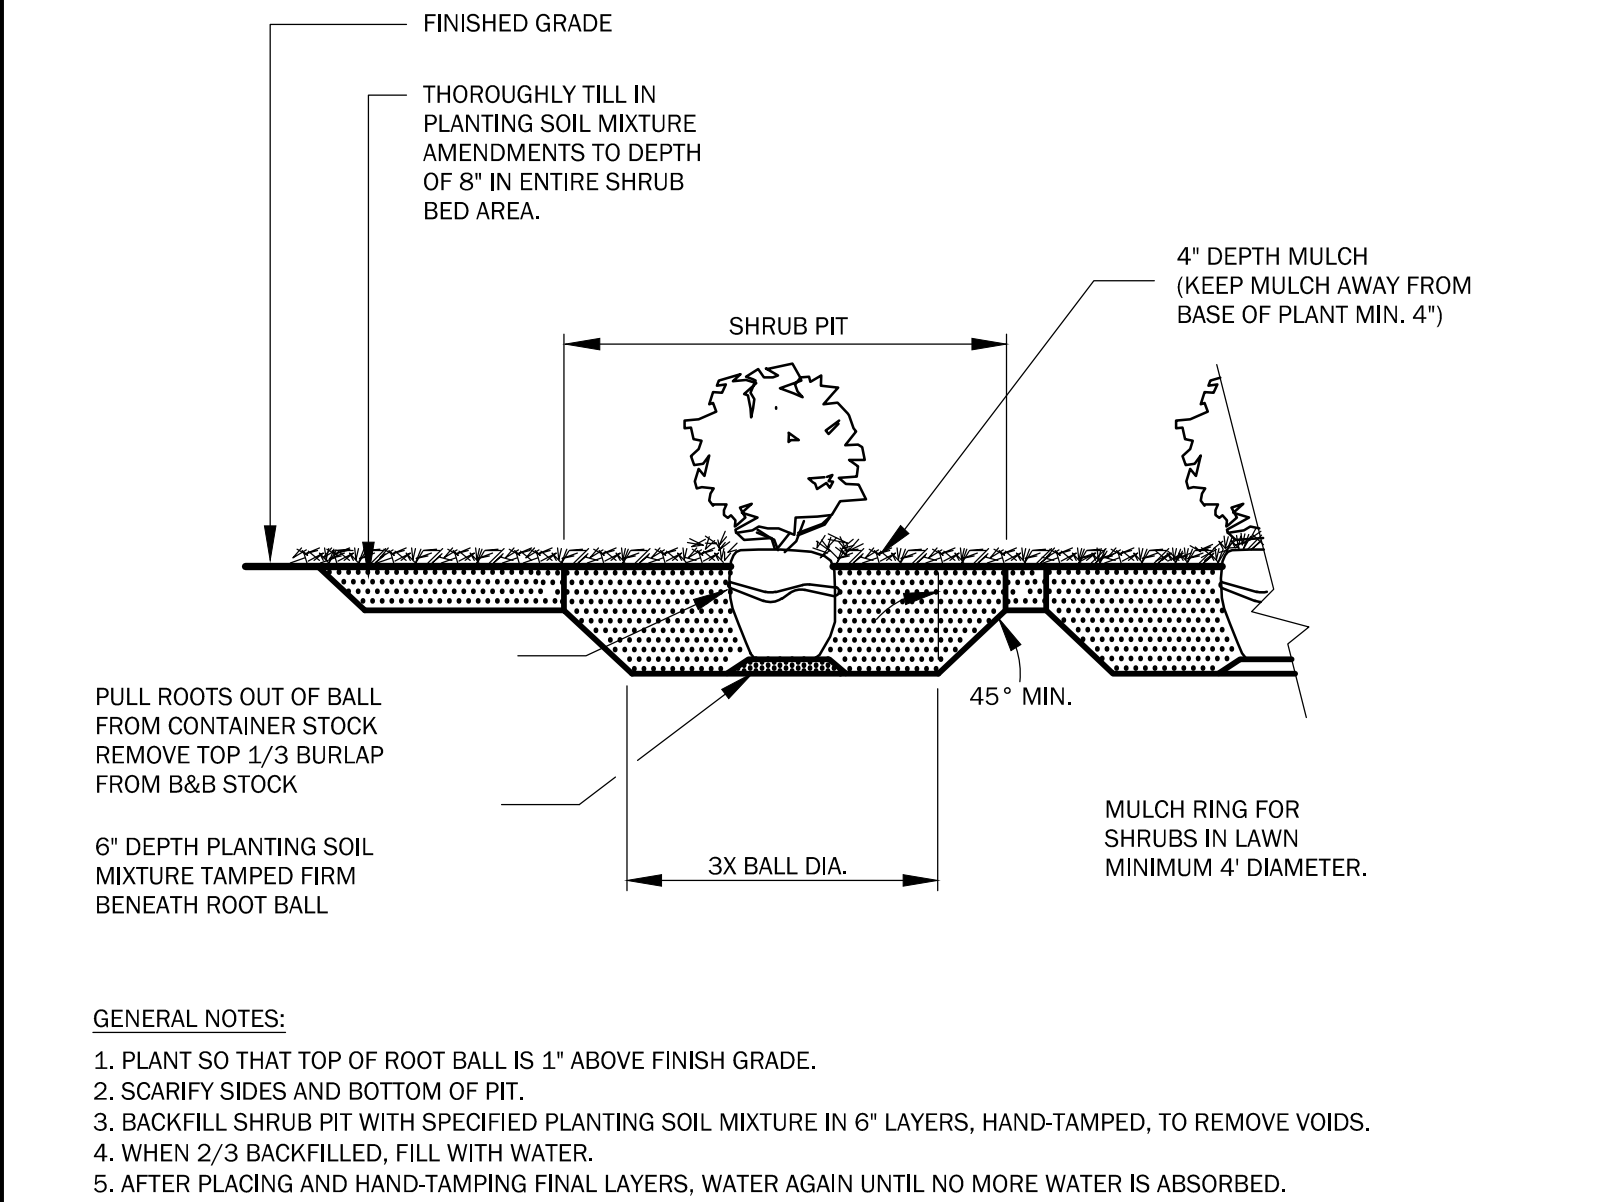

2 SHRUB PLANTING

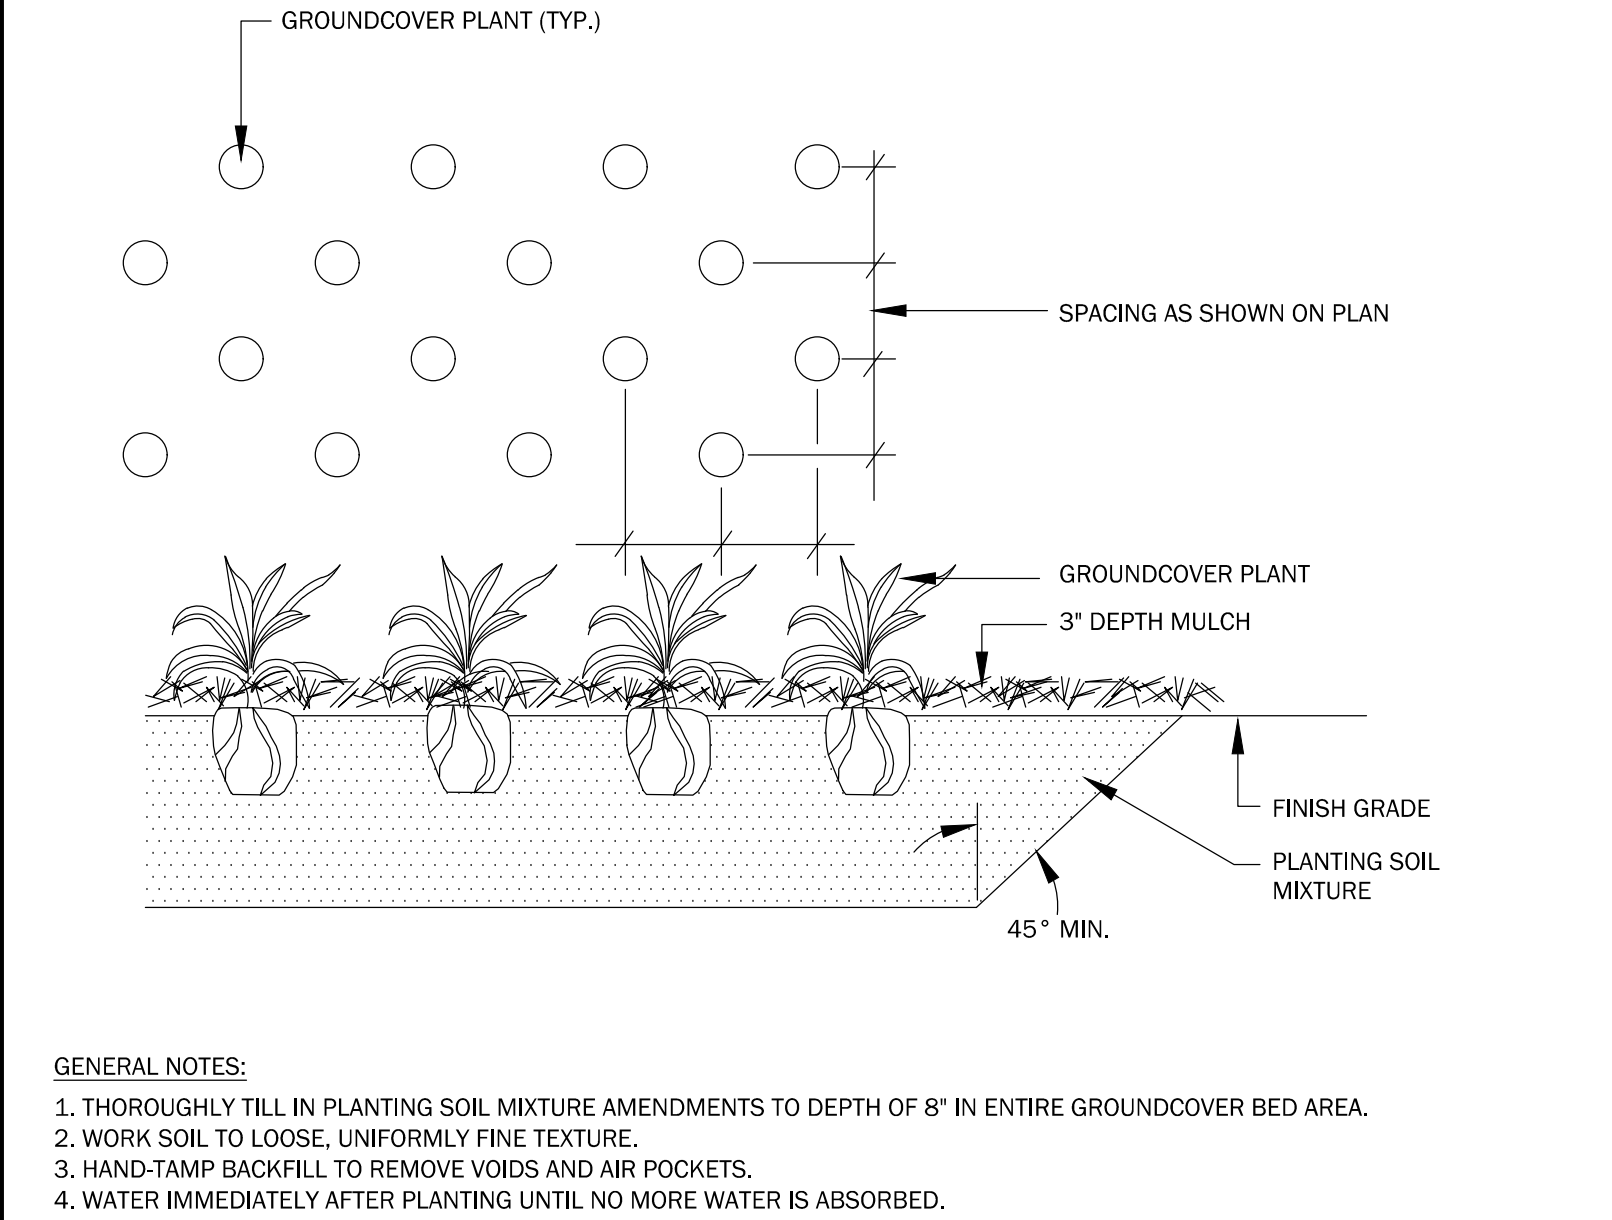

3 GROUND COVER PLANTING

PLANT SCHEDULE

REVISION HISTORY

NO.	DESCRIPTION	DATE

PLANT SCHEDULE & DETAILS

Neighborhood Meeting**Project Name:** SOTERIA HOUSING**Location:** VIRTUAL, Via Microsoft Teams**Time of the meeting:** 6 pm**Date:** Thursday, January 13, 2022**Representative holding meeting:** Luke W. Perry, Johnston Design Group

Name	Street Address	Email
1 John (Anonymous)		
2 Linda and William Harkins	102 Conyers St. Greenville, SC	lucyandbill12@gmail.com
3 Kirsten Meier	325 Shaw St. Greenville, SC 29609	meieruk@gmail.com
4 Slowik Household	160 Stall Street	did not provide
5 Gary Davis	1116 S. Main Street, Greenville, SC 29601	gary.davis@captrust.com
6 Jerry Blassingame	201 Shaw St. Greenville, SC 29609	jblassingame@soteriacdc.org
7 Luke W. Perry	101 Alpine Way, Greenville, SC 29609	luke@johnstondesign.group
8 Paul Dow	COG Engineering	
9 Rebecca Edwards	COG Community Development	
10 Austin Rutherford	COG Planning	
11		
12 Note: Ms. Harrison at 1229 1st. Street (864-422-8045) called me to learn more about the project. She was mainly curious,		
13 but said "sounds like a good project."		
14		
15		
16		
17		
18		
19		
20		
21		
22		
23		
24		
25		



**Planning Staff Report to
Greenville Planning Commission
February 11, 2022
for the February 17, 2022 Public Hearing**

Agenda Item:	SolSmart Zoning Review Memorandum
Applicant:	City of Greenville / Michael Frixen, Sustainability Coordinator
Staff Recommendation:	N/A

Applicable Sections of the City of Greenville Code of Ordinances:

Sec. 2-372 Function, Powers, and Duties of the Planning Commission

Overview:

In the fall of 2021, the City of Greenville was contacted by staff at the N.C. Clean Energy Technology Center at North Carolina State University with an offer for technical assistance on the SolSmart program. [SolSmart](#) is a national designation program that recognizes local governments that have taken steps to foster the development of local solar markets. Communities may earn points in five categories: Permitting and Inspection, Planning and Zoning, Government Operations, Community Engagement, and Market Development. To obtain a requisite number of points in graduated intervals across these categories allows a government to achieve bronze, silver, or gold SolSmart certification. According to the program website, since the program launched in 2016, more than 400 cities, counties, and regional organizations in 41 states have achieved SolSmart designation.

Increased access to renewable energy sources has emerged as a key focus area of the city's draft sustainability plan, currently under development, and is a priority for energy and environmental advocacy organizations in the Greenville area. The SolSmart certification program aligns with these goals around renewable energy.

One of the prerequisites for any level of certification is to prepare a memorandum, that outlines potential barriers to the permit process and approval of ground and roof-mounted panels under the local zoning ordinance, and then present this memorandum to the Planning Commission. The Clean Tech Center, at NC State University, took the lead to prepare the enclosed memo for the City of Greenville. Therefore, staff presents the memorandum to the Planning Commission to fulfill this prerequisite requirement.

Procedural Requirements:

From the SolSmart [Program Guide](#):

PZ-1. Review zoning requirements and identify restrictions that intentionally or unintentionally prohibit solar PV development. Compile findings in a memo. (Required for Bronze.) Examples include: height restrictions, set-back requirements, screening requirements, visibility restrictions, etc.

PZ-2. Present PZ-1 memo findings to planning commission or relevant body.

Staff note: No action by the Planning Commission is required. The memorandum is presented for informational purposes only.

Staff Analysis:

Staff generally concurs with the findings and analysis of the memorandum. Many of the issues raised appear to be due to the absence of specific language and information about solar panels in the zoning ordinance. The report outlines potential areas where the city may address solar panels in the future. Any potential changes may be considered as part of the update of the Greenville Development Code. Appropriate planning and design principles applicable to solar panels should be integrated into the ordinance to provide a consistent and functional regulatory framework throughout the city, with due accommodation to preserve the fabric and character of existing neighborhoods.

Additional staff comments are provided below.

STAFF RECOMMENDATION:

APPROVE. No formal action is required by the Planning Commission. The memo is presented for informational purposes only and to fulfill prerequisite requirements of SolSmart program criteria.

Staff Comments**Planning Comments**

1. Staff recommends that the Priority for Historic Districts should be High.
2. In historic districts, the Secretary of Interior Standards should be considered an appropriate treatment: <https://www.nps.gov/tps/standards/rehabilitation/guidelines/solar-technology.htm>
3. Please note the city's current historic district guidelines:
 - a. HR.17 "Locating a skylight or a solar panel on a front roof plane should be avoided."
 - b. HR.17 (D) "The addition of features such as skylights or solar panels should not be installed in a manner such that they will interrupt the plane of the historic roof."These guidelines may create barriers given the typical solar panel installation goal to orient panels in a southerly direction. Some houses have southward oriented roofs that face the backyard, while other houses have southward oriented roofs that face the front yard. Staff anticipates that these limitations will affect a small minority of properties within the city. The historic preservation and solar use priorities, to date, have equally compromised within the context of the minority locations deemed "historic."
4. Any potential amendments to the Zoning Ordinance should be considered as part of the update of the Greenville Development Code.

ZONING REVIEW – Greenville



PZD-1a: Review zoning requirements and identify restrictions that intentionally or unintentionally prohibit solar PV development. Compile findings in a memo. (Required)

To assist your community, the national solar experts at SolSmart have conducted a review of your community's zoning code to assess possible barriers (i.e. height restrictions, set-back requirements, etc.) and gaps related to solar PV development. Below, please find the outcome of their review. By reading the narrative, reviewing the example code language provided, and signing the statement at the bottom of the page, your community will satisfy PZD-1a and be one step closer to achieving SolSmart designation.

Potential barriers in current code language

Section(s)	Element	Reviewer Comments	Example(s) from other codes	Priority level
Article 19-4.4 (Accessory Uses and Structures)	Uses	Solar is not specified as an accessory use. The language on unlisted accessory uses indicates that unlisted uses may still be permitted according to general development and operational standards. This is probably not sufficient to satisfy requirements PZ-4 or PZ-5.	Chisago County, MN 's zoning ordinance specifies solar as an accessory use when it supplies energy for the principal use.	High
Article 19-4.4.2 -	Height Requirement	The zoning ordinance does not permit solar to exceed the maximum height in the zoning district. It is a best practice to either permit a solar energy system to exceed or be exempted from the maximum height in the zoning ordinance	Most permissive option: "For a roof-mounted system installed on a flat roof, the highest point of the system shall be permitted to exceed the district's height limit of up to fifteen (15) feet above the rooftop to which it is attached." (Renewable Energy Ordinance Framework, DVRPC) (p. 16) Less permissive option: Municipalities can be more restrictive than this, though it is not recommended that they limit to less than six (6) feet above the rooftop surface." (Renewable Energy Ordinance Framework, DVRPC) (pg. 16)	High (Allowing the solar energy system to exceed the zoning district's maximum height limit is critical, especially to allow for solar energy systems to be installed where buildings may have already met the maximum building height.)
Article 19-4.4.2	Setback Requirement	Greenville does not include any allowance against general setback requirements for	Option A: "Small- and medium-scale ground-mounted solar energy systems accessory to principal use may	Medium (Municipalities can use the zoning code as a

		ground-mounted solar.	be located no closer than [1/2 of the setback that would otherwise apply] from the front, side or rear lot line. All ground-mounted solar energy systems in residential districts shall be installed either in the side yard or rear yard to extent practicable.” Massachusetts Executive Office of Energy and Environmental Affairs – Model Zoning for the Regulation of Solar Energy Systems (pg. 9) Option B: “Small- and medium-scale ground-mounted solar energy systems accessory to a principal use may be located no closer than [twenty (20) feet] from the front, side or rear lot line. All ground-mounted solar energy systems in residential districts shall be installed either in the side yard or rear yard to the extent practicable.” Massachusetts Executive Office of Energy and Environmental Affairs – Model Zoning for the Regulation of Solar Energy Systems (pg. 9)	way to regulate for these setbacks.)
Article 19-4.4.2	Floor Area Requirements	The restrictions on maximum floor area for accessory structures could limit ground-mounted solar (particularly the nonresidential limitation).		Low

Potential gaps in current code language

Element	Reviewer Comments	Example(s) from other codes	Priority level
Definition	The zoning code provides no definition for solar energy systems. Some municipalities define different types of solar energy, so they can be treated differently, and so that requirements and applicability are clear. These include: • Rooftop solar and ground mounted solar • Large, medium and small-scale systems • Solar photovoltaic and solar hot water	More permissive: “Solar Energy System: An energy system that consists of one or more solar collection devices, solar energy related ‘balance of system’ equipment, and other associated infrastructure with the primary intention of generating electricity, storing electricity, or otherwise converting solar energy to a different form of energy. Solar energy systems may generate energy in excess of the energy requirements of a property	High (The definition forms the basis of understanding the solar ordinance.)

		if it is to be sold back to a public utility in accordance with the law.” Renewable Energy Ordinance Framework DVRPC) (Section 2, p.9) Less permissive: “Solar Energy System: An energy system which converts solar energy to usable thermal, mechanical, chemical, or electrical energy to meet all or a significant part of a structure’s energy requirements.” (Renewable Energy Ordinance Framework, DVRPC) (Section 2, p.9)	
Large-scale solar guidelines	There is no information that differentiates on-site solar from larger-scale solar.	Chisago County, MN ’s zoning ordinance contains definitions that differentiate small-scale from large-scale ground-mounted solar, and establish separate requirements for each category.	Medium
Lot coverage/imperious surface rules	Solar is not mentioned in rules about impervious surface coverage limitations. Ground-mounted solar could be exempted from impervious surface limitations, as solar panels are not placed directly on the ground and are generally mounted over grass.	New Jersey state law specifies that solar panels are not included in calculation of impervious surfaces.	Low
Historic Districts	Greenville’s zoning code does not provide guidance on how solar is handled in historic overlay districts.	Breckenridge, Colorado adopted a code section specifically discussing solar placement in historic districts.	Low
Vegetation Requirements	Vegetation requirements for ground-mounted solar are not mentioned	St. Joseph, County, Indiana requires pollinator-friendly seed mixes and local plants around ground-mounted solar installations	Low

Additional notes

Greenville’s zoning code does not appear to place specific burdens on solar projects, but the lack of information on and rules for solar in general may result in uncertainty for residents and developers that wish to install solar. The general rules for accessory uses appear that they would encompass solar (at least small-scale and rooftop solar), but without more specific guidance this is uncertain. In order to achieve the PZ-4 prerequisite for Silver designation, a clarification document from the planning and zoning department stating that small scale solar is a permitted accessory use in all major zones could be provided.

I, _____, as _____ of _____, _____, have received the zoning review and read its findings.